


SCALE BAR: This line measure 200mm when printed correctly

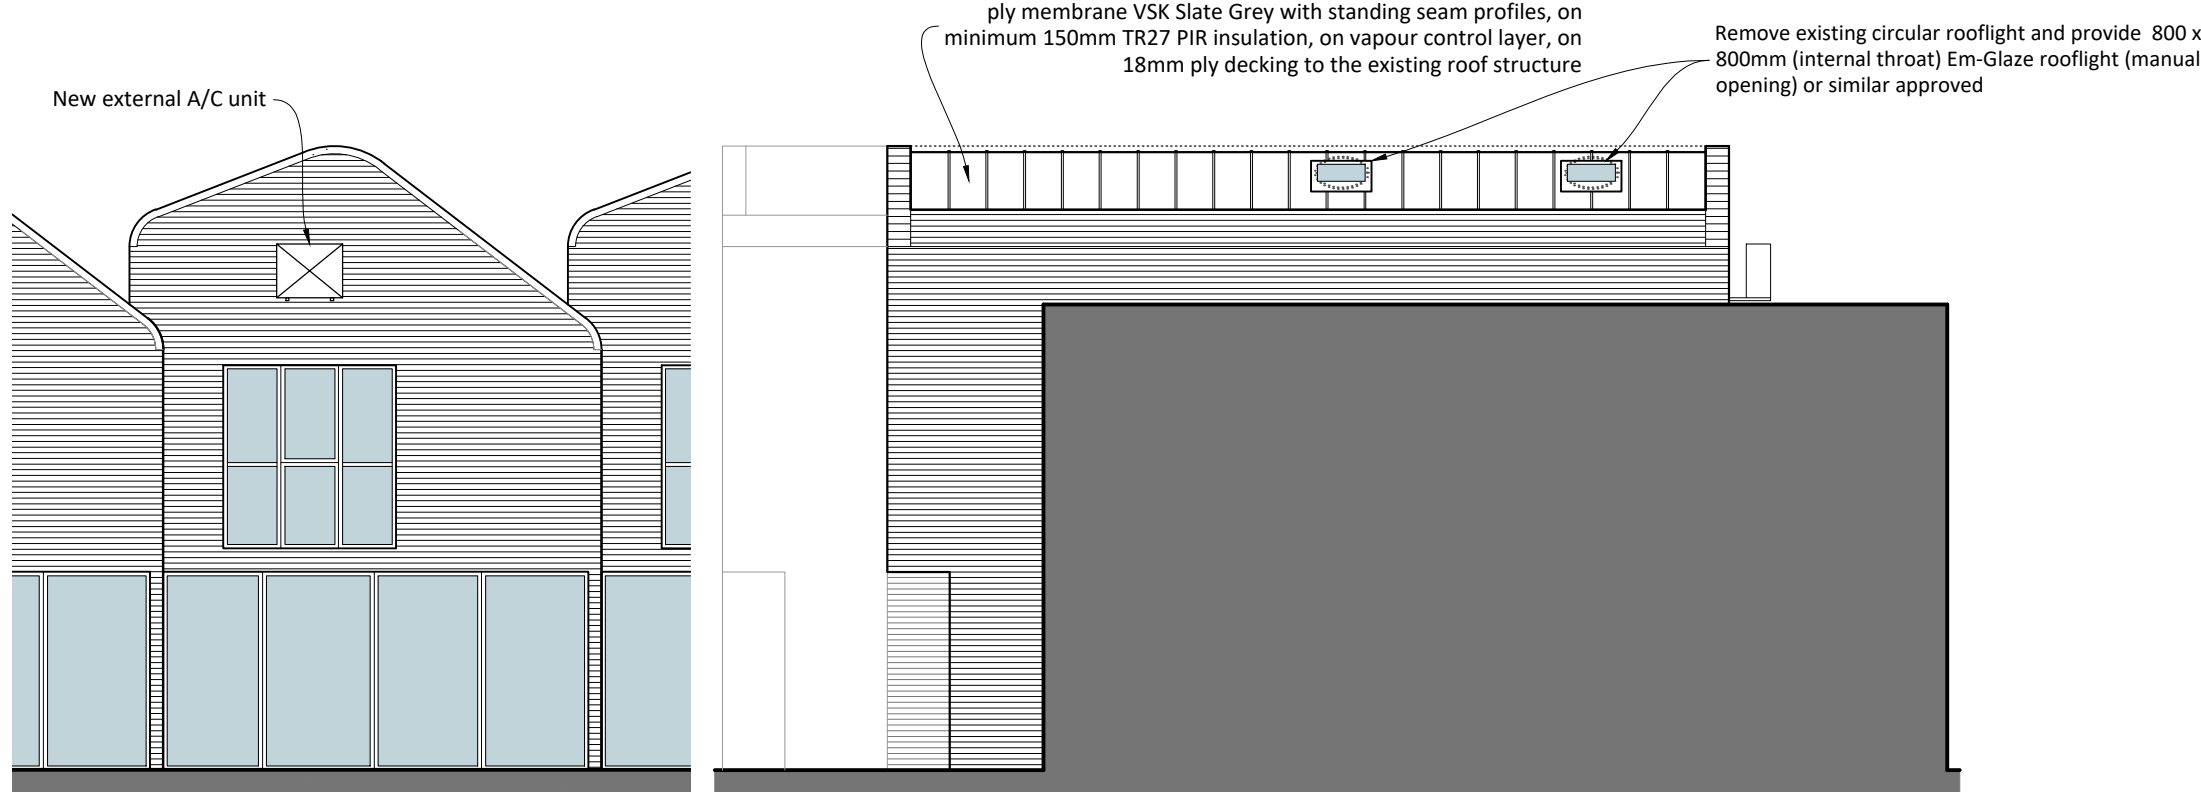


NORTH-WEST REAR

NORTH-EAST SIDE




SOUTH-EAST FRONT

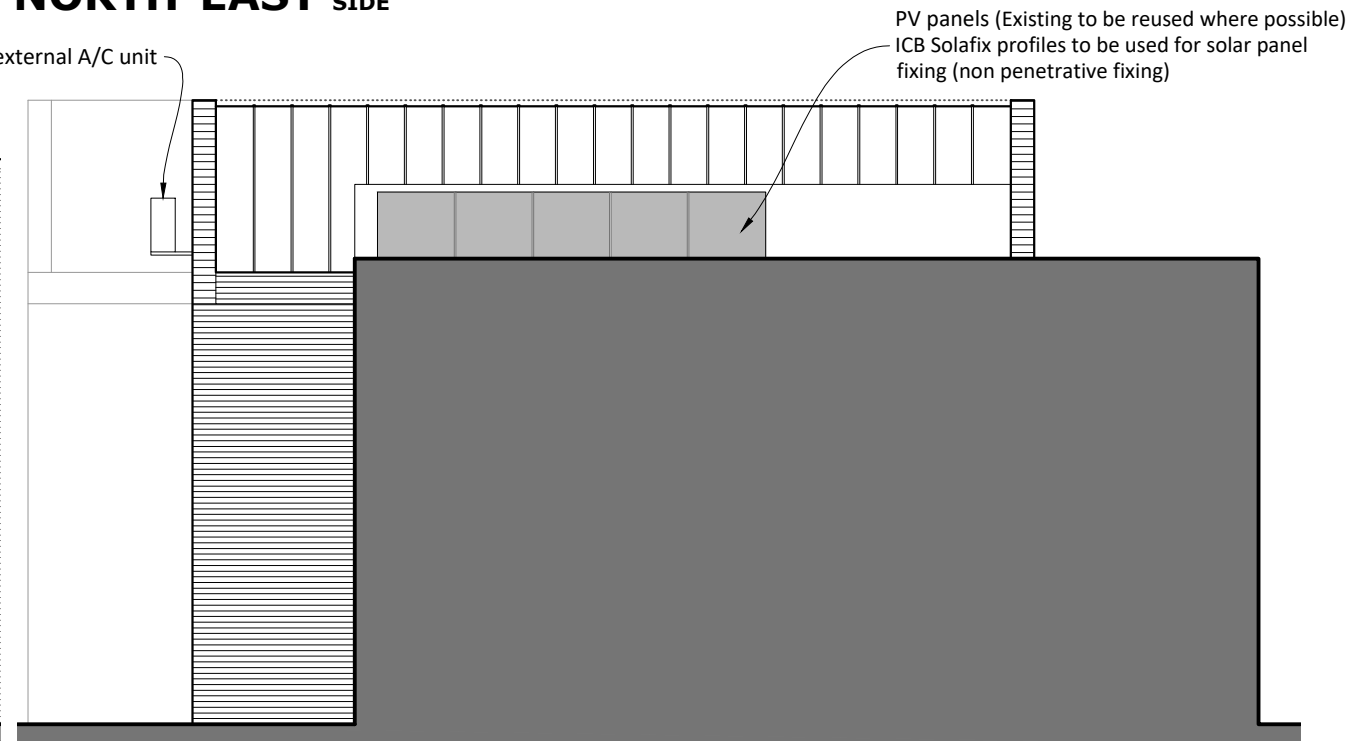


SOUTH-WEST SIDE

ELEVATIONS SCALE 1:100

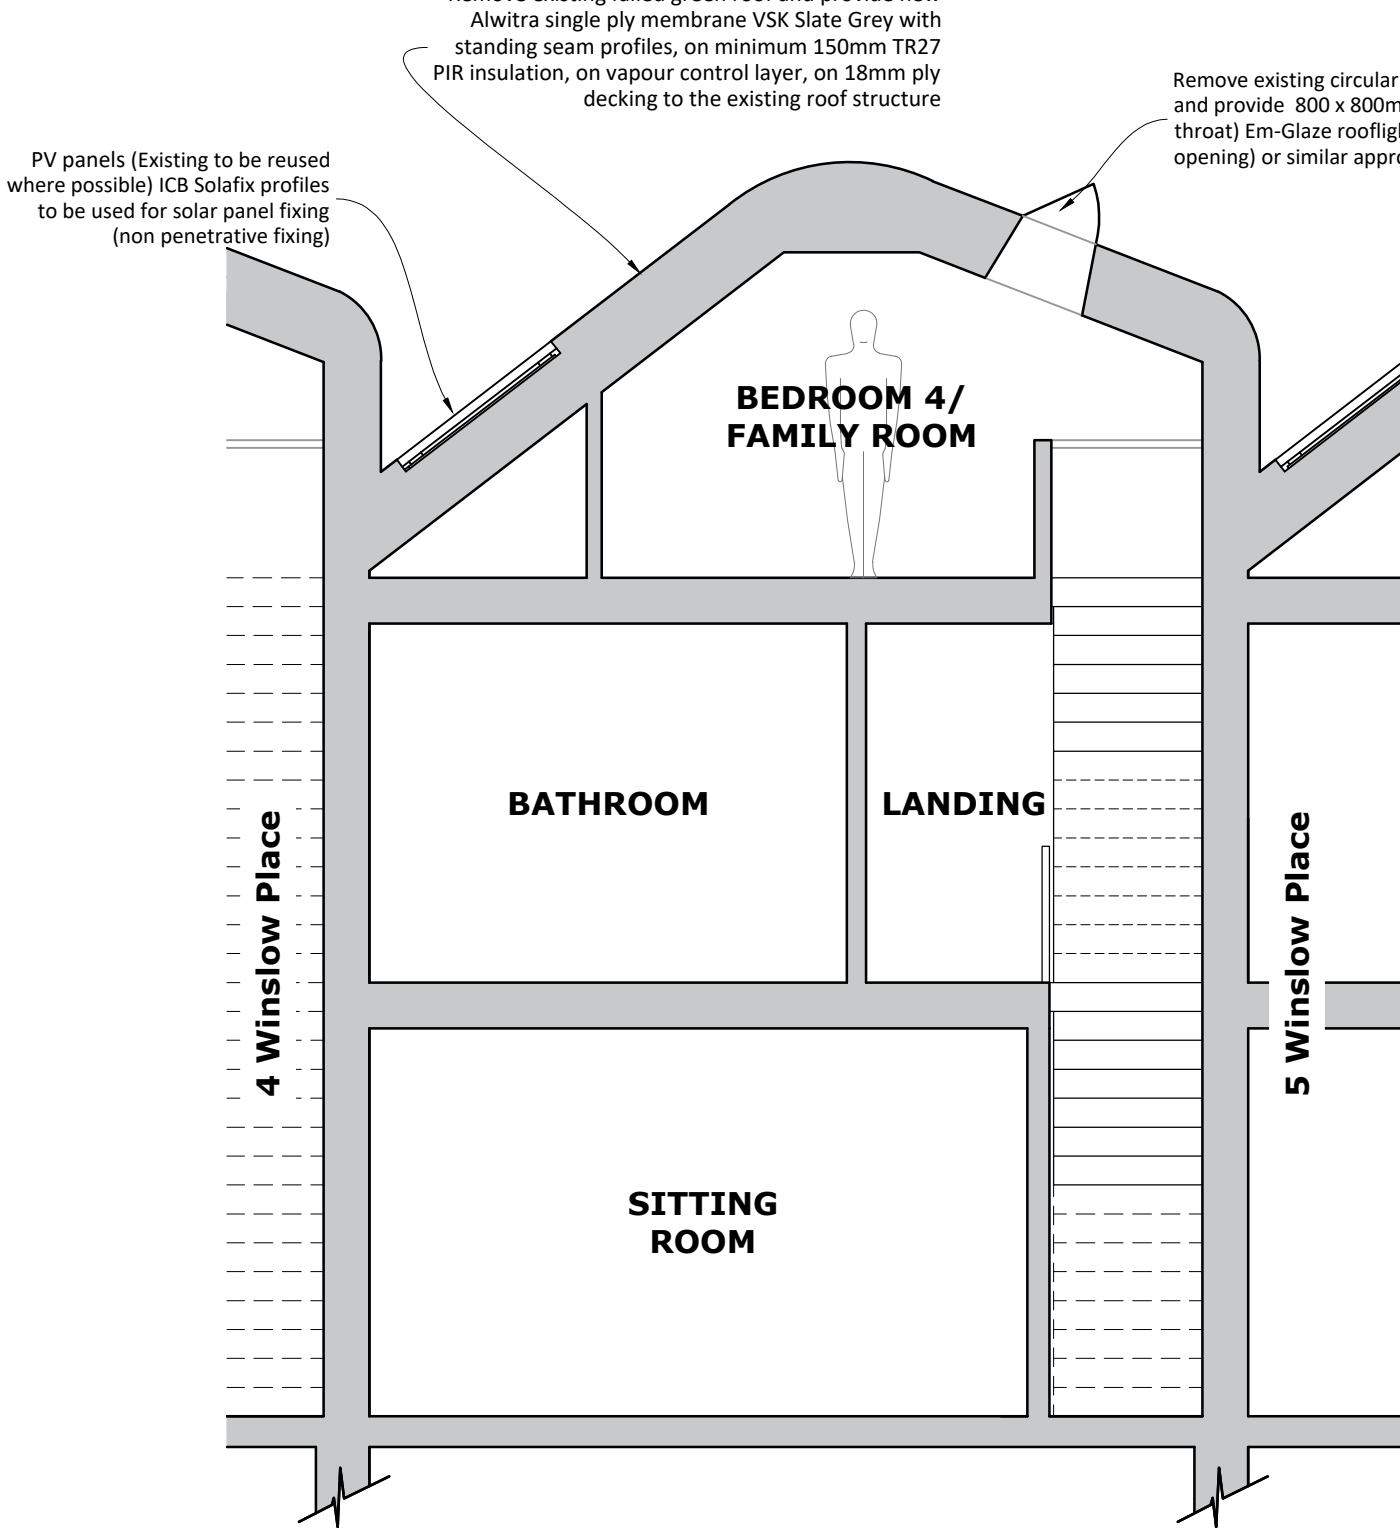

SECTION B-B SCALE 1:50

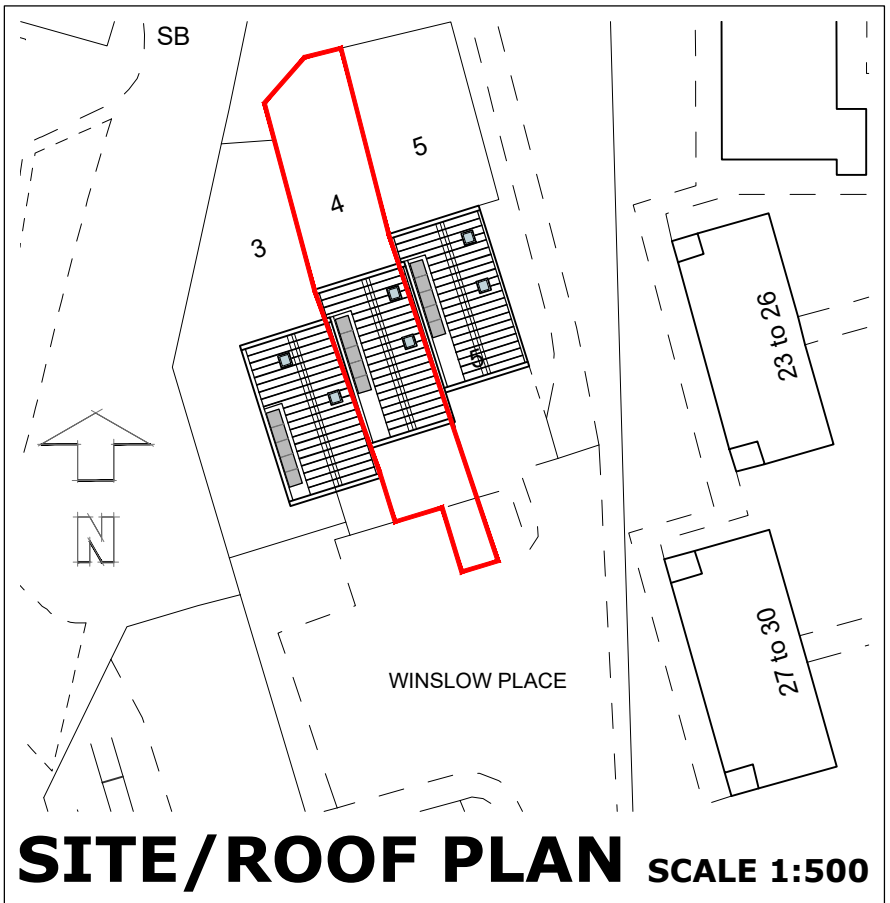

SITE/ROOF PLAN SCALE 1:500



GENERAL NOTES

NOTES:

SURVEY INFORMATION PROVIDED BY THE CLIENT. ALL DIMENSIONS MUST BE VERIFIED ON-SITE TO ENSURE ACCURACY BEFORE PROCEEDING WITH ANY WORKS.




PROPOSED ROOFLIGHT OR SIMILAR




PROPOSED ROOF FINISH




DEFECTIVE EXISTING ROOF FINISH

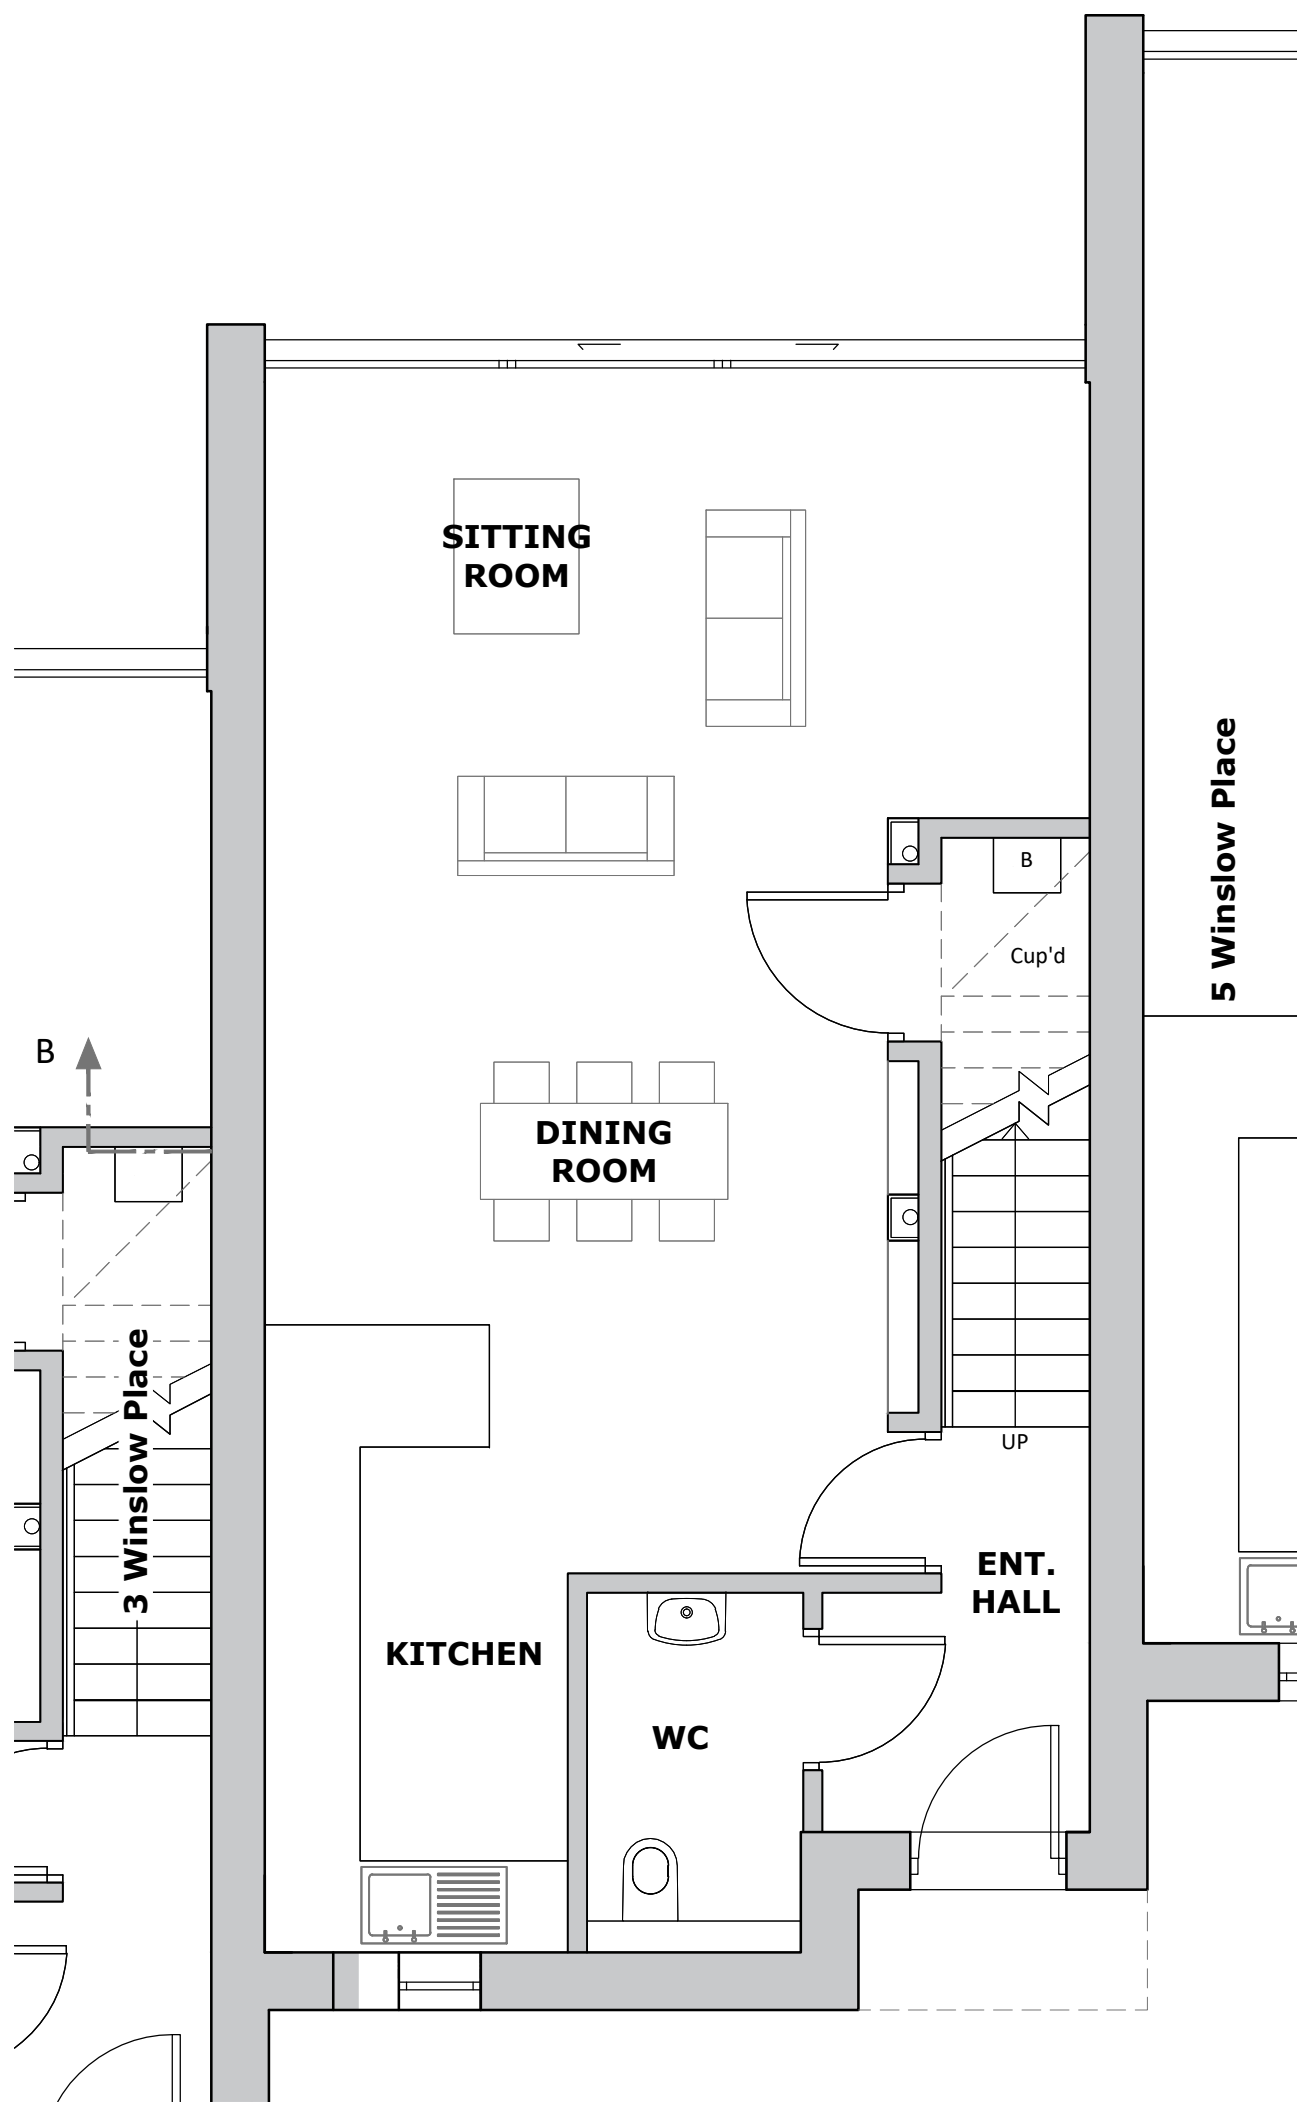


GROUND FLOOR PLAN SCALE 1:50

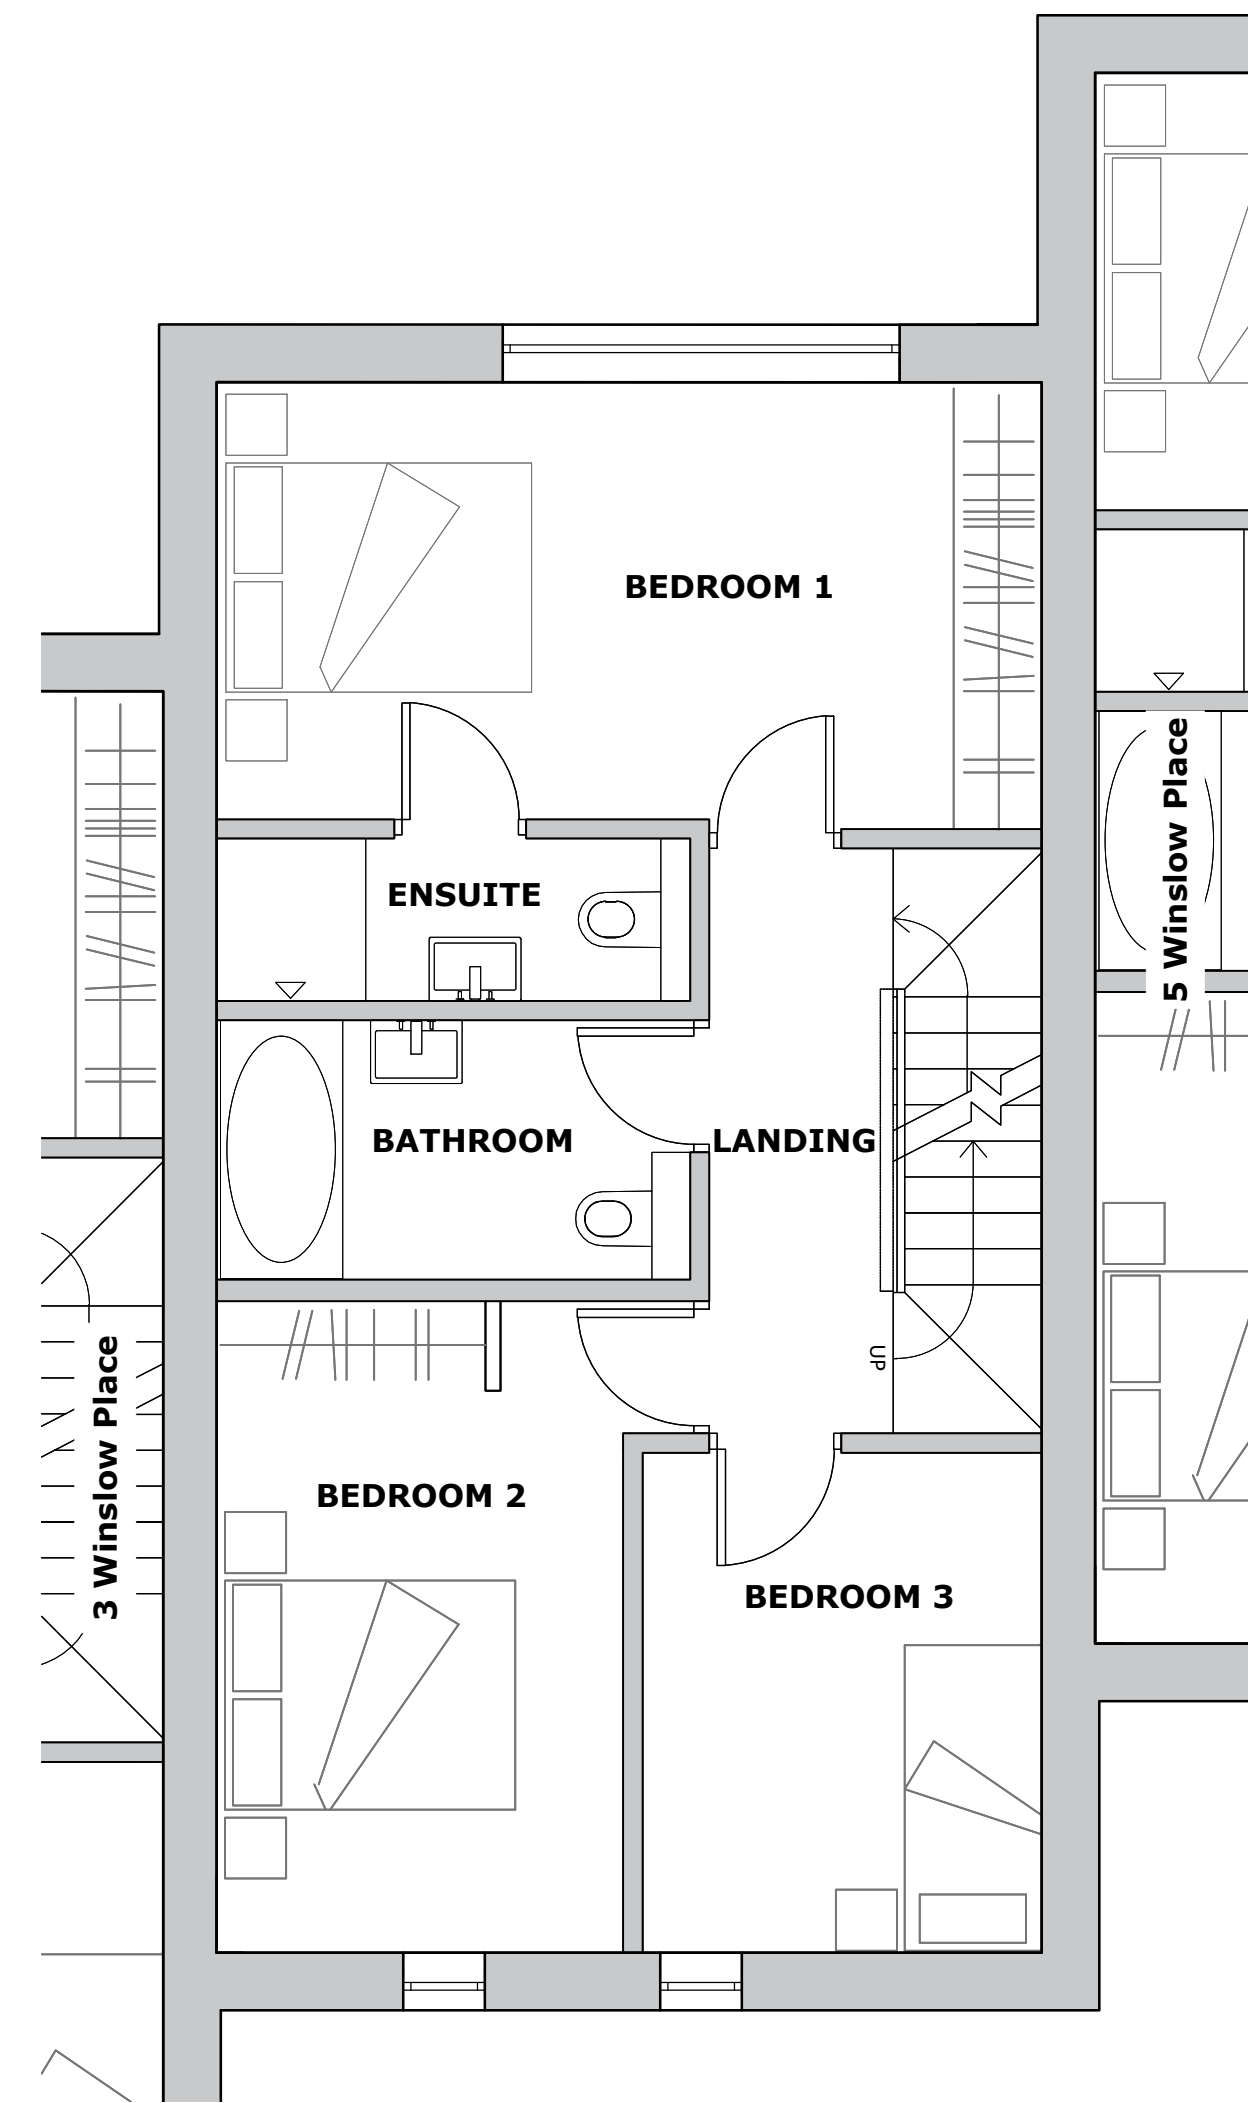

FIRST FLOOR PLAN SCALE 1:50

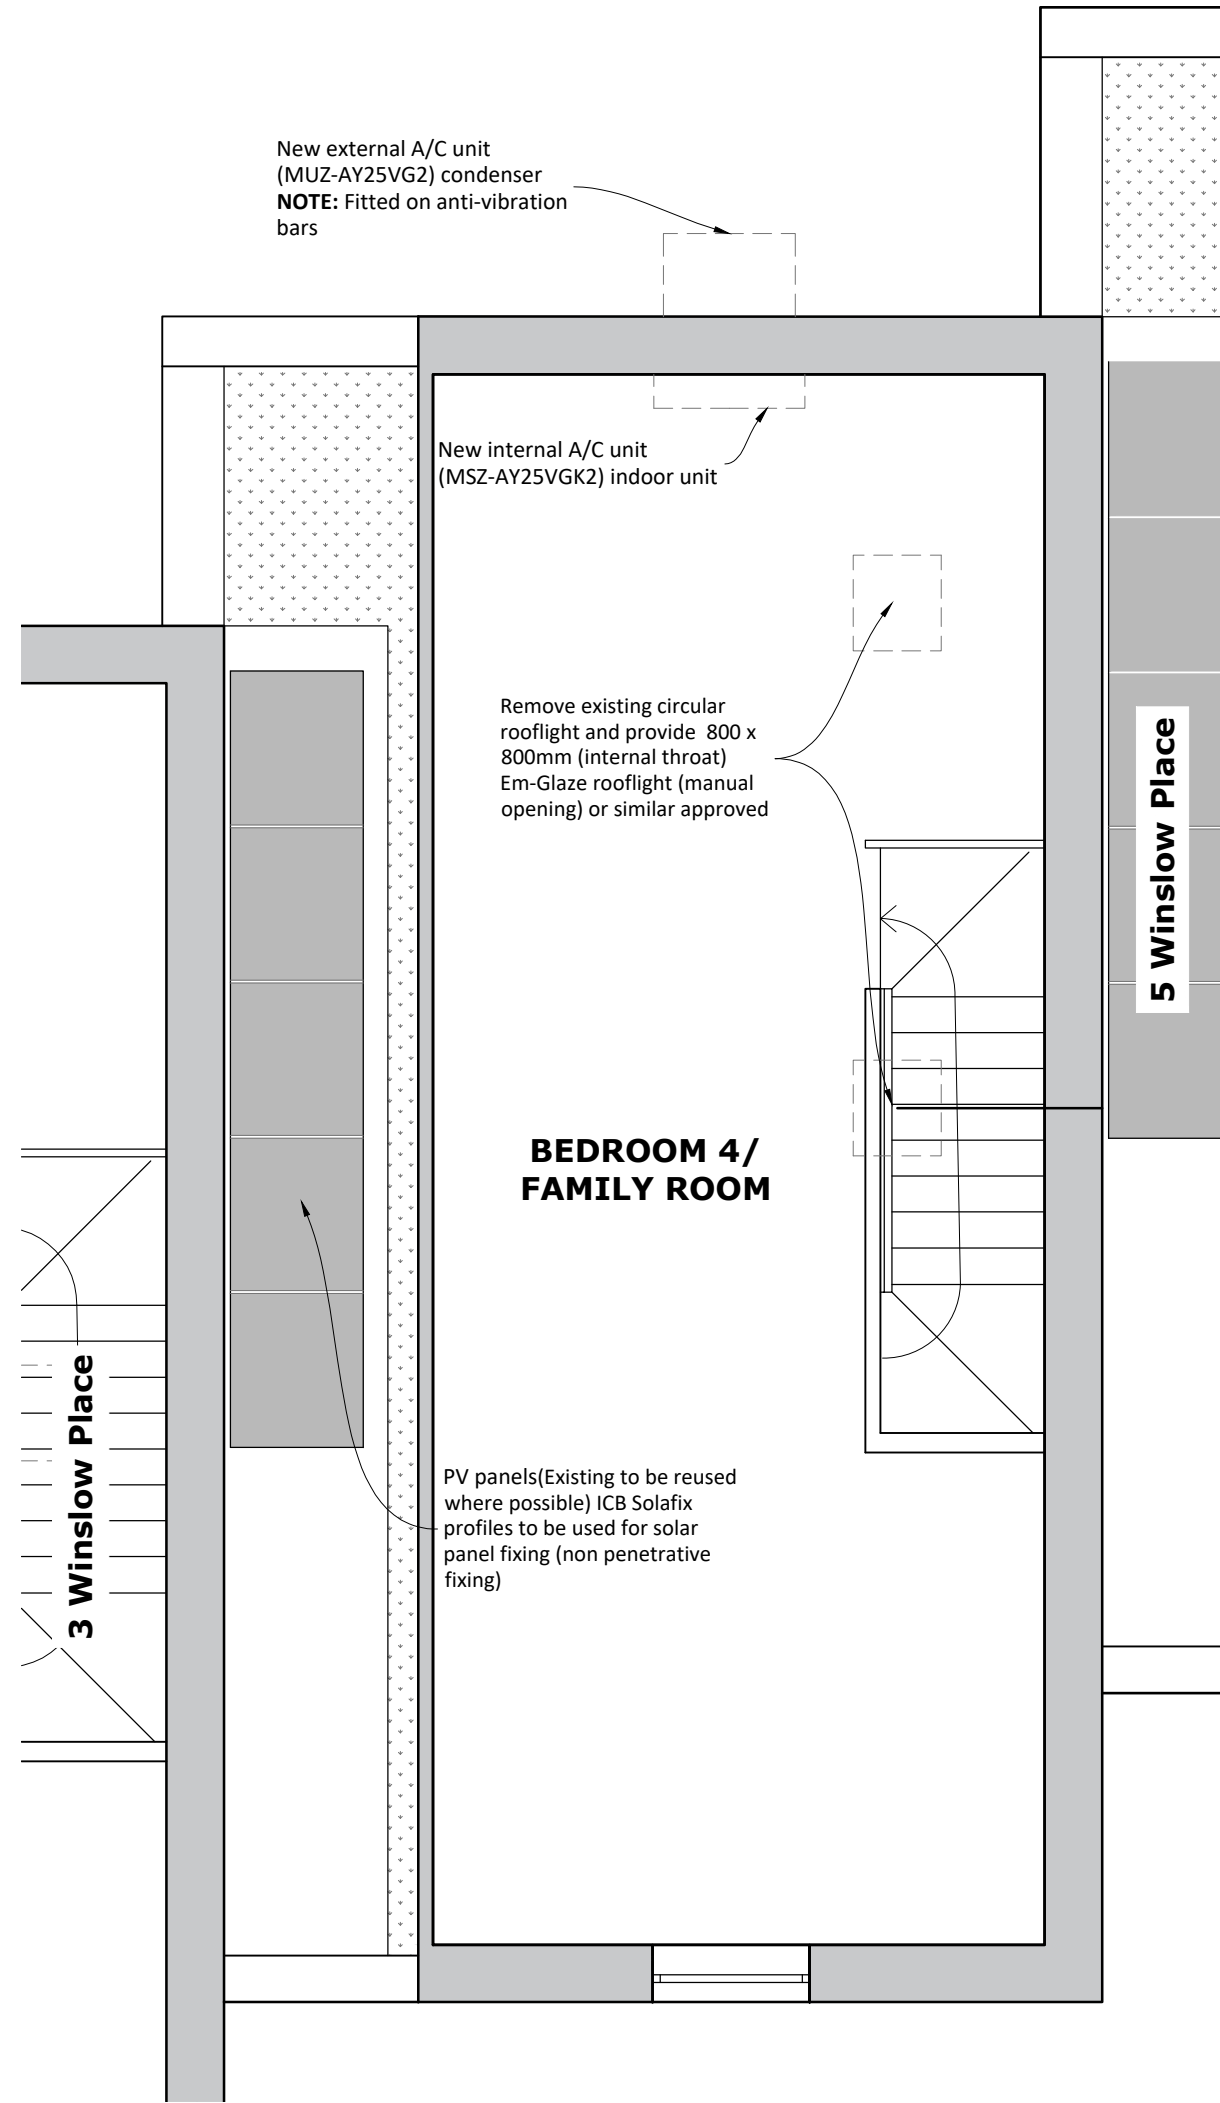

SECOND FLOOR PLAN SCALE 1:50

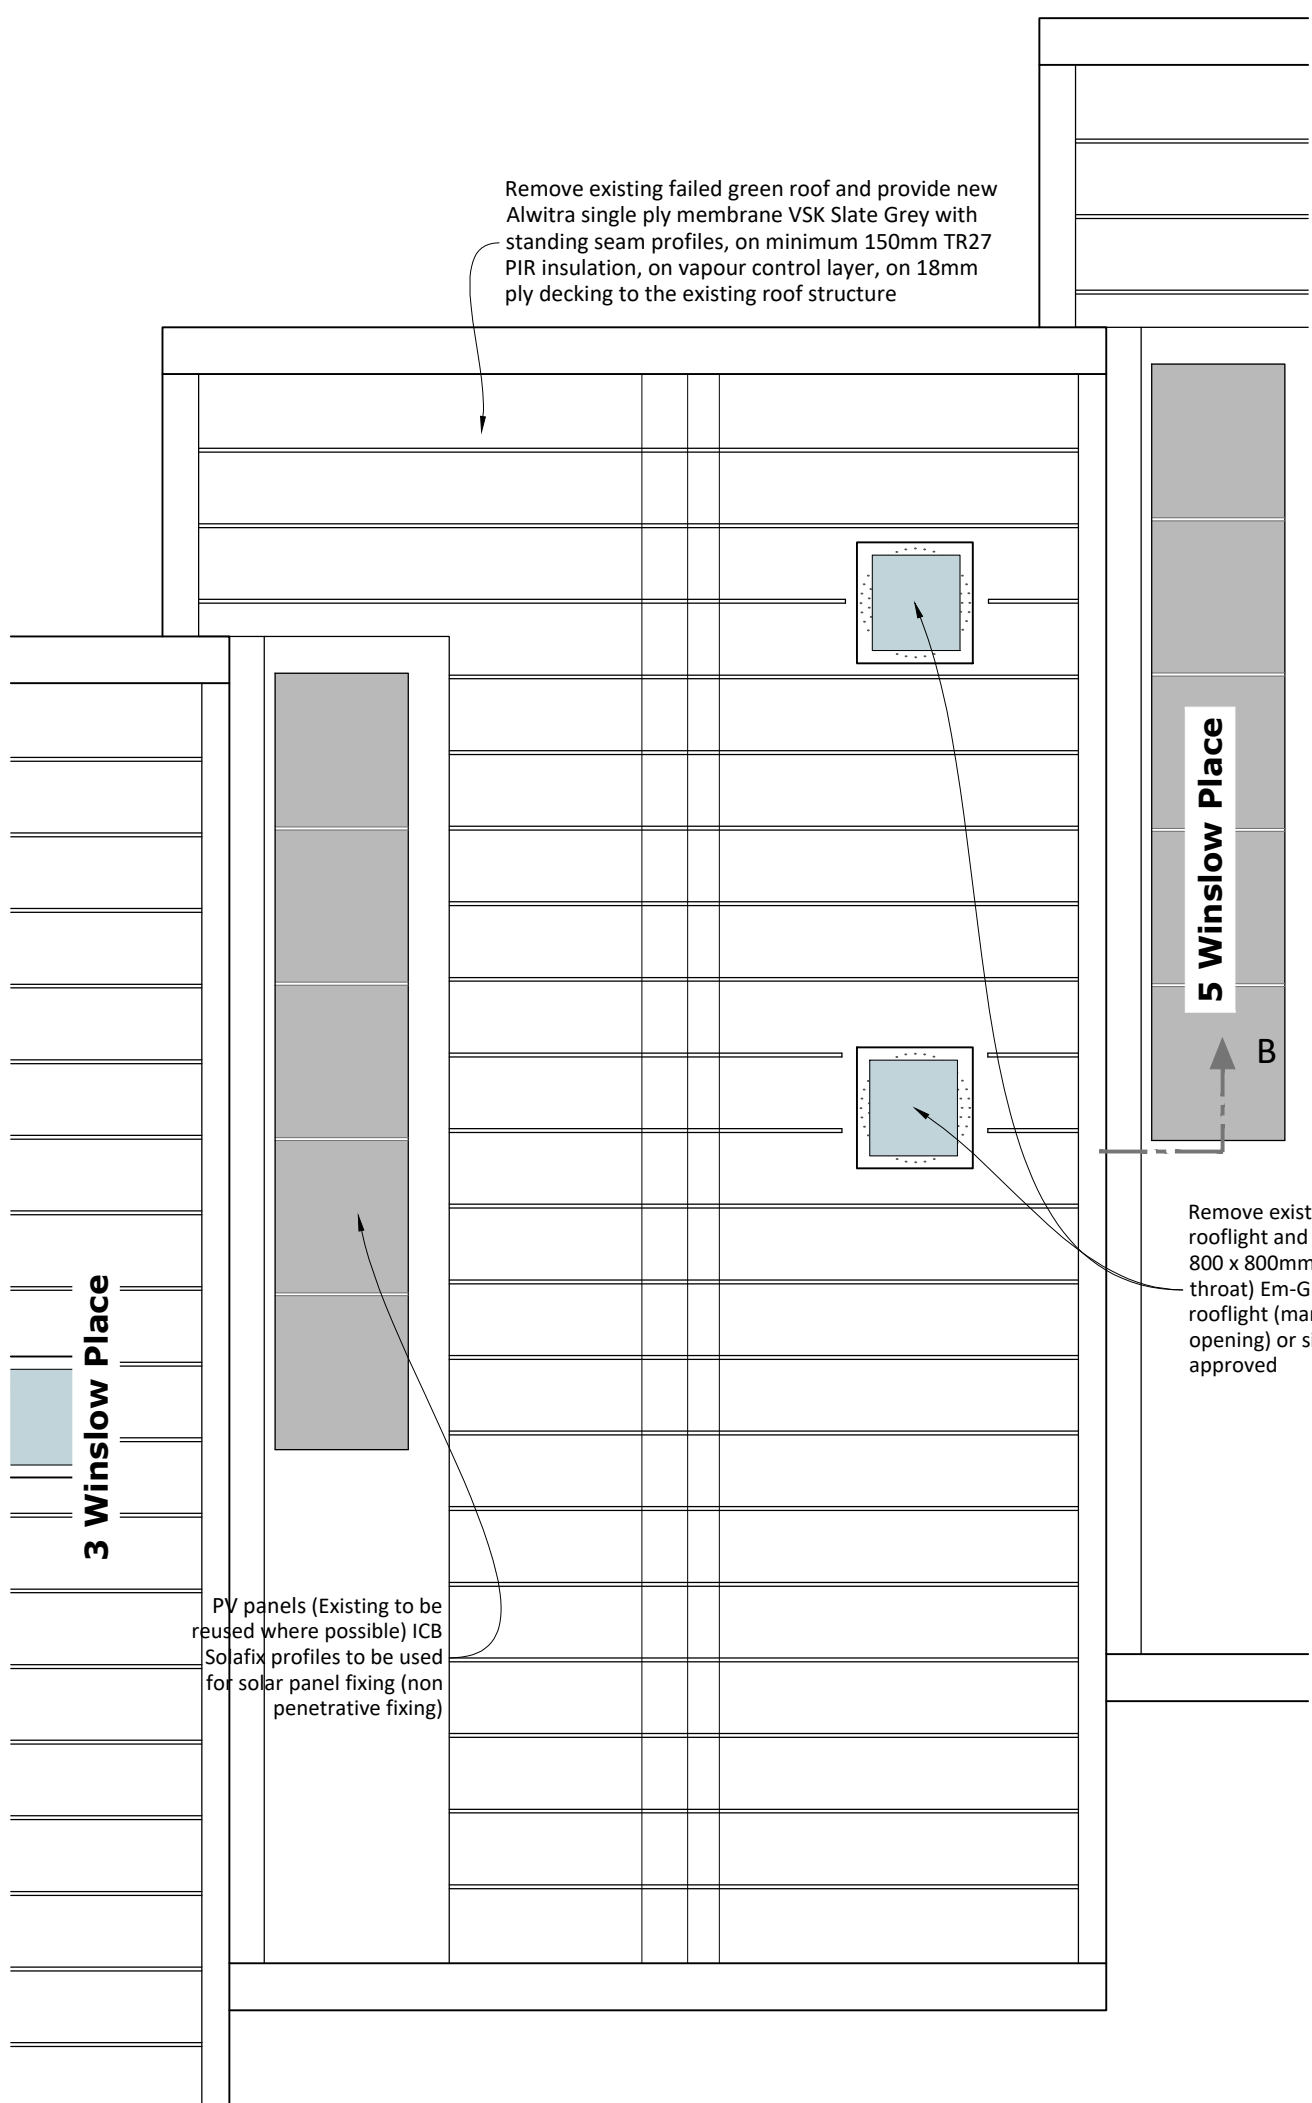

ROOF PLAN SCALE 1:50

A - Minor amends to client comments (24/07/26)

REVISION DETAILS:

PROJECT:
Proposed Replacement Roof Finish
4 Winslow Place
95 Imperial Road
London
N22 8QQ

CLIENT:
Mr V Sushko

TITLE:
Plans as Proposed

DATE:
21/07/2026

VOID ARCHITECTURE

Heath Barn, Norwich Road, Fakenham,
Norfolk, NR21 8LZ

tel: 01328 801536
email: info@voidarchitecture.co.uk
web: www.voidarchitecture.co.uk



DRAWING: 1507.02 REV: A

PAPER SIZE: A1