


1 EXISTING EAST ELEVATION (SIDE)

1 : 50 @ A1, 1:100 @ A3

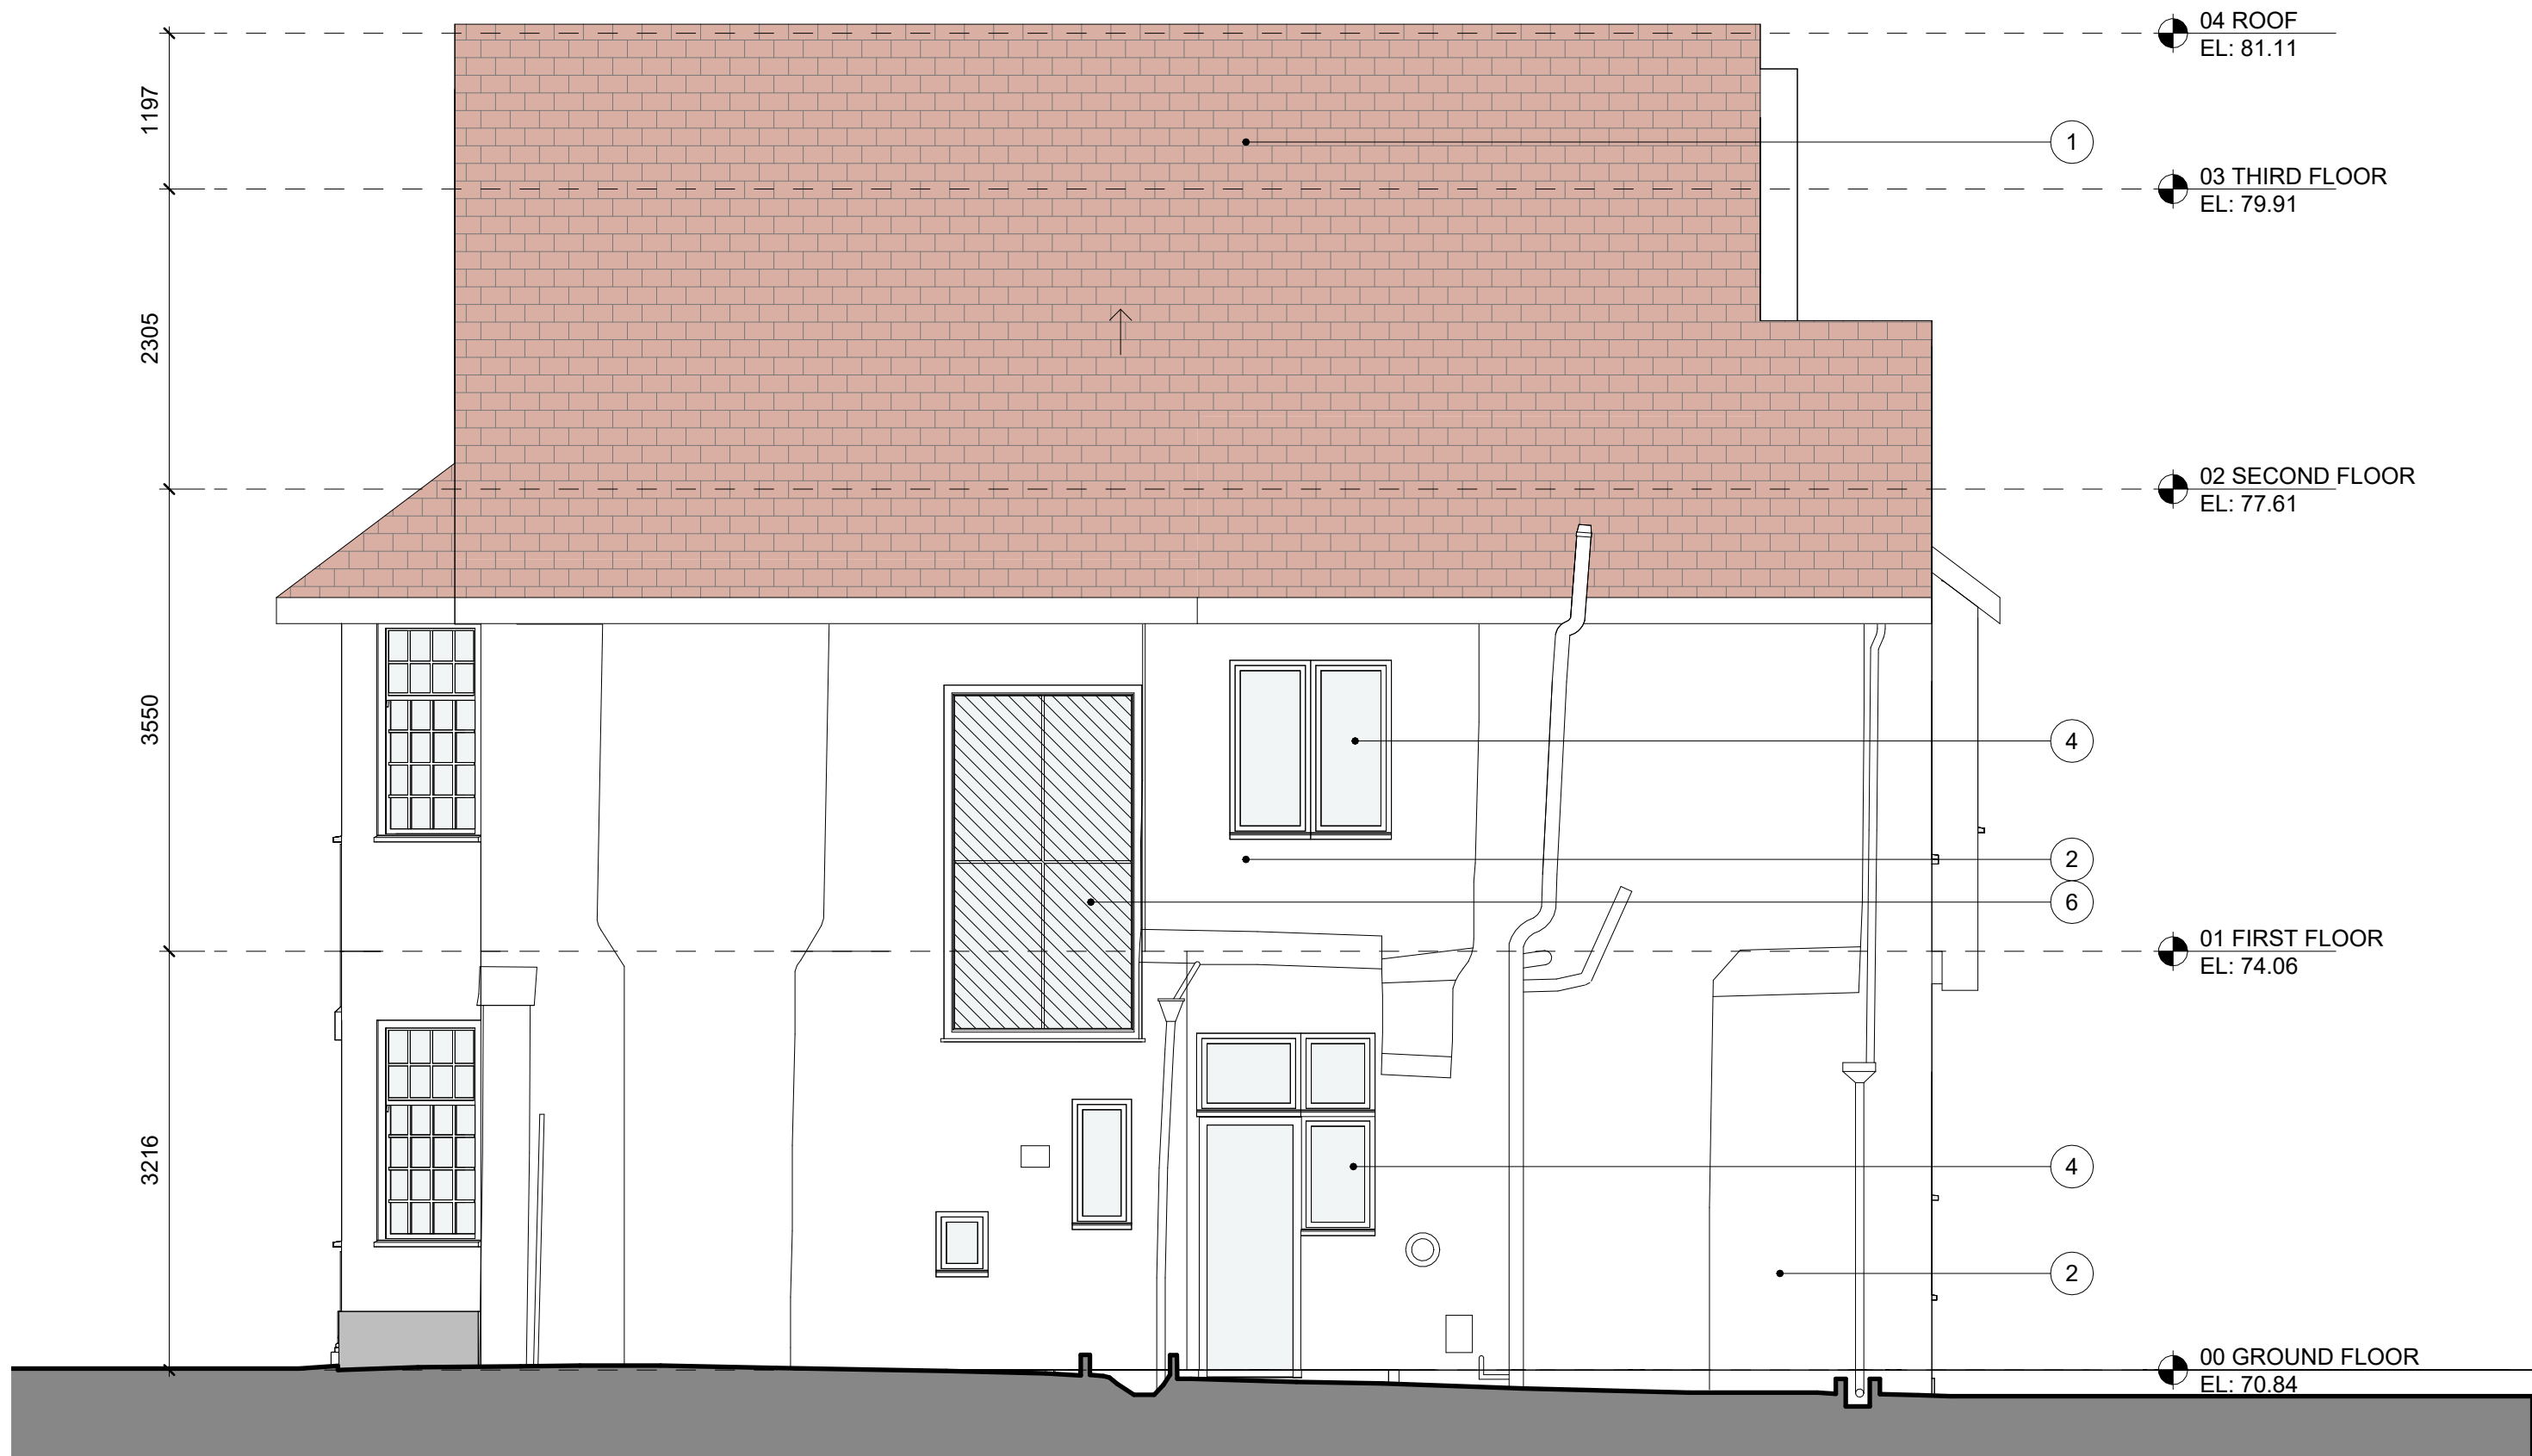


EXISTING MATERIALS KEY

1. Painted Ceramic Roof Tiles
2. Grey Painted Render
3. White UPVC Windows
4. Painted Timber Windows
5. Timber Door
6. Stained Glass Window
7. Painted Brickwork

2 PROPOSED EAST ELEVATION (SIDE)

1 : 50 @ A1, 1:100 @ A3

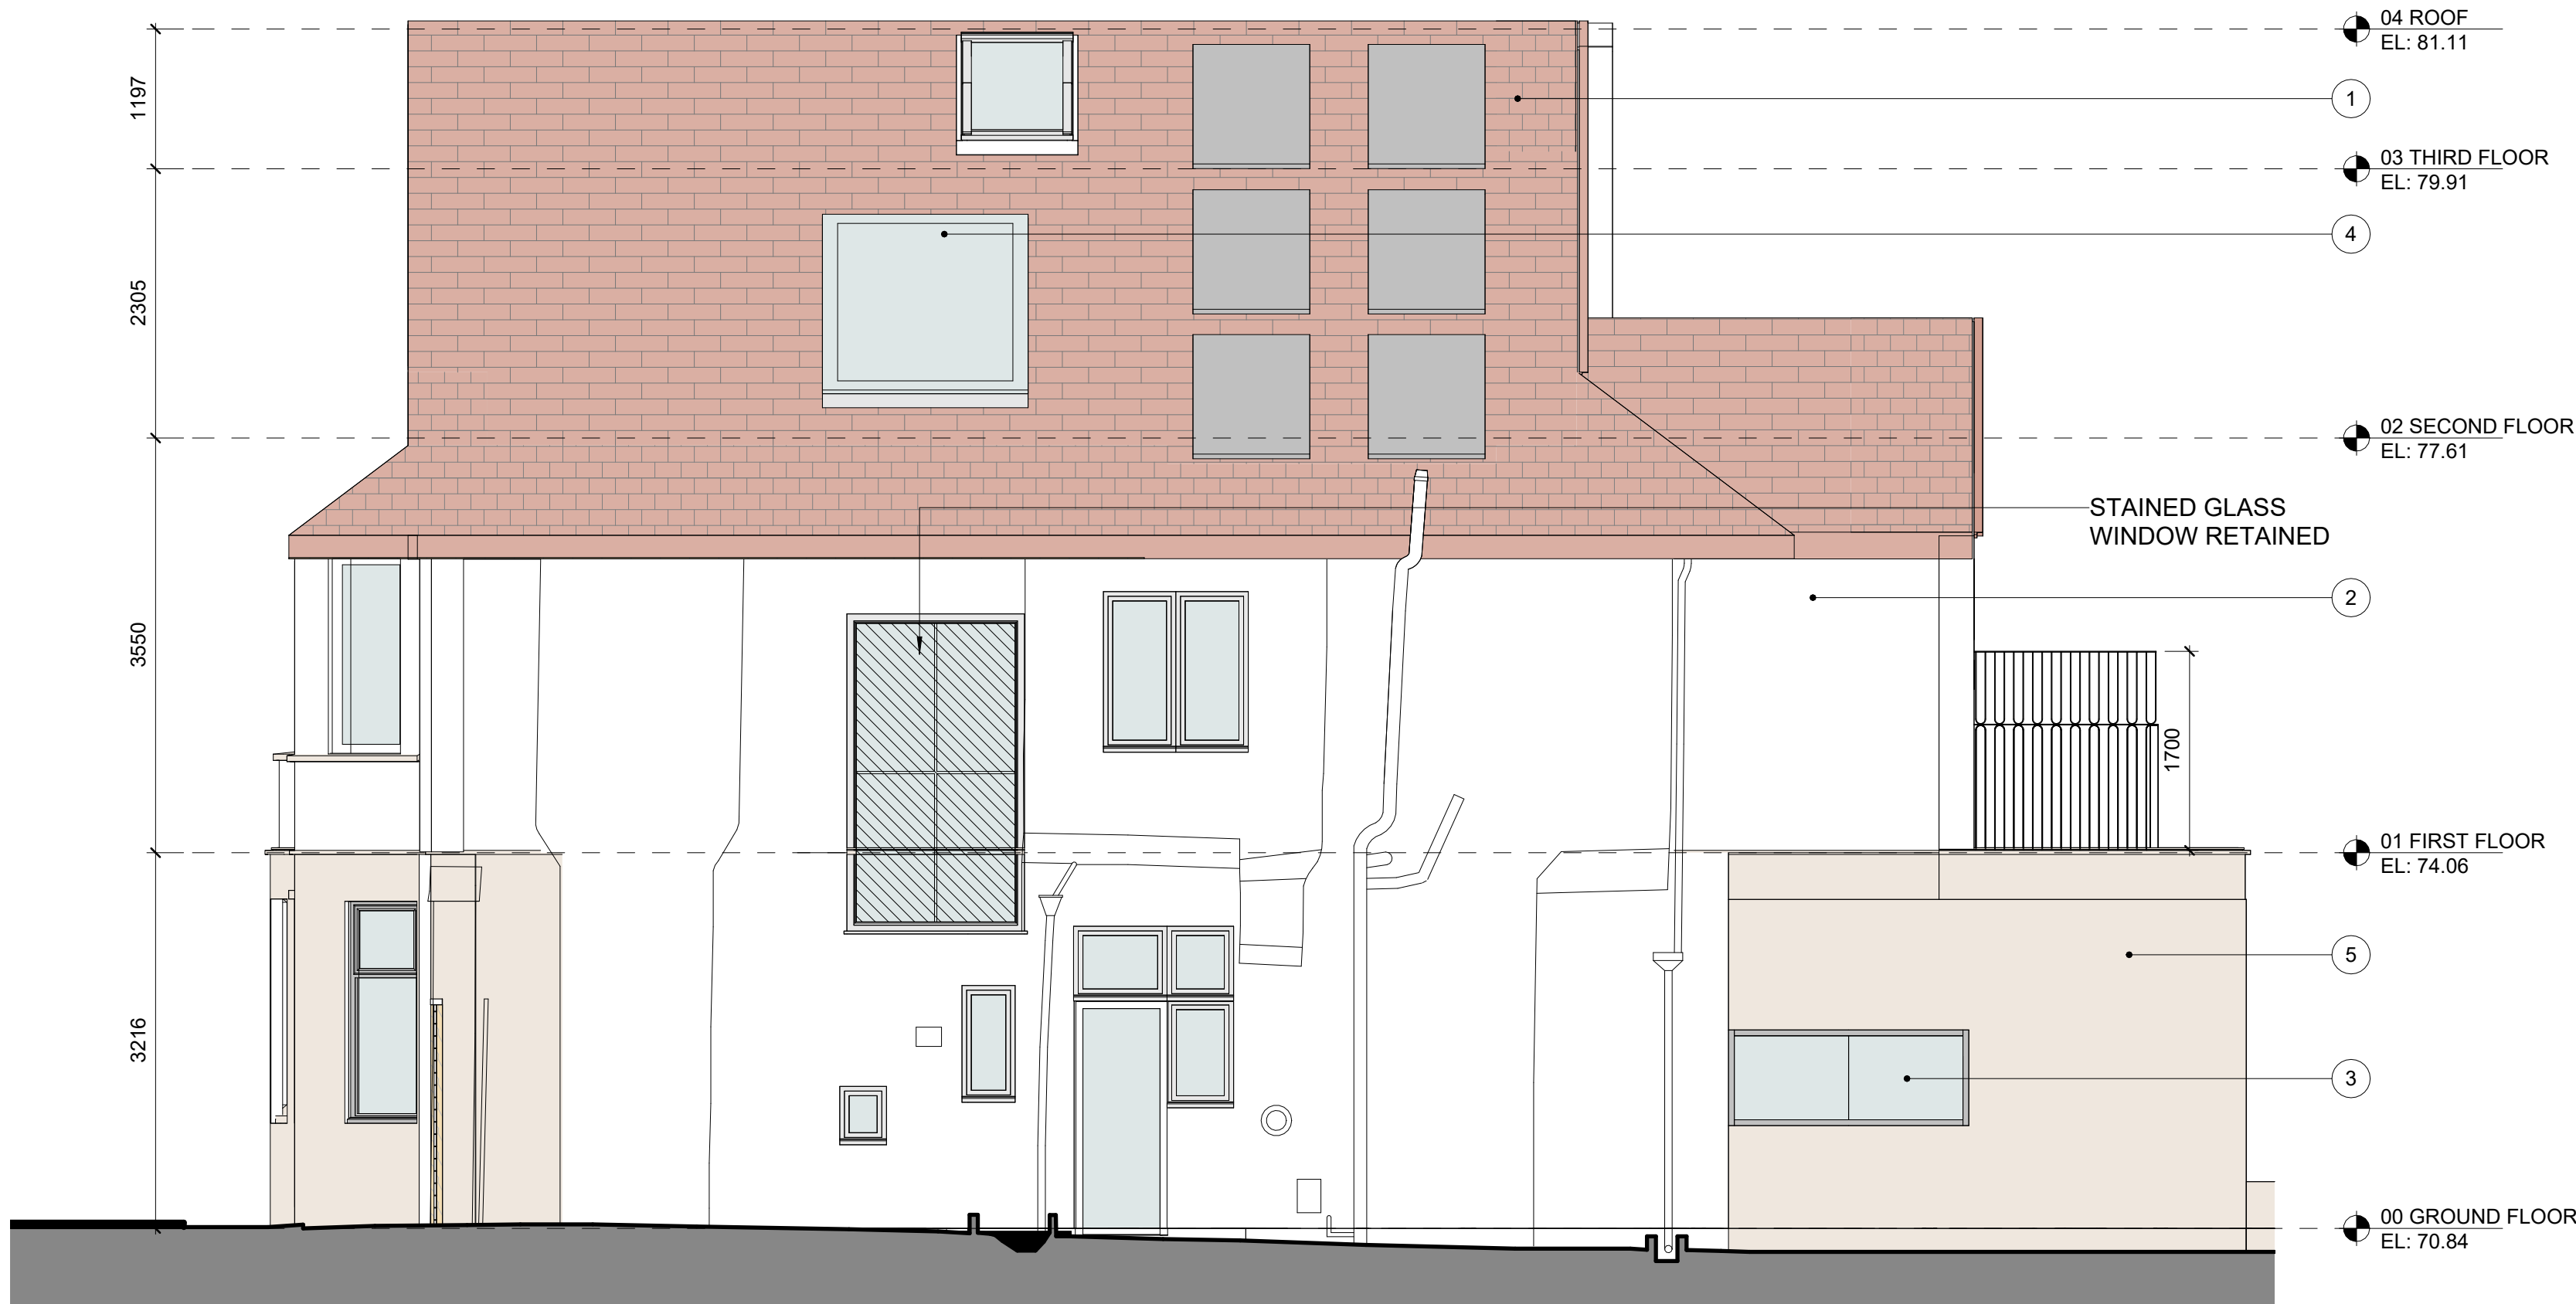

PROPOSED MATERIALS KEY


1. Ceramic Roof Tiles
2. White Painted Render
3. Grey Aluminium Windows
4. Grey Metal Rooflights
5. Portland Stone Cladding
6. Portland Stone Reveals
7. Portland Stone Sills
8. Timber Entrance Door
9. Grey Bifold Doors
10. Zinc Standing Seam Cladding

LINEWORKS

Drawings Notes:

This drawing is intended for the purpose indicated in the status box only. Scale from this drawing for planning purposes only. All site dimensions shown should be checked on site and discrepancies verified with the architect. This drawing must be read in conjunction with the relevant details and specifications shown.

SCALE BAR:

 

Rev	Date	Note	CHKD
P1	10.04.26	PLANNING	AK
P2	21.07.26	PLANNING	RH

Drawing Status:

PLANNING

Drawing Title:

EXISTING AND PROPOSED EAST ELEVATIONS

Client:

MR STAVROS STYLLIS

Drawing Reference:

0924	GA 213	P2
Project No.	Drawing Number	Revision
Scale @A1: 1 : 50	Drawn By: AK	Checked By: RH
Project Title:		

98 VALLANCE ROAD