



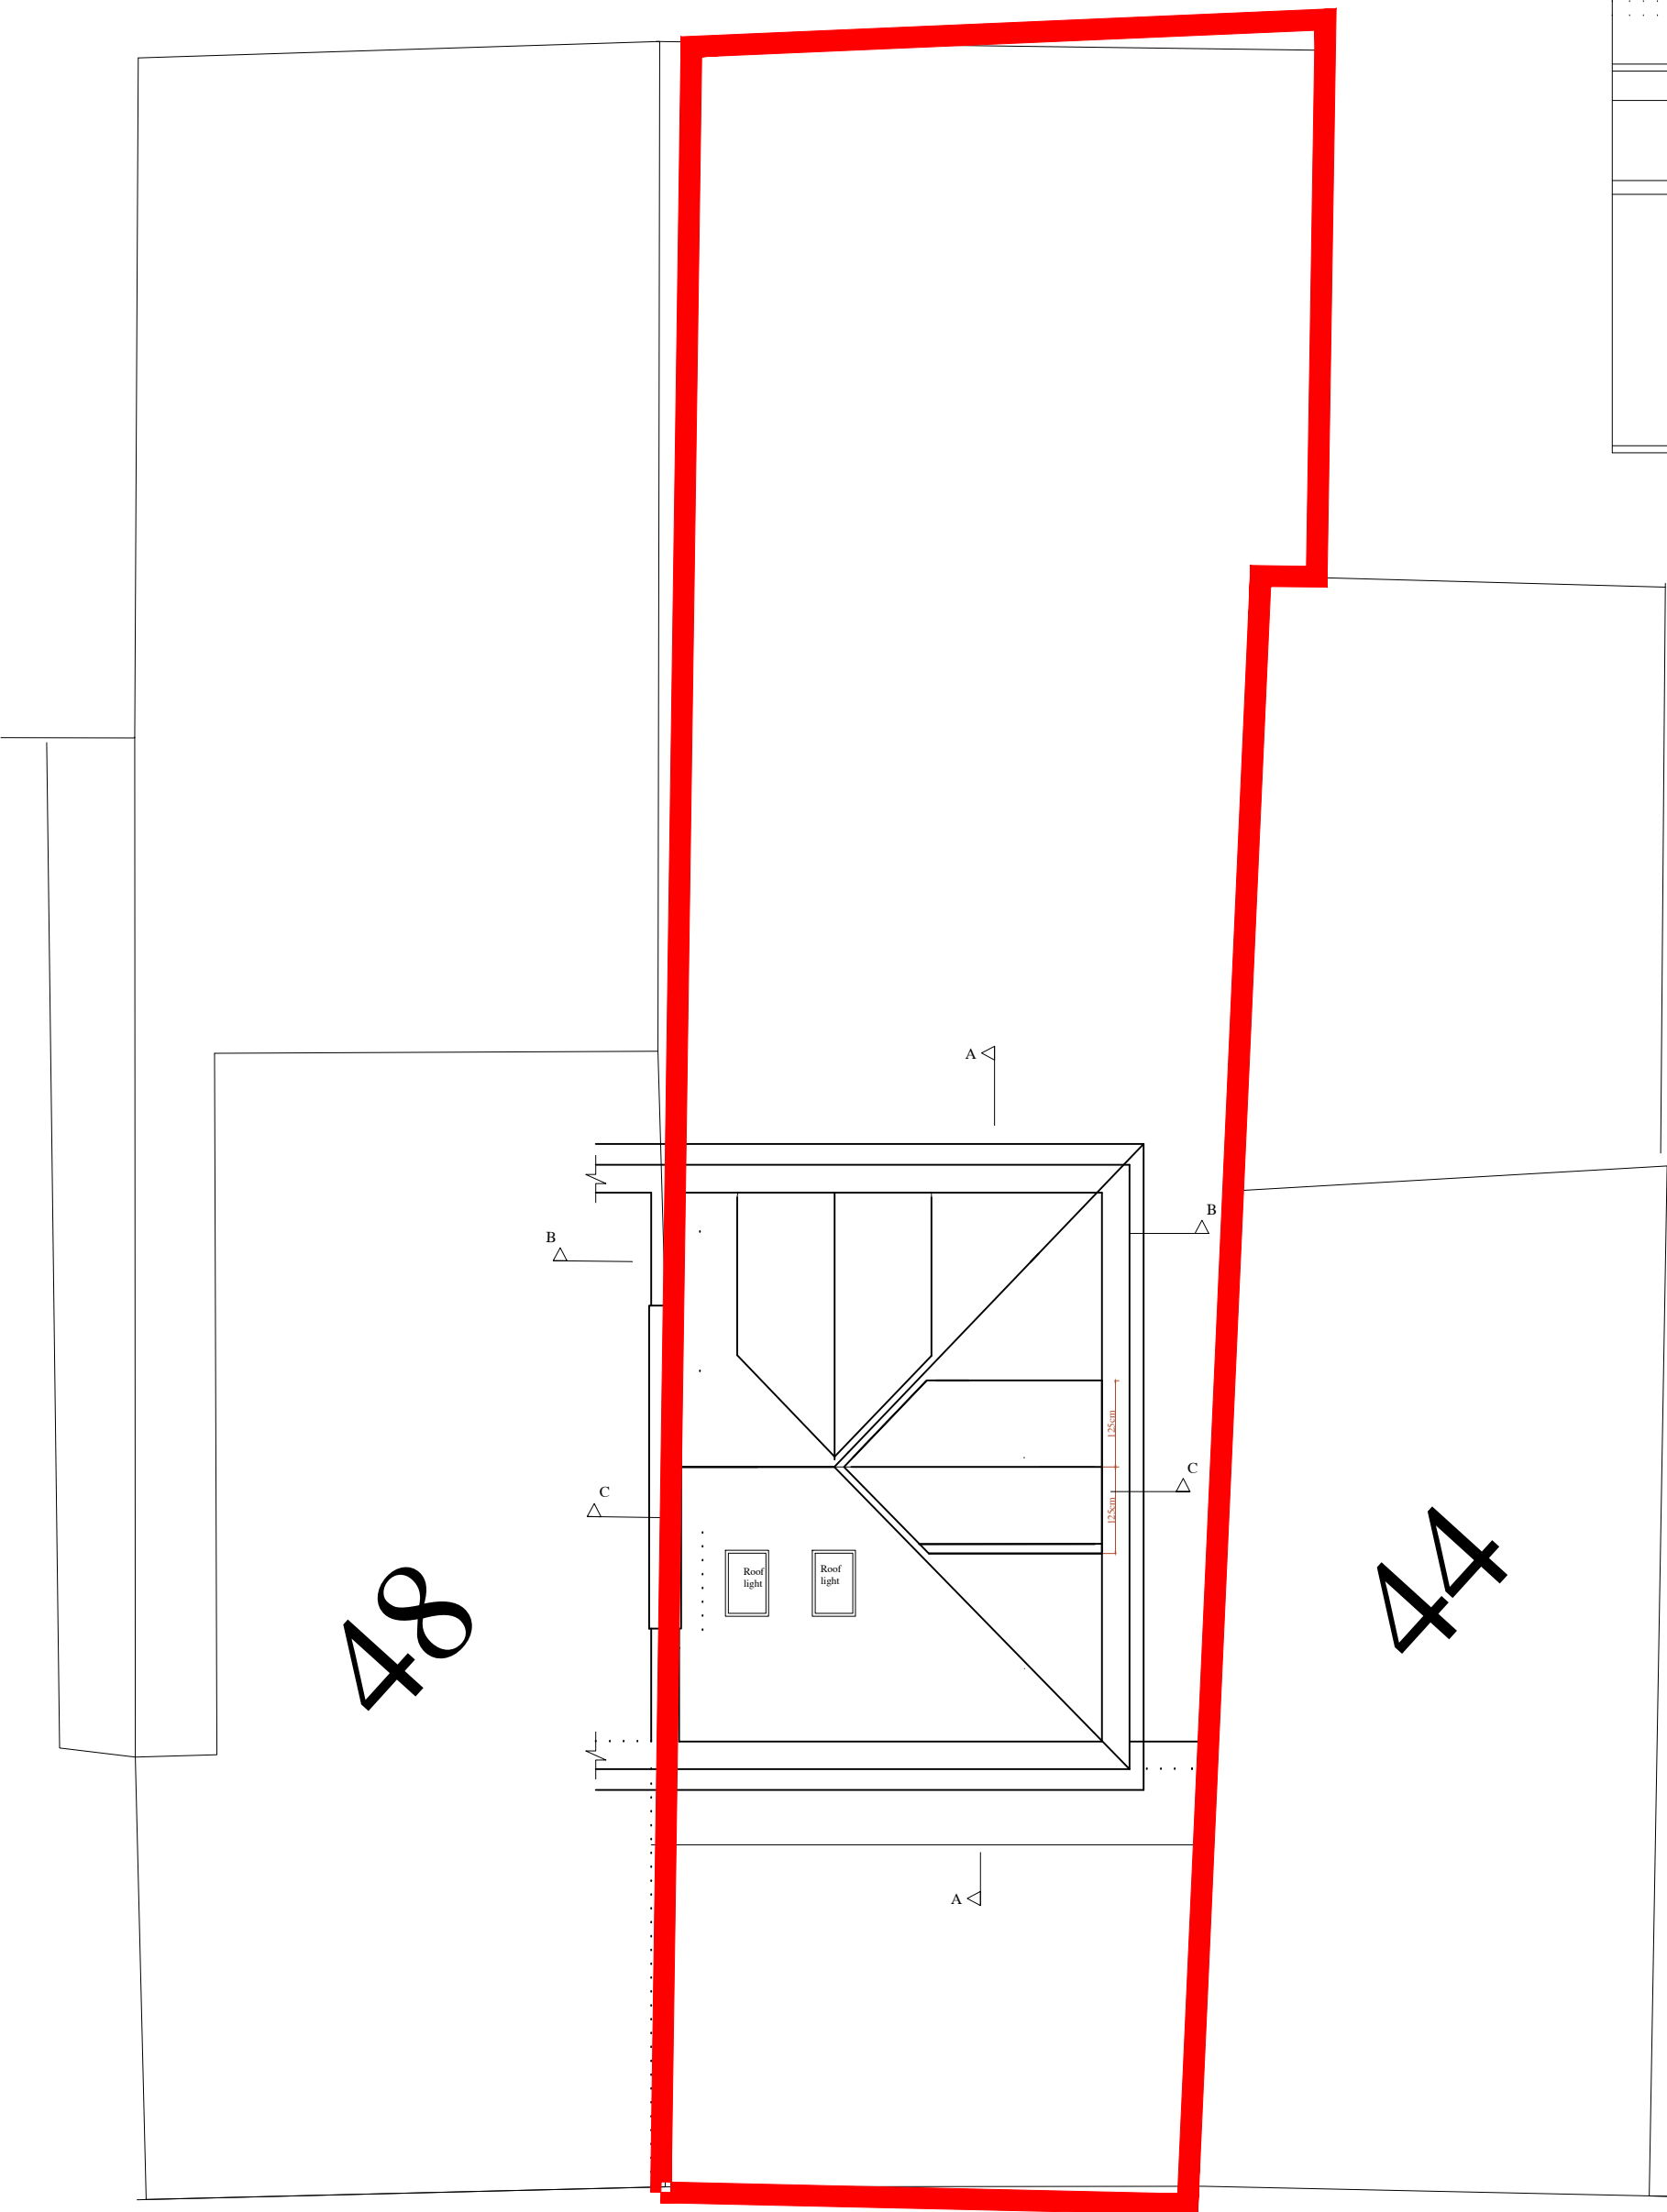


PROPOSED ROOF PLAN
SCALE: 1:100 @ A1




PROPOSED FRONT ELEVATION
SCALE: 1:100 @ A1

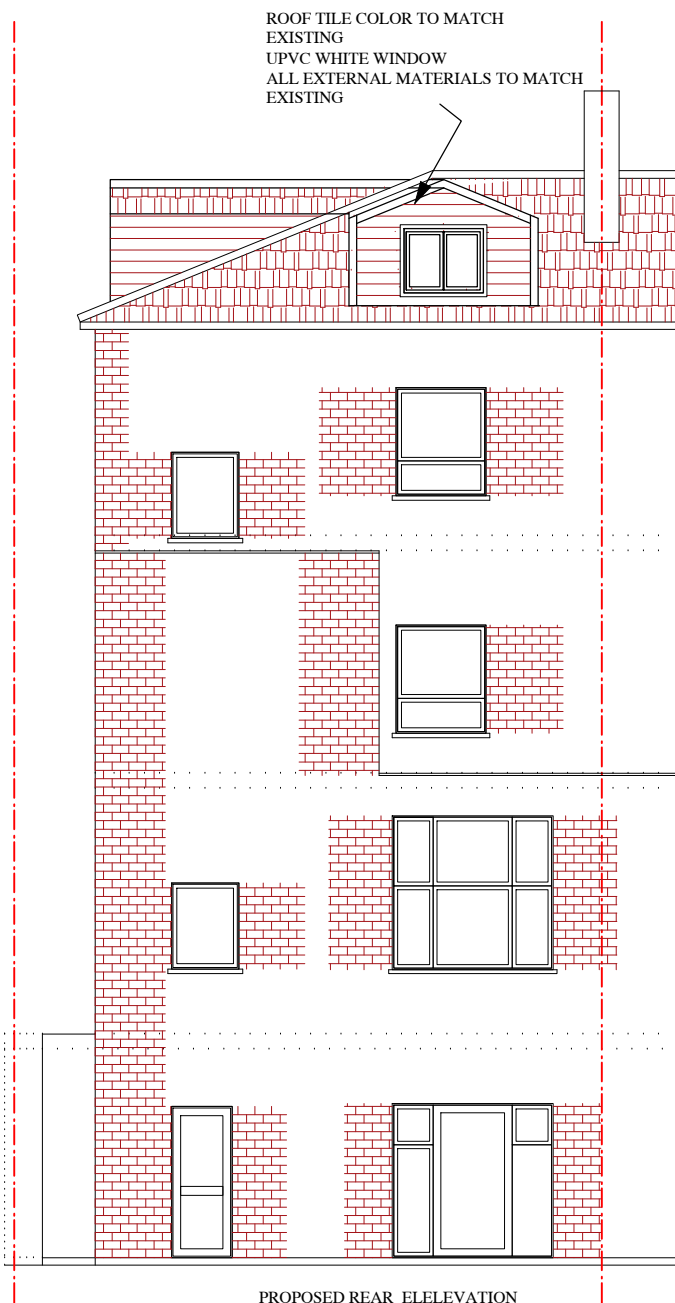

PROPOSED REAR ELEVATION
SCALE: 1:100 @ A1

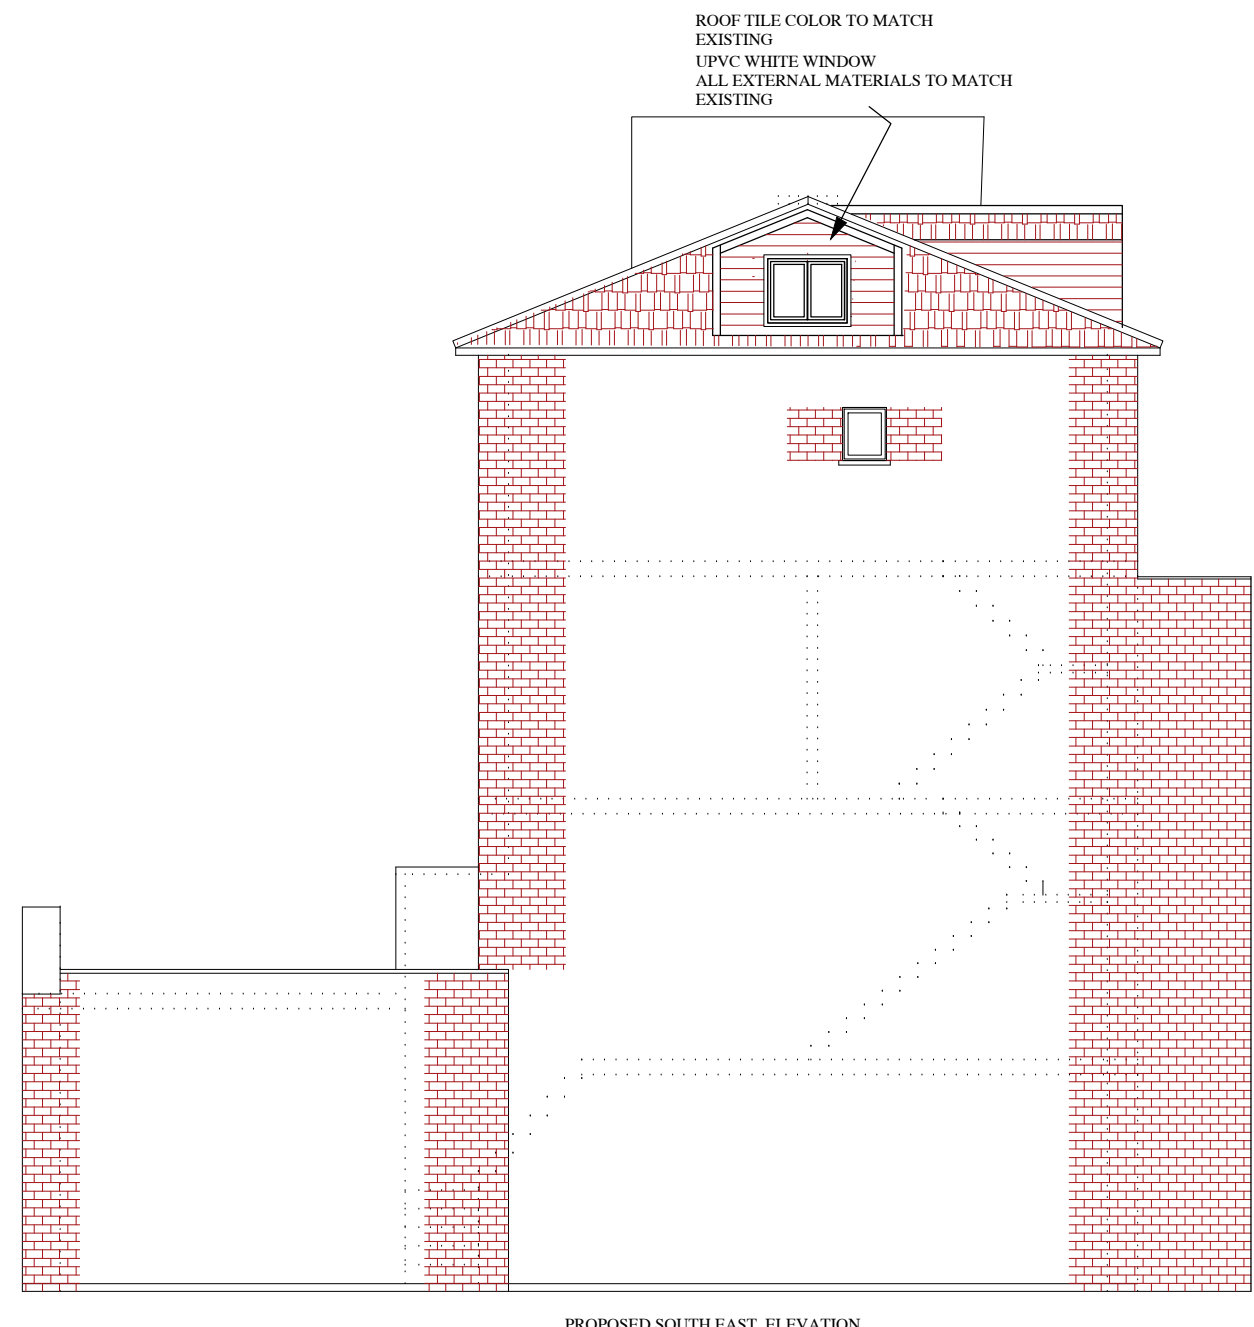


PROPOSED SOUTH EAST ELEVATION
SCALE: 1:100 @ A1

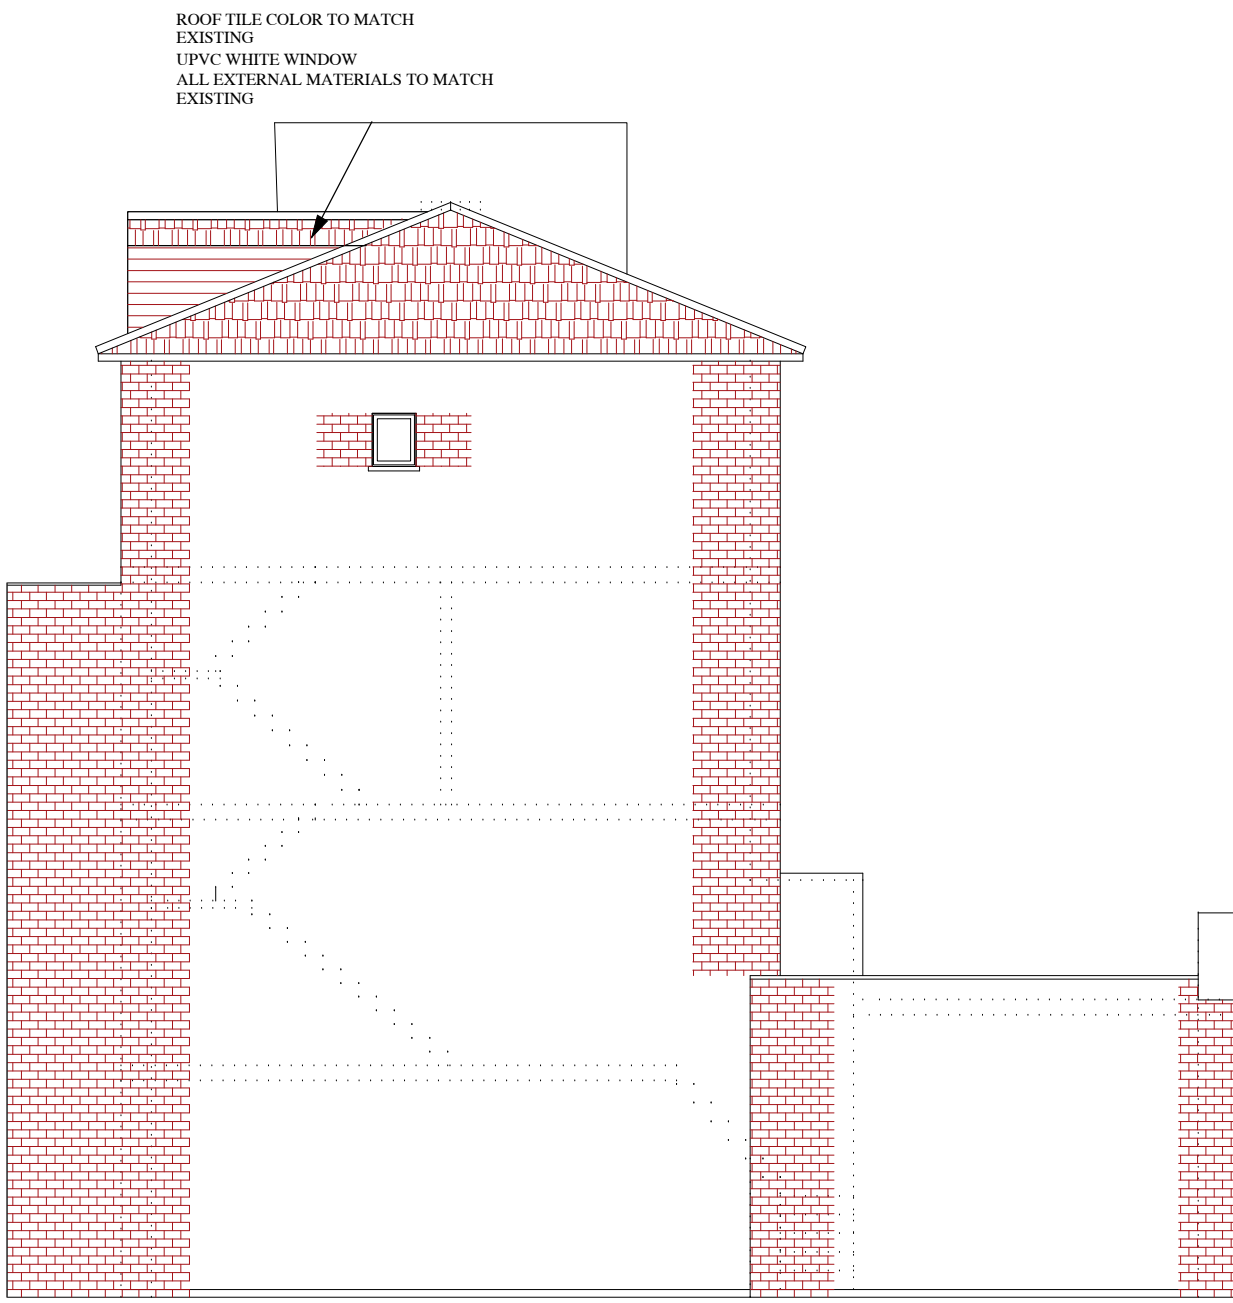

PROPOSED NORTH WEST ELEVATION
SCALE: 1:100 @ A1



EXISTING SECTION A-A
SCALE: 1:100 @ A1

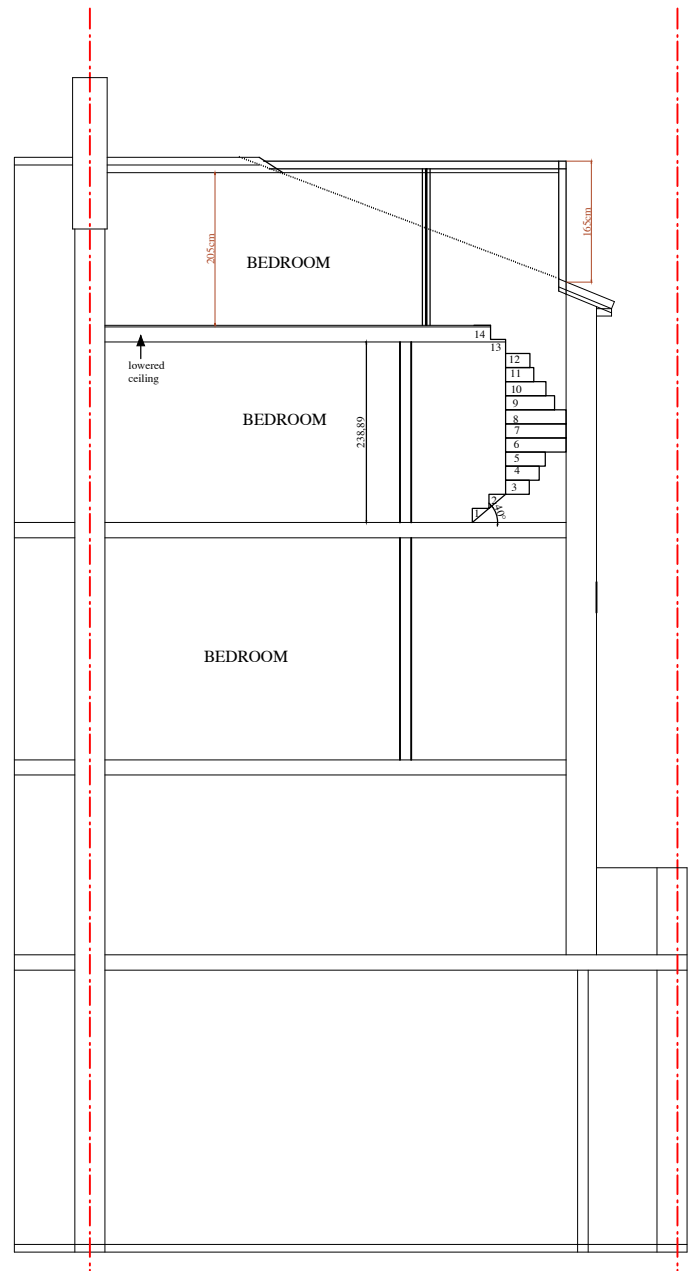

PROPOSED SECTION B-B
SCALE: 1:100 @ A1

ALL UNITS ARE IN
CENTIMETERS



PLANNING USE ONLY. STRUCTURAL
SURVEY IS STILL REQUIRED

© NIE ASSOCIATES LTD

revision	date	control
project	46C STROUD GREEN ROAD HORNSEY - LONDON N4 3ES	
drawing title	PROPOSED ROOF PLAN PROPOSED ELEVATIONS PROPOSED SECTION C	
scale	1/100 @ A1	
date	JULY 2026	
drw.no	HUSS-07-PL05	