

Notes:

This drawing is in metres unless otherwise noted. All dimensions, areas, and numbers to be checked on site by the Contractor, and these dimensions are to be their responsibility. The Contractor is to set out, check and co-ordinate all dimensions on site. Report all drawing errors and omissions to the Architect, and if in doubt ask the Contract Administrator.

Existing building information based on survey information is from MK BIM Solutions titled "MBS2281s-Mavros House-RM-v2024" dated 5/3/26 recieved 21/4/26. N.B. all build ups are to be confirmed through building fabric surveys. All levels are subject to coordination with the Structural and Civil Engineers. Landscape levels vary. For tolerance and movement refer to Structural Engineer's information.

These drawings should also be read in conjunction with the following information, prepared by other consultants:

- Structural Engineers Drawings and Specification
- MEP Engineers Drawings and Specification
- Civils Drainage Drawings and Specification
- Fire Report
- Cost Plan
- CDM Report

Prior to commencement of the building works the contractor should: Ensure that all drawings are approved for use by the local authority, and by building control; Inform the building control department that works have commenced onsite; Verify the boundary lines and ground conditions, including checking of the services (gas, water, electric, telecom and sewers) prior to any excavation work; Request a copy of the party wall award where works affect a party wall or involve excavations within 3m of adjoining buildings; Ensure all necessary propping and temporary works are in place. Works carried out prior to building control approval are at the contractors own risk; Any discrepancies either between the written dimension and the site dimensions or between the drawing and other consultants/ suppliers drawings should be brought to the attention of the Contract Administrator;


For fire protection to facades (new and existing), please refer to Fire Engineer and Structural Engineer's information, including temporary works. Please refer to Fire Engineer's information for the strategy, compartmentation and fire spread requirements. All fire protection & fire stopping to specialist design. Note that all exposed steelwork with intumescent paint will require architectural finish. There may be elements of boarding which provide the fire protection to structural elements and compartmentation. If the contractor suspects this is the case or is in doubt they must notify the fire and structural engineers before removal of the boarding.

The contractor must comply with the CDM regulations during construction. Asbestos and other harmful substances inc. contamination may be present within the existing building - refer to the necessary surveys prior to the start of works. If there are no or limited survey information available the contractor must undertake the necessary surveys to comply with Health & Safety standards.



Drawings to be read in conjunction with all other drawings, and Architectural Specification, Samples, and CDM Design Risk Register. All works to be carried out in accordance with current standards, including compliance with Building Regulations, British Standards and Codes of Practice.

All systems and products to be supplied and installed as per manufacturers recommendations. Any changes in specification are to be equal and approved by the Architect and Contract Administrator, with details of time and cost implications, if any. Workmanship to be fit for purpose and as per specification.

All drawings to be read in conjunction with TRS for workmanship and performance requirements.

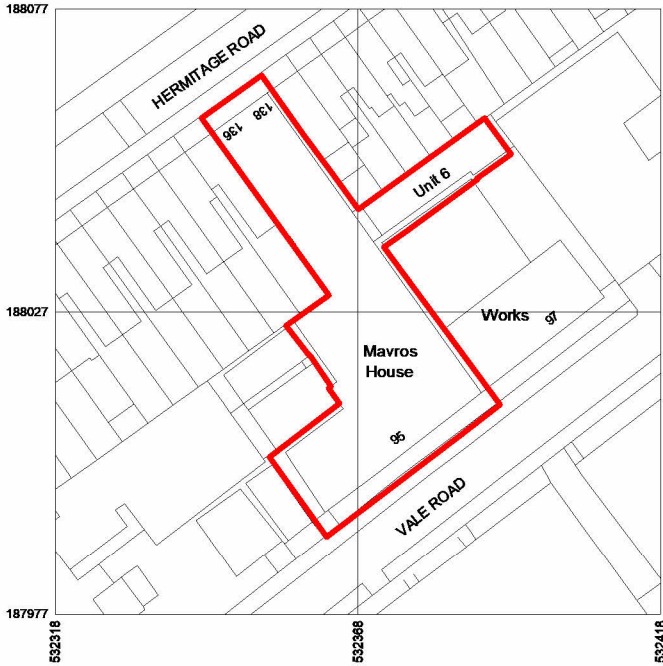

KEY PLAN

 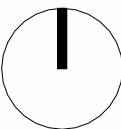

REV	DATE	DESCRIPTION	DRAWN	AUDITED
-----	------	-------------	-------	---------

OFFICE S&M

© Office S&M Architects
208 Bradbury Works, 3 Bradbury
Street, London, N16 8JN

www.officesandm.com
office@officesandm.com
02081066855

PROJECT NUMBER

26661

PROJECT NAME

Mavros House

DRAWING NAME

Location Plan

PROJECT STAGE	SUITABILITY
---------------	-------------

SCALE @ A1	DATE	REVISION
------------	------	----------

1 : 1250 23/06/26

DRAWING NUMBER

26661-QSM-AR-00-DR- A -0001



Notes:

This drawing is in metres unless otherwise noted. All dimensions, areas, and numbers to be checked on site by the Contractor, and these dimensions are to be their responsibility. The Contractor is to set out, check and co-ordinate all dimensions on site. Report all drawing errors and omissions to the Architect, and if in doubt ask the Contract Administrator.

Existing building information based on survey information is from MK BIM Solutions titled "MBS22815-Mavros House-RM-v2024" dated 5/3/26 recieved 21/4/26. N.B. all build ups are to be confirmed through building fabric surveys. All levels are subject to coordination with the Structural and Civil Engineers. Landscape levels vary. For tolerance and movement refer to Structural Engineer's information.

These drawings should also be read in conjunction with the following information, prepared by other consultants:

- Structural Engineers Drawings and Specification
- MEP Engineers Drawings and Specification
- Civils Drainage Drawings and Specification
- Fire Report
- Cost Plan
- CDM Report

Prior to commencement of the building works the contractor should: Ensure that all drawings are approved for use by the local authority, and by building control; Inform the building control department that works have commenced onsite; Verify the boundary lines and ground conditions, including checking of the services (gas, water, electric, telecom and sewers) prior to any excavation work; Request a copy of the party wall award where works affect a party wall or involve excavations within 3m of adjoining buildings; Ensure all necessary propping and temporary works are in place. Works carried out prior to building control approval are at the contractors own risk; Any discrepancies either between the written dimension and the site dimensions or between the drawing and other consultants/ suppliers drawings should be brought to the attention of the Contract Administrator;

For fire protection to facades (new and existing), please refer to Fire Engineer and Structural Engineer's information, including temporary works. Please refer to Fire Engineer's information for the strategy, compartmentation and fire spread requirements. All fire protection & fire stopping to specialist design. Note that all exposed steelwork with intumescent paint will require architectural finish. There may be elements of boarding which provide the fire protection to structural elements and compartmentation. If the contractor suspects this is the case or is in doubt they must notify the fire and structural engineers before removal of the boarding.


The contractor must comply with the CDM regulations during construction. Asbestos and other harmful substances inc. contamination may be present within the existing building - refer to the necessary surveys prior to the start of works. If there are no or limited survey information available the contractor must undertake the necessary surveys to comply with Health & Safety standards.

Drawings to be read in conjunction with all other drawings, and Architectural Specification, Samples, and CDM Design Risk Register. All works to be carried out in accordance with current standards, including compliance with Building Regulations, British Standards and Codes of Practice.

All systems and products to be supplied and installed as per manufacturers recommendations. Any changes in specification are to be equal and approved by the Architect and Contract Administrator, with details of time and cost implications, if any. Workmanship to be fit for purpose and as per specification.

All drawings to be read in conjunction with TRS for workmanship and performance requirements.

KEY PLAN

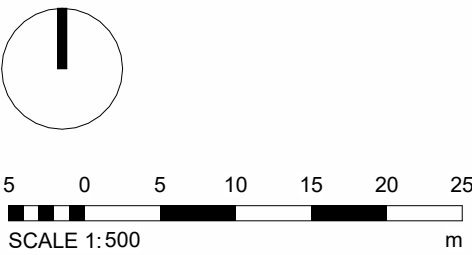

REV	DATE	DESCRIPTION	DRAWN	AUDITED
-----	------	-------------	-------	---------

OFFICE
S&M

© Office S&M Architects
208 Bradbury Works, 3 Bradbury
Street, London, N16 8JN

www.officesandm.com
office@officesandm.com
02081066855

PROJECT NUMBER

26661

PROJECT NAME

Mavros House

DRAWING NAME

Block Plan


PROJECT STAGE	SUITABILITY
---------------	-------------

SCALE @ A1	DATE	REVISION
------------	------	----------

1 : 500 23/06/26

DRAWING NUMBER

26661-QSM-AR-00-DR- A -0010

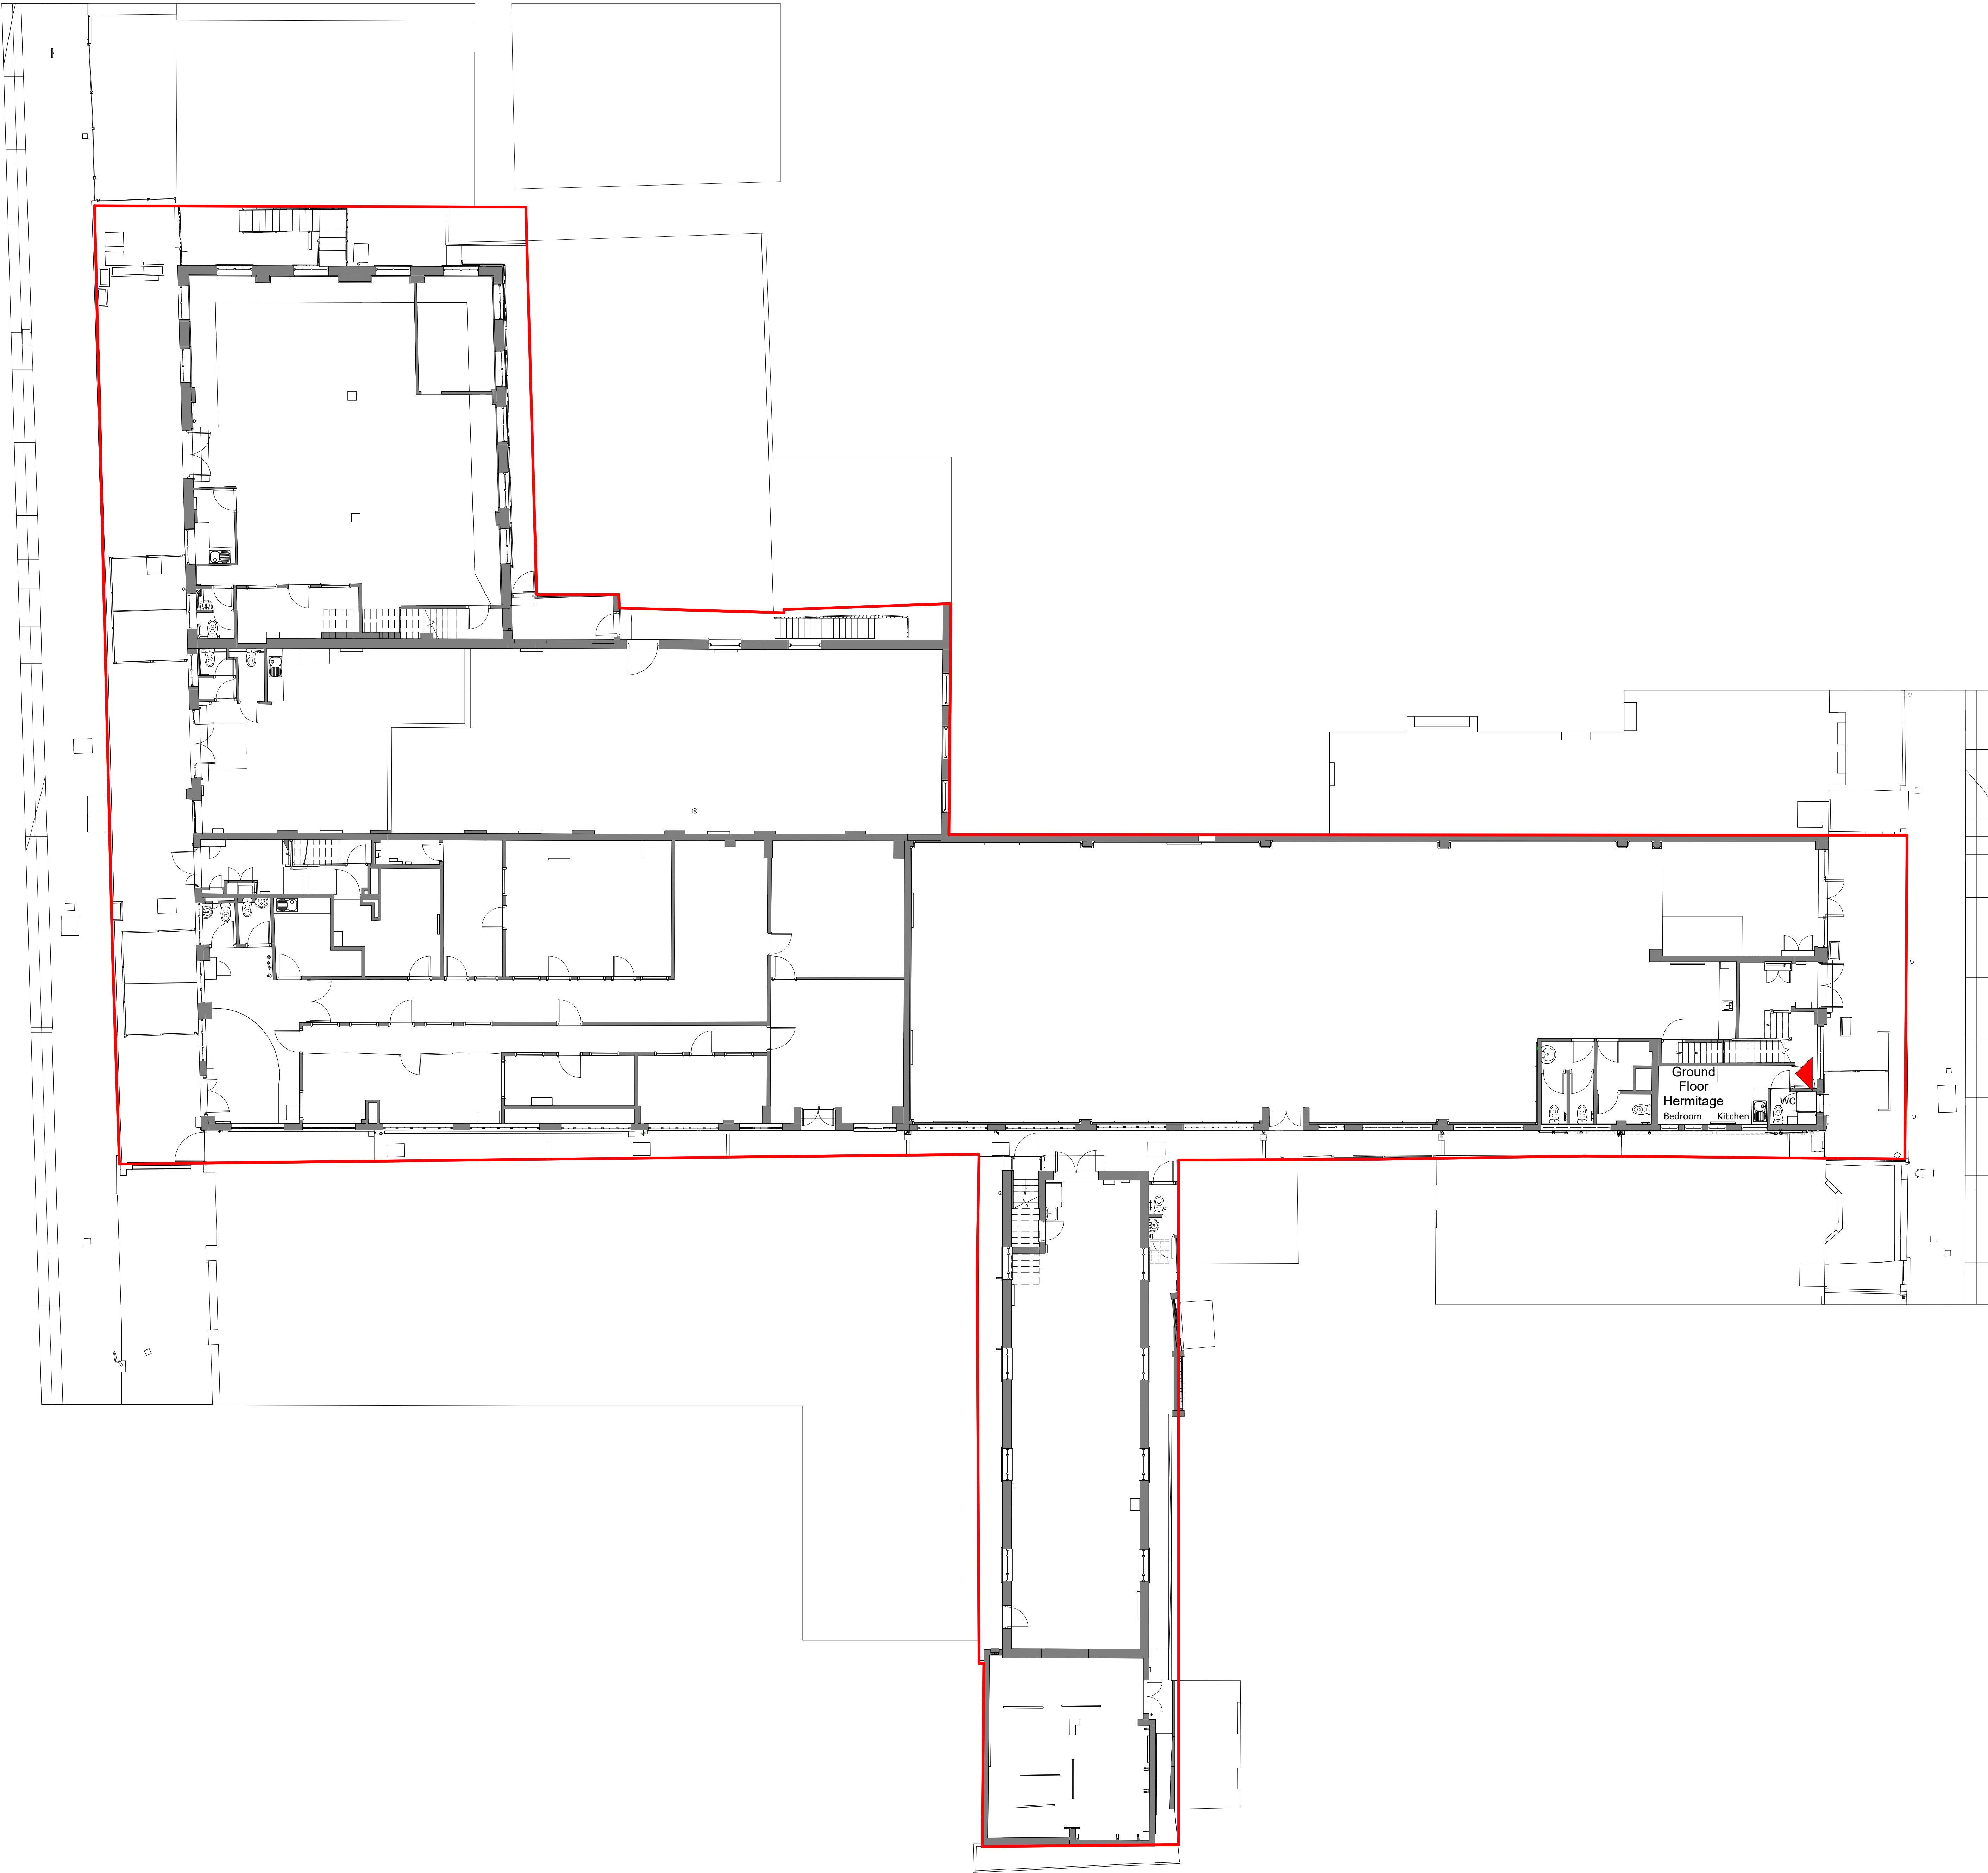

Notes:

This drawing is in metres unless otherwise noted. All dimensions, areas, and numbers to be checked on site by the Contractor, and these dimensions are to be their responsibility. The Contractor is to set out, check and co-ordinate all dimensions on site. Report all drawing errors and omissions to the Architect, and if in doubt ask the Contract Administrator.

Existing building information based on survey information is from MBM Solutions (shel "MBM Solutions Mavros House (04-10-2024)" dated 14/10/24 received 14/10/24. N.B. all build ups are to be confirmed through building fabric survey. All levels are subject to coordination with the Structural and Civil Engineers. Landscape levels vary. For tolerance and movement refer to Structural Engineer's information.

These drawings should also be read in conjunction with the following information, prepared by other consultants:

- Structural Engineers Drawings and Specification
- MEP Engineers Drawings and Specification
- Civils Drainage Drawings and Specification
- Fire Report
- Cost Plan
- CDM Report

Prior to commencement of the building works the contractor should: Ensure that all drawings are approved for use by the local authority, and by building control; Inform the building control department that works have commenced on site; Verify the boundary lines and ground conditions, including checking of the services (gas, water, electric, telecom and sewers) prior to any excavation work; Request a copy of the party wall award where works affect a party wall or involve excavations within or of adjoining buildings; Ensure all necessary propping and temporary works are in place. Works carried out prior to building control approval are at the contractors own risk; Any discrepancies either between the written dimension and the site dimensions or between the drawing and other consultants' supplier drawings should be brought to the attention of the Contract Administrator.

For fire protection to facades (new and existing), please refer to Fire Engineer and Structural Engineer's information, including temporary works. Please refer to Fire Engineer's information for the strategy, compartmentation and fire spread requirements. All fire protection & fire stopping to specialist design. Note that all exposed steelwork with intumescent paint will require architectural finish. There may be elements of boarding which provide the fire protection to structural elements and compartmentation. If the contractor suspects this is the case or is in doubt they must notify the fire and structural engineers before removal of the boarding.

The contractor must comply with the CDM regulations during construction. Asbestos and other harmful substances inc. contamination may be present within the existing building - refer to the necessary surveys prior to the start of works. If there are no or limited survey information available the contractor must undertake the necessary surveys to comply with Health & Safety standards.

Drawings to be read in conjunction with all other drawings, and Architectural Specification, Samples, and CDM Design Risk Register. All works to be carried out in accordance with current standards, including compliance with Building Regulations, British Standards and Codes of Practice.

All systems and products to be supplied and installed as per manufacturers recommendations. Any changes in specification are to be equal and approved by the Architect and Contract Administrator, with details of time and cost implications, if any. Workmanship to be fit for purpose and as per specification.

All drawings to be read in conjunction with TRS for workmanship and performance requirements.

KEY PLAN



1 0 1 2 3 4 5
SCALE 1: 100 m

REV	DATE	DESCRIPTION	DRAWN	AUDITED
-----	------	-------------	-------	---------

OFFICE S&M

© Office S&M Architects
208 Bradbury Works, 3 Bradbury Street, London, NW1 8JN

www.officesandm.com
office@officesandm.com
0208066855

PROJECT NUMBER

26661

PROJECT NAME

Mavros House

DRAWING NAME

Ground Floor Plan

PROJECT STAGE	SUITABILITY
---------------	-------------

SCALE @ A0	DATE	REVISION
------------	------	----------

1 : 100	23/06/26	
---------	----------	--

DRAWING NUMBER

26661-OSM-AR-00-DR- A -0100



Notes:

This drawing is in metres unless otherwise noted. All dimensions, areas, and numbers to be checked on site by the Contractor, and these dimensions are to be their responsibility. The Contractor is to set out, check and co-ordinate all dimensions on site. Report all drawing errors and omissions to the Architect, and if in doubt ask the Contract Administrator.

Existing building information based on survey information is from M&B Solutions dated "M&B Solutions Mavros House 09-10-2024" dated 10/10/24 received 10/10/24. N.B. all build ups are to be confirmed through building fabric survey. All levels are subject to coordination with the Structural and Civil Engineers. Landscape levels vary. For tolerance and movement refer to Structural Engineer's information.

These drawings should also be read in conjunction with the following information, prepared by other consultants:

- Structural Engineers Drawings and Specification
- MEP Engineers Drawings and Specification
- Civils Drawings and Specification
- Fire Report
- Cost Plan
- CDM Report

Prior to commencement of the building works the contractor should: Ensure that all drawings are approved for use by the local authority, and by building control; Inform the building control department that works have commenced on site; Verify the boundary lines and ground conditions, including checking of the services (gas, water, electric, telecom and sewers) prior to any excavation work; Request a copy of the party wall award where works affect a party wall or involve excavations within an of adjoining buildings; Ensure all necessary propping and temporary works are in place; Works carried out prior to building control approval are at the contractors own risk; Any discrepancies either between the written dimension and the site dimensions or between the drawing and other consultants' suppliers drawings should be brought to the attention of the Contract Administrator.

For fire protection to facades (new and existing), please refer to Fire Engineer and Structural Engineer's information, including temporary works. Please refer to Fire Engineer's information for the strategy, compartmentation and fire spread requirements. All fire protection & fire stopping to specialist design. Note that all exposed steelwork with intumescent paint will require architectural finish. There may be elements of boarding which provide the fire protection to structural elements and compartmentation. If the contractor suspects this is the case or is in doubt they must notify the fire and structural engineers before removal of the boarding.

The contractor must comply with the CDM regulations during construction. Asbestos and other harmful substances inc. contamination may be present within the existing building - refer to the necessary surveys prior to the start of works. If there are no or limited survey information available the contractor must undertake the necessary surveys to comply with Health & Safety standards.

Drawings to be read in conjunction with all other drawings, and Architectural Specification, Samples, and CDM Design Risk Register. All works to be carried out in accordance with current standards, including compliance with Building Regulations, British Standards and Codes of Practice.

All systems and products to be supplied and installed as per manufacturers recommendations. Any changes in specification are to be equal and approved by the Architect and Contract Administrator, with details of time and cost implications, if any. Workmanship to be fit for purpose and as per specification.

All drawings to be read in conjunction with TRS for workmanship and performance requirements.

KEY PLAN



SCALE 1:100

REV DATE DESCRIPTION DRAWN AUDITED

OFFICE S&N

© Office S&N Architects
108 Bradbury Works, 1 Bradbury Street, London, NW1 8JN

www.officesandn.com
office@officesandn.com
02081066855

PROJECT NUMBER

26661

PROJECT NAME

Mavros House

DRAWING NAME

First Floor Plan


PROJECT STAGE SUITABILITY

SCALE @ A0 DATE REVISION

1 : 100 23/06/26

DRAWING NUMBER

26661-OSM-AR-00-DR- A -0101

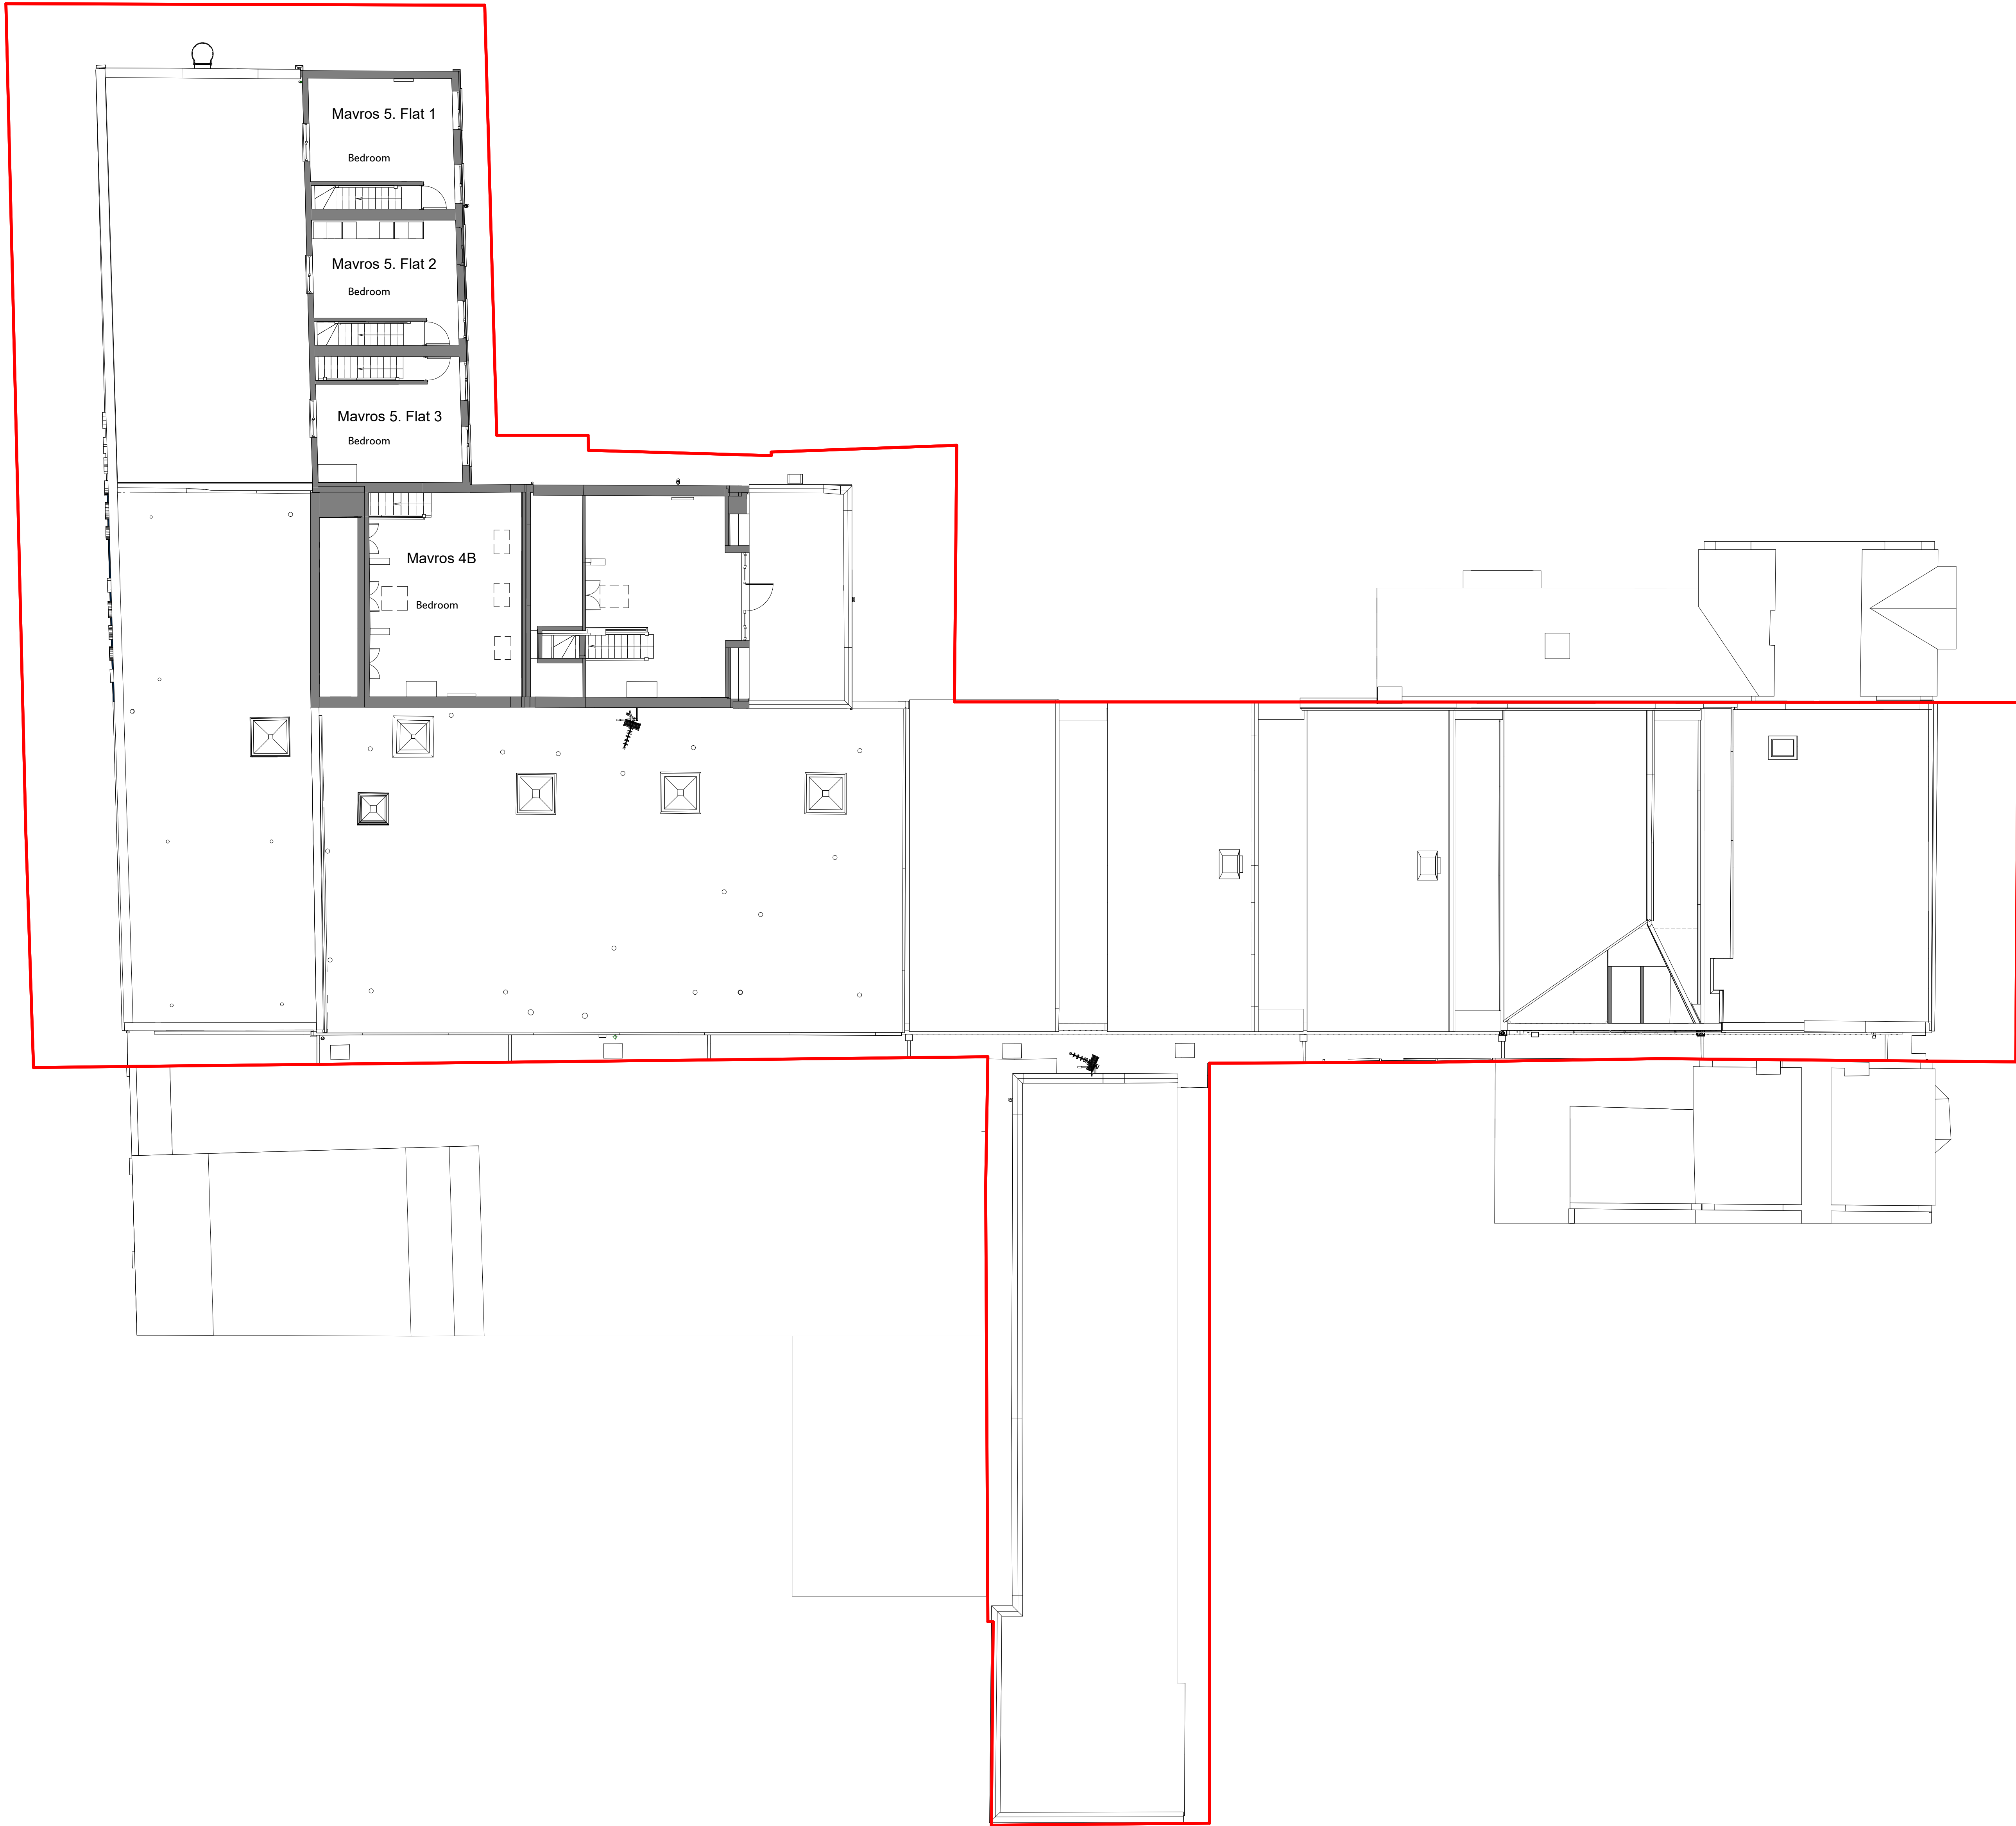

Notes:
This drawing is in metres unless otherwise noted. All dimensions, areas, and numbers to be checked on site by the Contractor, and these dimensions are to be their responsibility. The Contractor is to set out, check and co-ordinate all dimensions on site. Report all drawing errors and omissions to the Architect, and if in doubt ask the Contract Administrator.

Existing building information based on survey information is from MBM Solutions dated "MBM Solutions Mavros House 09-01-2024" dated 14/12/24 received 14/12/24. All build ups are to be confirmed through building fabric survey. All levels are subject to coordination with the Structural and Civil Engineers. Landscape levels vary. For tolerance and movement refer to Structural Engineer's information.

These drawings should also be read in conjunction with the following information, prepared by other consultants:
- Structural Engineers Drawings and Specification
- MEP Engineers Drawings and Specification
- Civils Drawings and Specification
- Fire Report
- Cost Plan
- CDM Report

Prior to commencement of the building works the contractor should: Ensure that all drawings are approved for use by the local authority, and by building control; Inform the building control department that works have commenced on site; Verify the boundary lines and ground conditions, including checking of the services (gas, water, electric, telecom and sewers) prior to any excavation work; Request a copy of the party wall award where works affect a party wall or involve excavations within an adjoining building; Ensure all necessary propping and temporary works are in place; Works carried out prior to building control approval are at the contractors own risk; Any discrepancies either between the written dimension and the site dimensions or between the drawing and other consultants' suppliers drawings should be brought to the attention of the Contract Administrator.

For fire protection to facades (new and existing), please refer to Fire Engineer and Structural Engineer's information, including temporary works. Please refer to Fire Engineer's information for the strategy, compartmentation and fire spread requirements. All fire protection & fire stopping to specialist design. Note that all exposed steelwork with intumescent paint will require architectural finish. There may be elements of boarding which provide the fire protection to structural elements and compartmentation. If the contractor suspects this is the case or is in doubt they must notify the fire and structural engineers before removal of the boarding.


The contractor must comply with the CDM regulations during construction. Asbestos and other harmful substances inc. contamination may be present within the existing building - refer to the necessary surveys prior to the start of works. If there are no or limited survey information available the contractor must undertake the necessary surveys to comply with Health & Safety standards.

Drawings to be read in conjunction with all other drawings, and Architectural Specification, Samples, and CDM Design Risk Register. All works to be carried out in accordance with current standards, including compliance with Building Regulations, British Standards and Codes of Practice.

All systems and products to be supplied and installed as per manufacturers recommendations. Any changes in specification are to be equal and approved by the Architect and Contract Administrator, with details of time and cost implications, if any. Workmanship to be fit for purpose and as per specification.

All drawings to be read in conjunction with TRS for workmanship and performance requirements.

KEY PLAN

 

1 0 1 2 3 4 5
SCALE 1:100 m

REV DATE DESCRIPTION DRAWN AUDITED

OFFICE
S&N

© Office S&N Architects
208 Bradbury Works, 1 Bradbury
Street, London, NW1 8JN

www.officesandn.com
office@officesandn.com
02081066855

PROJECT NUMBER

26661

PROJECT NAME

Mavros House

DRAWING NAME

Second Floor Plan

PROJECT STAGE SUITABILITY

SCALE @ A0 DATE REVISION

1:100 23/06/26

DRAWING NUMBER

26661-OSM-AR-00-DR- A -0102