




Site Photo: View from garden out building



Site Photo: View towards out building



Site Photo: Rear drainage pipe locations

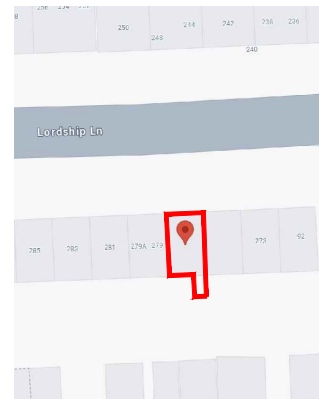


Rev	Description	Date
-	Client Issue	19.07.26
-		

Project Title
277 Lordship Lane
Tottenham, London, N17 6AA


Drawing Title
Existing Ground Floor
Plan

Scale
1:100 @ A3
Job No
6010
Date
28.02.2026

Drawn
JC
Status
PL
Checked
Date
Rev No
L(0)01
-

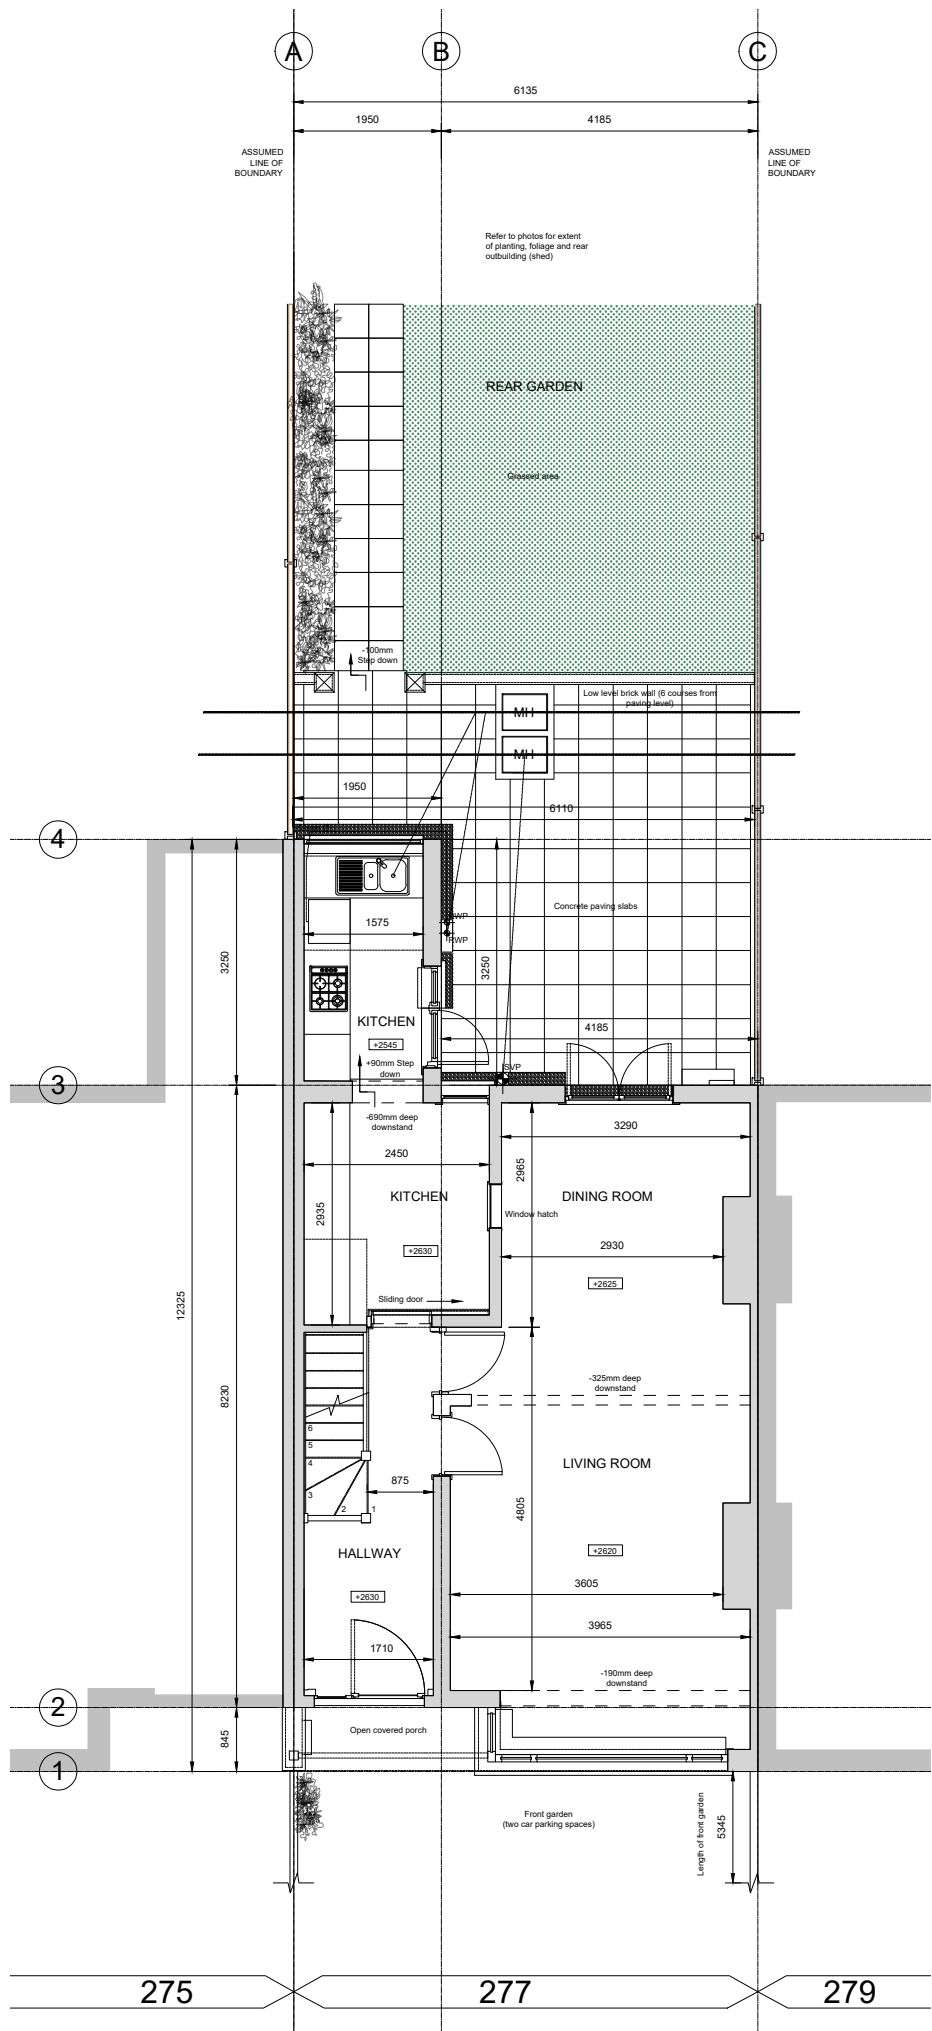

Existing Ground Floor Plan
1:100

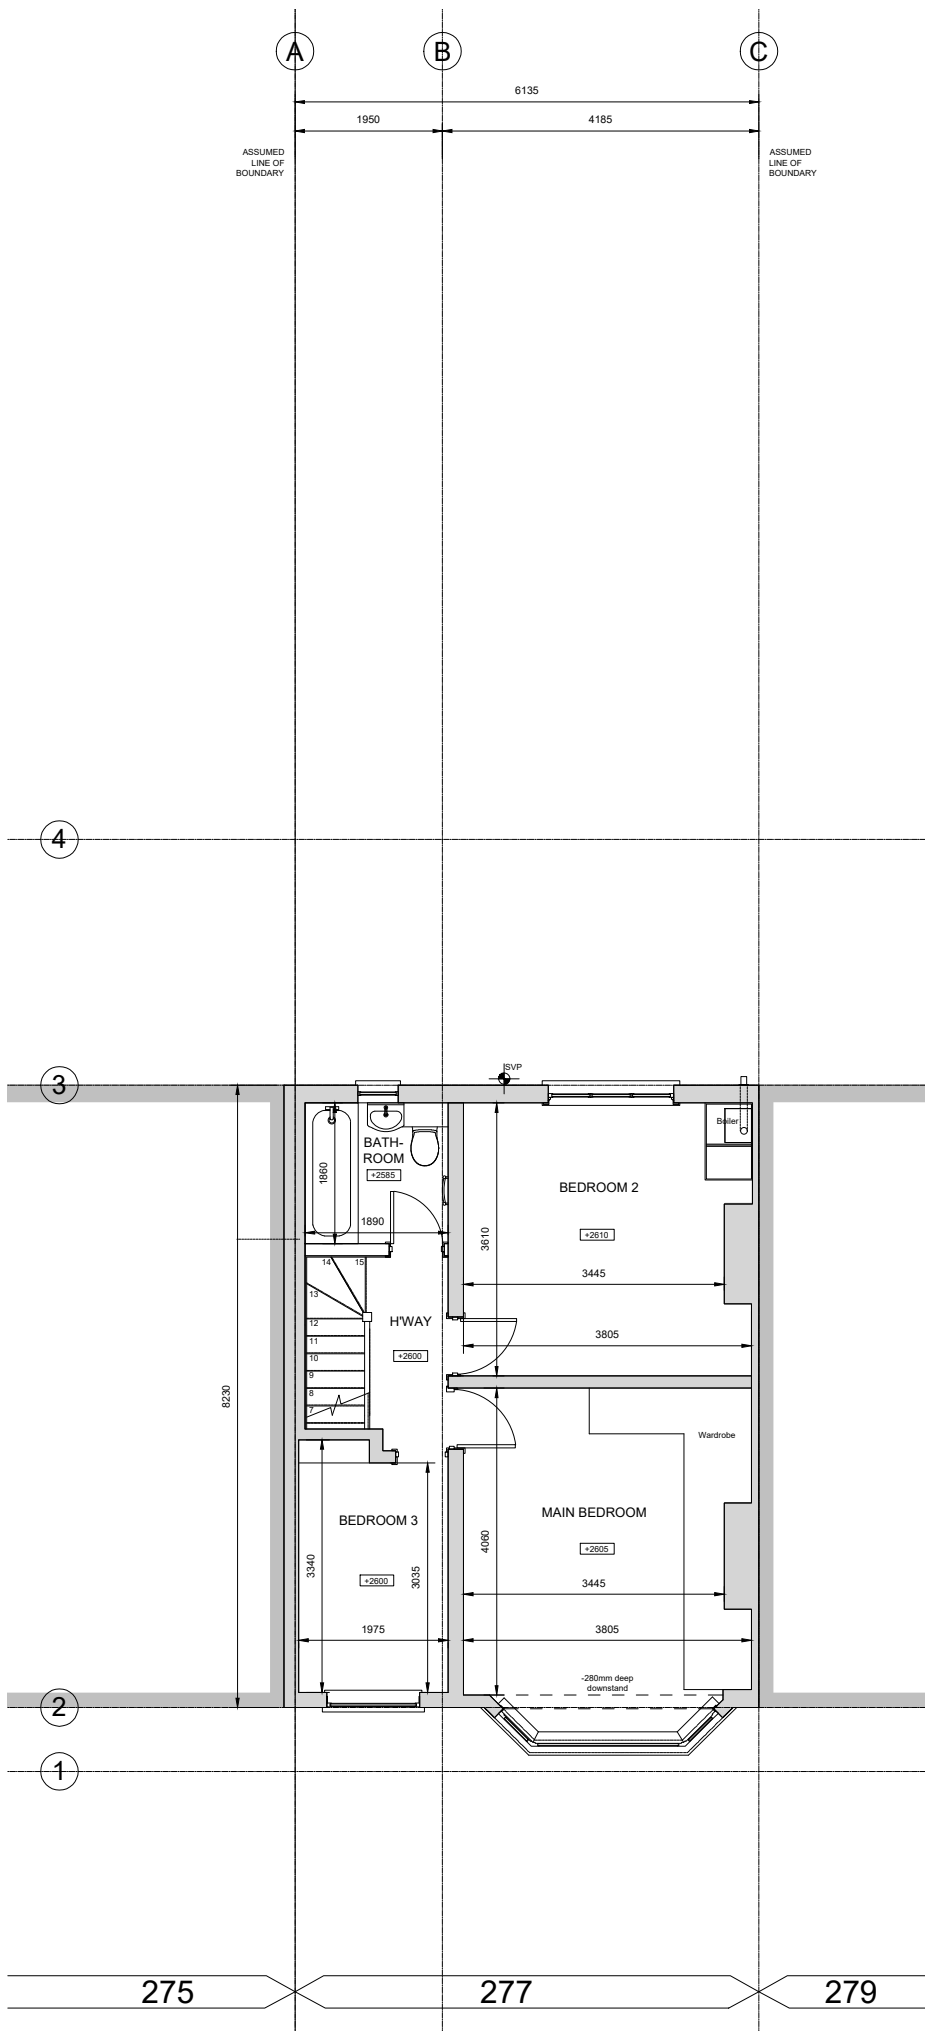

Existing First Floor Plan
1:100

