



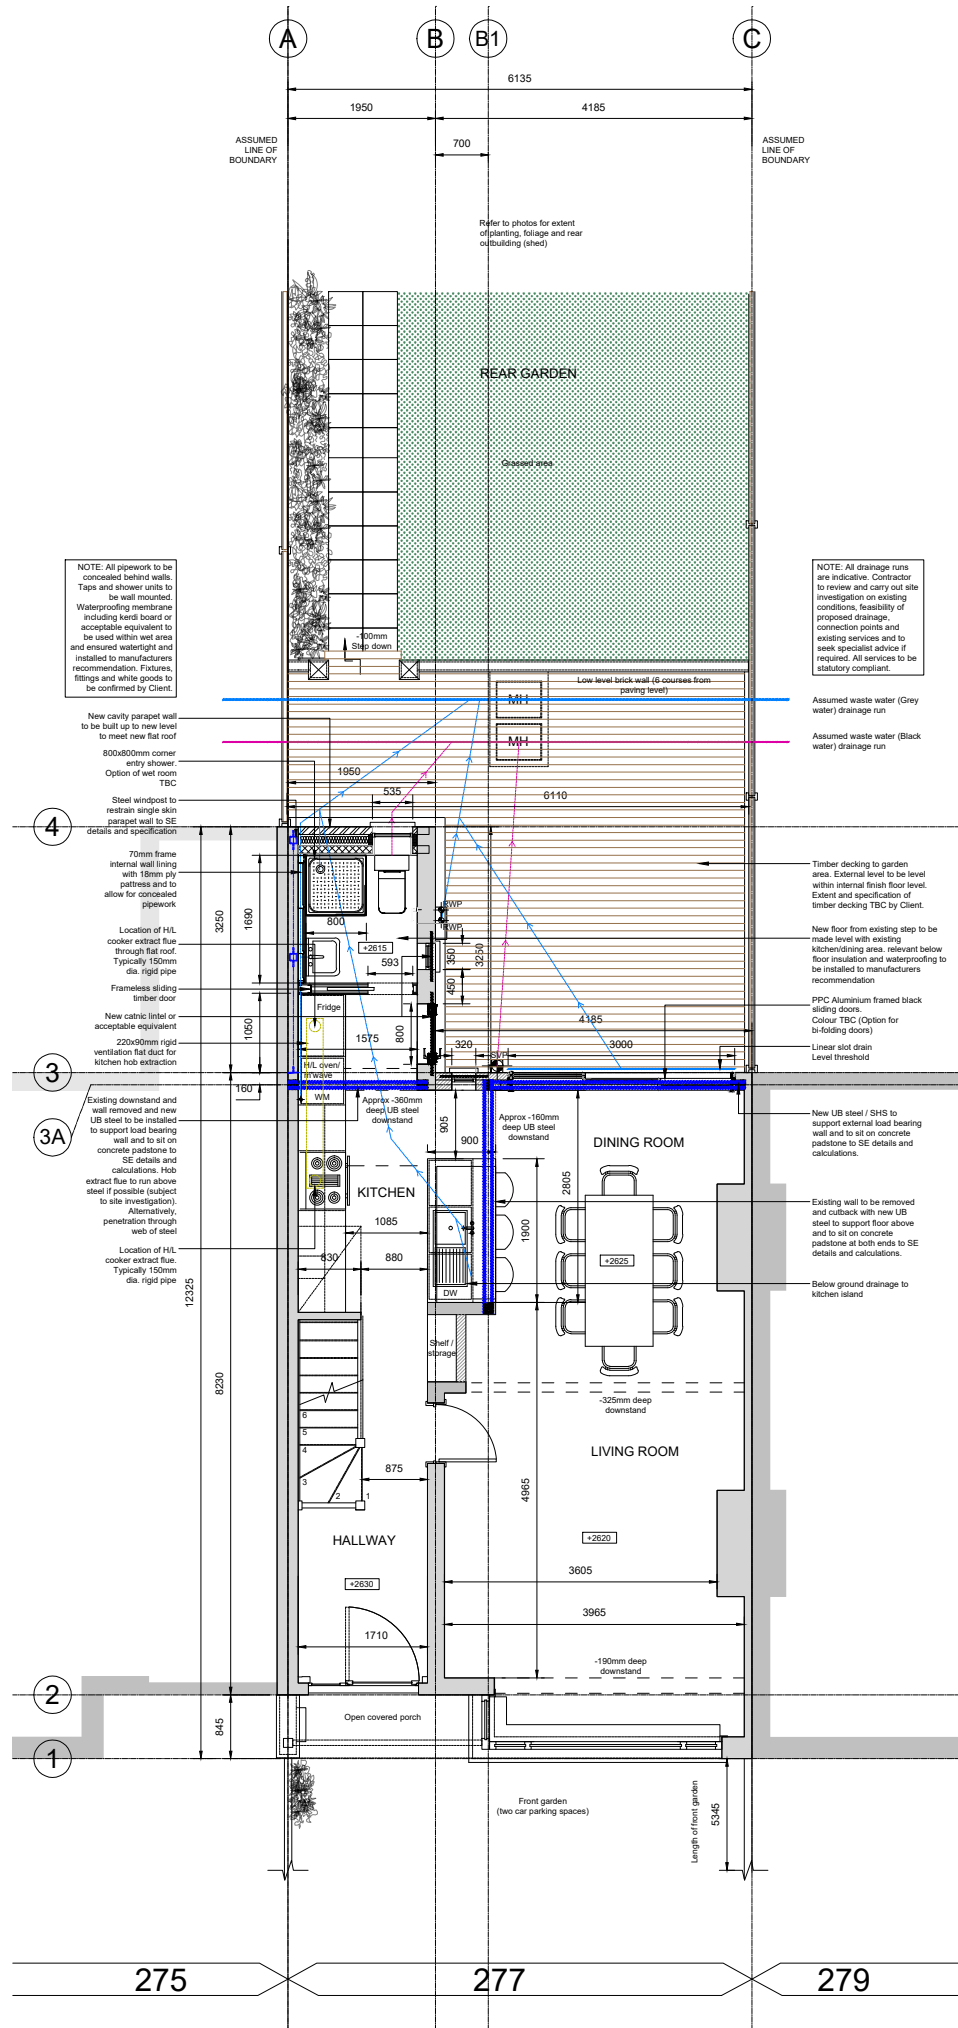

Proposed Ground Floor Plan
1:100

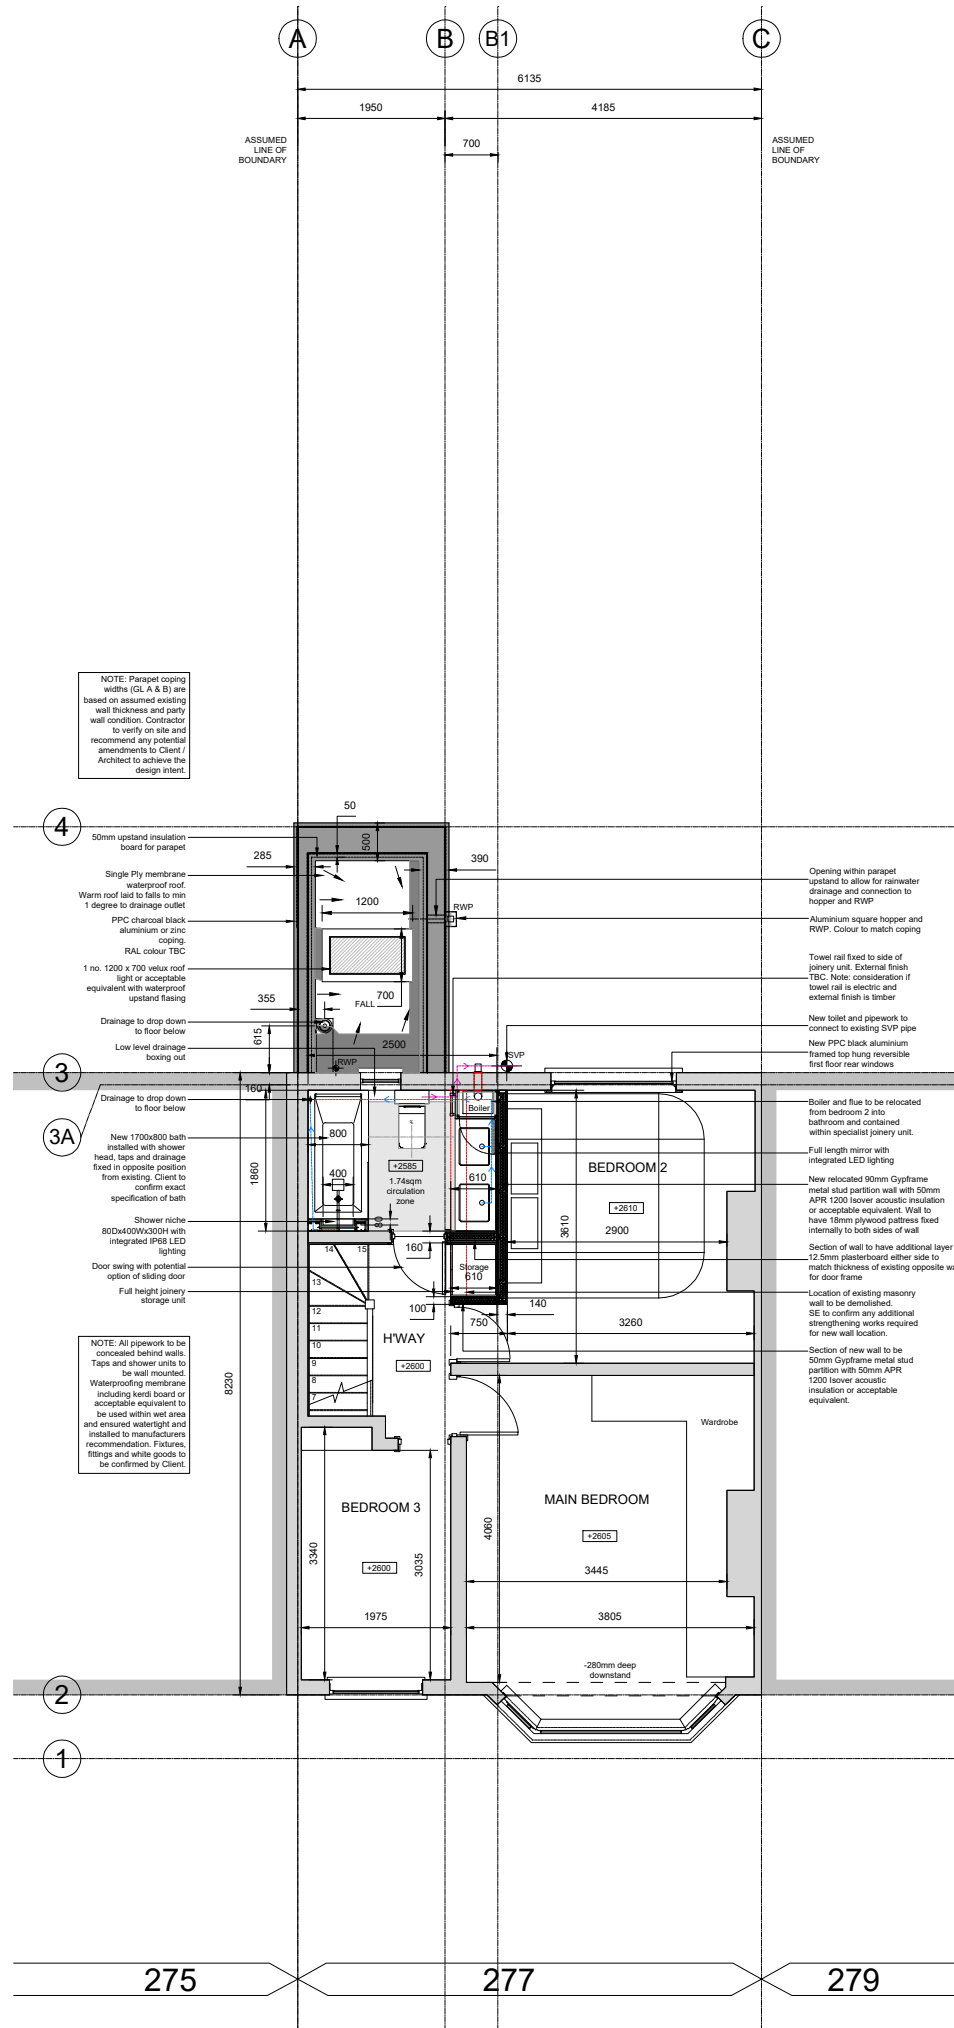



Proposed Ground Floor Plan
1:100



3D visuals - Internal Ground Floor



3D visuals - Internal First Floor

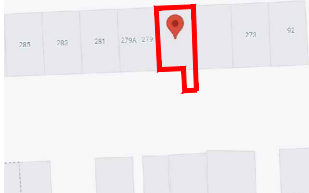 

- KEY**
- Waste water (Grey water)
 - Waste water (Black water)
 - Steel beam
 - Demolition (wall)
 - Ventilation Extract

Client Issue	19.07.26
Rev	Description

Project Title
277 Lordship Lane
Tottenham, London, N17 6AA

Drawing Title
Proposed Ground & First Floor Plan

Drawn	Status	Checked	Date
JC	PL		28.02.2026

Dwg No	Rev No
L(0)03	-

