


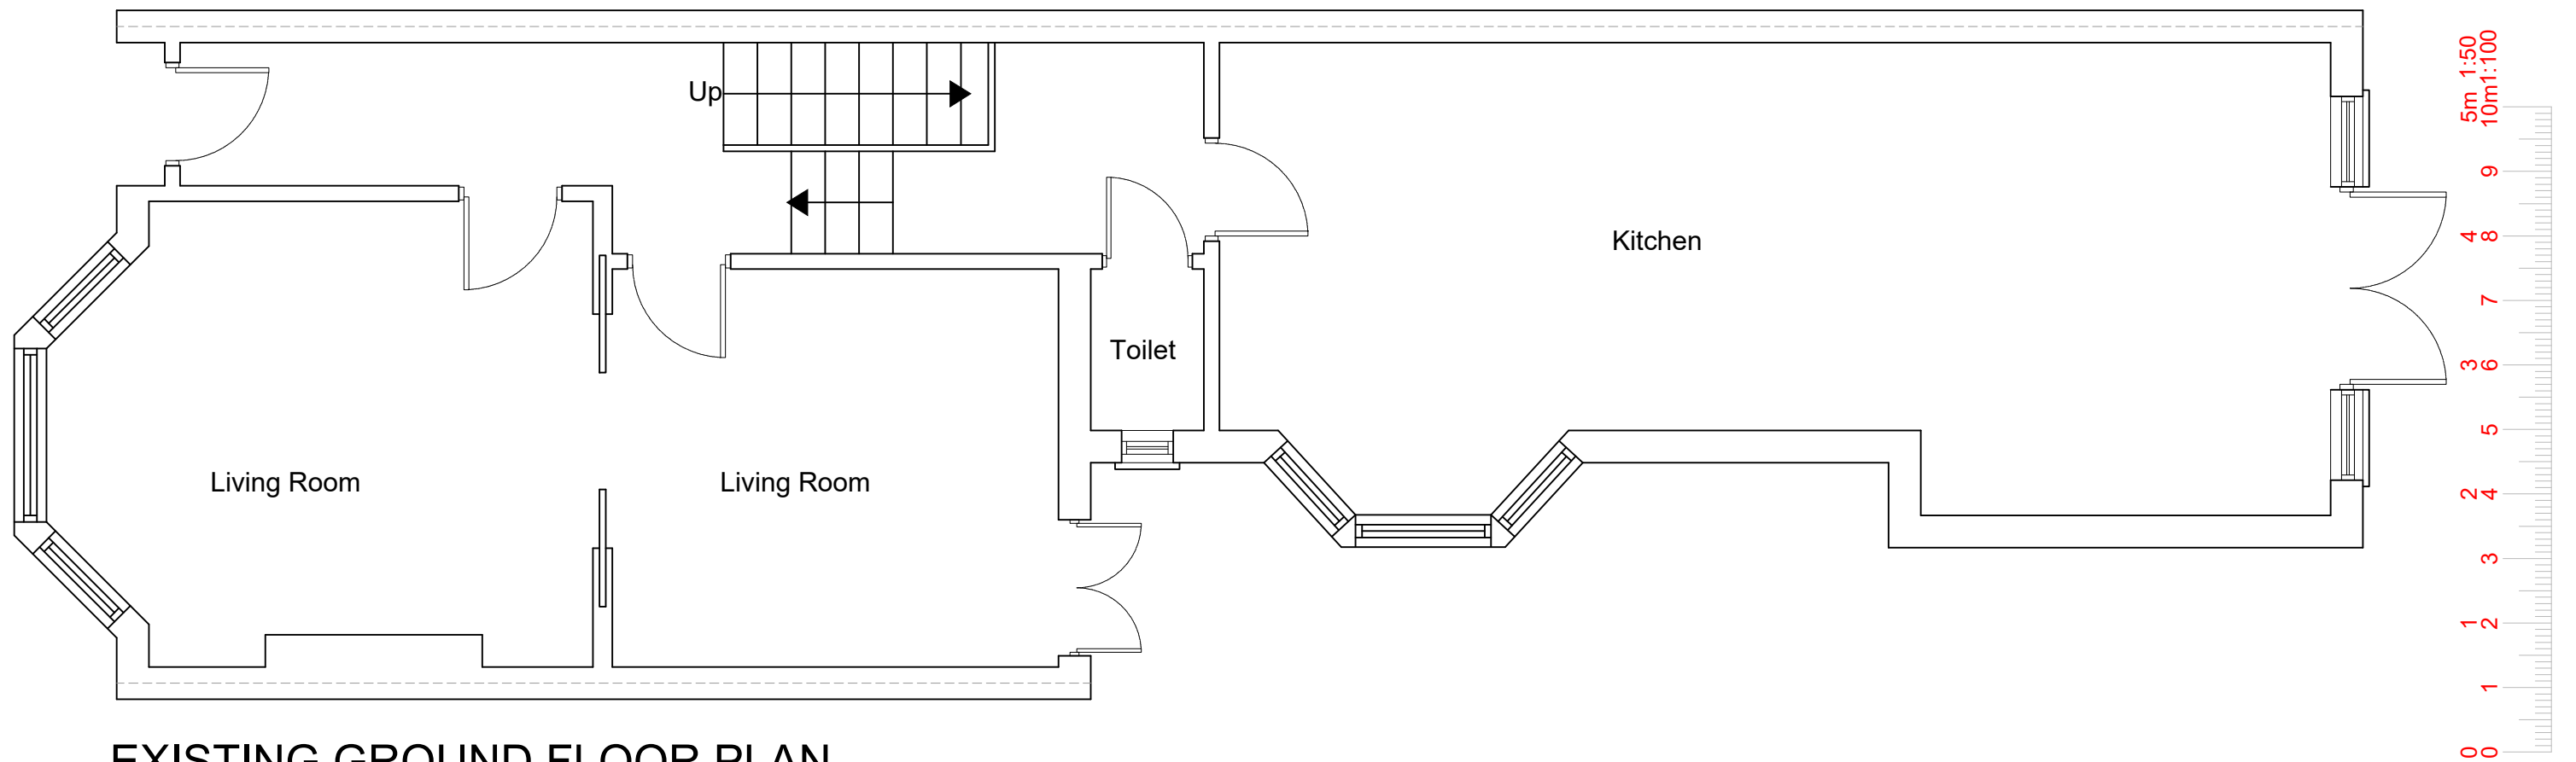

EXISTING GROUND FLOOR PLAN
SCALE 1:50



www.FastPlansUK.co.uk


Project: Loft Conversion with
Dormer to Rear.

Address: 50 HEWITT ROAD, N8 0BL

Scale: 1:50 @ A3	Dwg. no: A01
------------------	--------------

Drawn by: O.B.S	Date Drawn: 23-JULY-2026
-----------------	--------------------------

For Drawings Tel: 0208 154 5569	
E-mail: plans@FastPlansUK.co.uk	

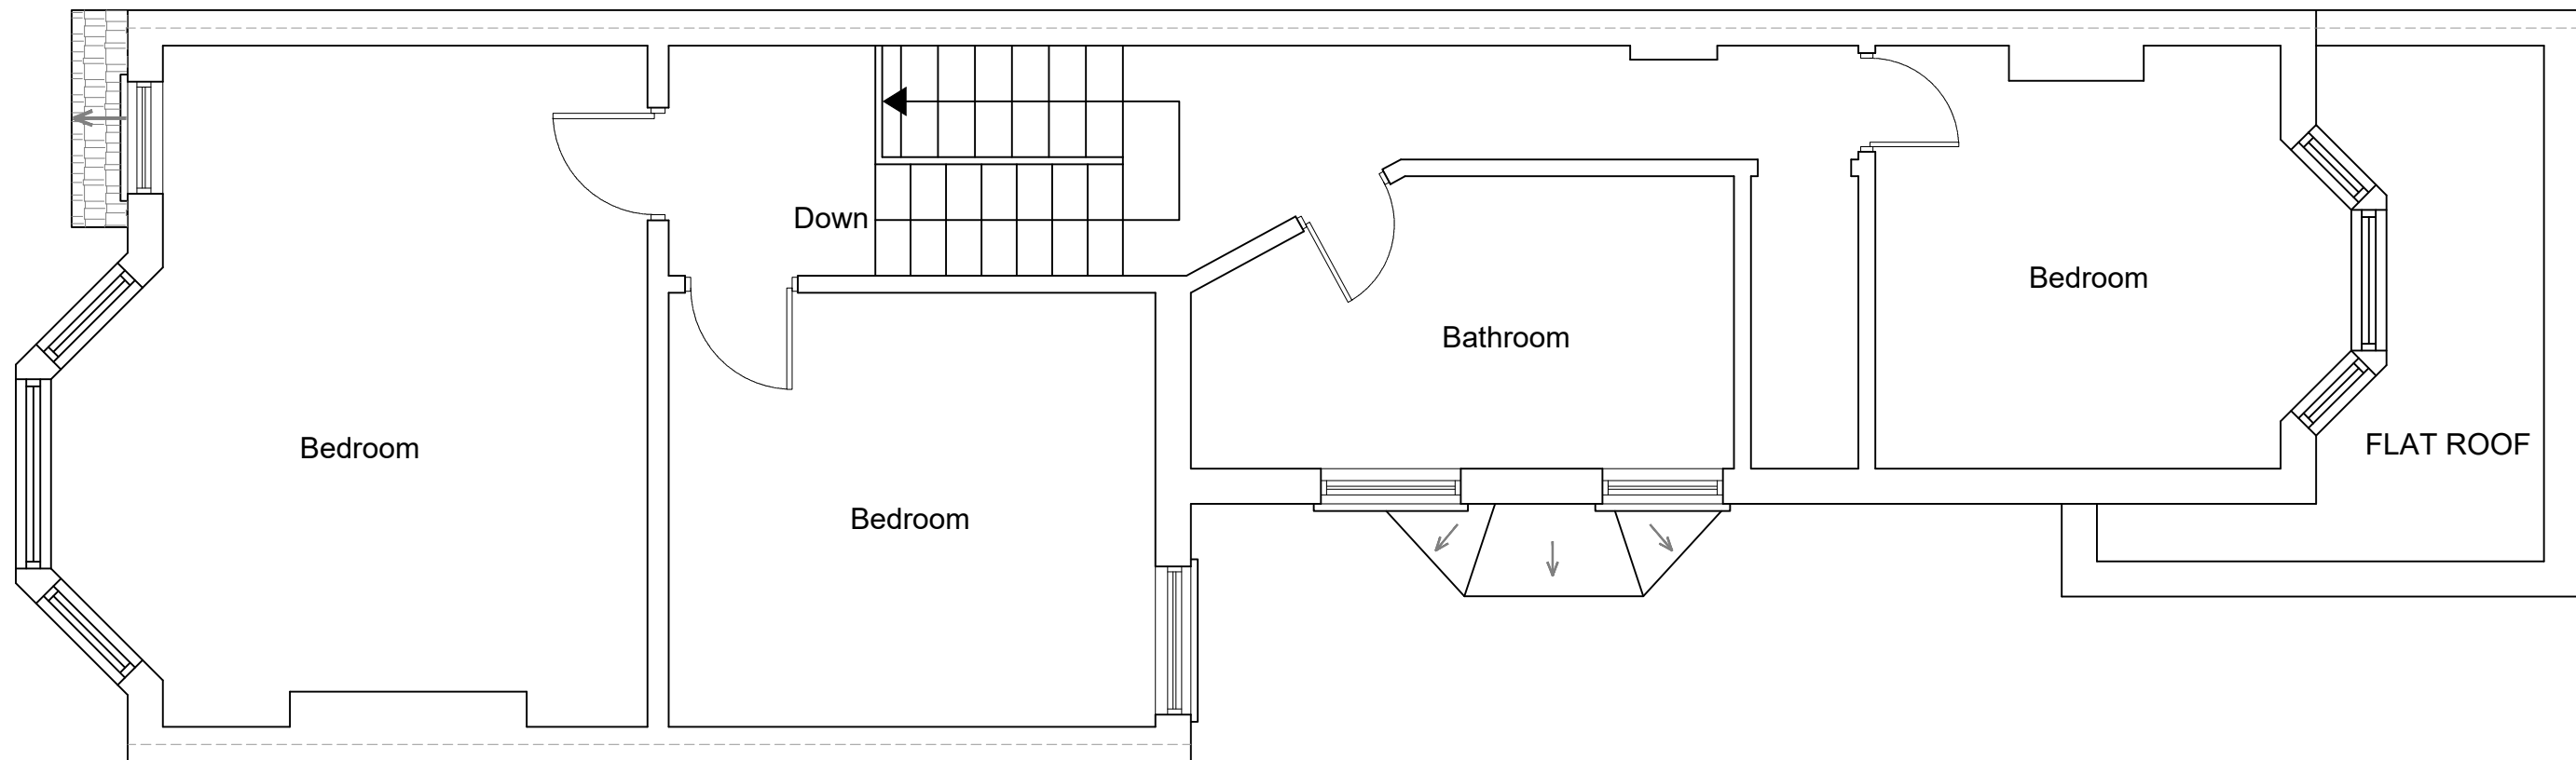

EXISTING FIRST FLOOR PLAN
SCALE 1:50



www.FastPlansUK.co.uk


Project: Loft Conversion with
Dormer to Rear.

Address:
50 HEWITT ROAD, N8 0BL

Scale: 1:50 @ A3	Dwg. no: A02
Drawn by: O.B.S	Date Drawn: 23-JULY-2026

For Drawings Tel: 0208 154 5569

E-mail: plans@FastPlansUK.co.uk

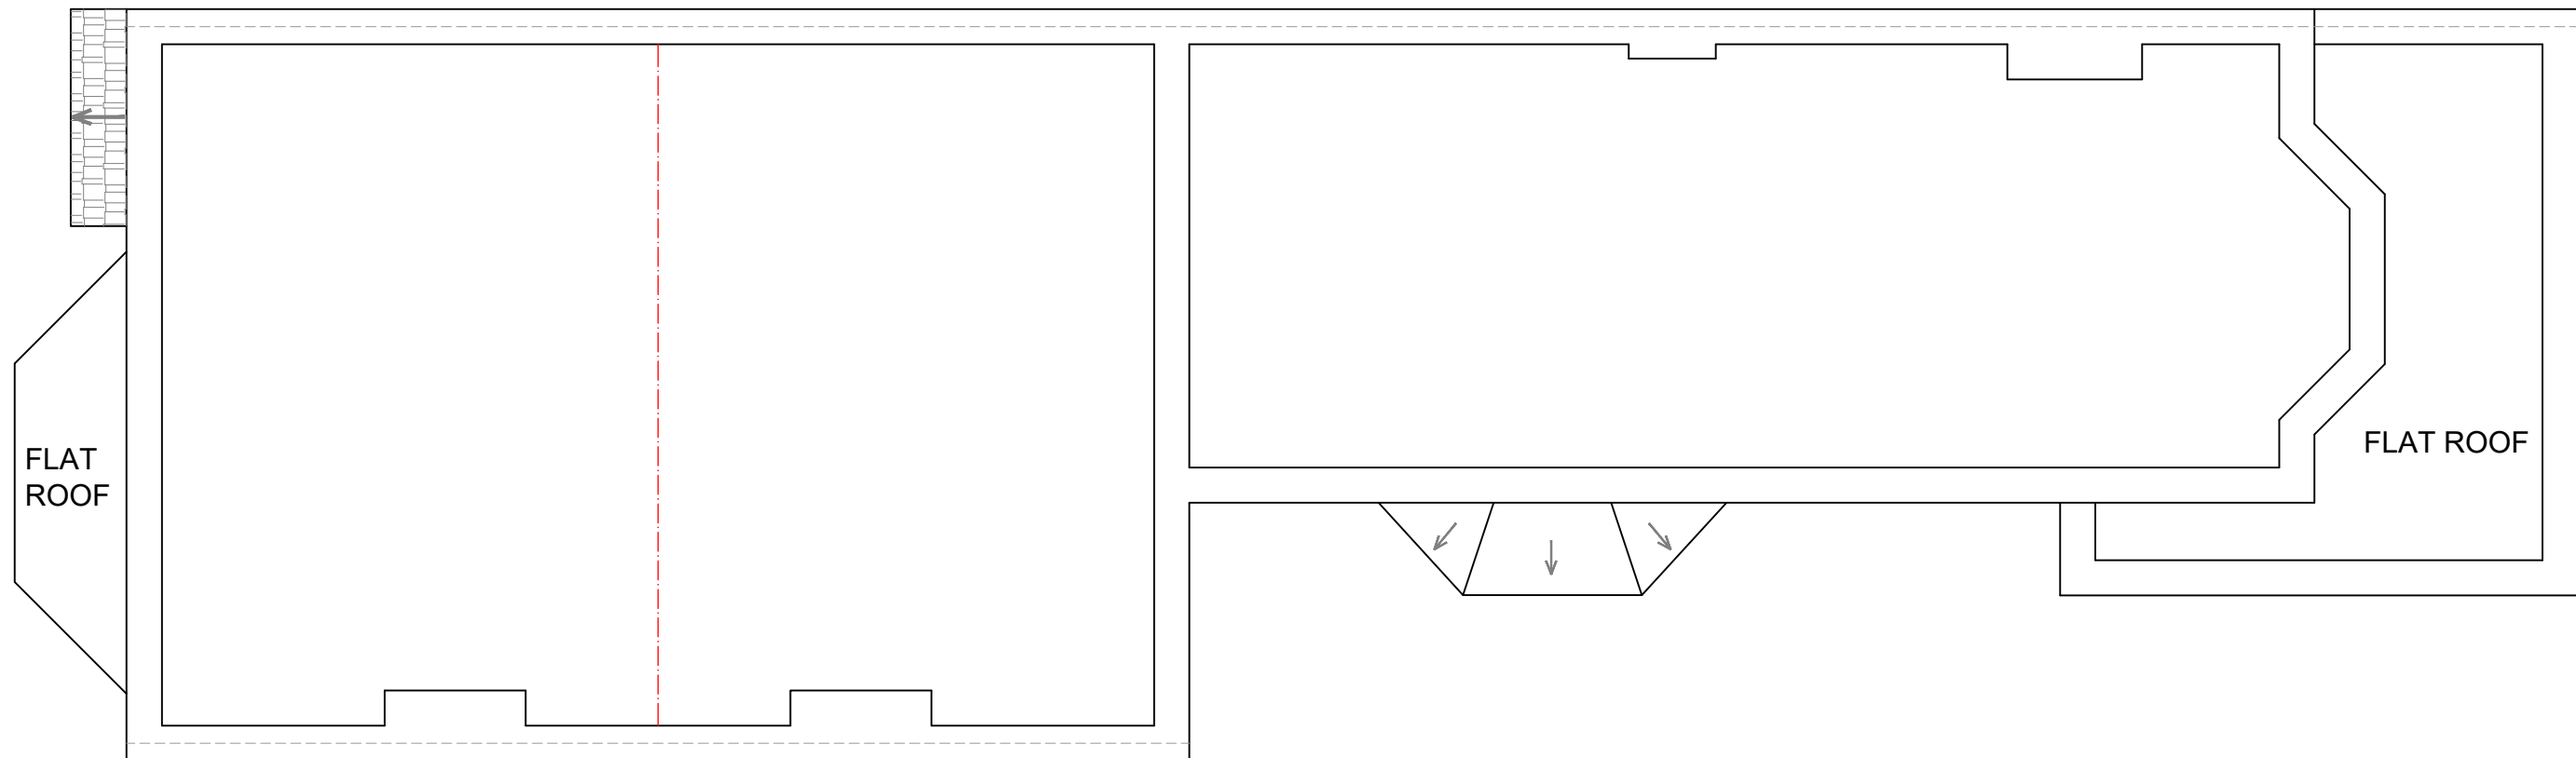

EXISTING LOFT PLAN
SCALE 1:50



www.FastPlansUK.co.uk


Project: Loft Conversion with
Dormer to Rear.

Address:
50 HEWITT ROAD, N8 0BL

Scale: 1:50 @ A3	Dwg. no: A03
---------------------	-----------------

Drawn by: O.B.S	Date Drawn: 23-JULY-2026
--------------------	-----------------------------

For Drawings Tel: 0208 154 5569	
E-mail: plans@FastPlansUK.co.uk	

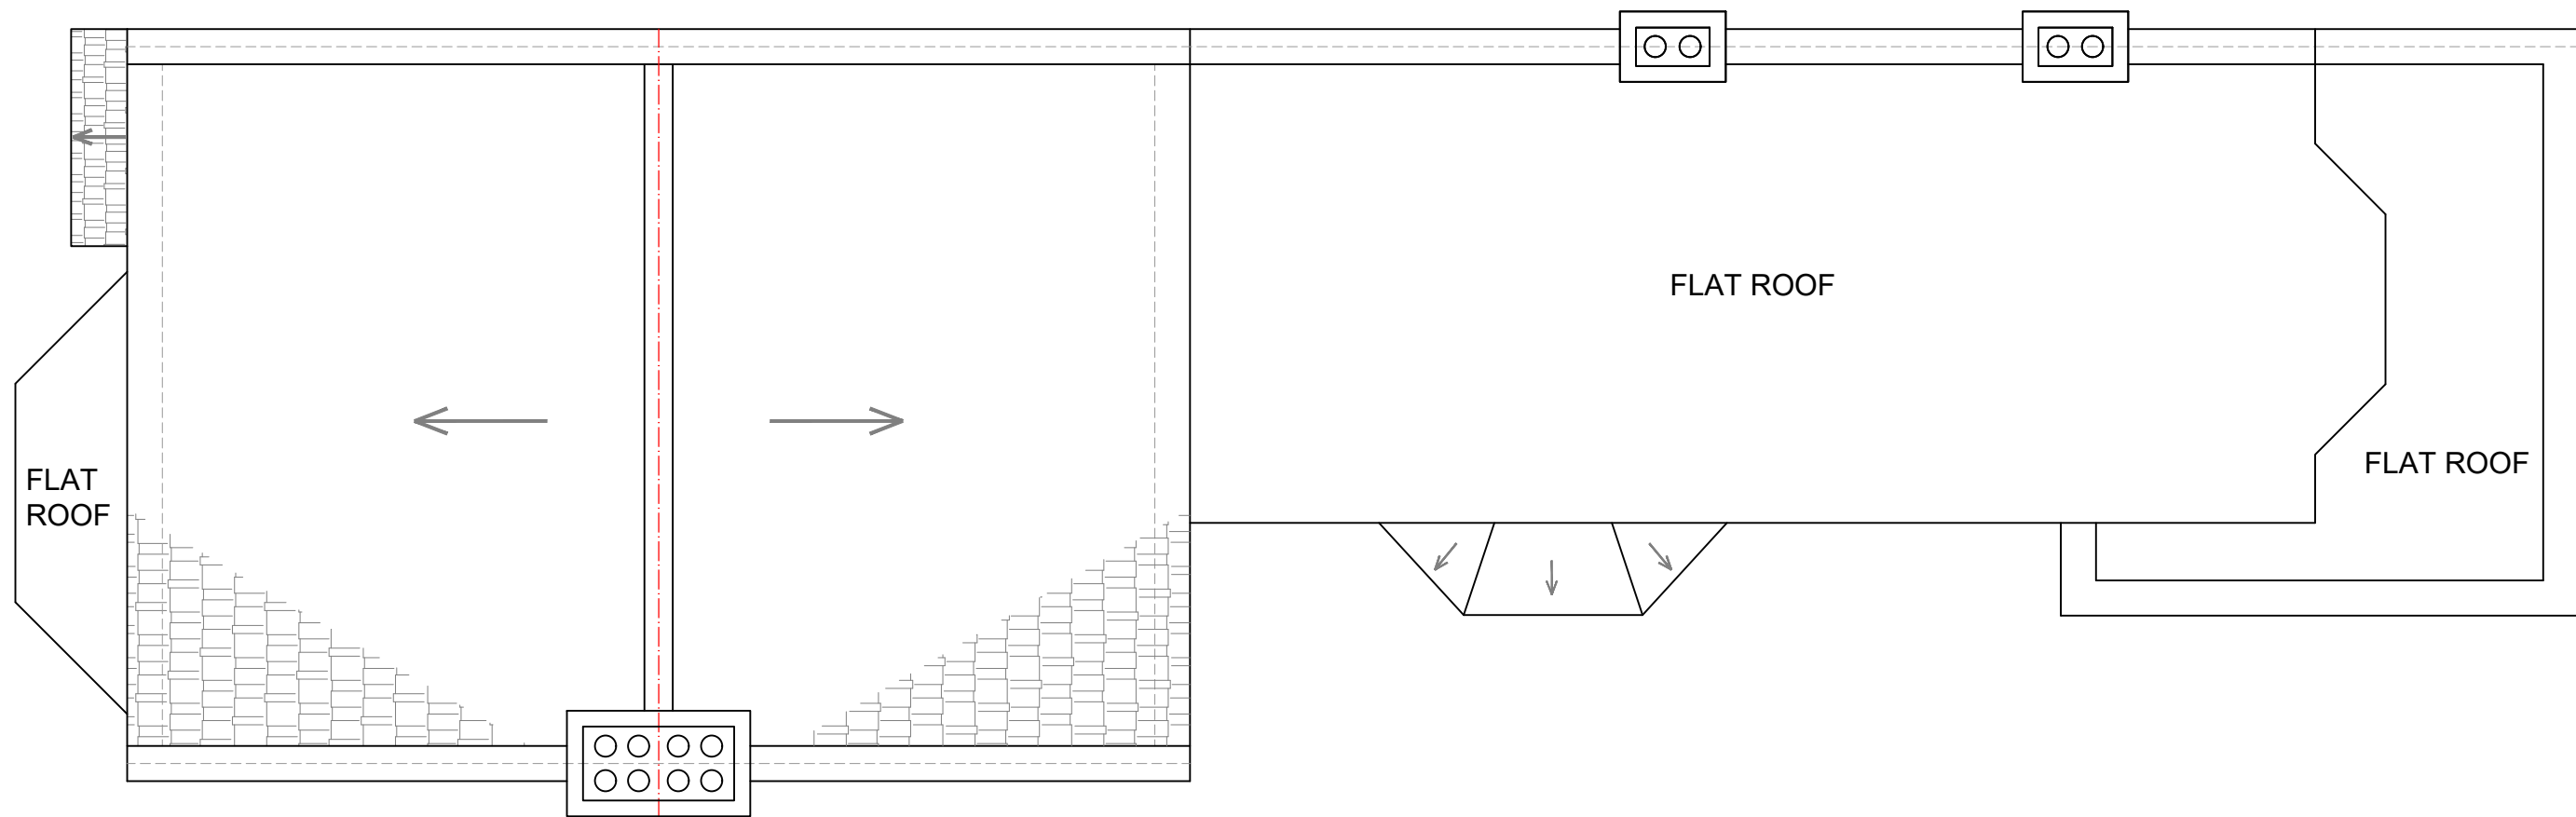

EXISTING ROOF PLAN
SCALE 1:50



www.FastPlansUK.co.uk


Project: Loft Conversion with
Dormer to Rear.

Address:
50 HEWITT ROAD, N8 0BL

Scale: 1:50 @ A3 Dwg. no: A04

Drawn by: O.B.S Date Drawn: 23-JULY-2026

For Drawings Tel: 0208 154 5569
E-mail: plans@FastPlansUK.co.uk

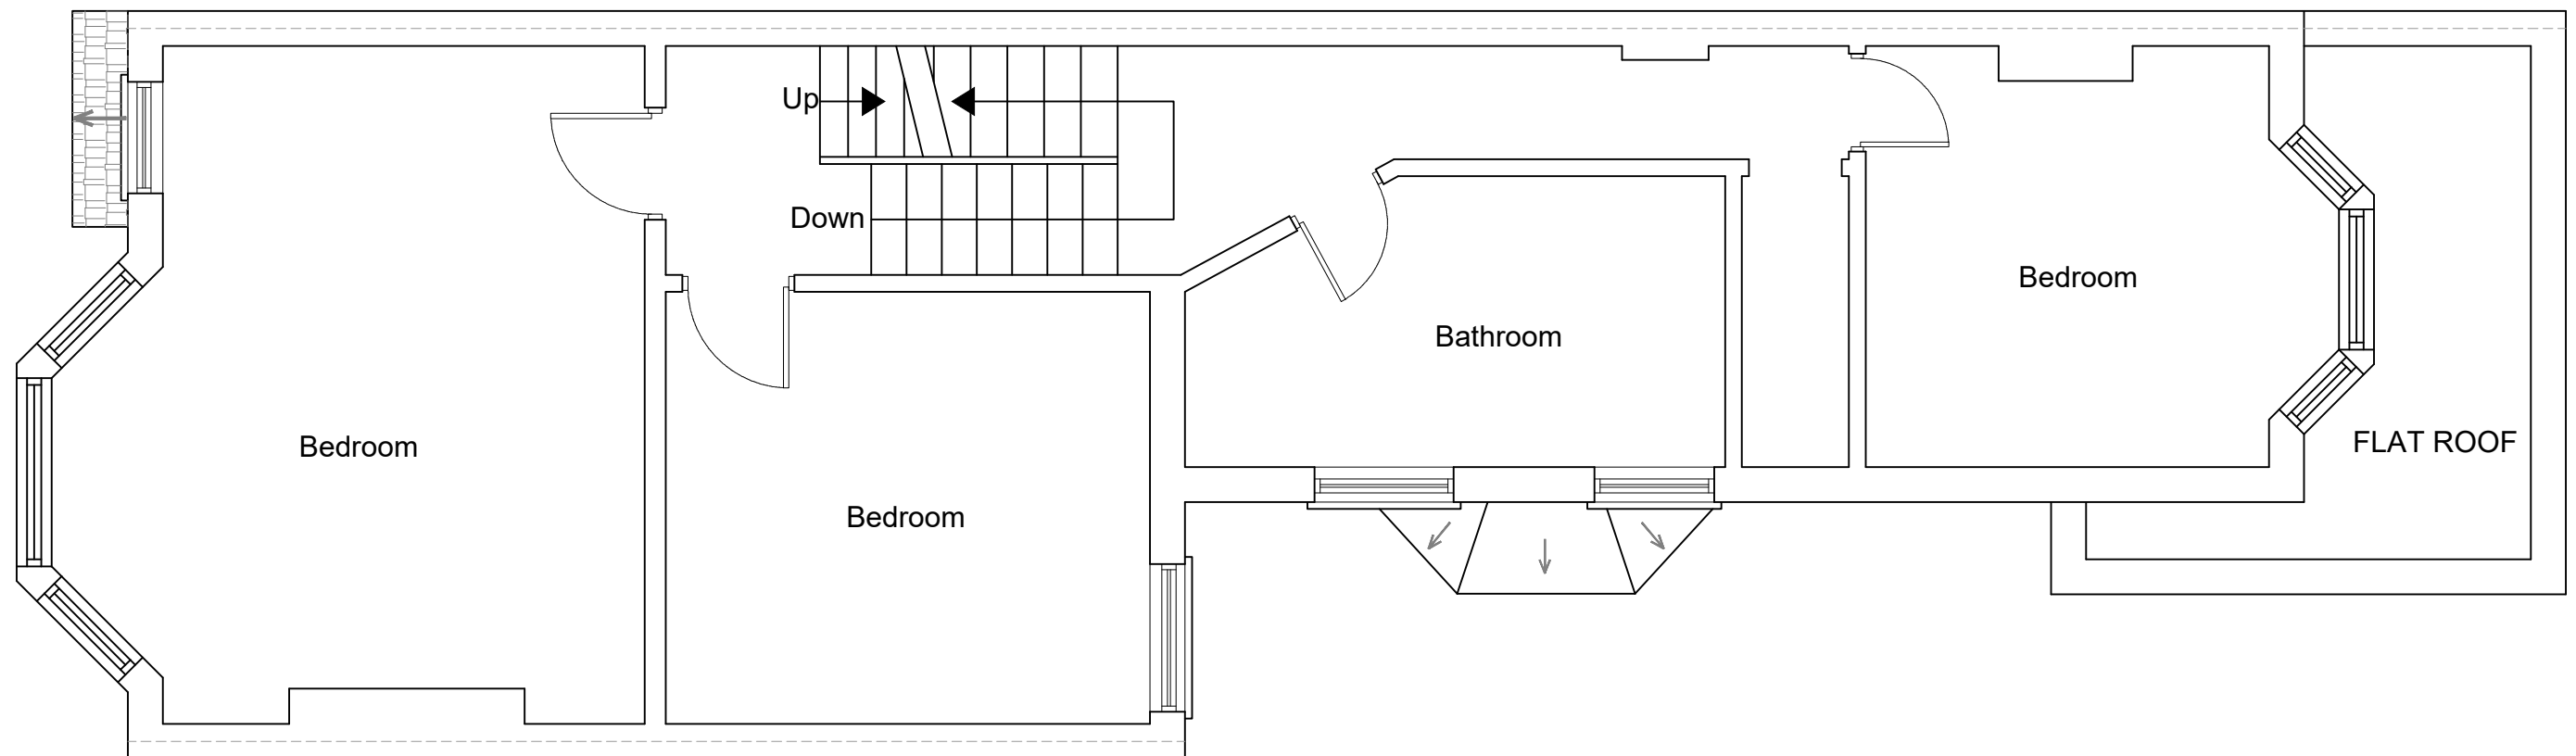

PROPOSED FIRST FLOOR PLAN
SCALE 1:50



www.FastPlansUK.co.uk

Project: Loft Conversion with
Dormer to Rear.


Address:
50 HEWITT ROAD, N8 0BL

Scale: 1:50 @ A3	Dwg. no: A05
Drawn by: O.B.S	Date Drawn: 23-JULY-2026

For Drawings Tel: 0208 154 5569

E-mail: plans@FastPlansUK.co.uk

All dimensions are approximate
and must be checked on site

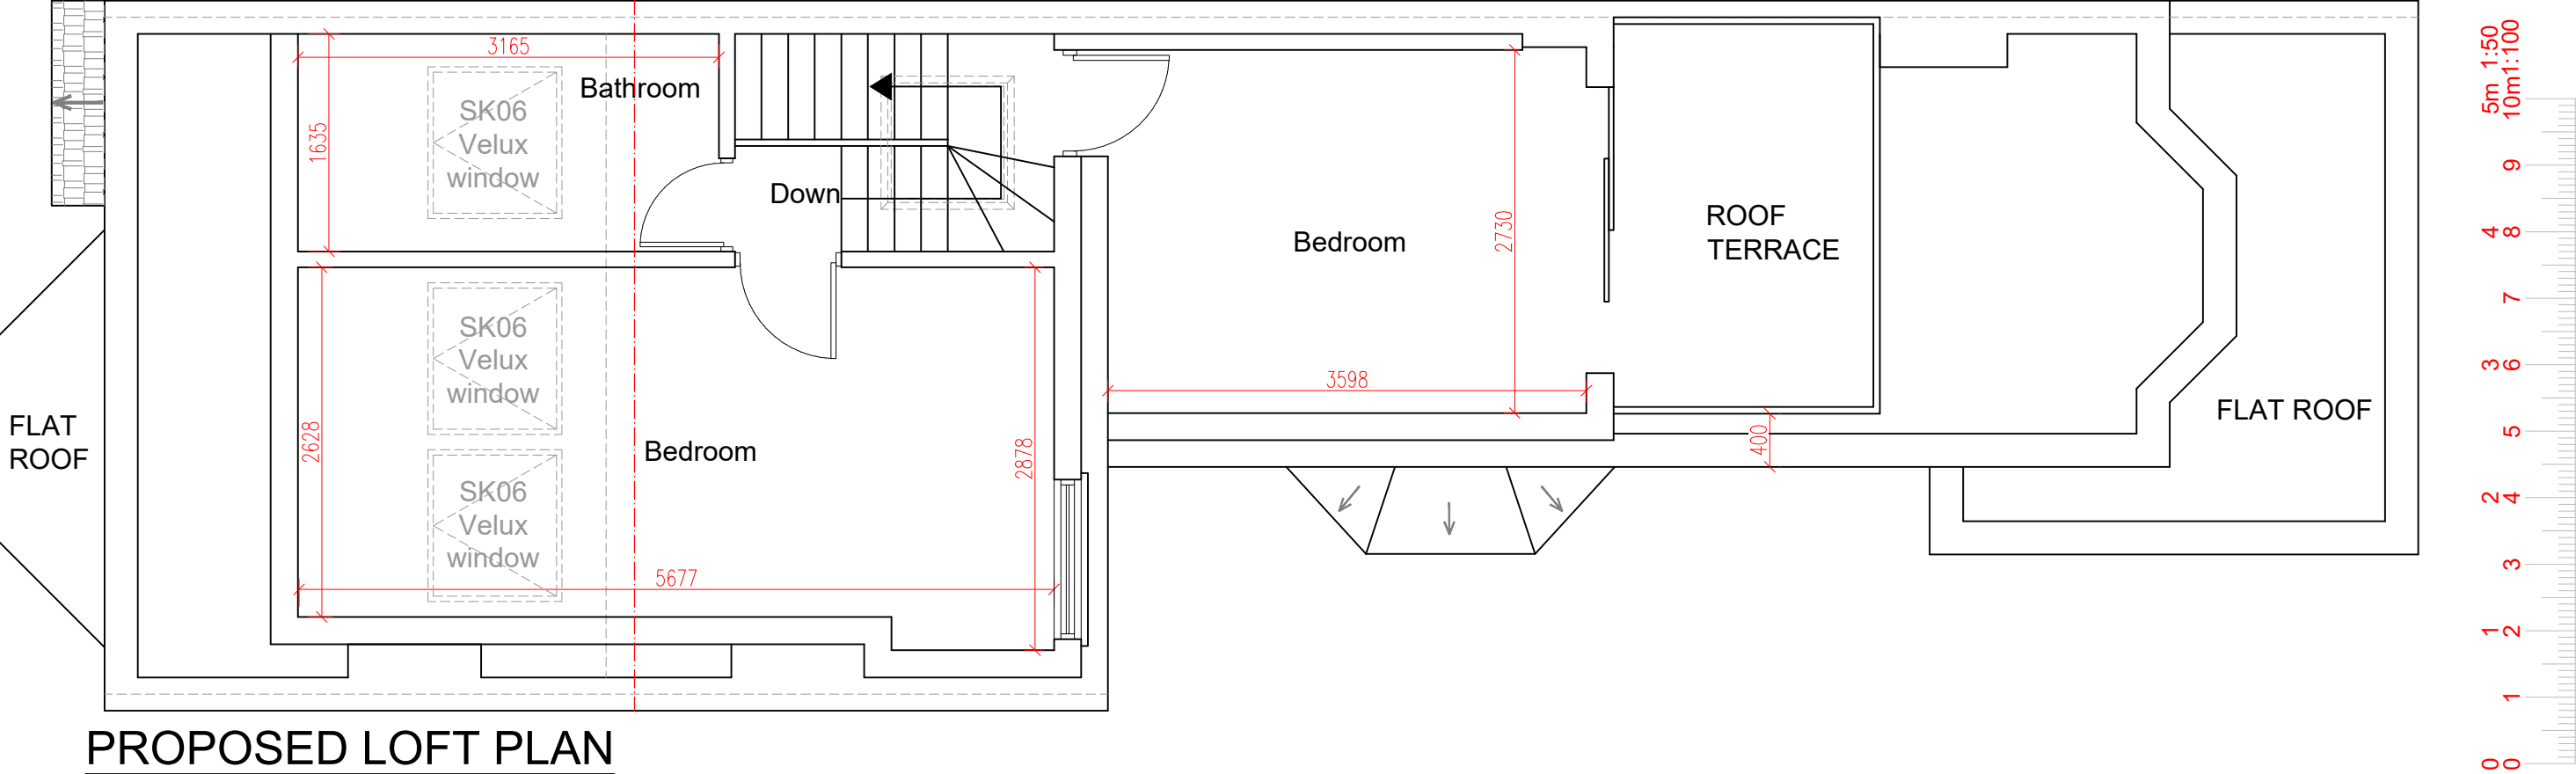

PROPOSED LOFT PLAN
SCALE 1:50




www.FastPlansUK.co.uk

Project: Loft Conversion with
Dormer to Rear.

Address:
50 HEWITT ROAD, N8 0BL

Scale: 1:50 @ A3	Dwg. no: A06
Drawn by: O.B.S	Date Drawn: 23-JULY-2026

For Drawings Tel: 0208 154 5569
E-mail: plans@FastPlansUK.co.uk

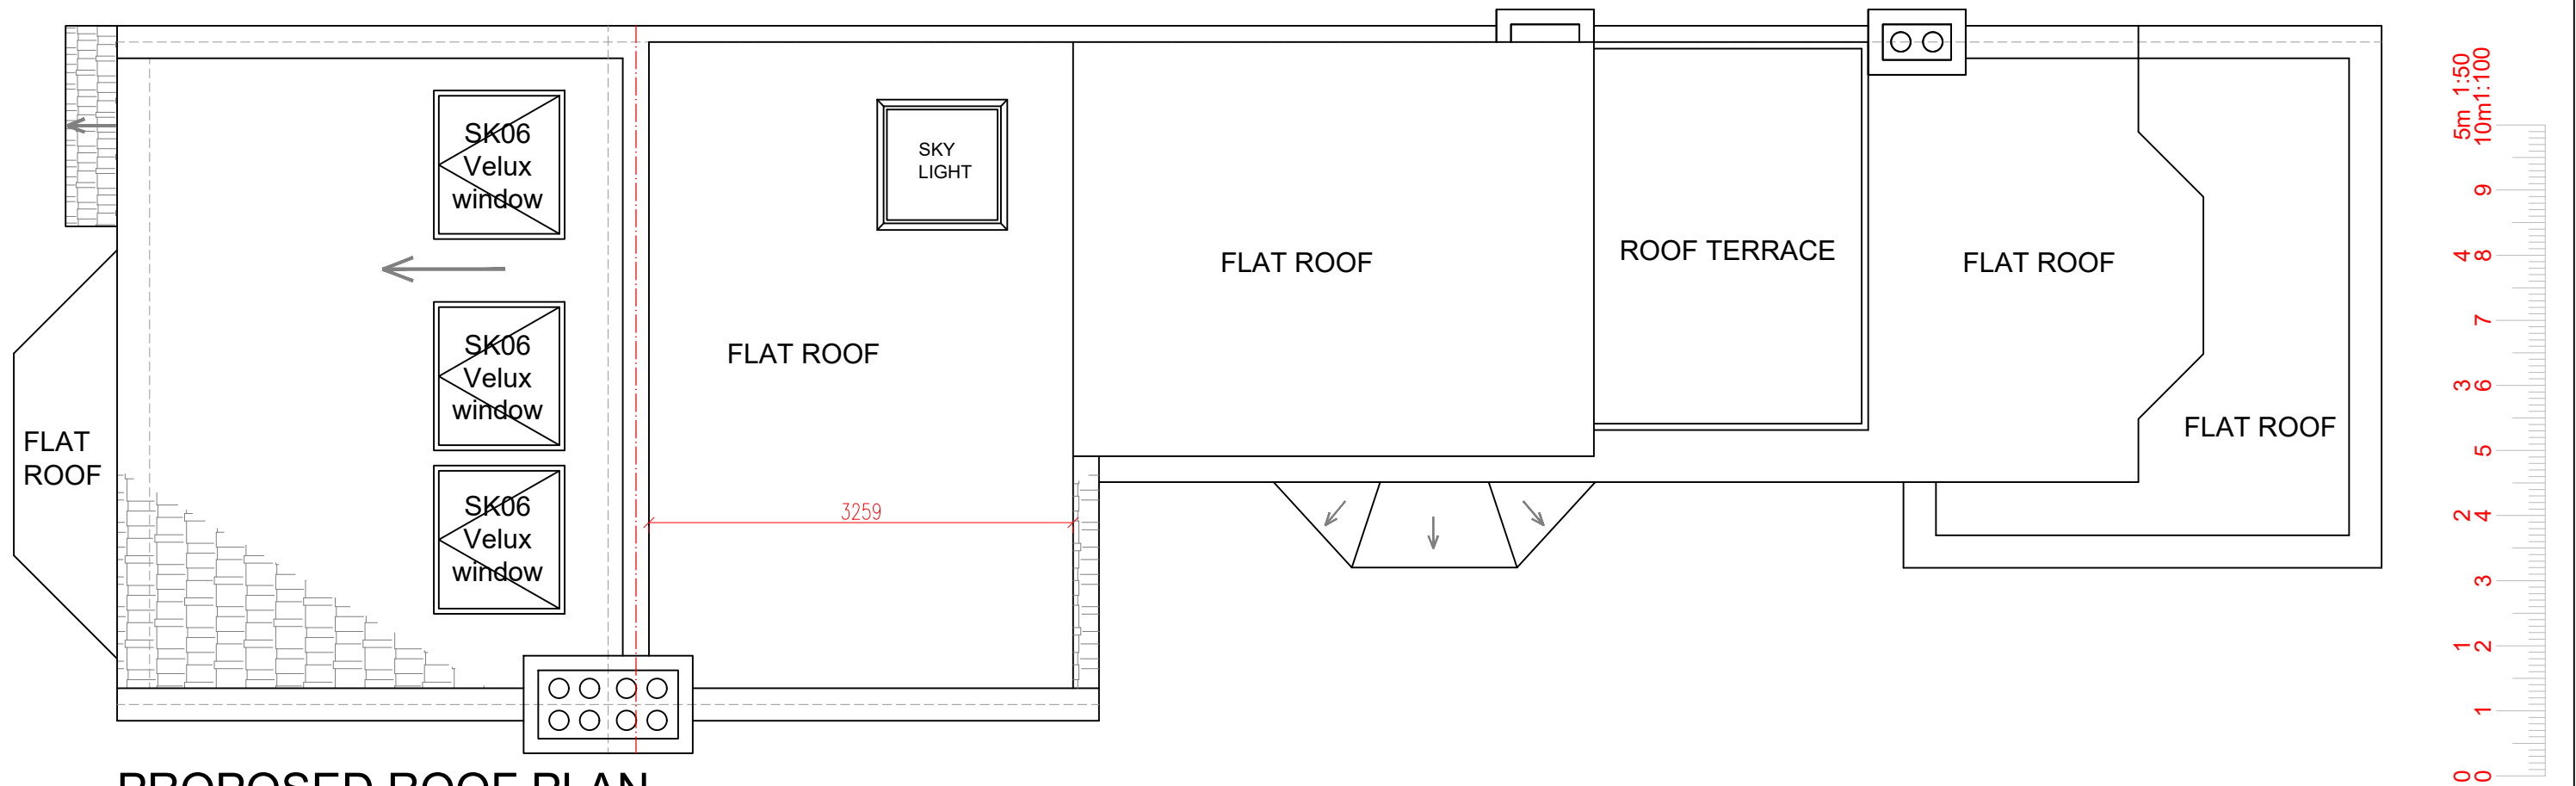

PROPOSED ROOF PLAN
SCALE 1:50



www.FastPlansUK.co.uk


Project: Loft Conversion with
Dormer to Rear.

Address:
50 HEWITT ROAD, N8 0BL

Scale: 1:50 @ A3	Dwg. no: A07
---------------------	-----------------

Drawn by: O.B.S	Date Drawn: 23-JULY-2026
--------------------	-----------------------------

For Drawings Tel: 0208 154 5569	
E-mail: plans@FastPlansUK.co.uk	

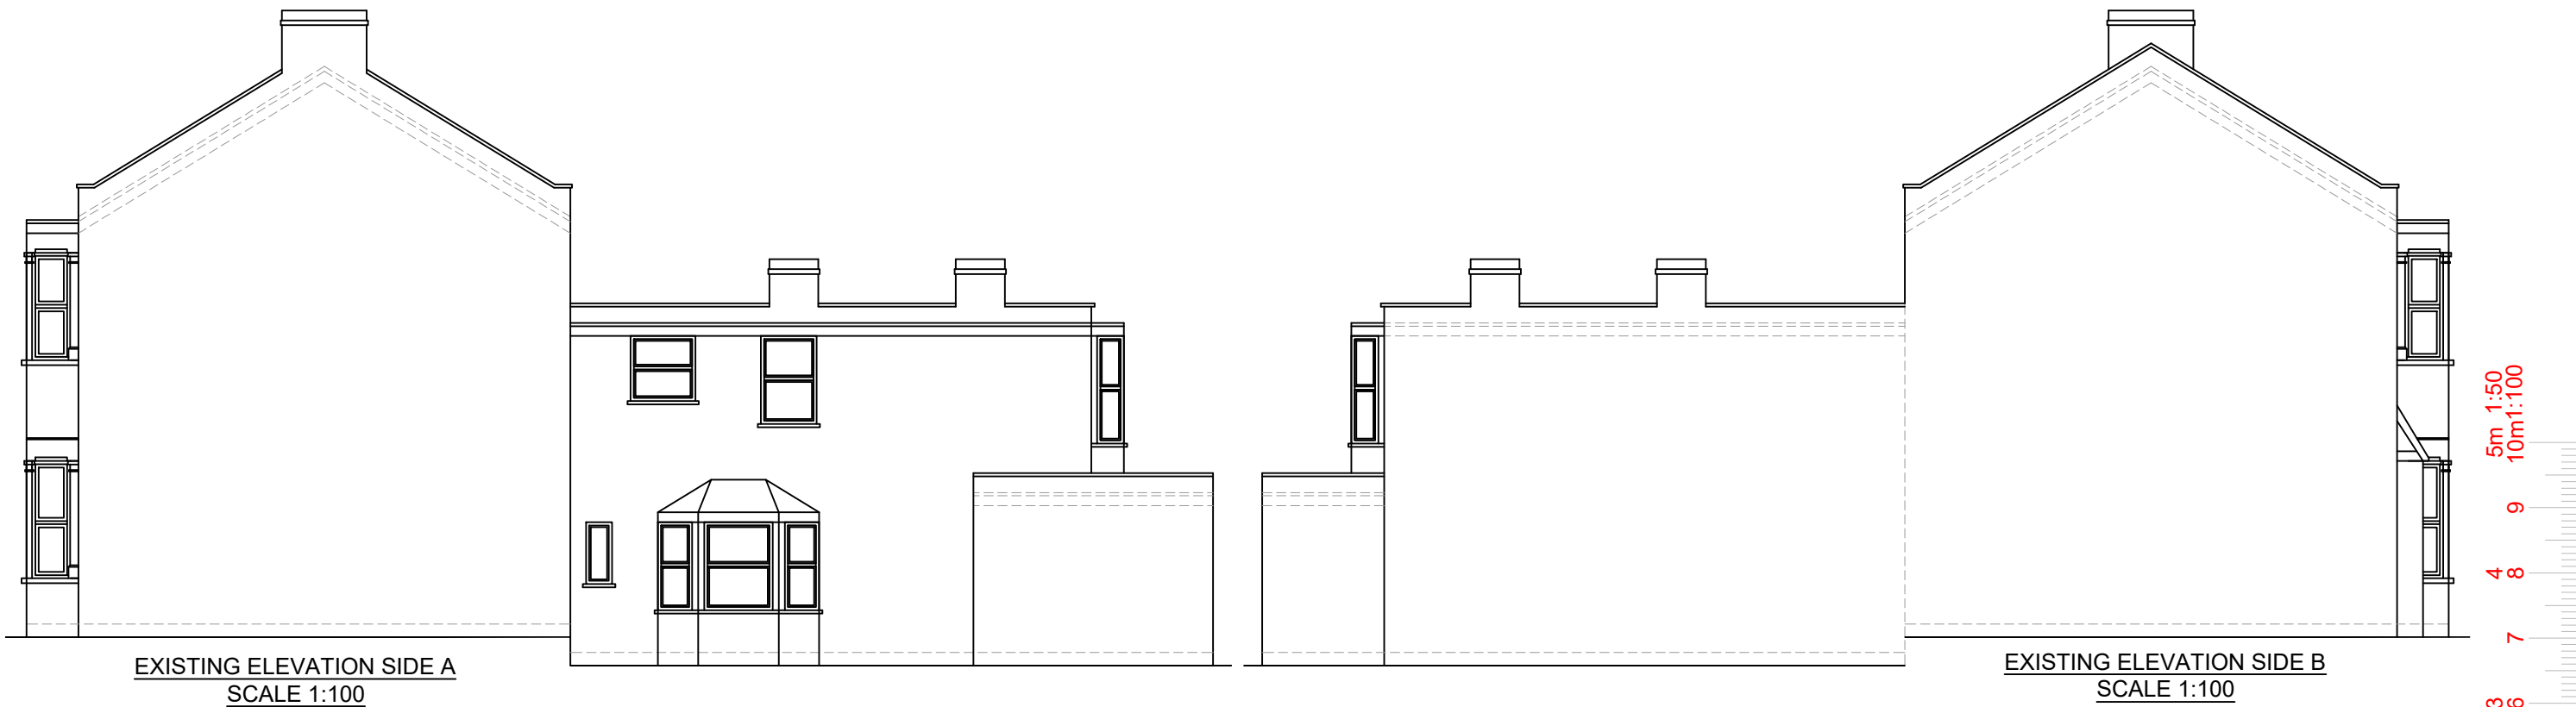

EXISTING ELEVATION SIDE A
SCALE 1:100

EXISTING ELEVATION SIDE B
SCALE 1:100



EXISTING FRONT ELEVATION
SCALE 1:100

EXISTING REAR ELEVATION
SCALE 1:100



www.FastPlansUK.co.uk

Project: Loft Conversion with
Dormer to Rear.


Address: 50 HEWITT ROAD, N8 0BL

Scale: 1:100 @ A3 Dwg. no: A08

Drawn by: O.B.S Date Drawn: 23-JULY-2026

For Drawings Tel: 0208 154 5569

E-mail: plans@FastPlansUK.co.uk

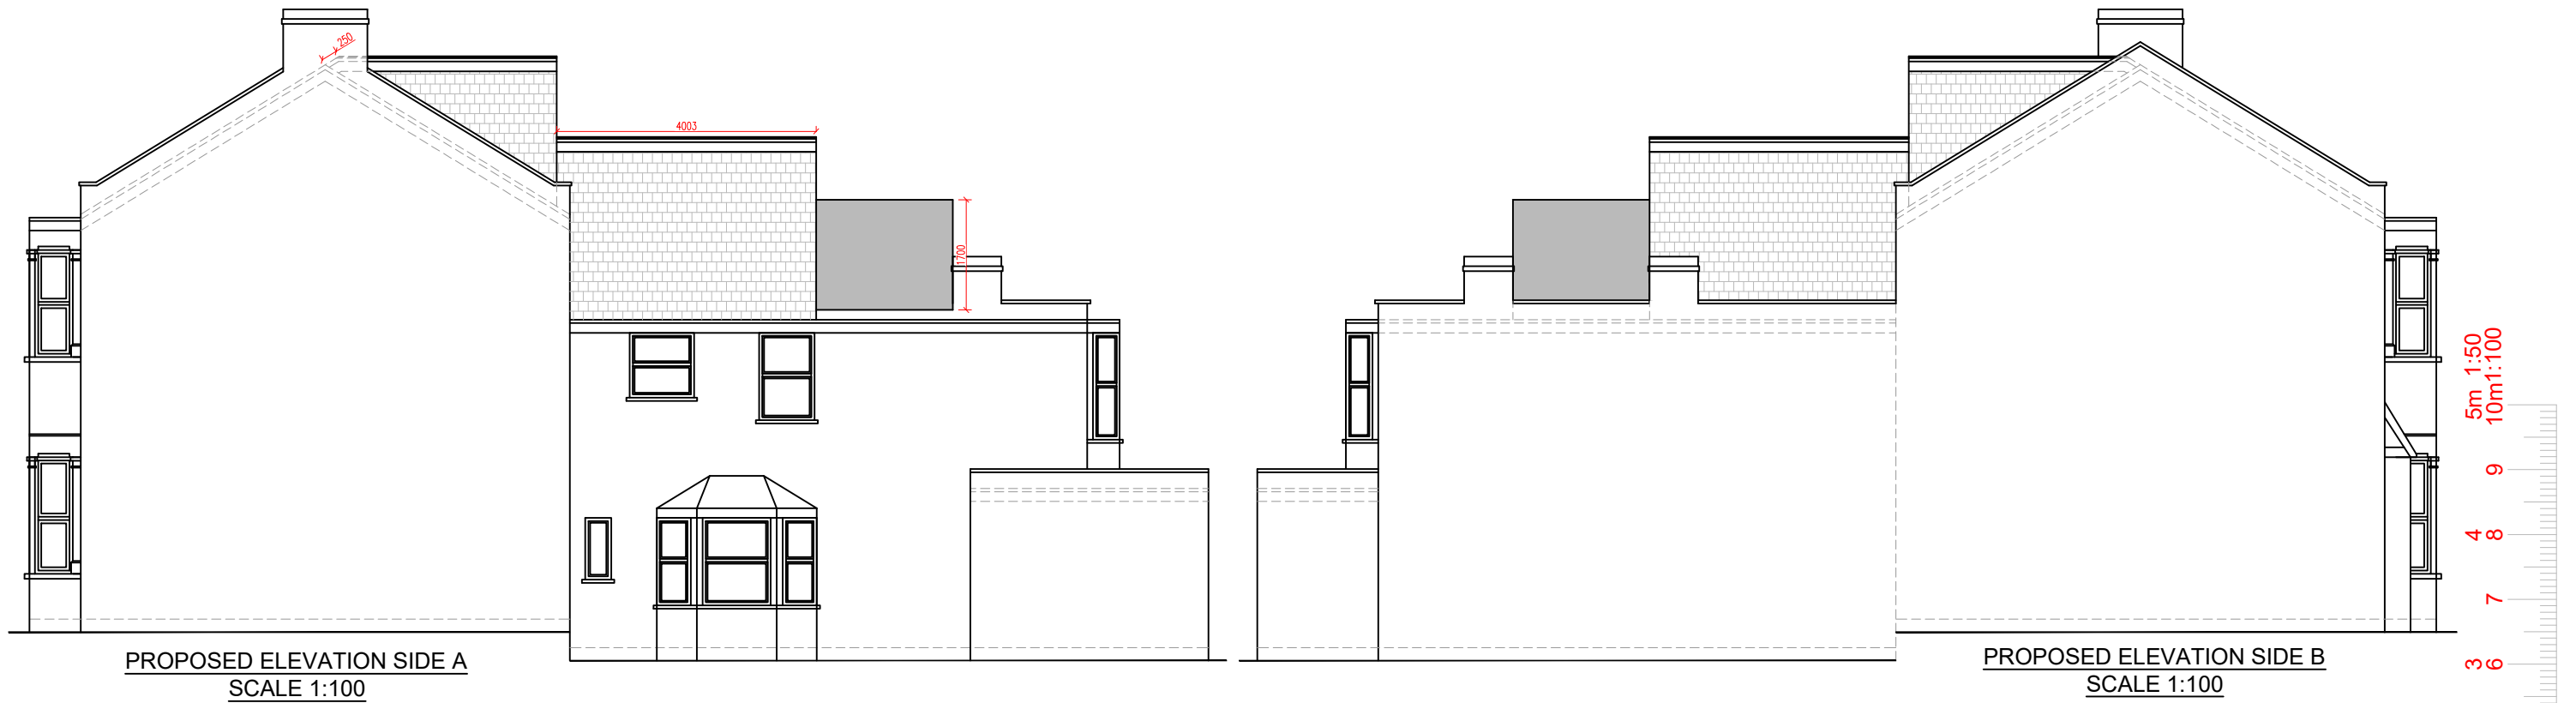

www.FastPlansUK.co.uk


Project: Loft Conversion with
Dormer to Rear.

Address: 50 HEWITT ROAD, N8 0BL

Scale: 1:100 @ A3	Dwg. no: A09
Drawn by: O.B.S	Date Drawn: 23-JULY-2026

For Drawings Tel: 0208 154 5569

E-mail: plans@FastPlansUK.co.uk

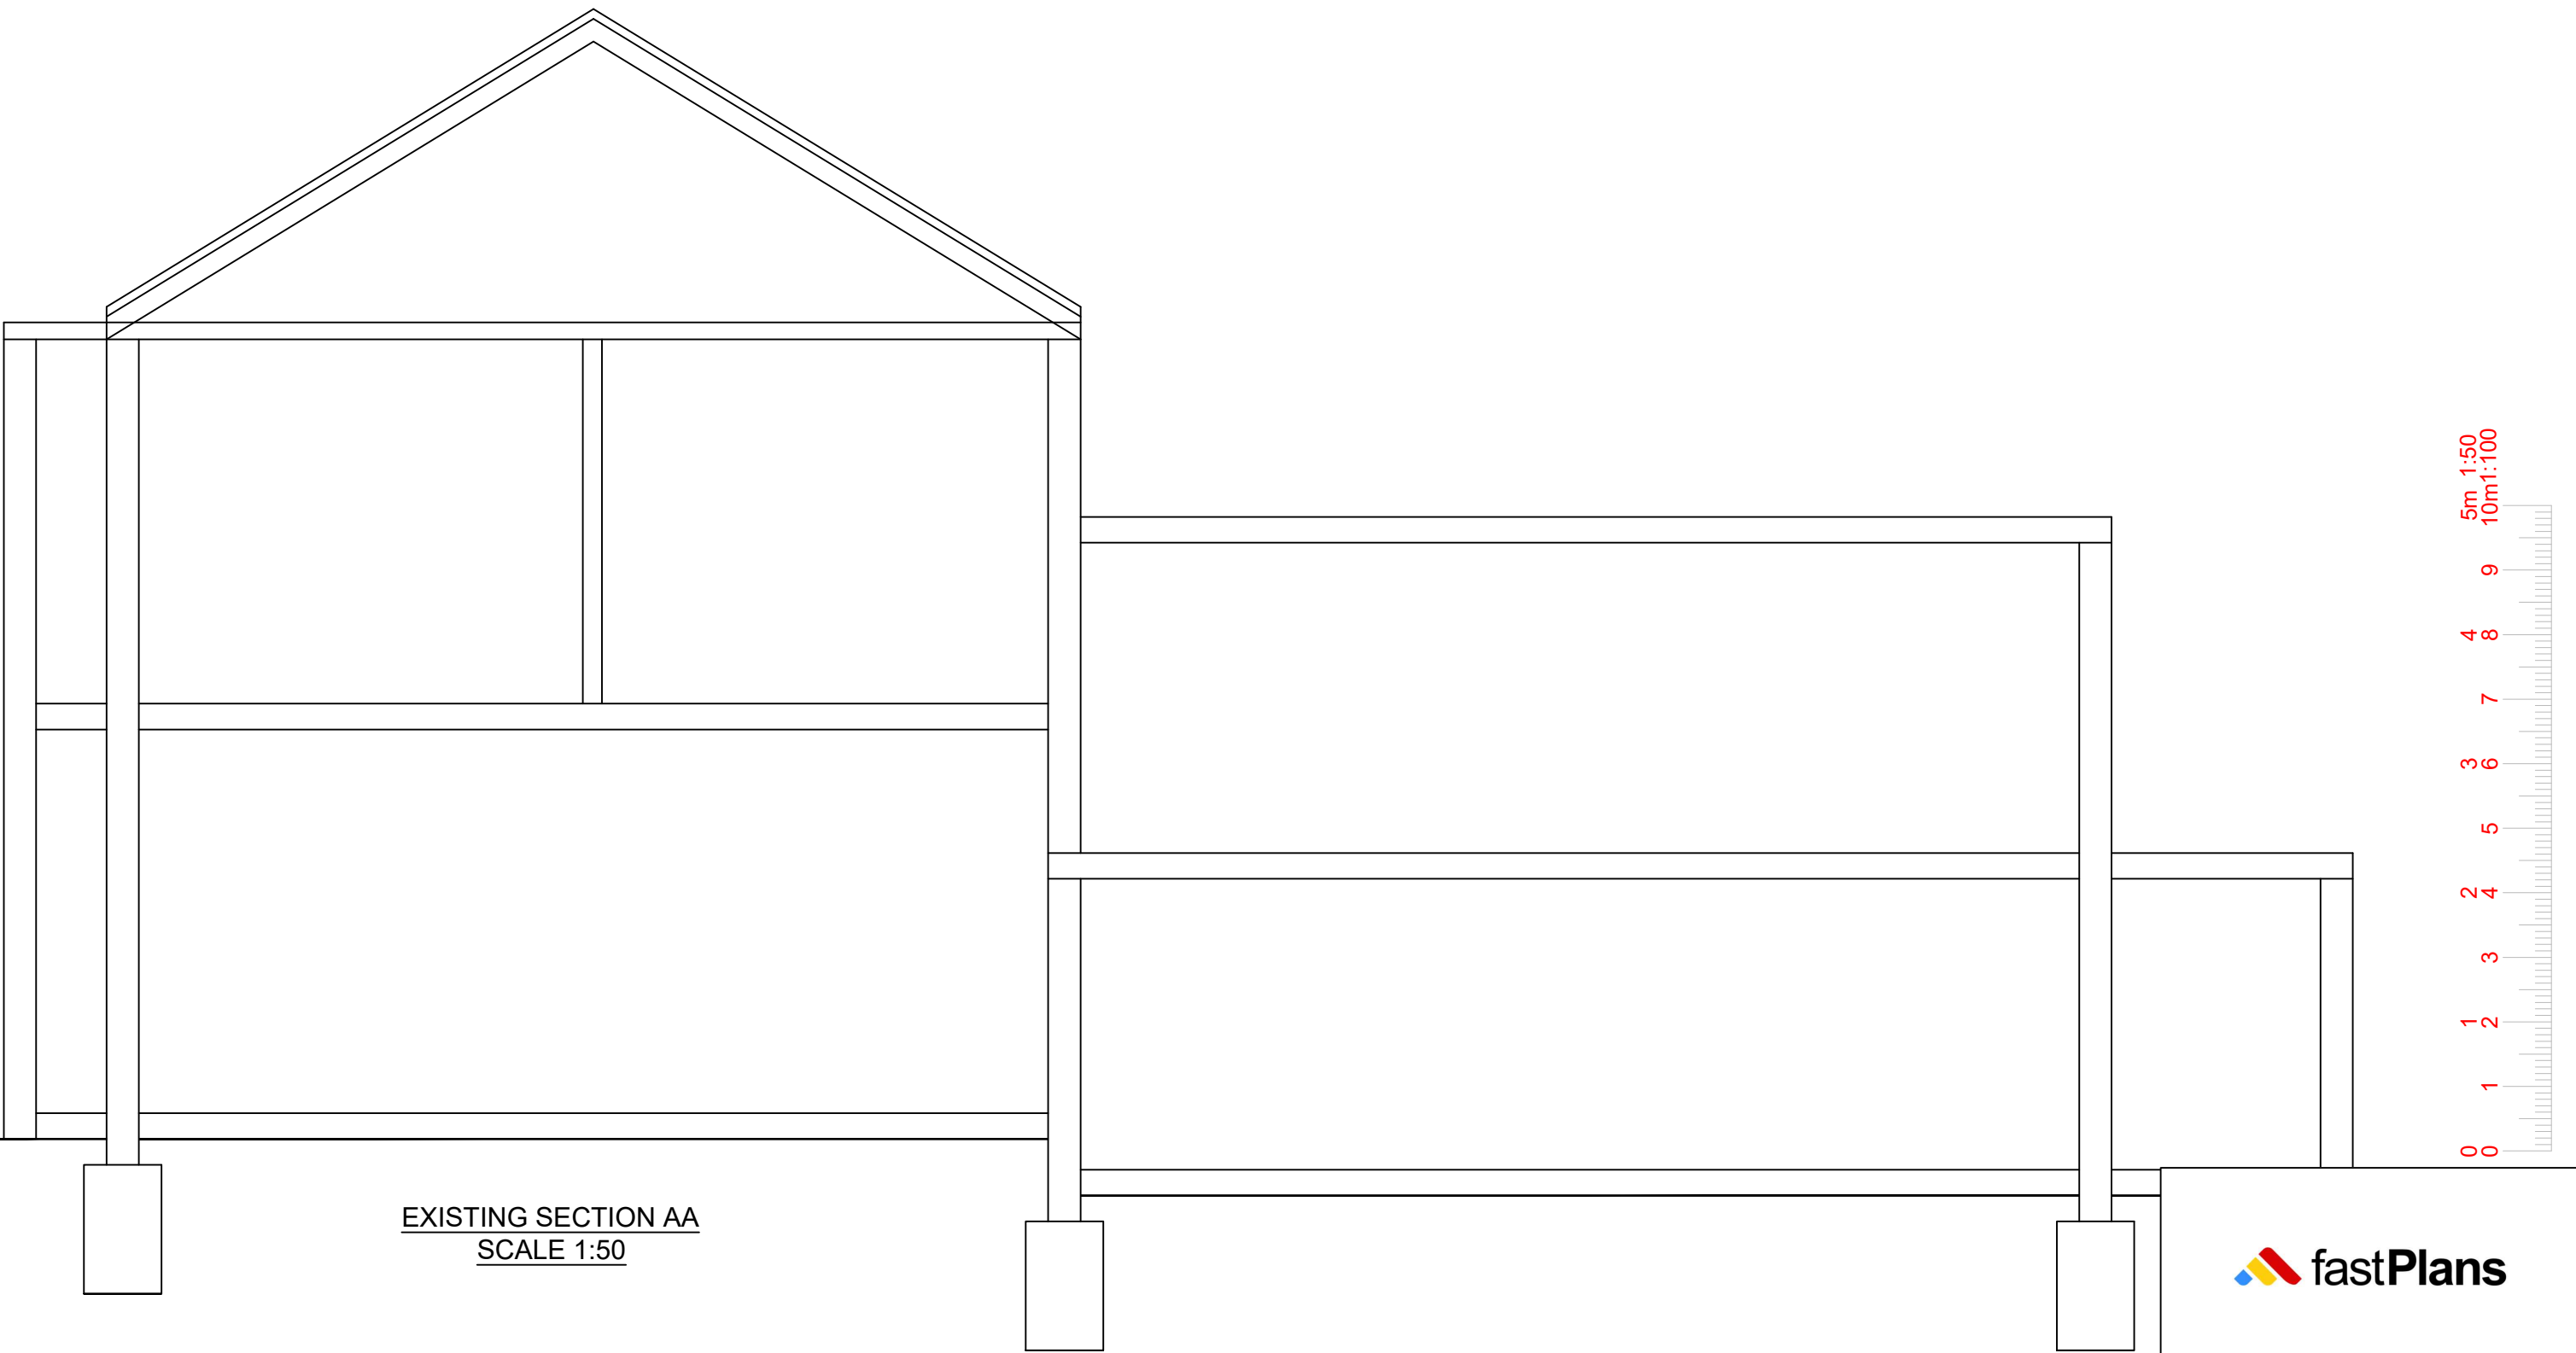

EXISTING SECTION AA
SCALE 1:50



www.FastPlansUK.co.uk


Project: Loft Conversion with
Dormer to Rear.


Address:
50 HEWITT ROAD, N8 0BL

Scale: 1:50 @ A3	Dwg. no: A10
---------------------	-----------------


Drawn by: O.B.S	Date Drawn: 23-JULY-2026
--------------------	-----------------------------

For Drawings Tel: 0208 154 5569	
E-mail: plans@FastPlansUK.co.uk	

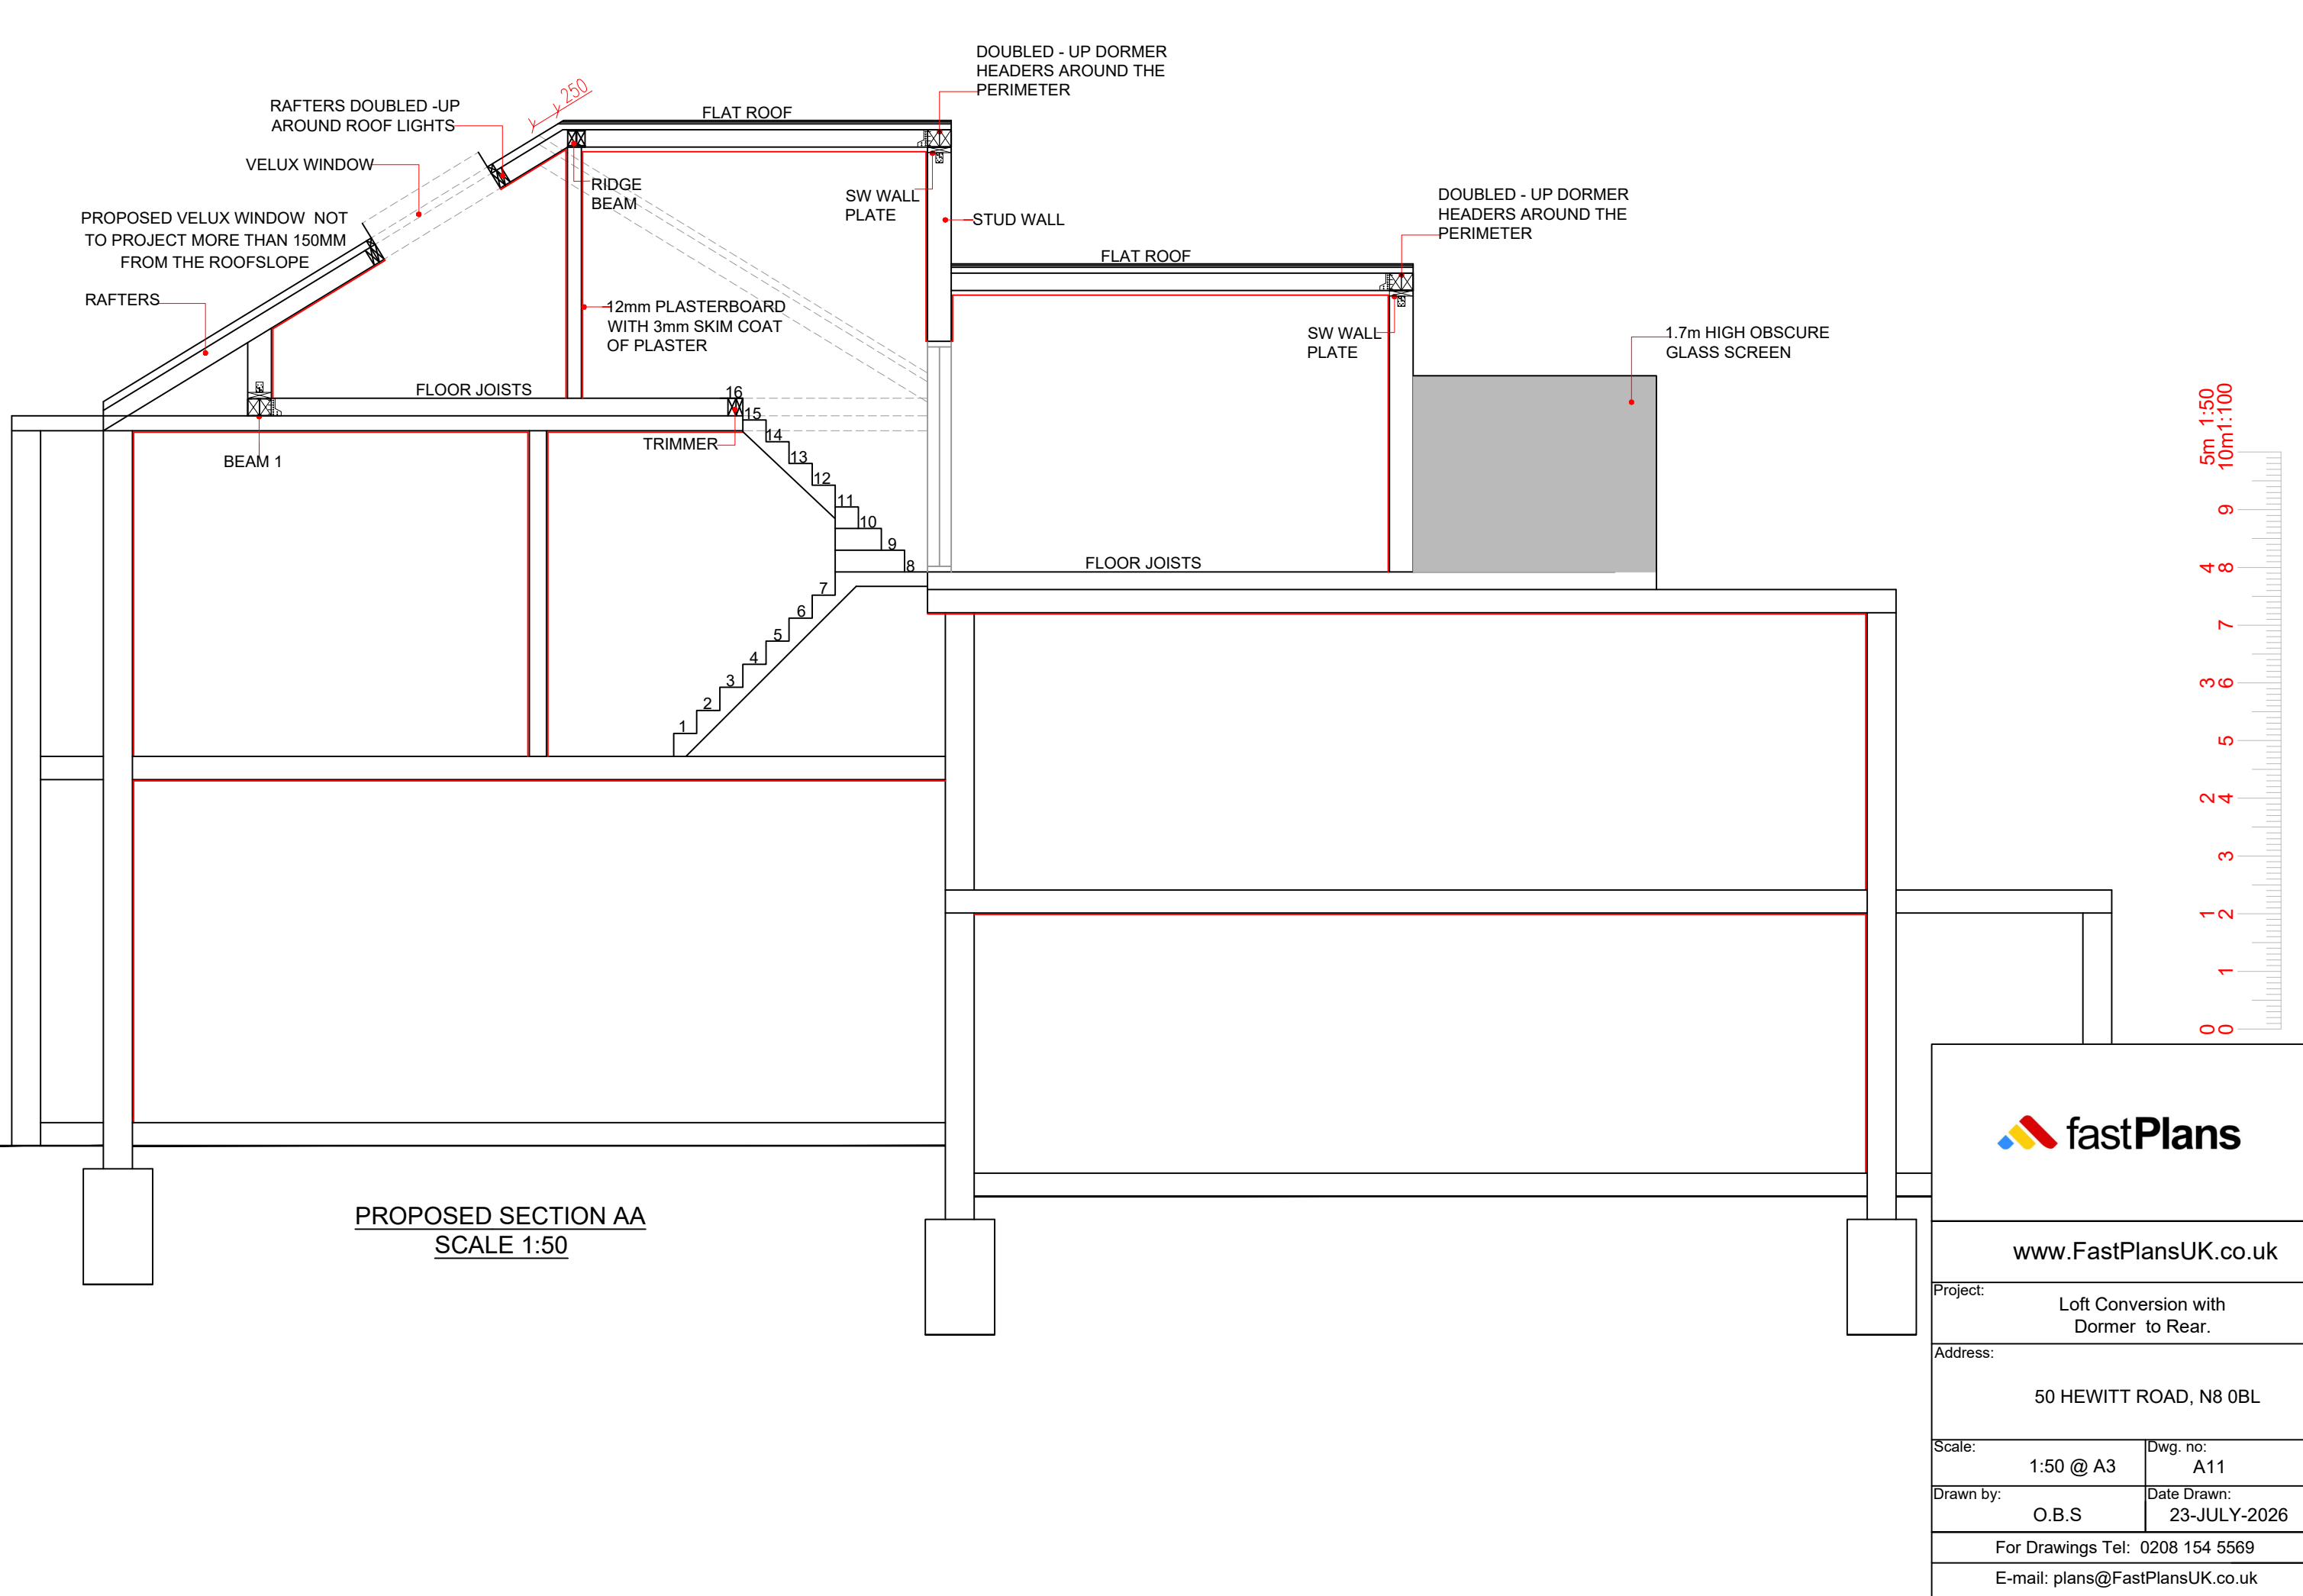


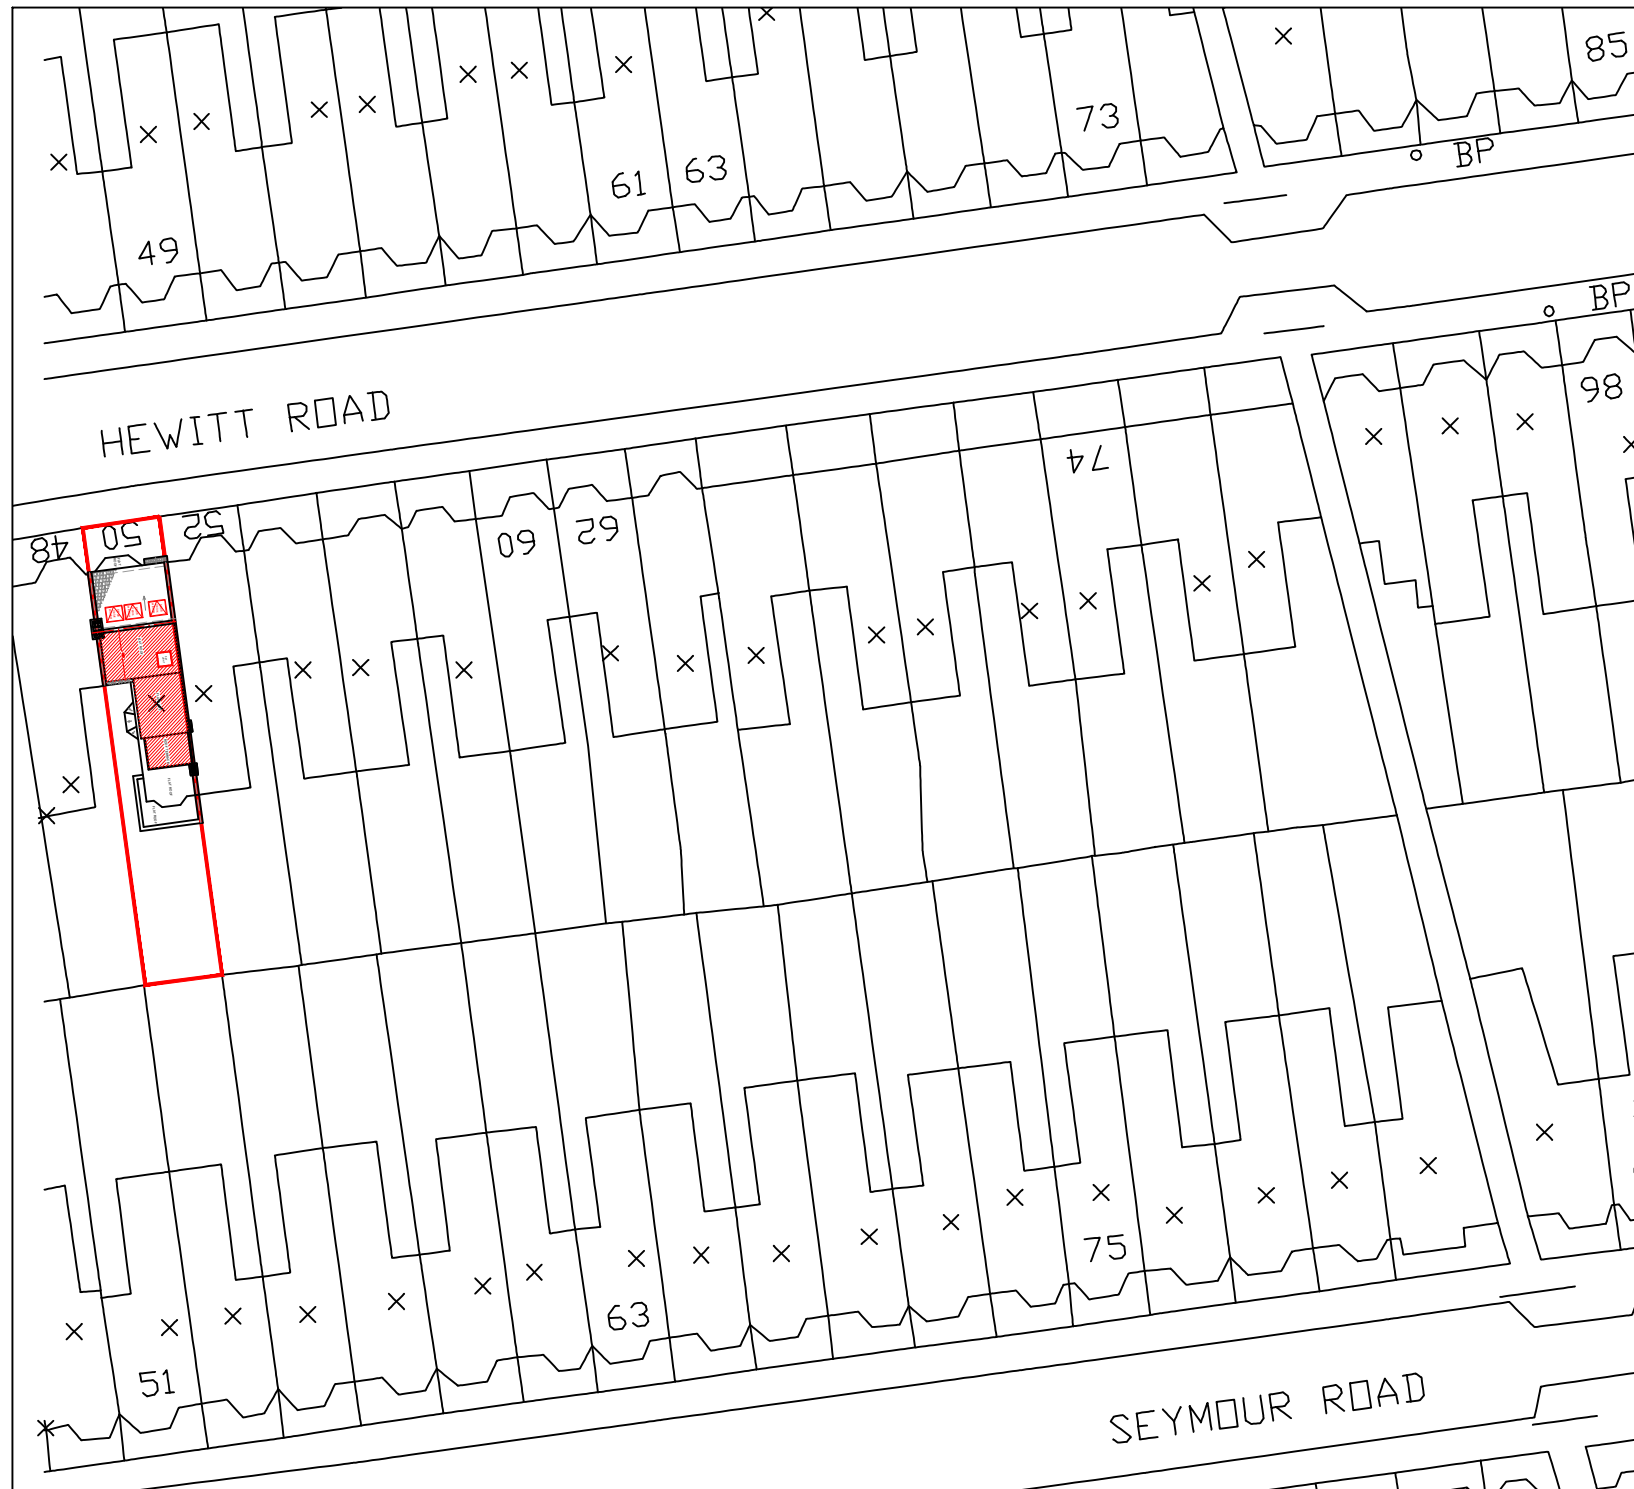

BLOCK PLAN
SCALE 1:500

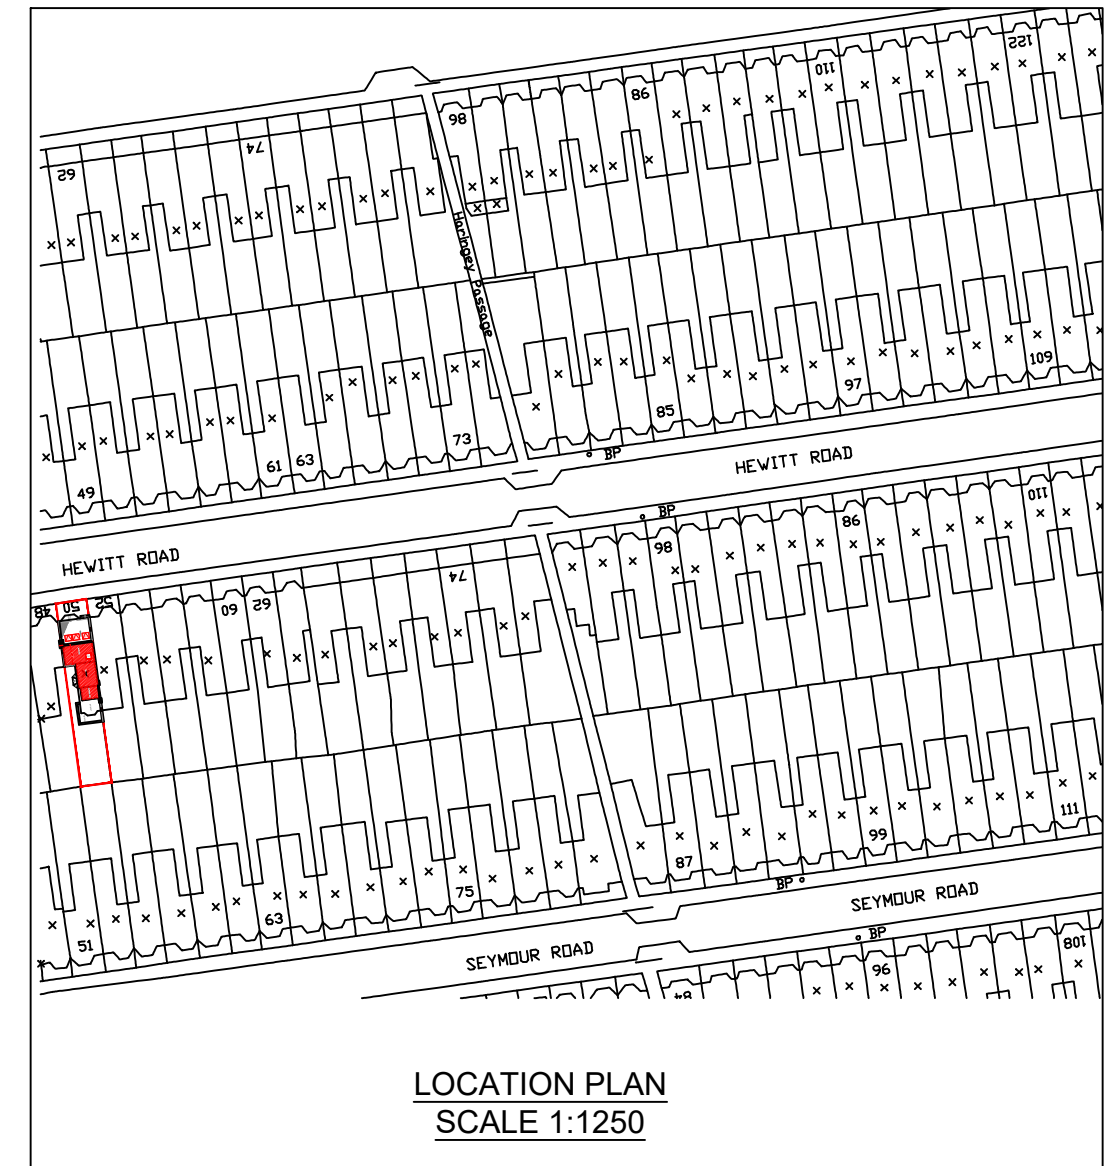

LOCATION PLAN
SCALE 1:1250

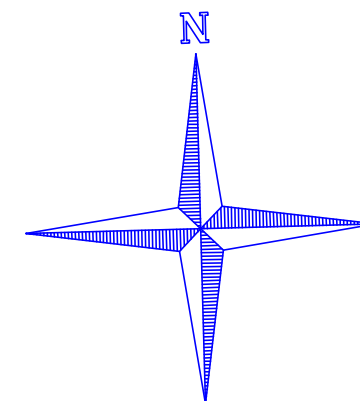

www.FastPlansUK.co.uk

Project: Loft Conversion with
Dormer to Rear.

Address: 50 HEWITT ROAD, N8 0BL

Scale: 1:500 @ A3	Dwg. no: A12
Drawn by: O.B.S	Date Drawn: 23-JULY-2026

For Drawings Tel: 0208 154 5569

E-mail: plans@FastPlansUK.co.uk