



GEORGIANS TENNIS CLUB, N8


Note:
All new window and door openings have been approved as per planning application n° HGY/2024/1839 and new double-glazed windows have been put in
Existing polycarbonated roof on north side of building to be replaced by new canopy and support posts

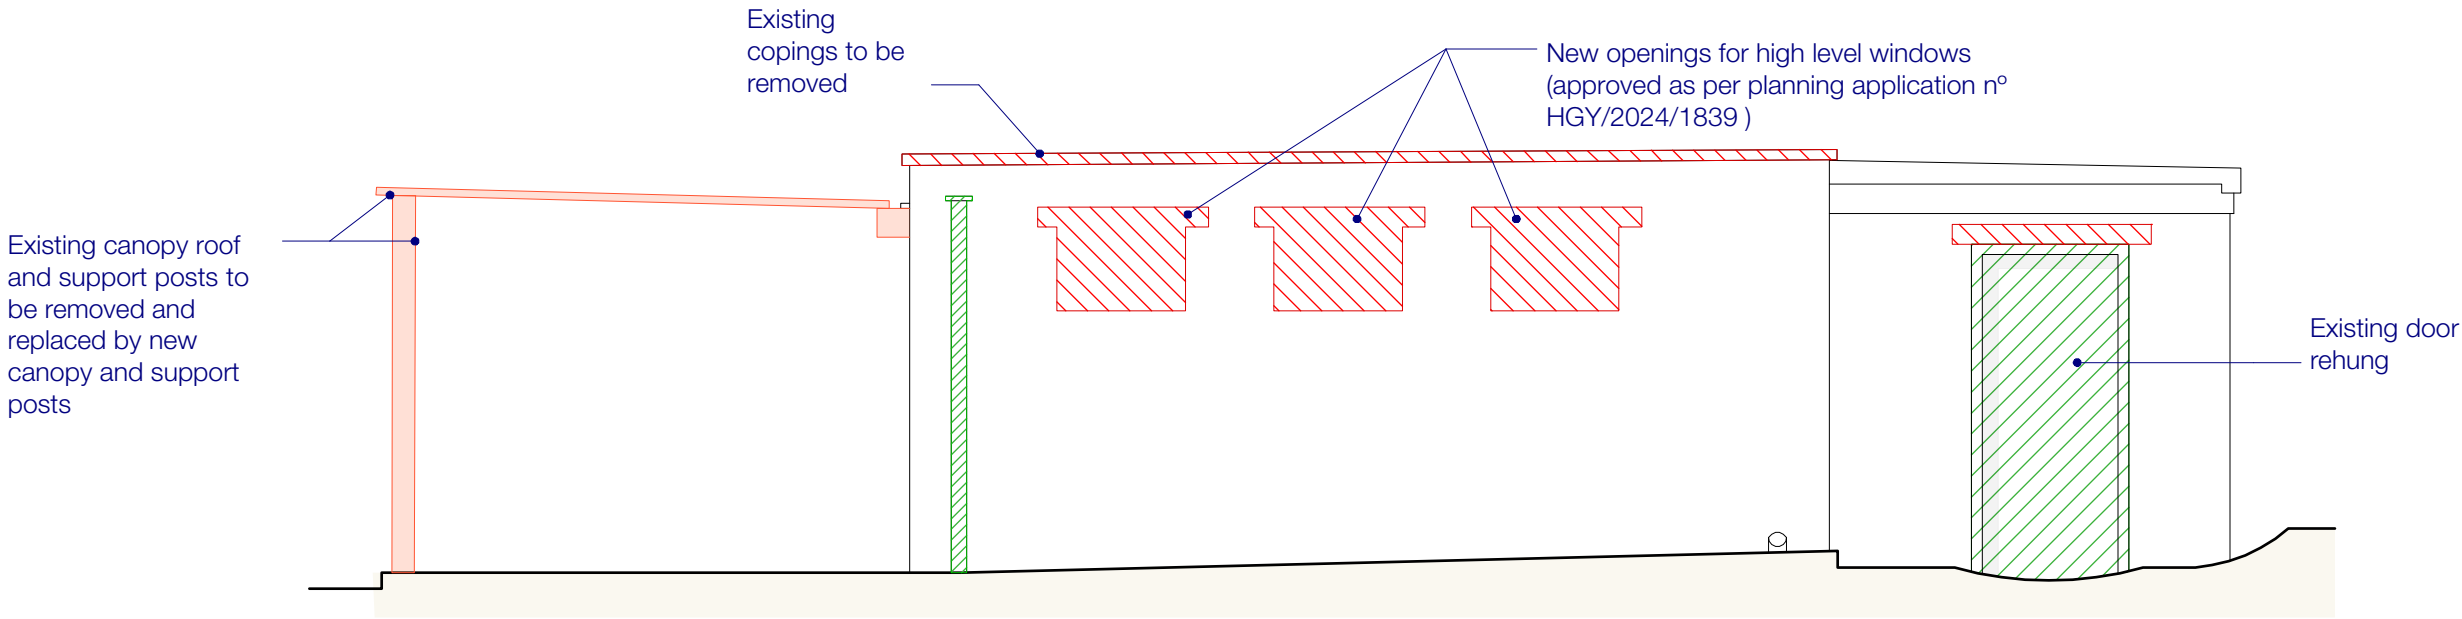

WEST ELEVATION

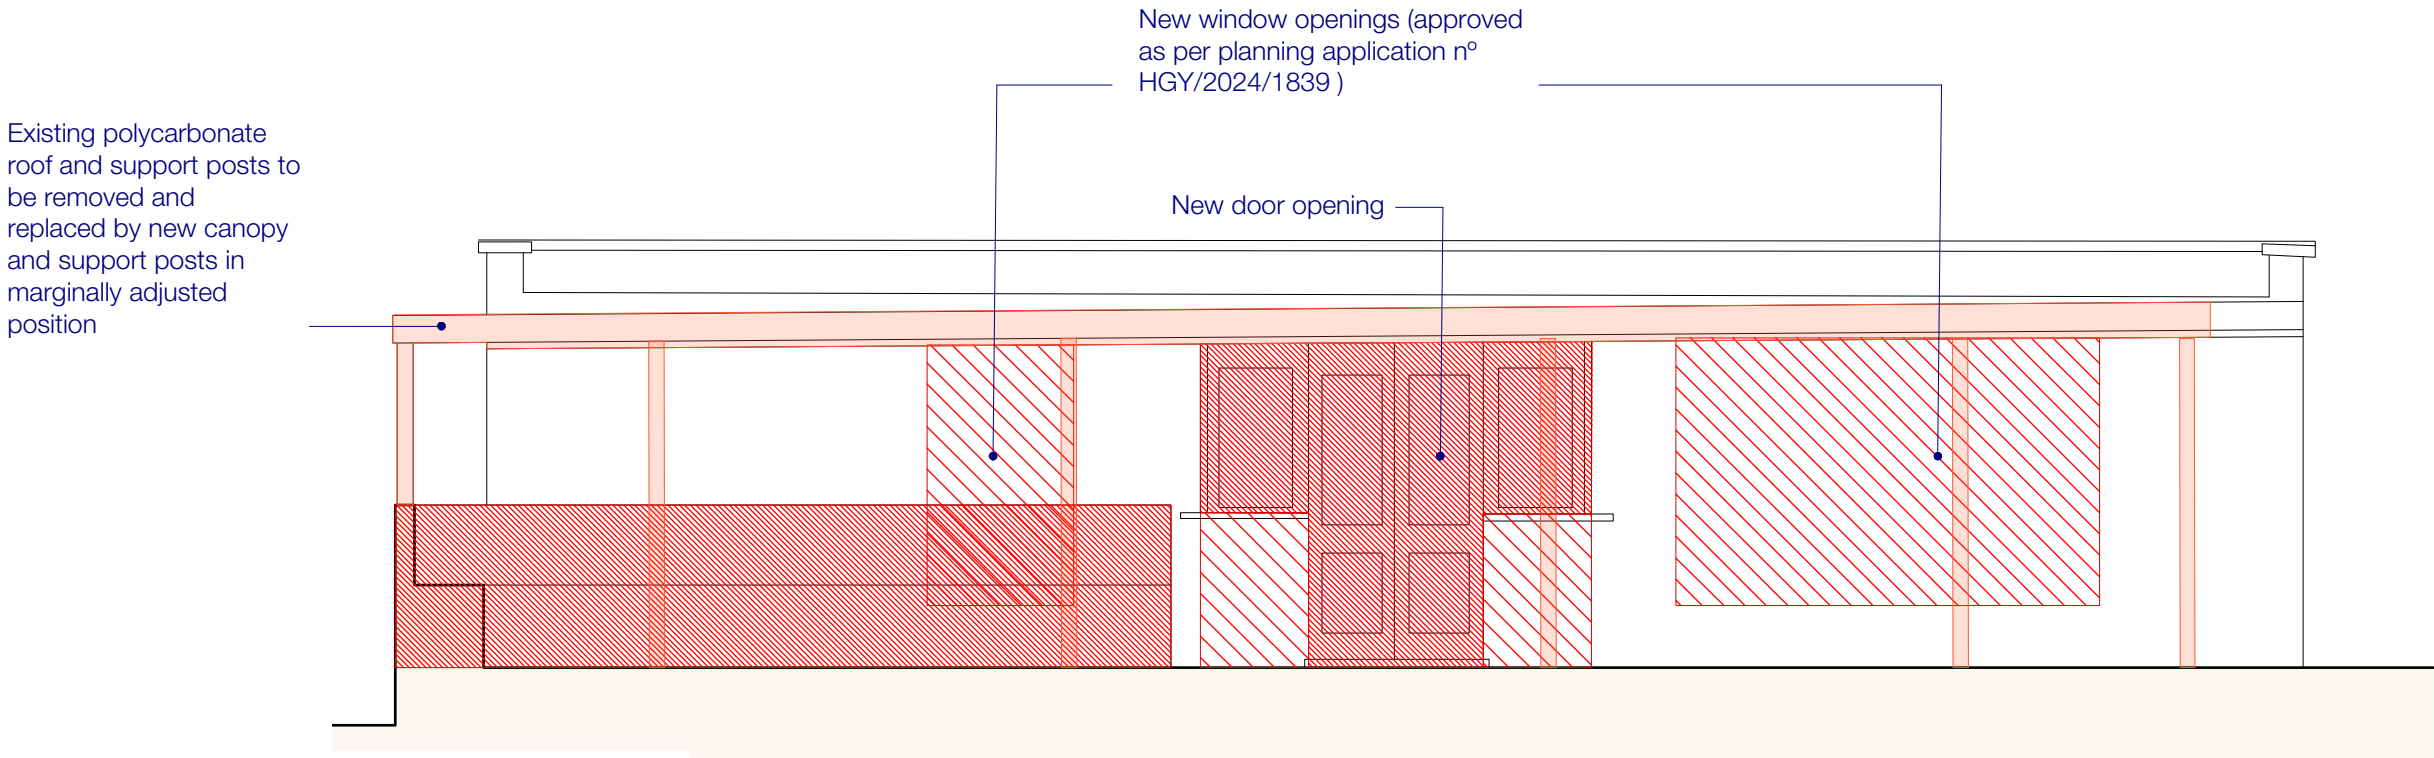

NORTH ELEVATION

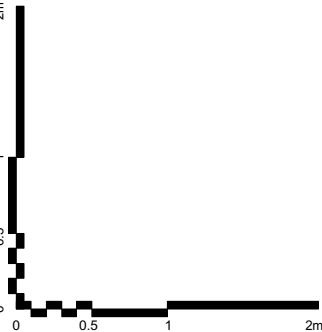

PREVIOUSLY EXISTING NORTH + WEST ELEVATIONS (GYM)
1:50@A3

KEY	
To be demolished/removed	
To be retained/ protected	
To be removed + replaced	

DRAWING STATUS: ISSUED FOR PLANNING APPLICATION				
JEFF KAHANE + ASSOCIATES				
A R C H I T E C T S				
30 Murray Mews London NW11 9RJ Telephone 020 7918 1000 VAT number 523 0595 65 Jeff Kahane MA (Cantab), Dip. Arch, RIBA				
client	GEORGIANS TENNIS CLUB			
job	GEORGIANS TENNIS CLUB, N8			
drawing	PREVIOUSLY EXISTING NORTH + WEST ELEVATIONS (GYM)			
date	drawn	scale	drawing no.	rev.
JULY 2026	RG	1:50@A3	844_EX_502	-