




1 Proposed 3D View 1



2 Proposed 3D View 2



3 Proposed 3D View 3

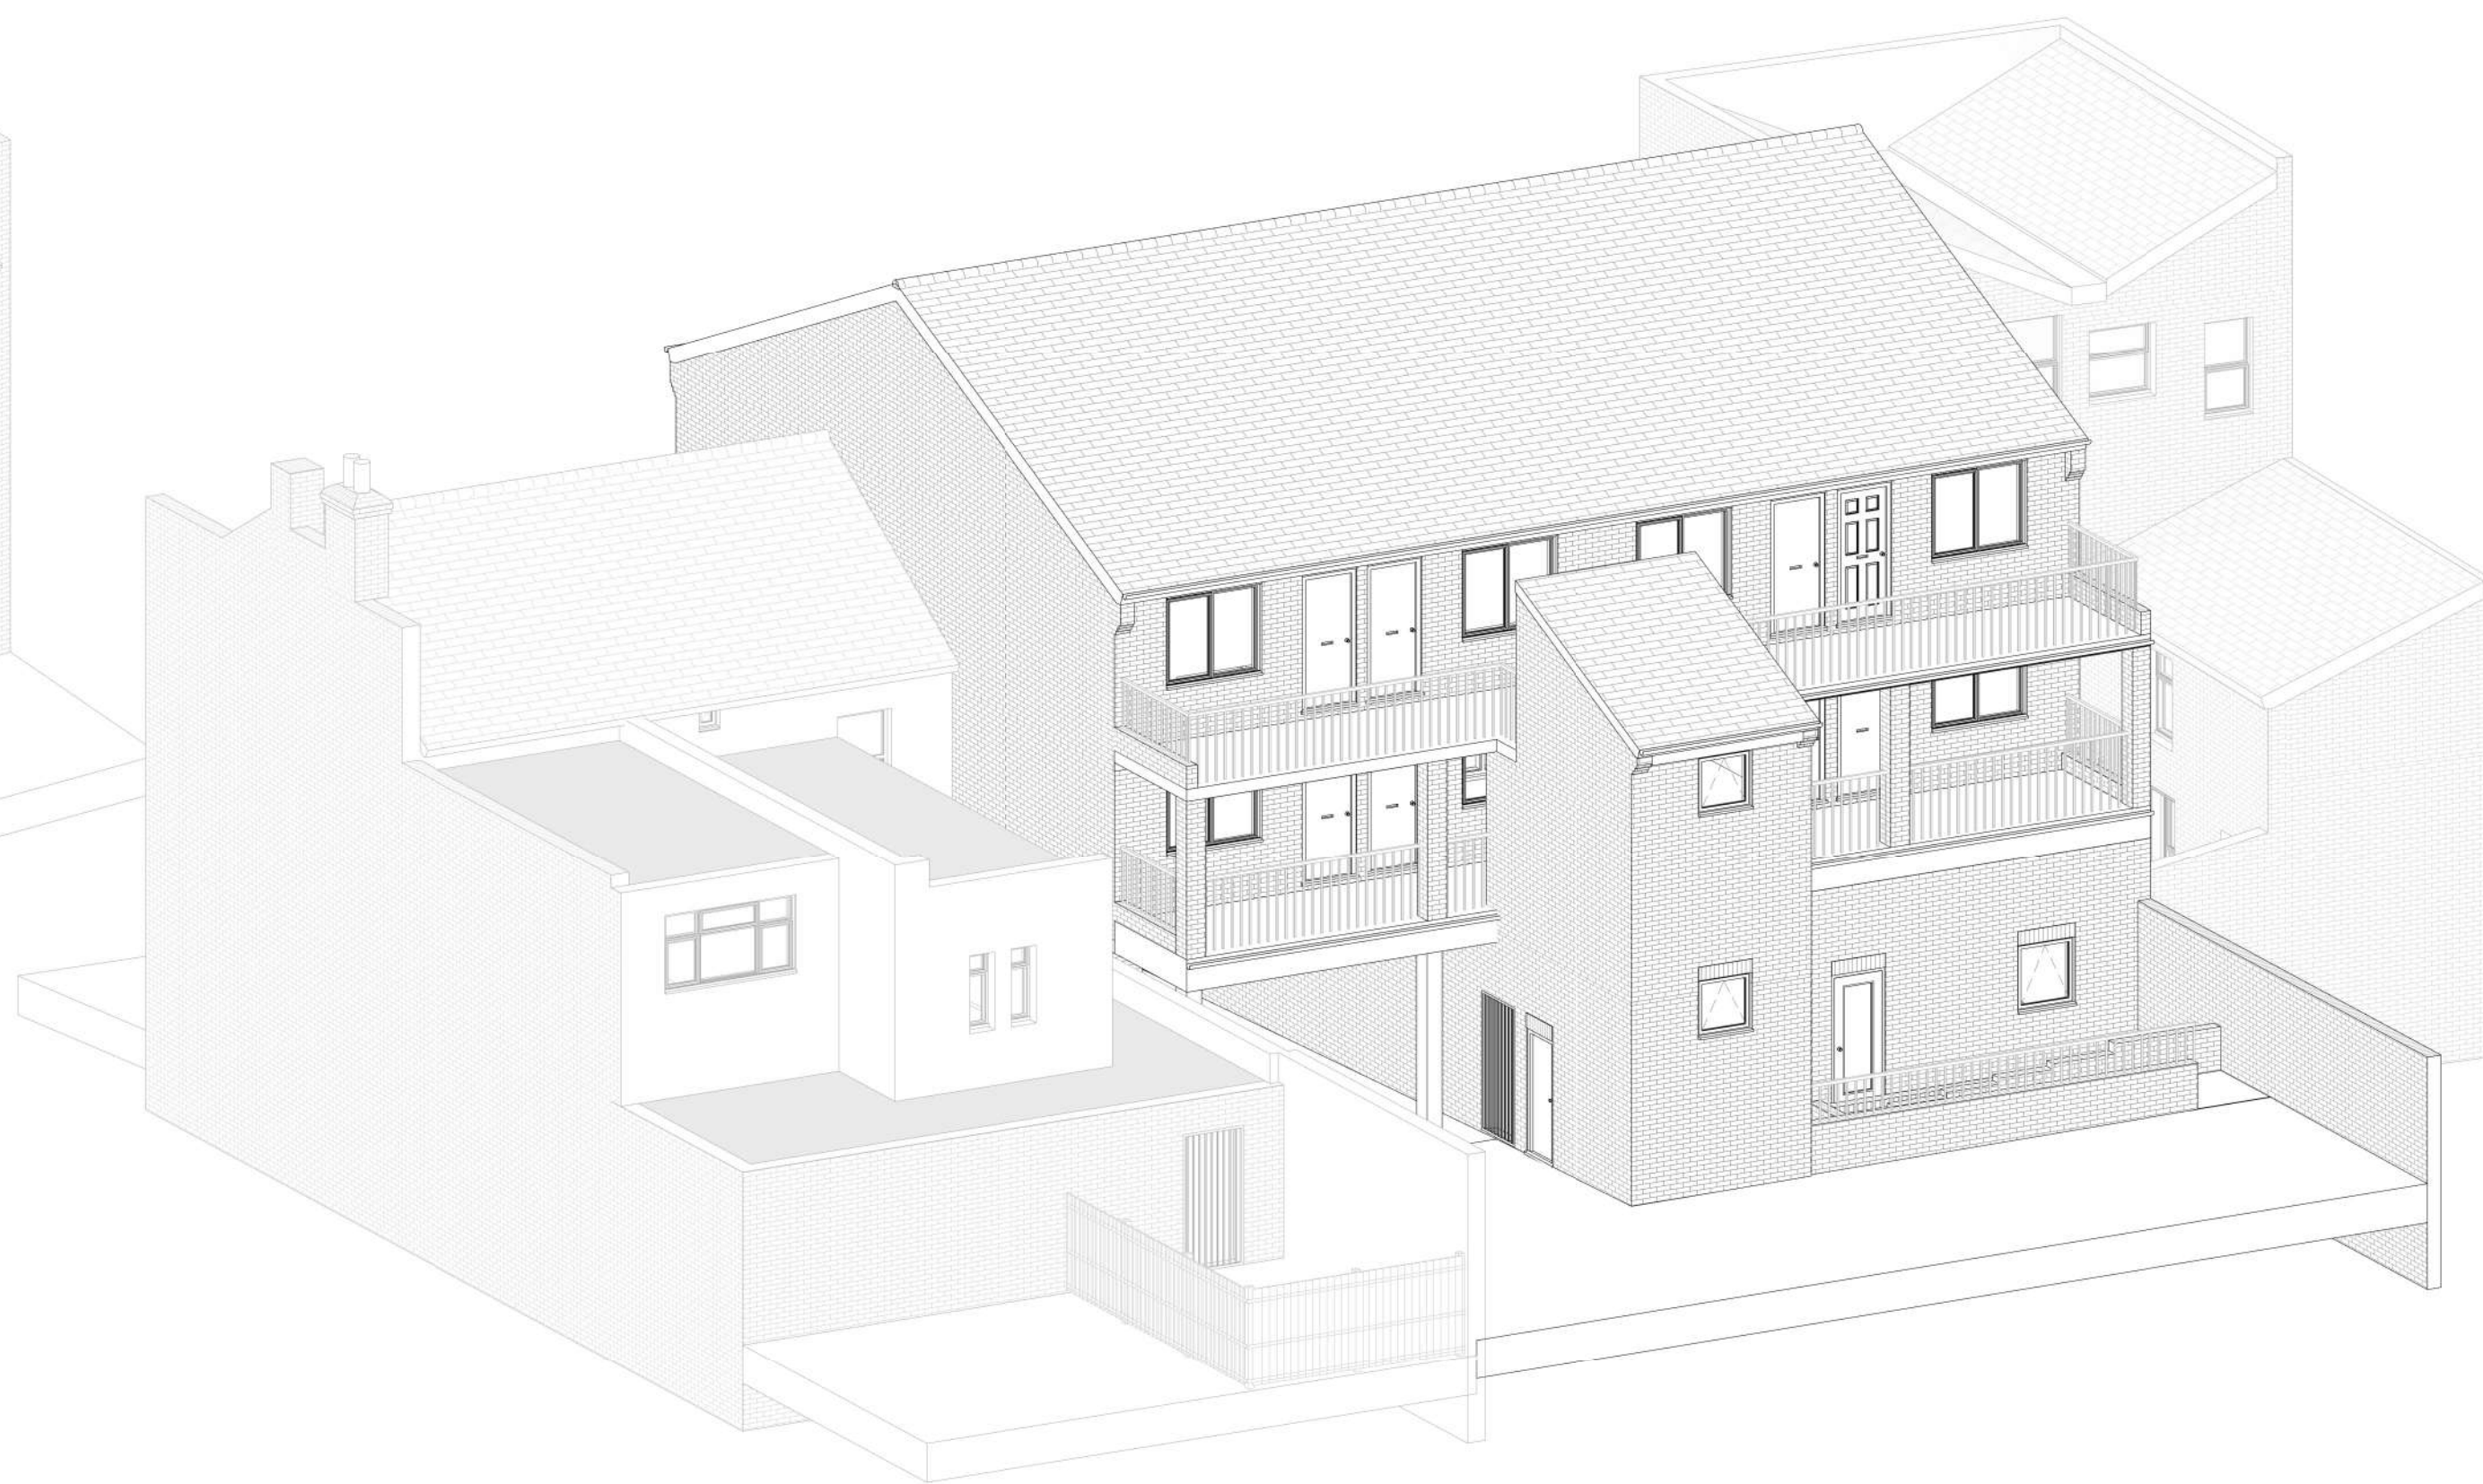


4 Proposed 3D View 4

1 0 1 2 3 4 5
SCALE 1:100 m


Amendments :			
Rev	Date	By	Description
Project :			
106 Park Lane, N17 0JP			
Title :			
Proposed 3D Views			
Bluelime Surveys & Design (01322 521026)			
106 Park Lane, N17 0JP			
Drawn by :	Checked by :	Scale @ A1 :	Date :
HD	Checker		12/06/2026
Drawing number :			Rev :
BL/DRG/4142/ 06			
Do not scale from this drawing. Dimensions to be checked on site.			

13/07/2026 15:27:25

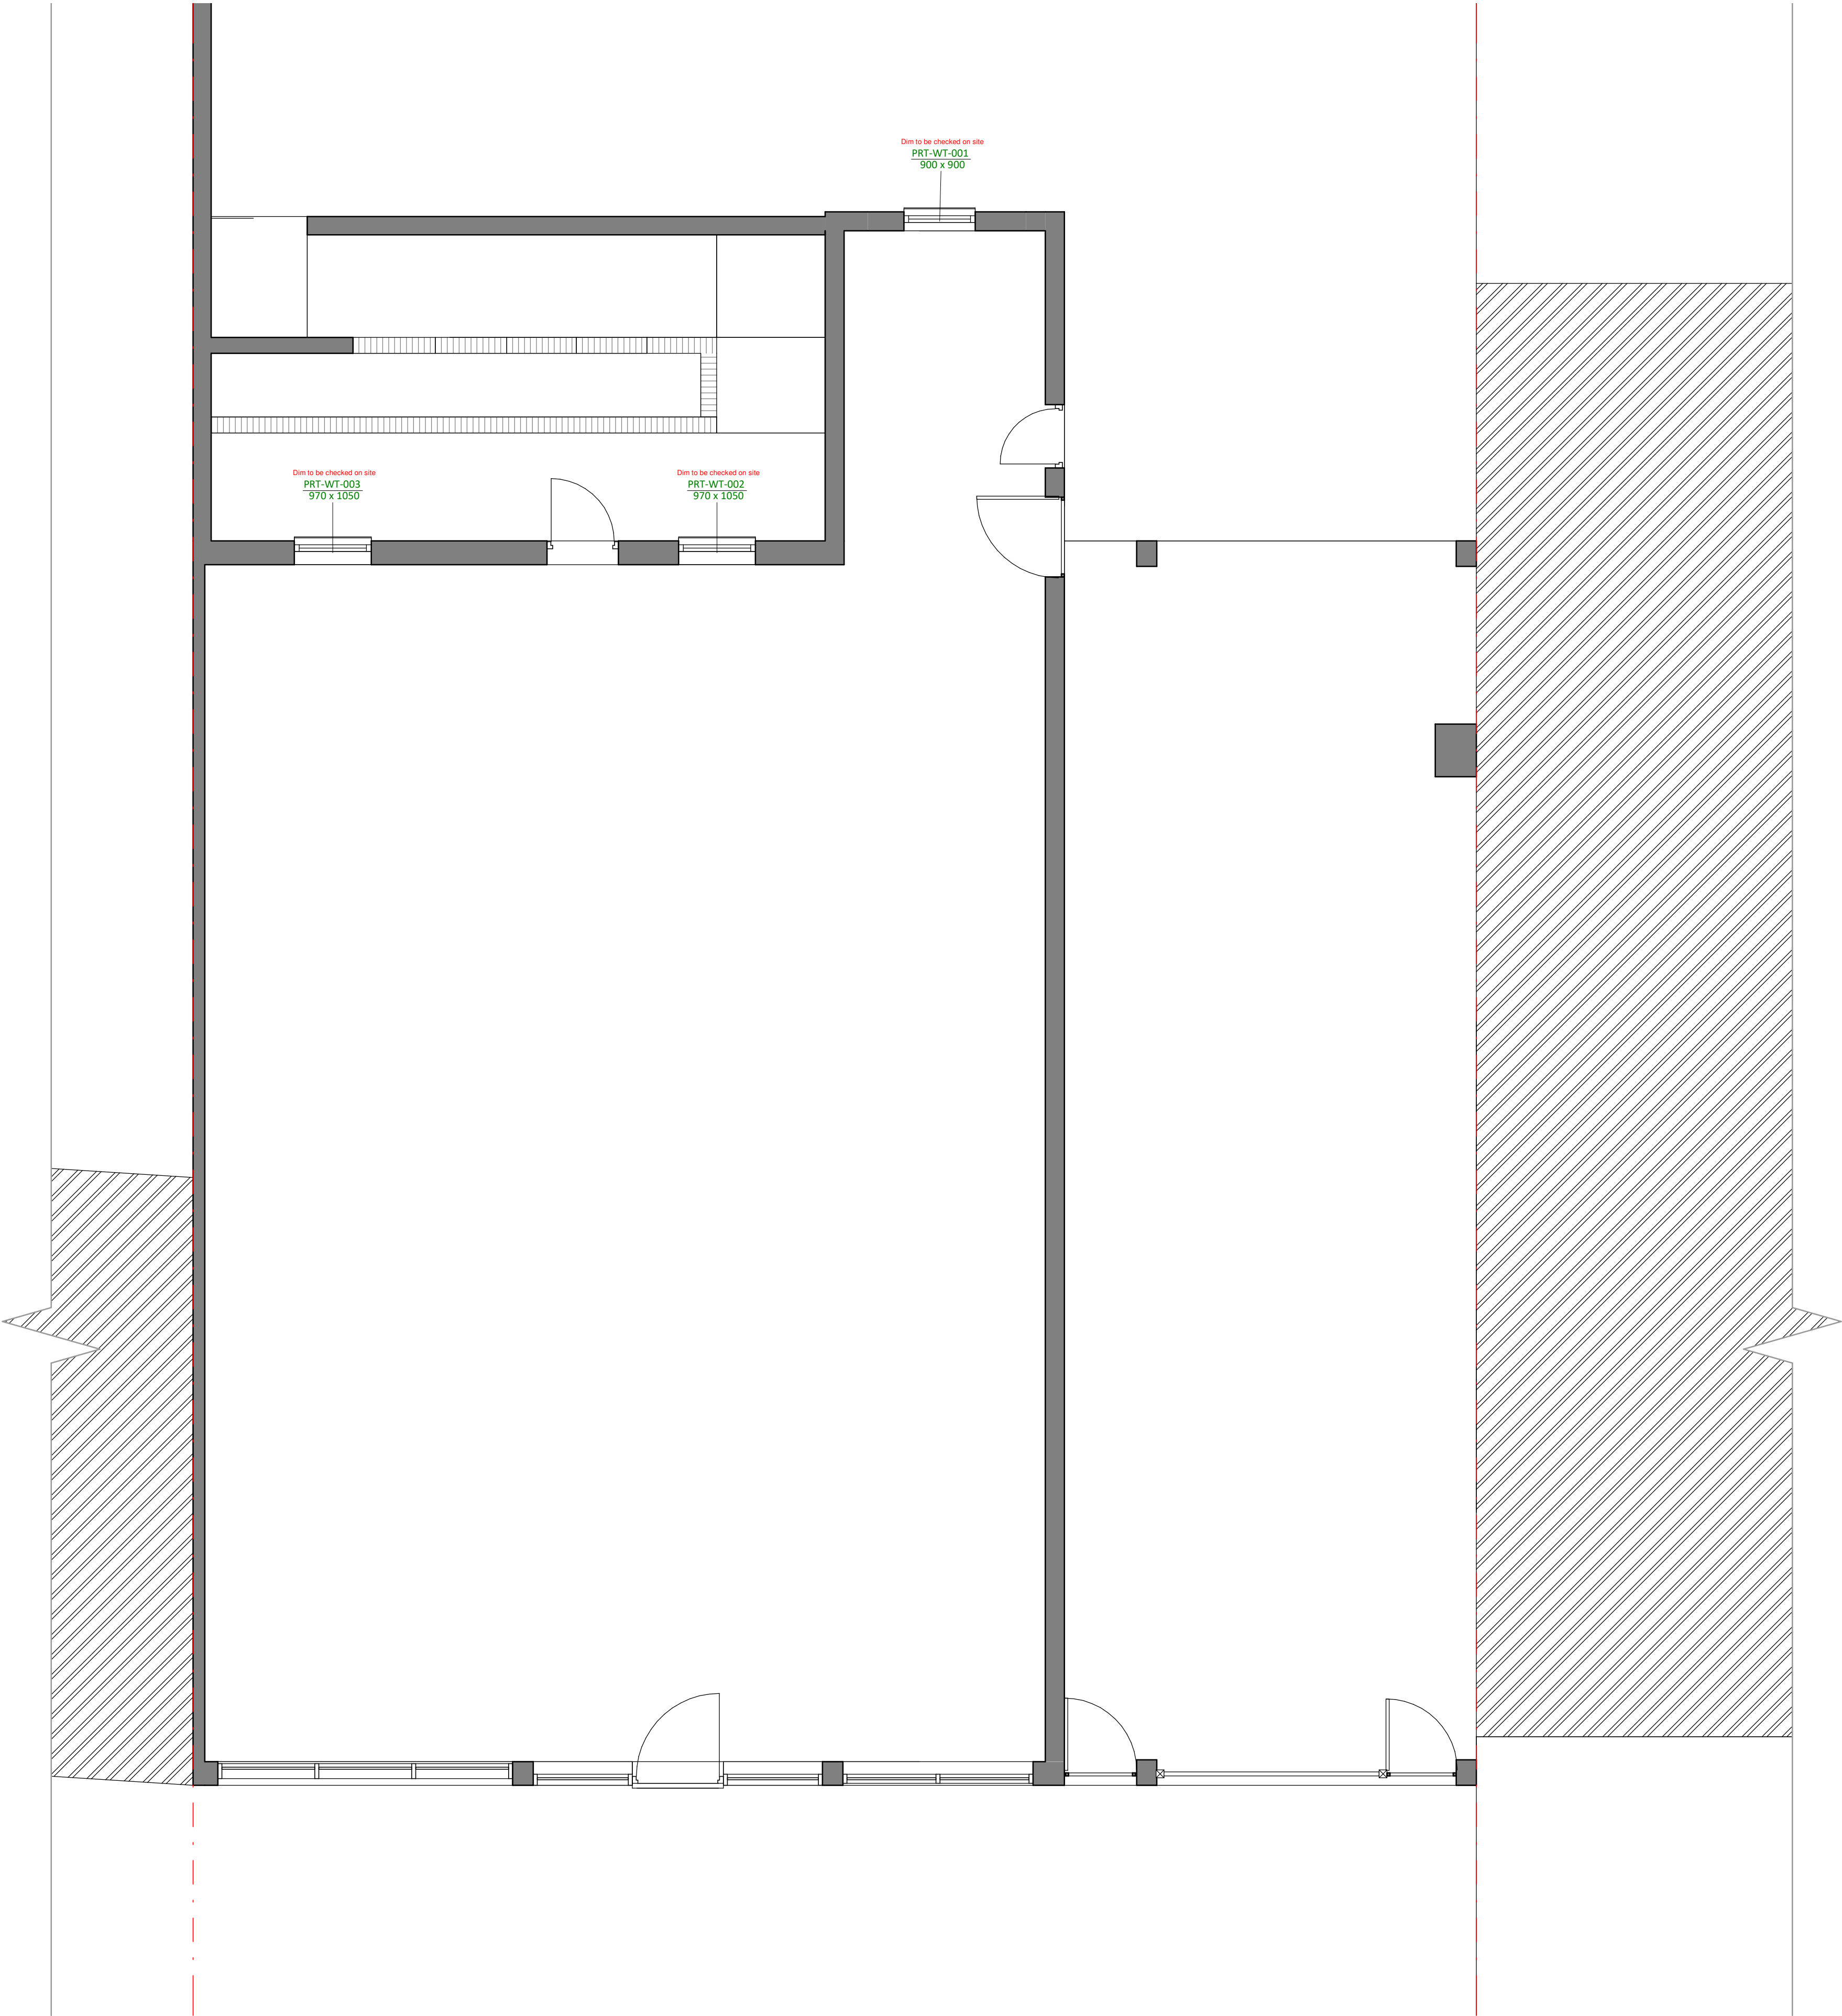


1 Proposed Ground Floor Plan
1 : 50

Amendments :			
Rev	Iss	Date	Description
Project :			
106 Park Lane, N17 0JP			
Title :			
Proposed Ground Floor Plan			
The Architects Of London (0203 903 9093)		THE ARCHITECTS A TRADING NAME OF LONDON OF BLUELIME	
Bluelime Architecture (01322 521026)			
			
106 Park Lane, N17 0JP			
Drawn by :	Scale :	@ A1	Date :
HD	1 : 50		12/06/2026
Drawing number :	BL/DRG/4142/ 07.1		Rev :
Do not scale from this drawing. Dimensions to be checked on site.			

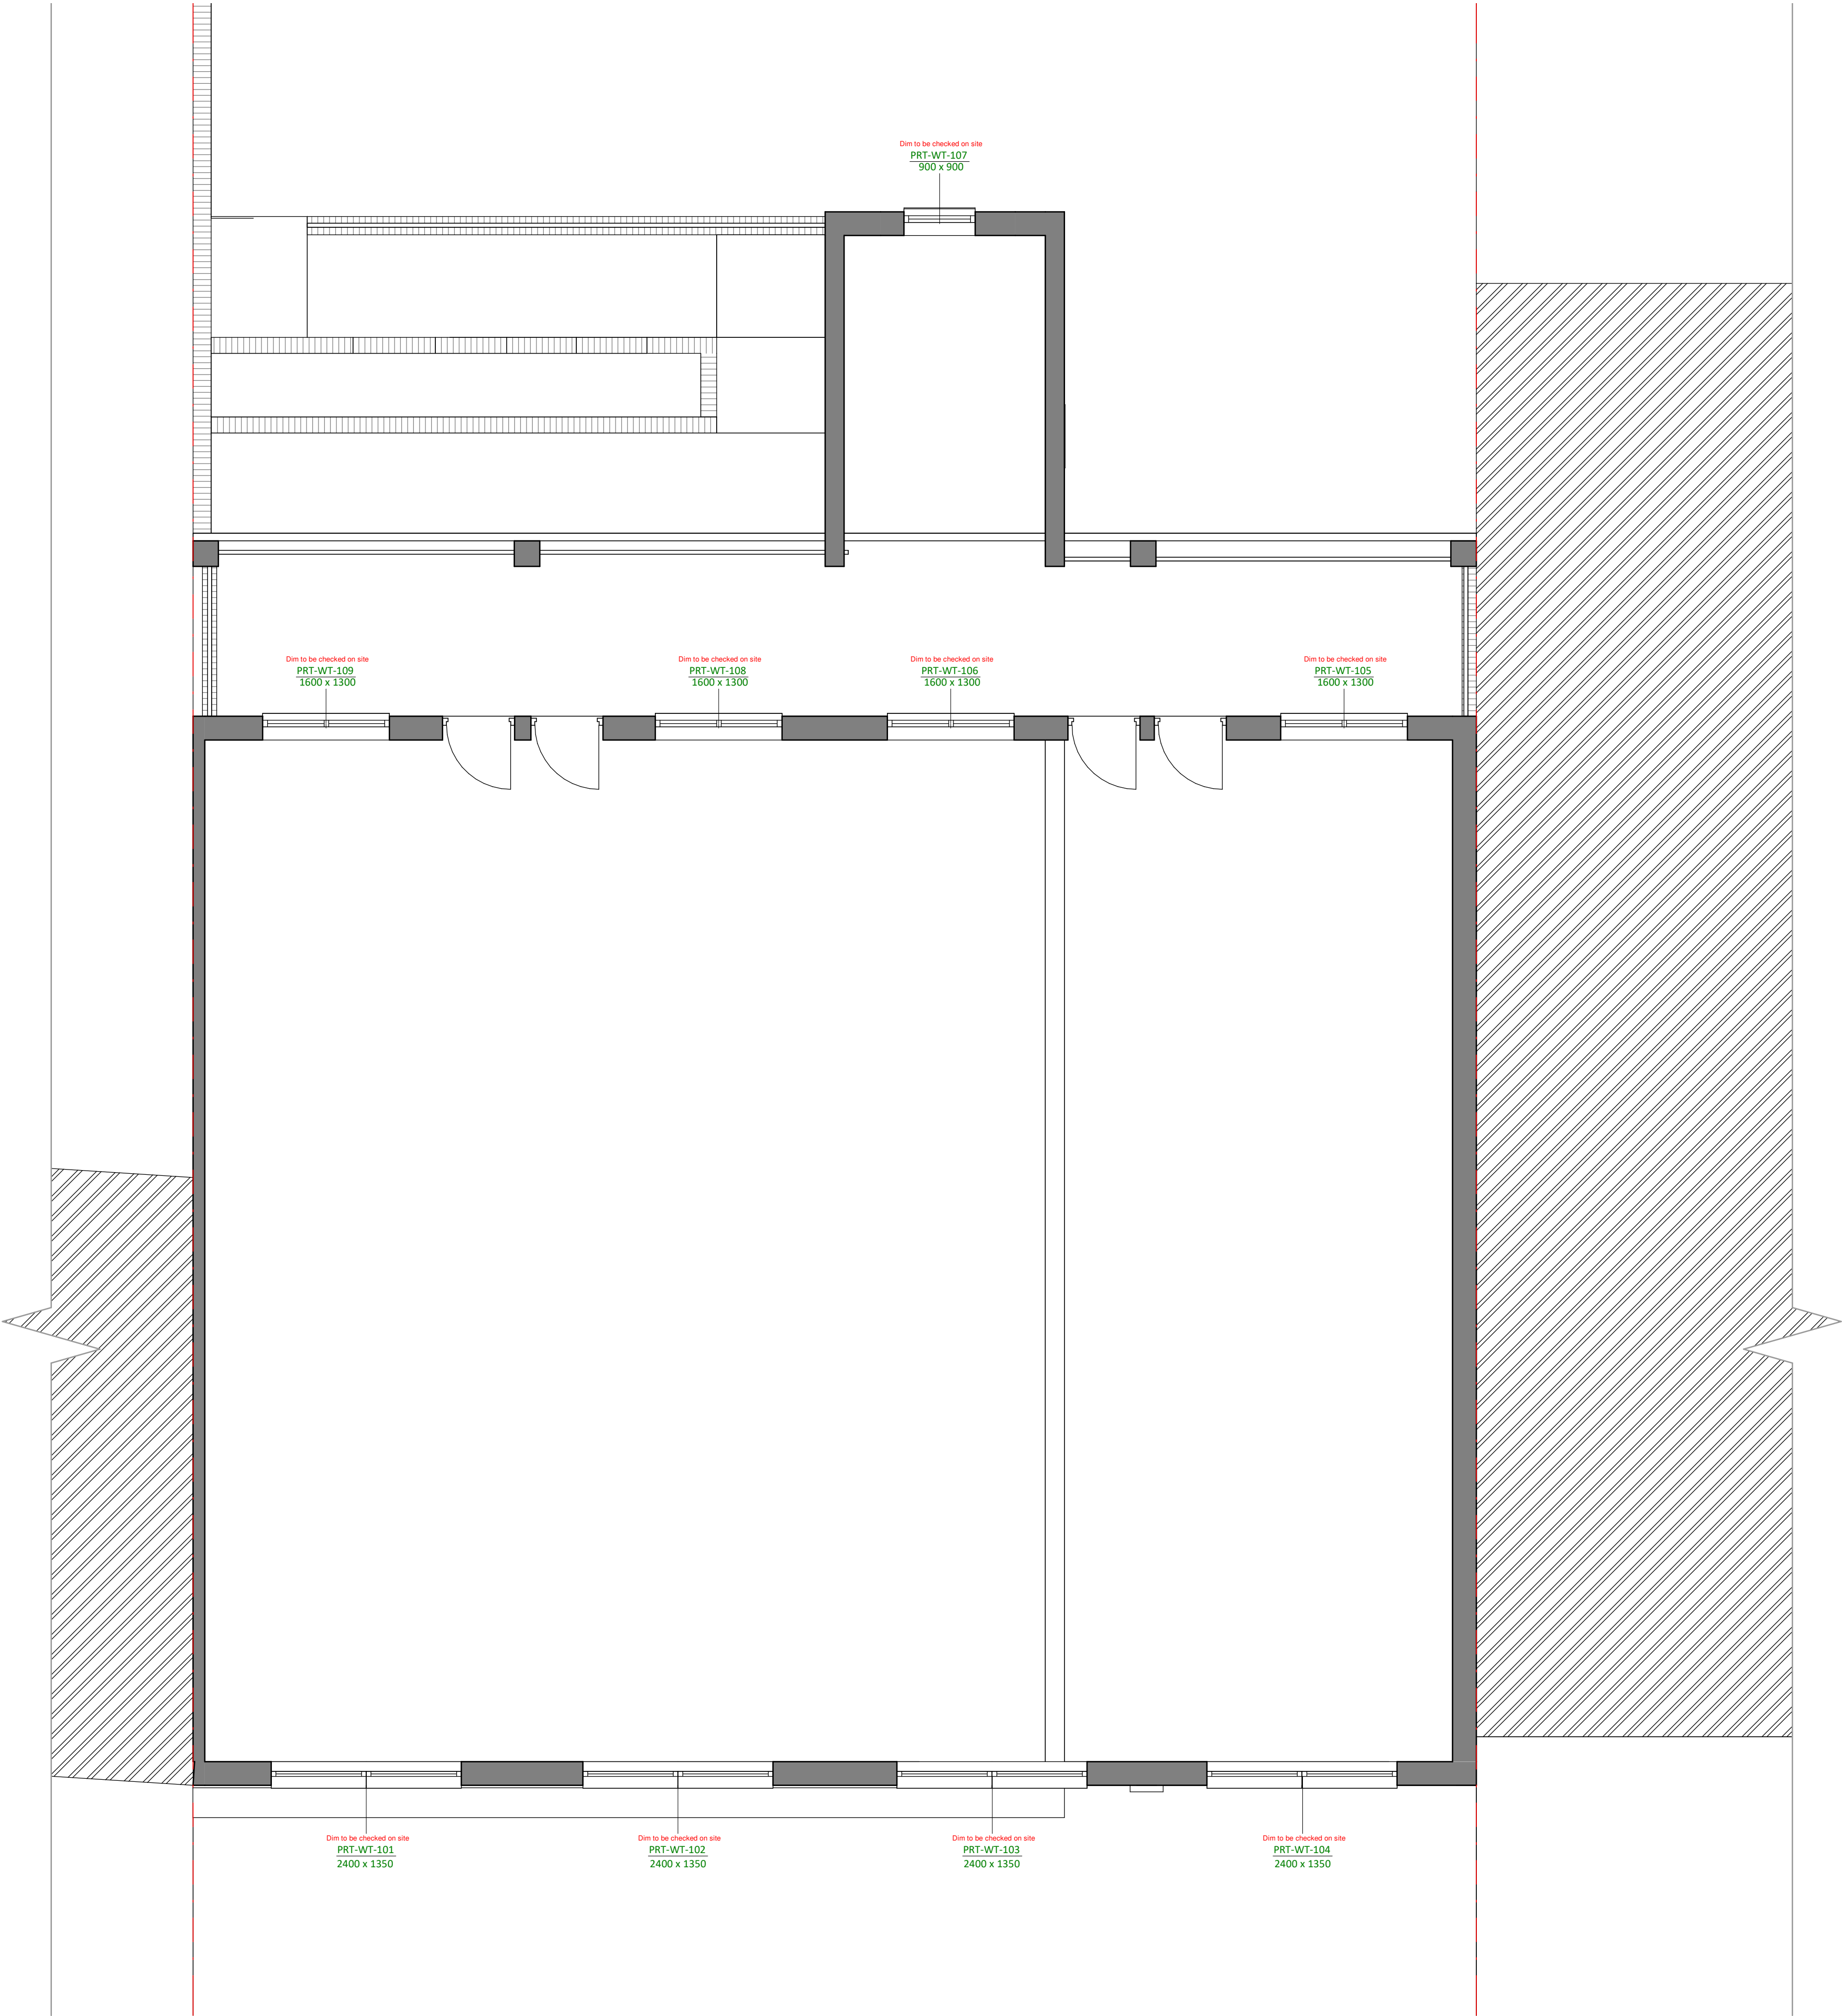

1 Proposed First Floor Plan
1 : 50


Amendments :			
Rev	Date	Part	Description
Project :			
106 Park Lane, N17 OJP			
Title :			
Proposed First Floor Plan			
The Architects Of London (0203 903 9093)		THE ARCHITECTS OF LONDON A TRADING NAME OF BLUELIME 	
Bluetime Architecture (01322 521026)			
106 Park Lane, N17 OJP			
Drawn by :	Scale :	@ A1	Date :
HD	1 : 50		12/06/2026
Drawing number :	BL/DRG/4142/ 07.2		Rev :
Do not scale from this drawing. Dimensions to be checked on site.			

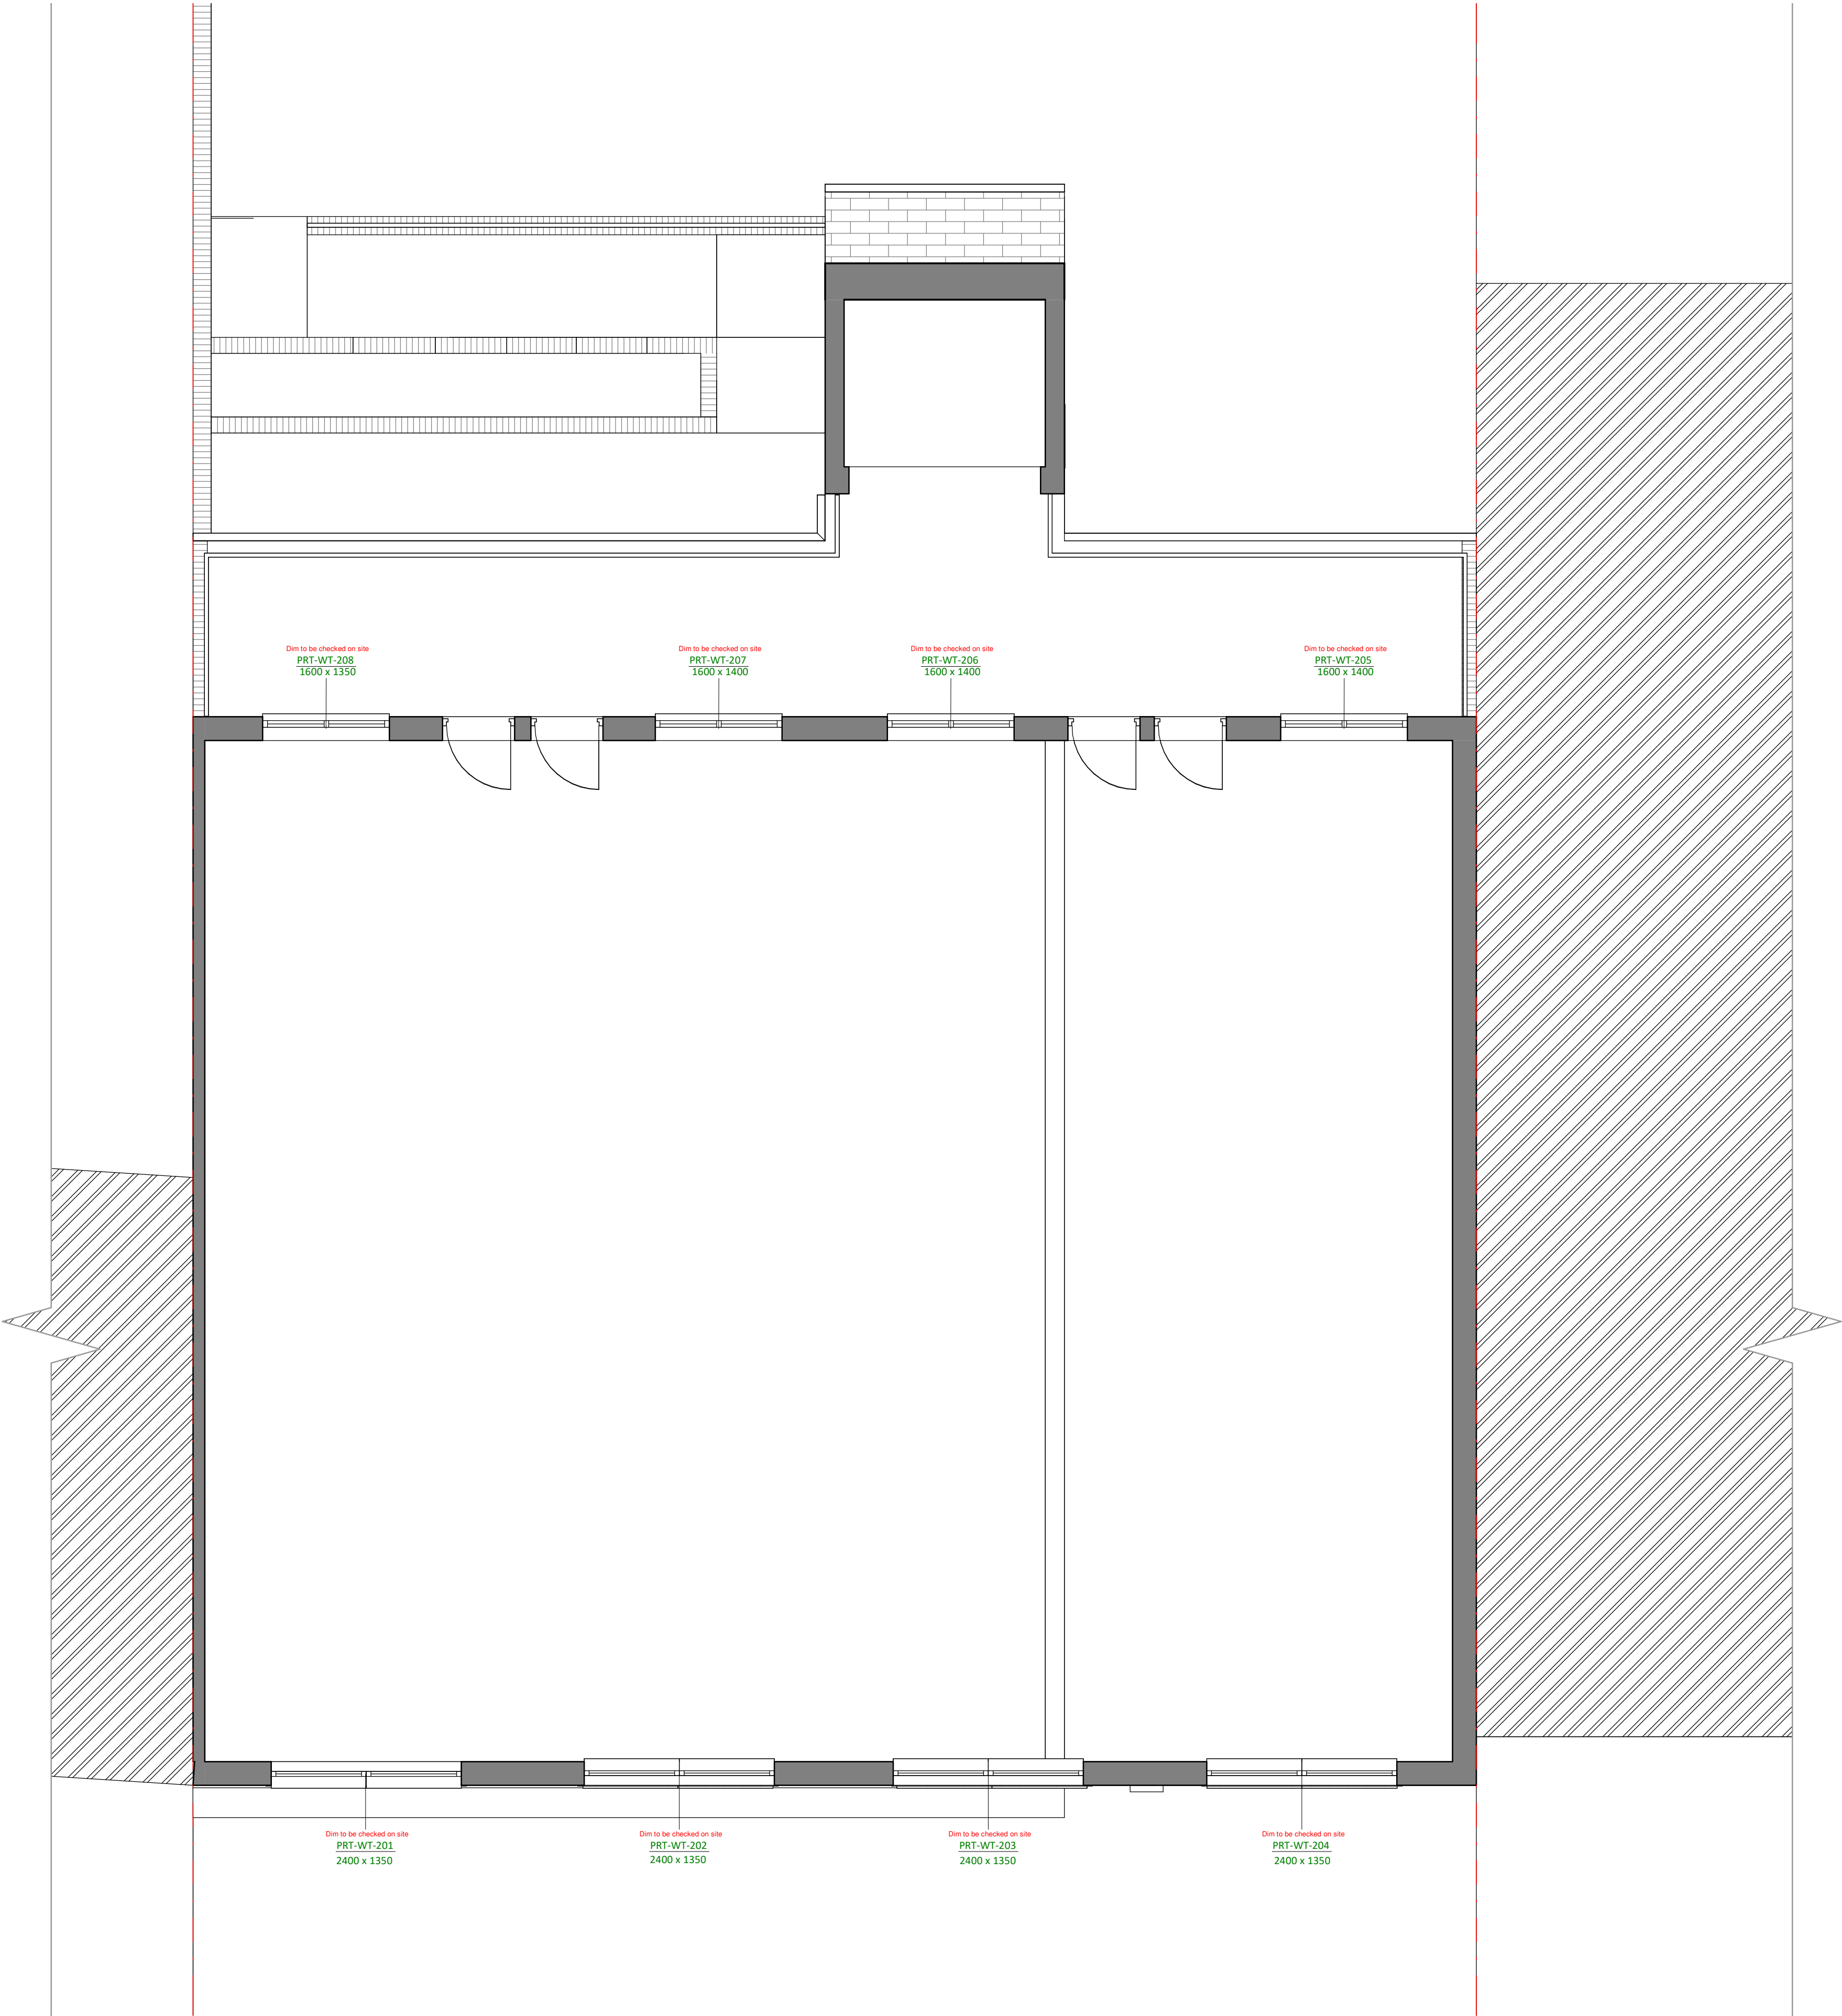

1 Existing Second Floor Plan
1 : 50



Amendments :			
Rev	Iss	Date	Description
Project :			
106 Park Lane, N17 OJP			
Title :			
Proposed Second Floor Plan			
Bluelime Surveys & Design (01322 521026)			
106 Park Lane, N17 OJP			
Drawn by :	Checked by :	Scale @ A1 :	Date :
HD	Checker	1 : 50	12/06/2026
Drawing number :			Rev :
BL/DRG/4142/ 07.3			
Do not scale from this drawing. Dimensions to be checked on site.			

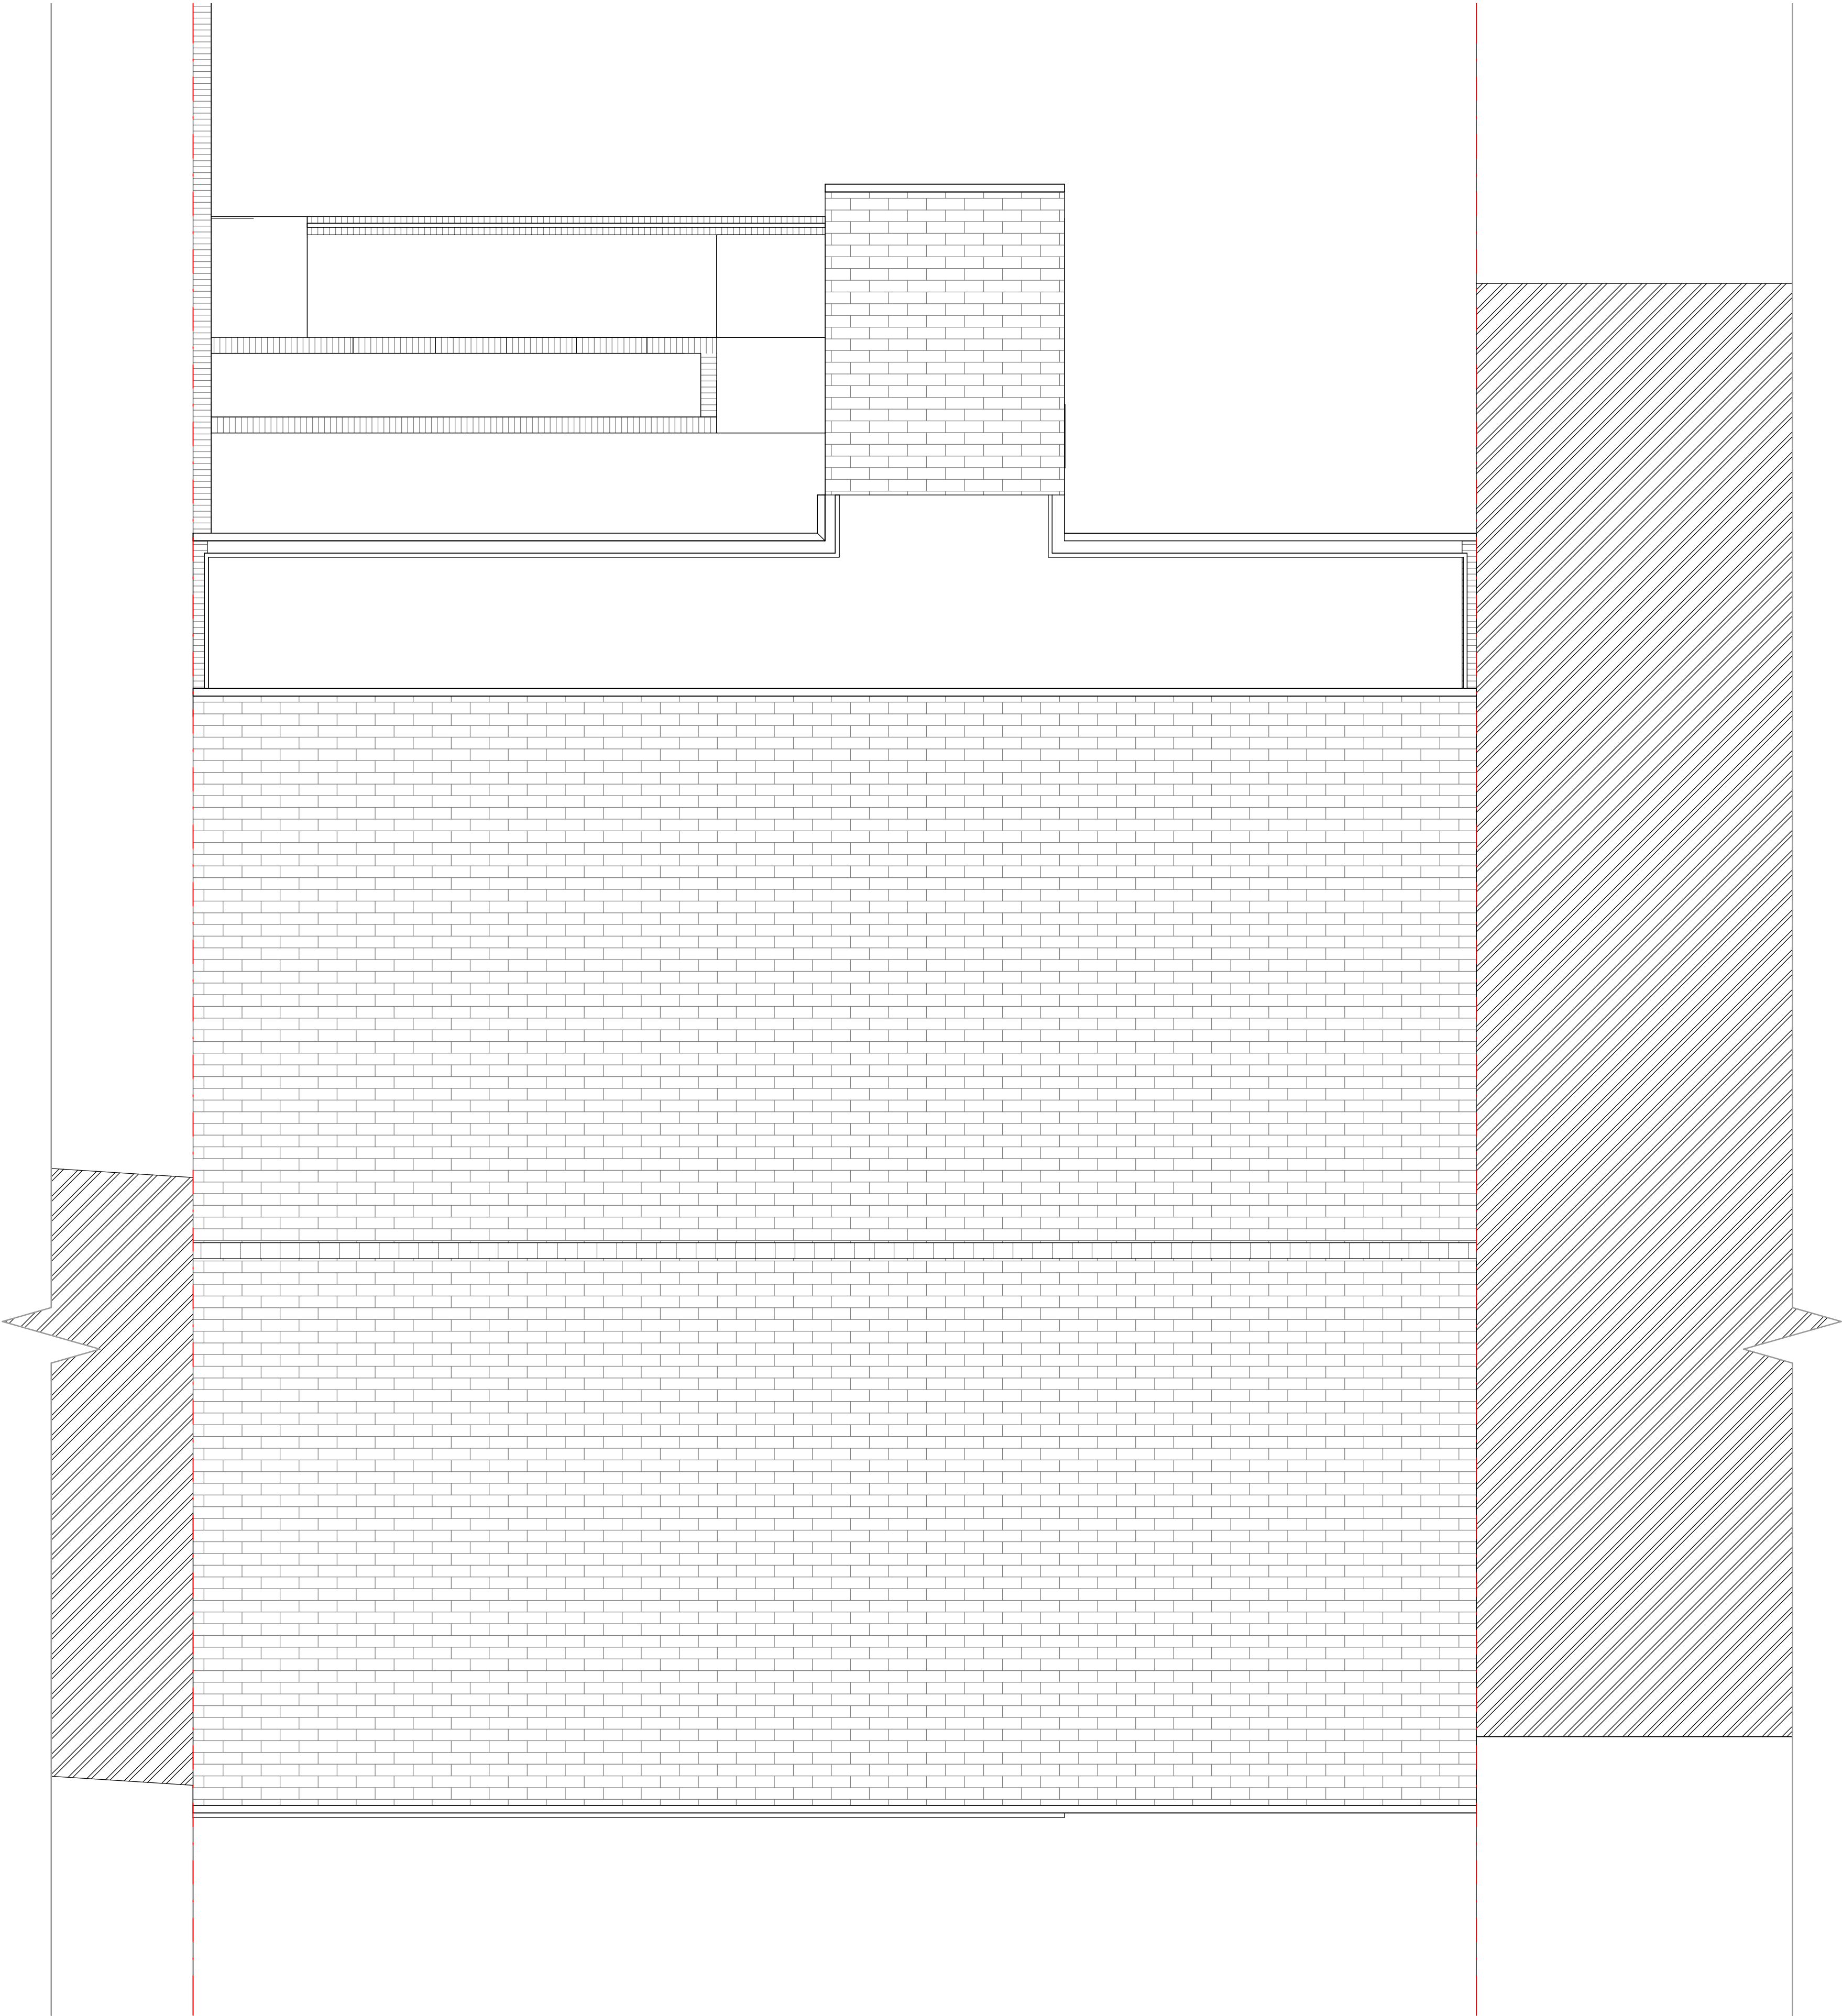

1

Proposed Roof Plan

1 : 50



Amendments :			
Rev	Date	Drawn	Description
Project :			
106 Park Lane, N17 OJP			
Title :			
Proposed Roof Plan			
Bluelime Surveys & Design (01322 521026)			
106 Park Lane, N17 OJP			
Drawn by :	Checked by :	Scale @ A1 :	Date :
HD	Checker	1 : 50	12/06/2026
Drawing number :			Rev :
BL/DRG/4142/ 07.4			
Do not scale from this drawing. Dimensions to be checked on site.			


13/07/2026 15:27:26



1 Proposed Front Elevation
1 : 50




2 Proposed Rear Elevation
1 : 50

 


Amendments :			
Rev	Date	Issue	Description
Project :			
106 Park Lane, N17 OJP			
Title :			
Proposed Elevations			
Bluelime Surveys & Design (01322 521026)			
106 Park Lane, N17 OJP			
Drawn by :	Checked by :	Scale @ A1 :	Date :
HD	Checker	1 : 50	12/06/2026
Drawing number :			Rev :
BL/DRG/4142/ 08.1			
Do not scale from this drawing. Dimensions to be checked on site.			


13/07/2026 15:27:28

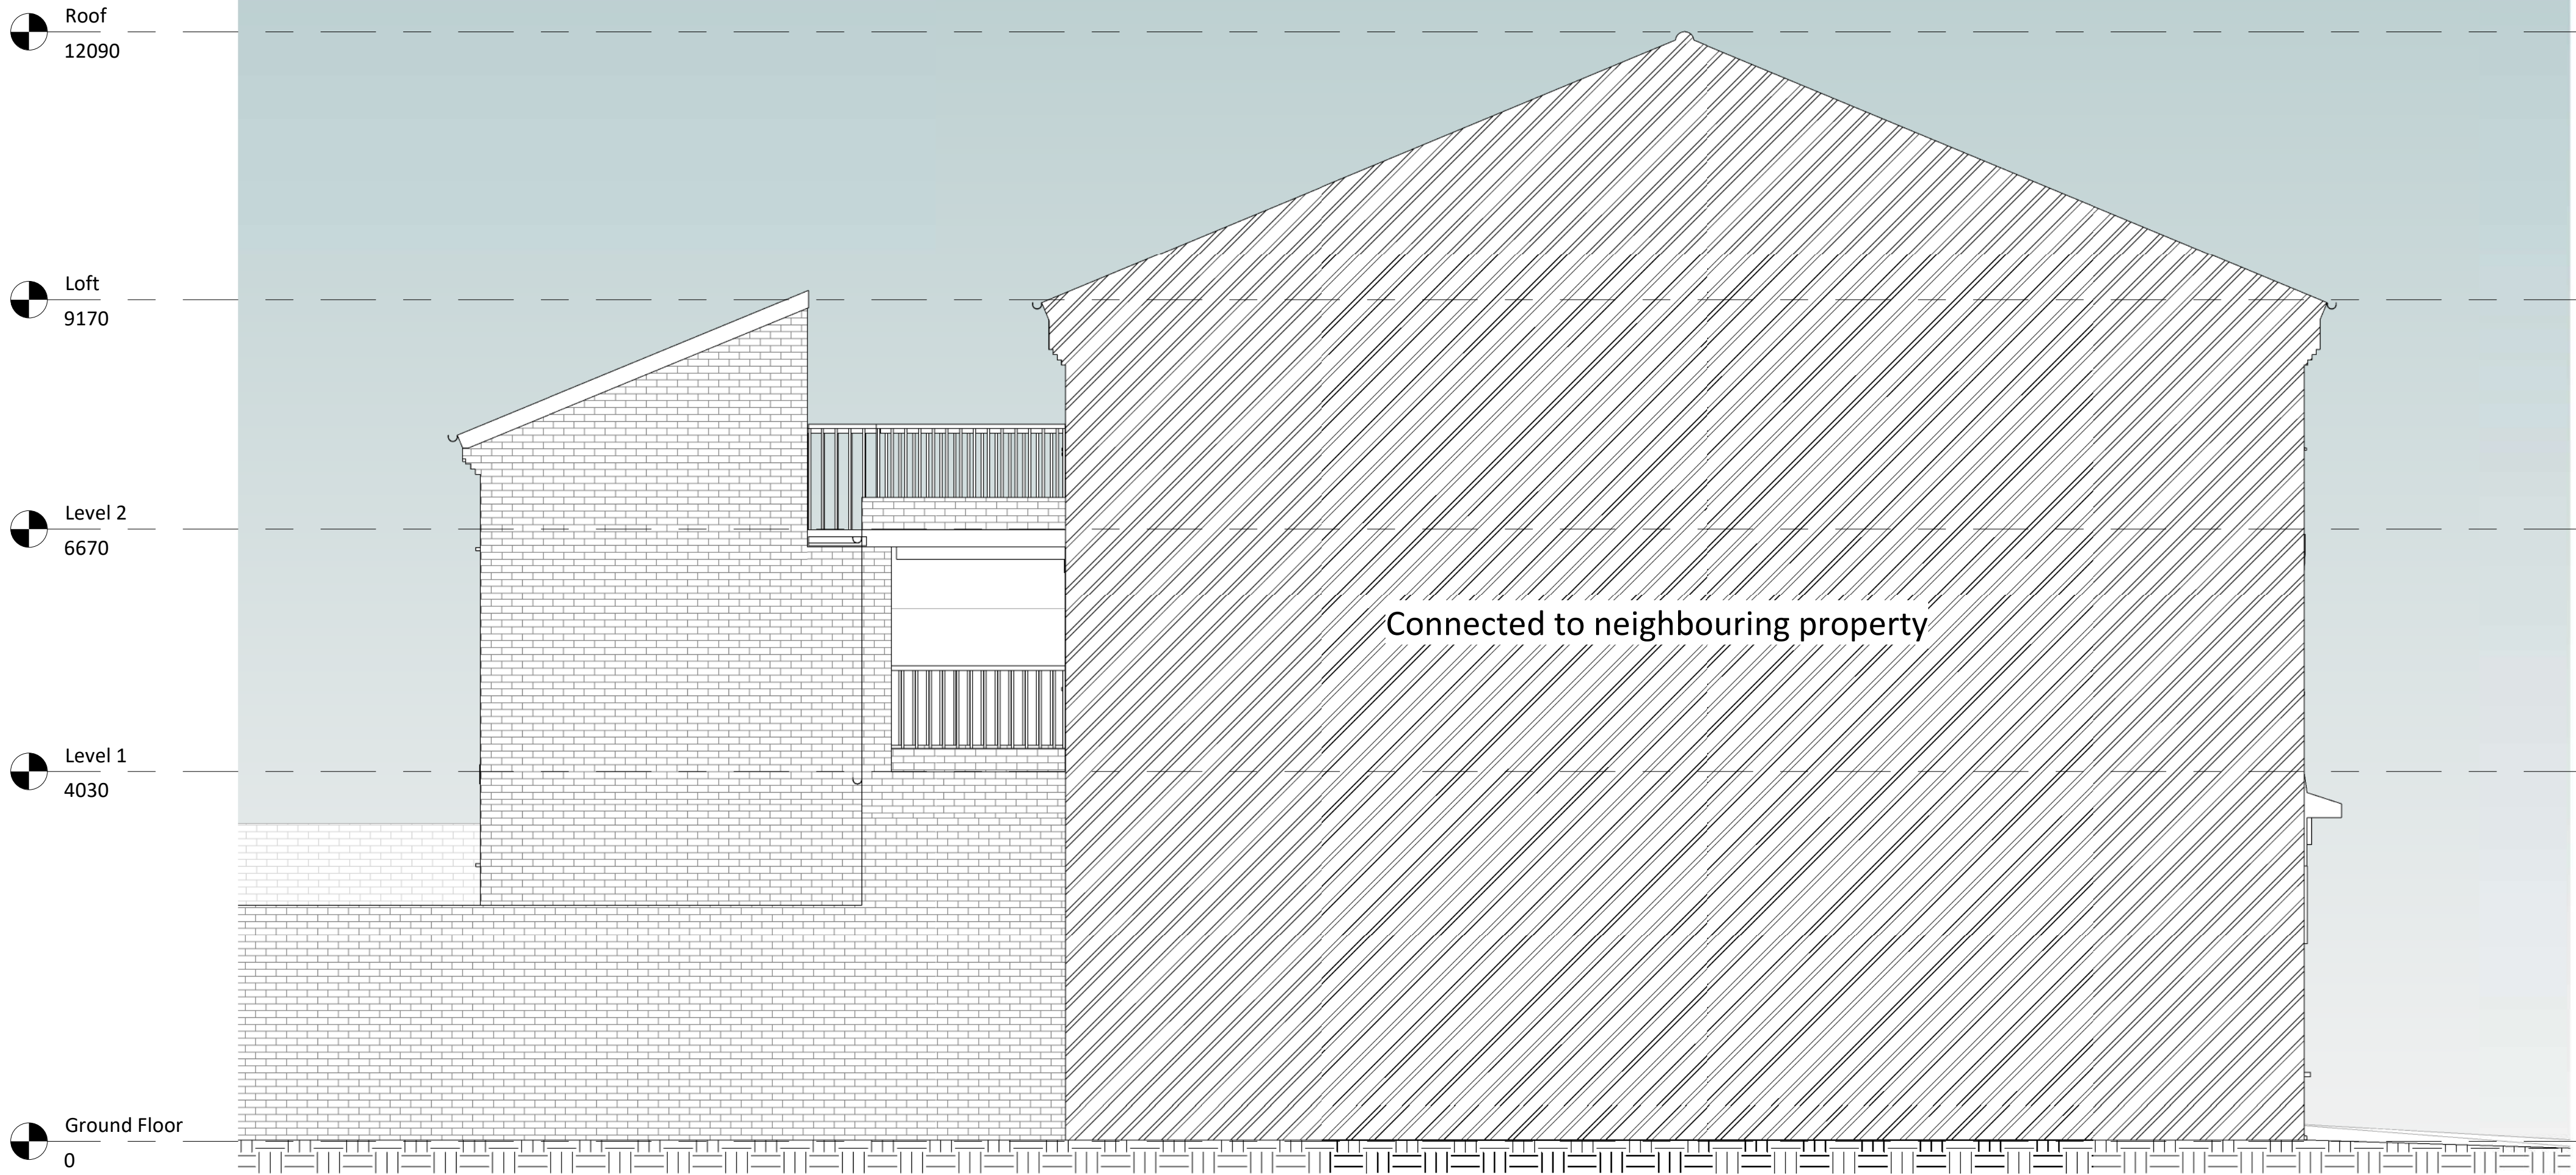

1 Proposed Left Elevation
1 : 50

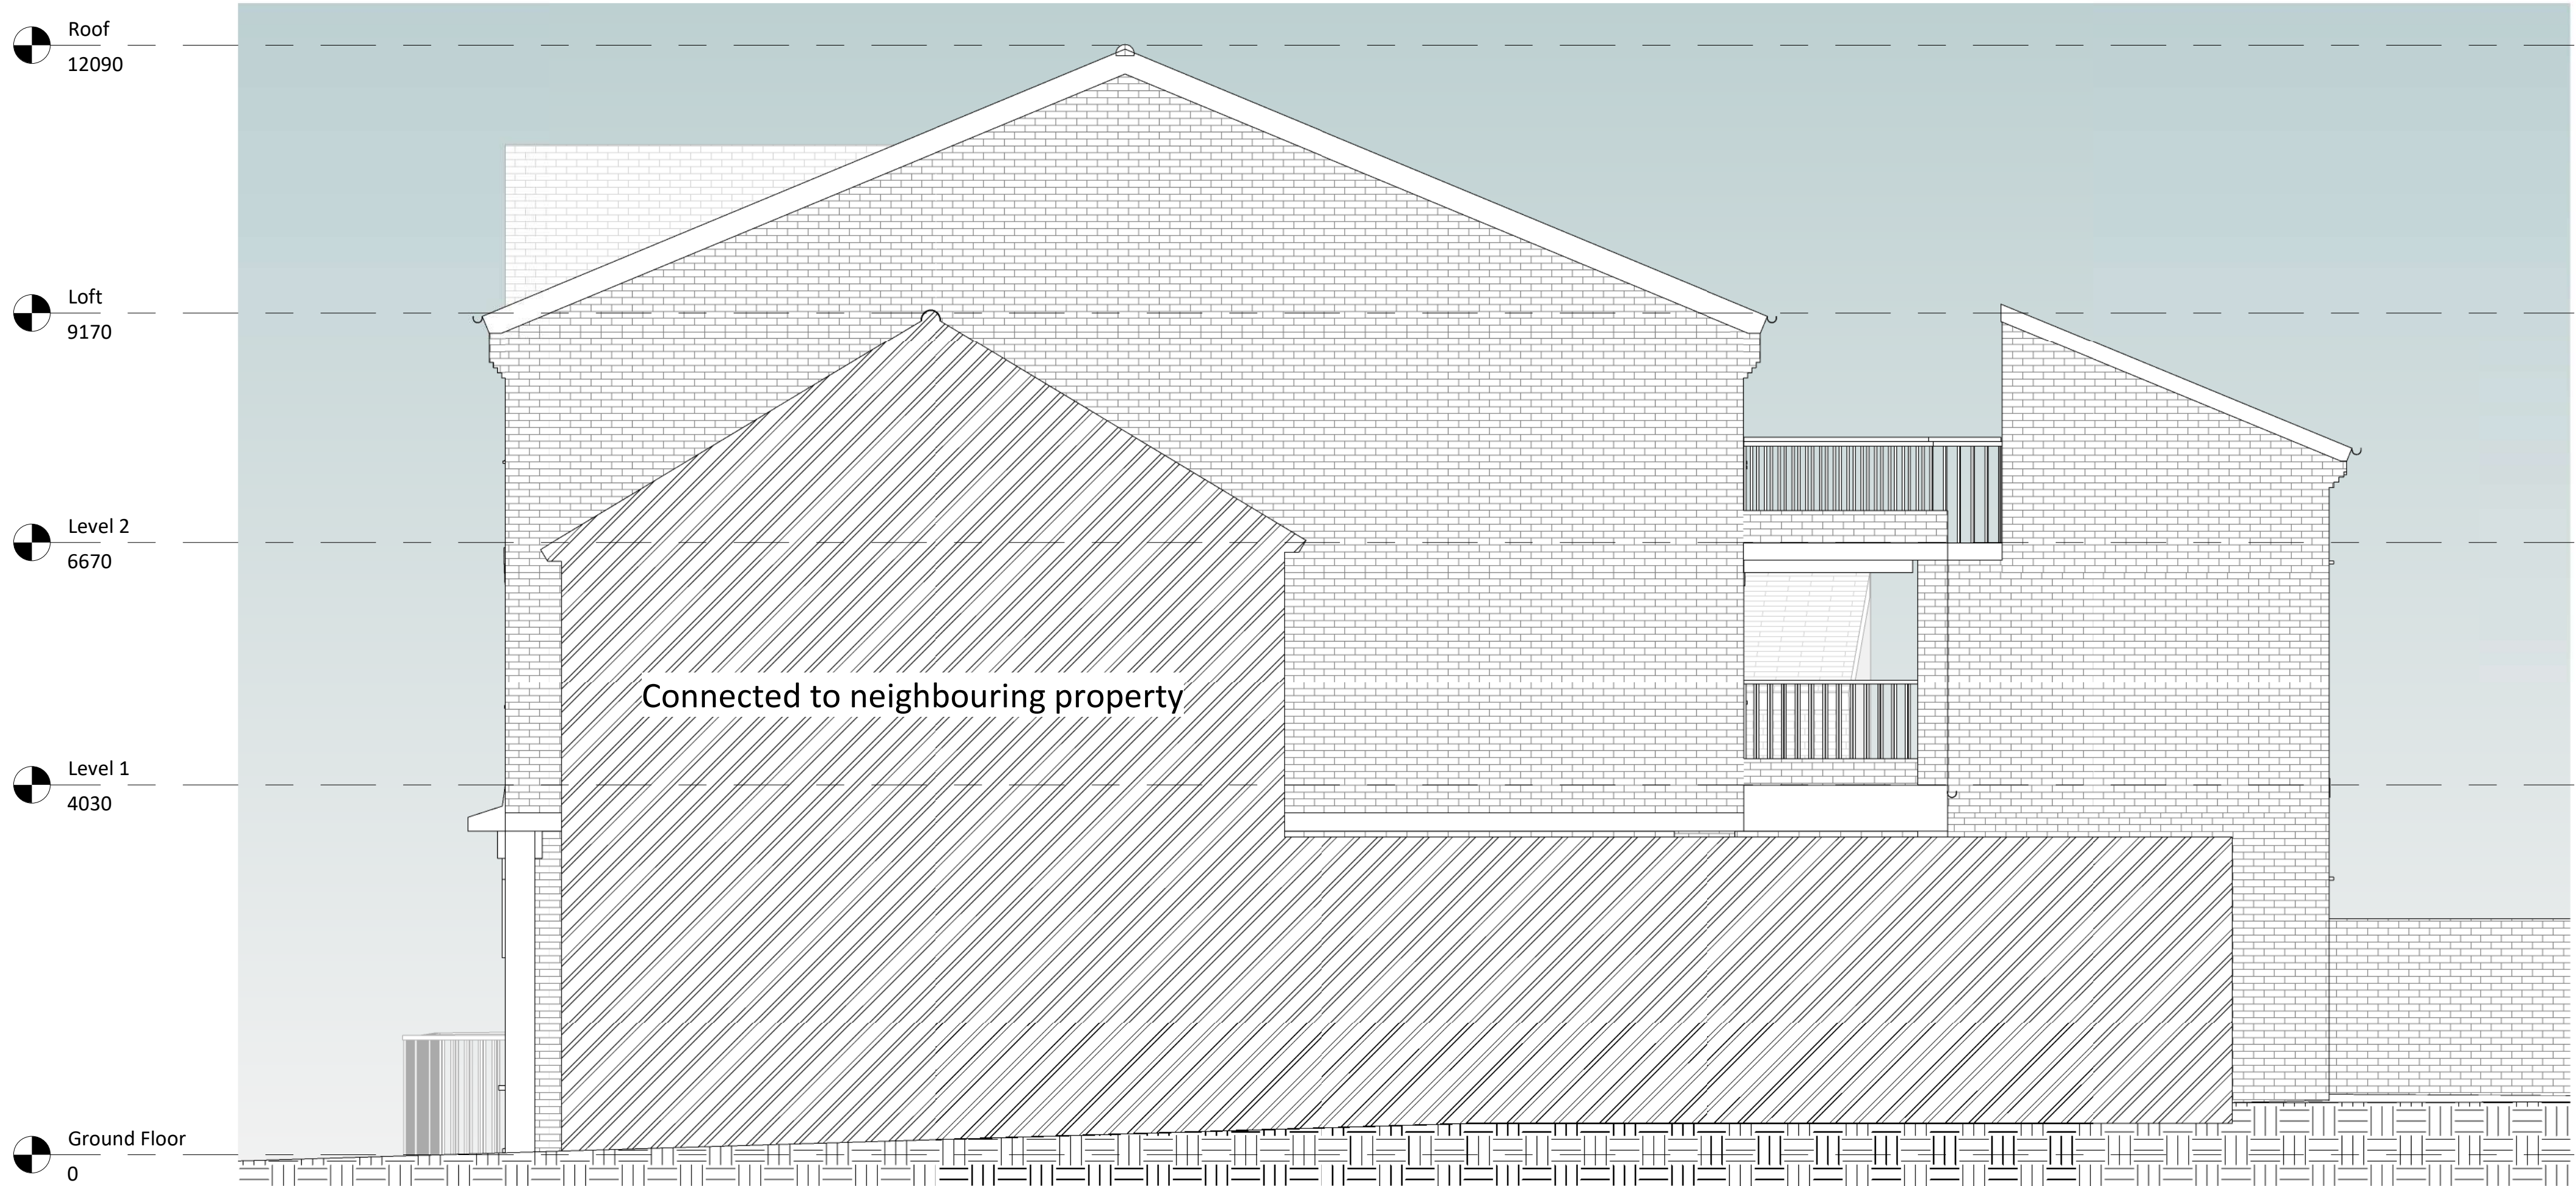

2 Proposed Right Elevation
1 : 50

 

Amendments :			
Rev	Date	By	Description
Project :			
106 Park Lane, N17 OJP			
Title :			
Proposed Elevations			
Bluelime Surveys & Design (01322 521026)			
106 Park Lane, N17 OJP			
Drawn by :	Checked by :	Scale @ A1 :	Date :
HD	Checker	1 : 50	12/06/2026
Drawing number :			Rev :
BL/DRG/4142/ 08.2			
Do not scale from this drawing. Dimensions to be checked on site.			