



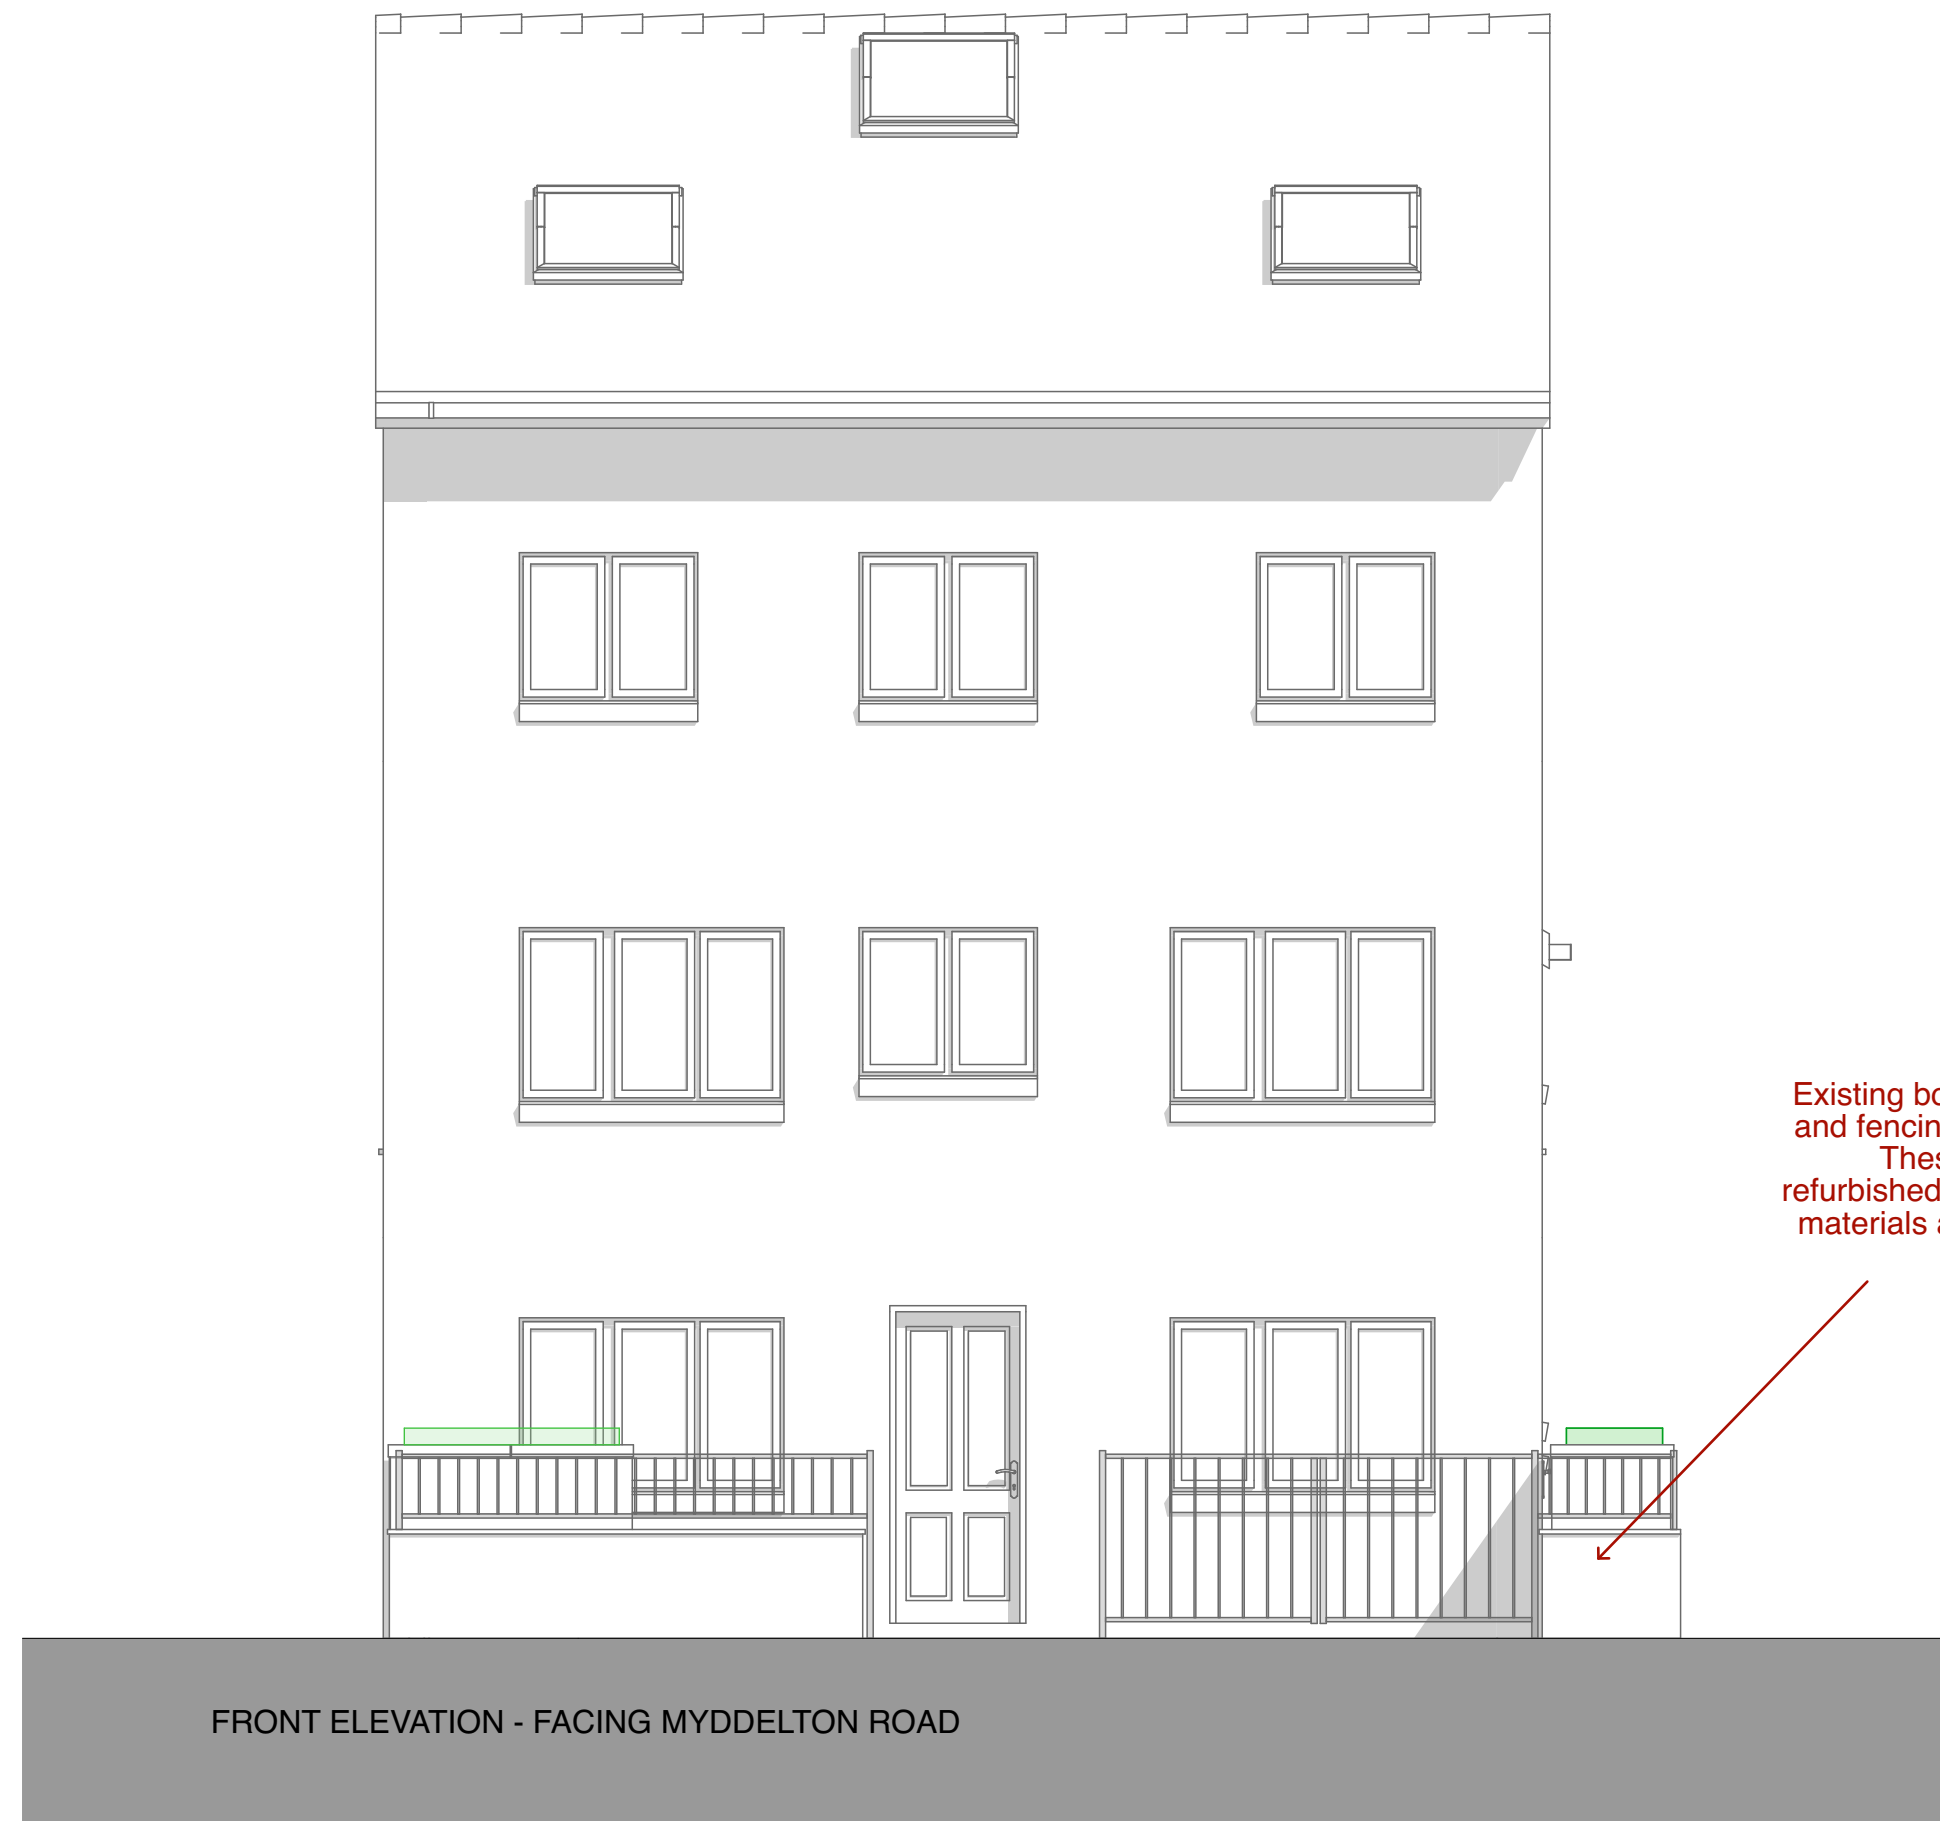

PROPOSED STREET SCENE - SCALE 1:50 @ A1

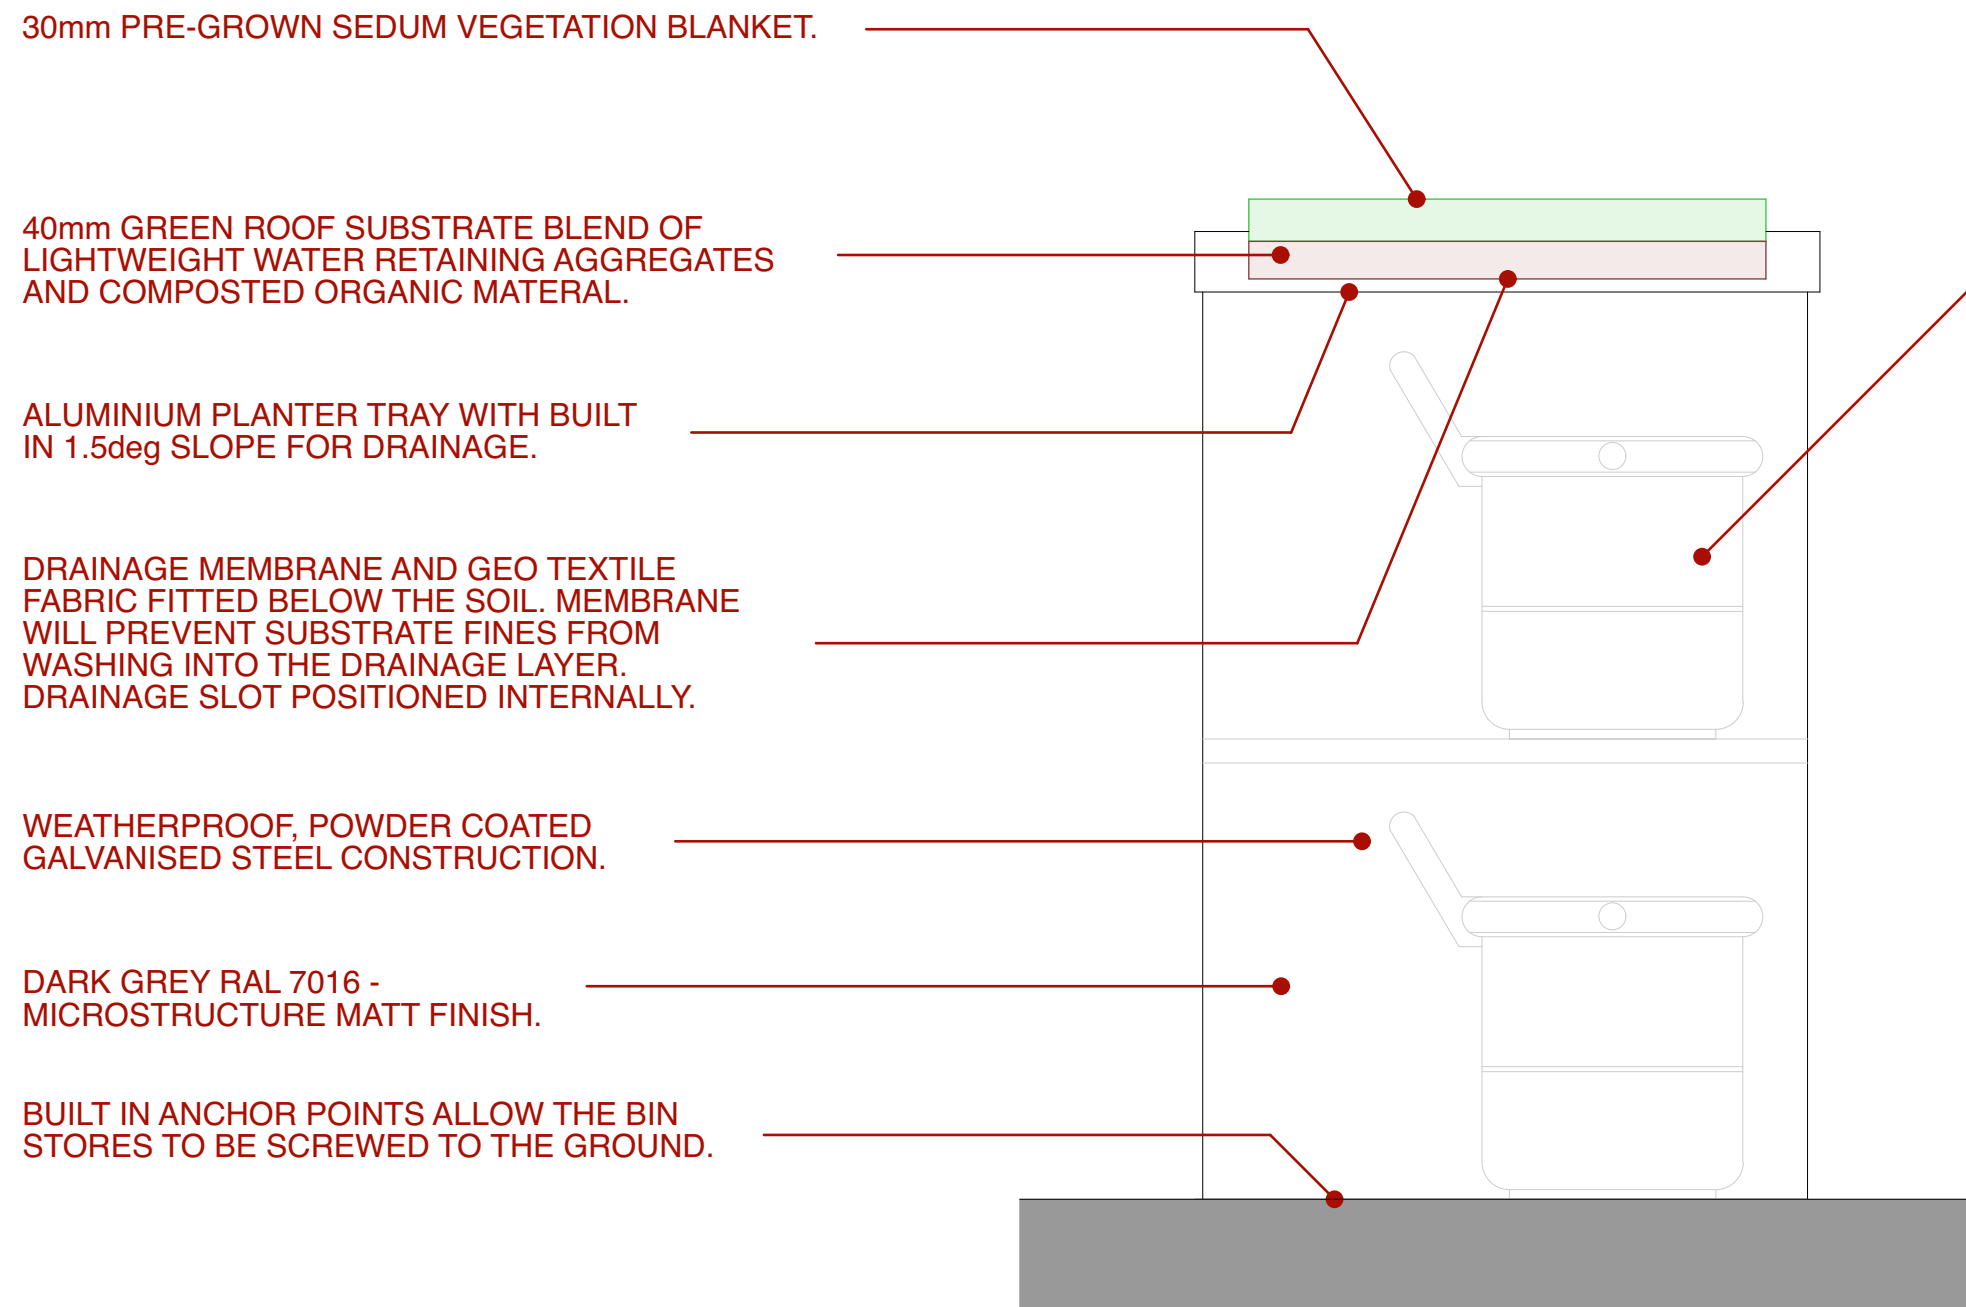


SECTION OF THE BIN - SCALE 1:10 @ A1


PHOTO SHOWING THE FINISHED BIN STORE AT THE FRONT




PHOTO SHOWING THE SHELVING IN THE REAR BIN STORE FOR THE FOOD CADDY'S

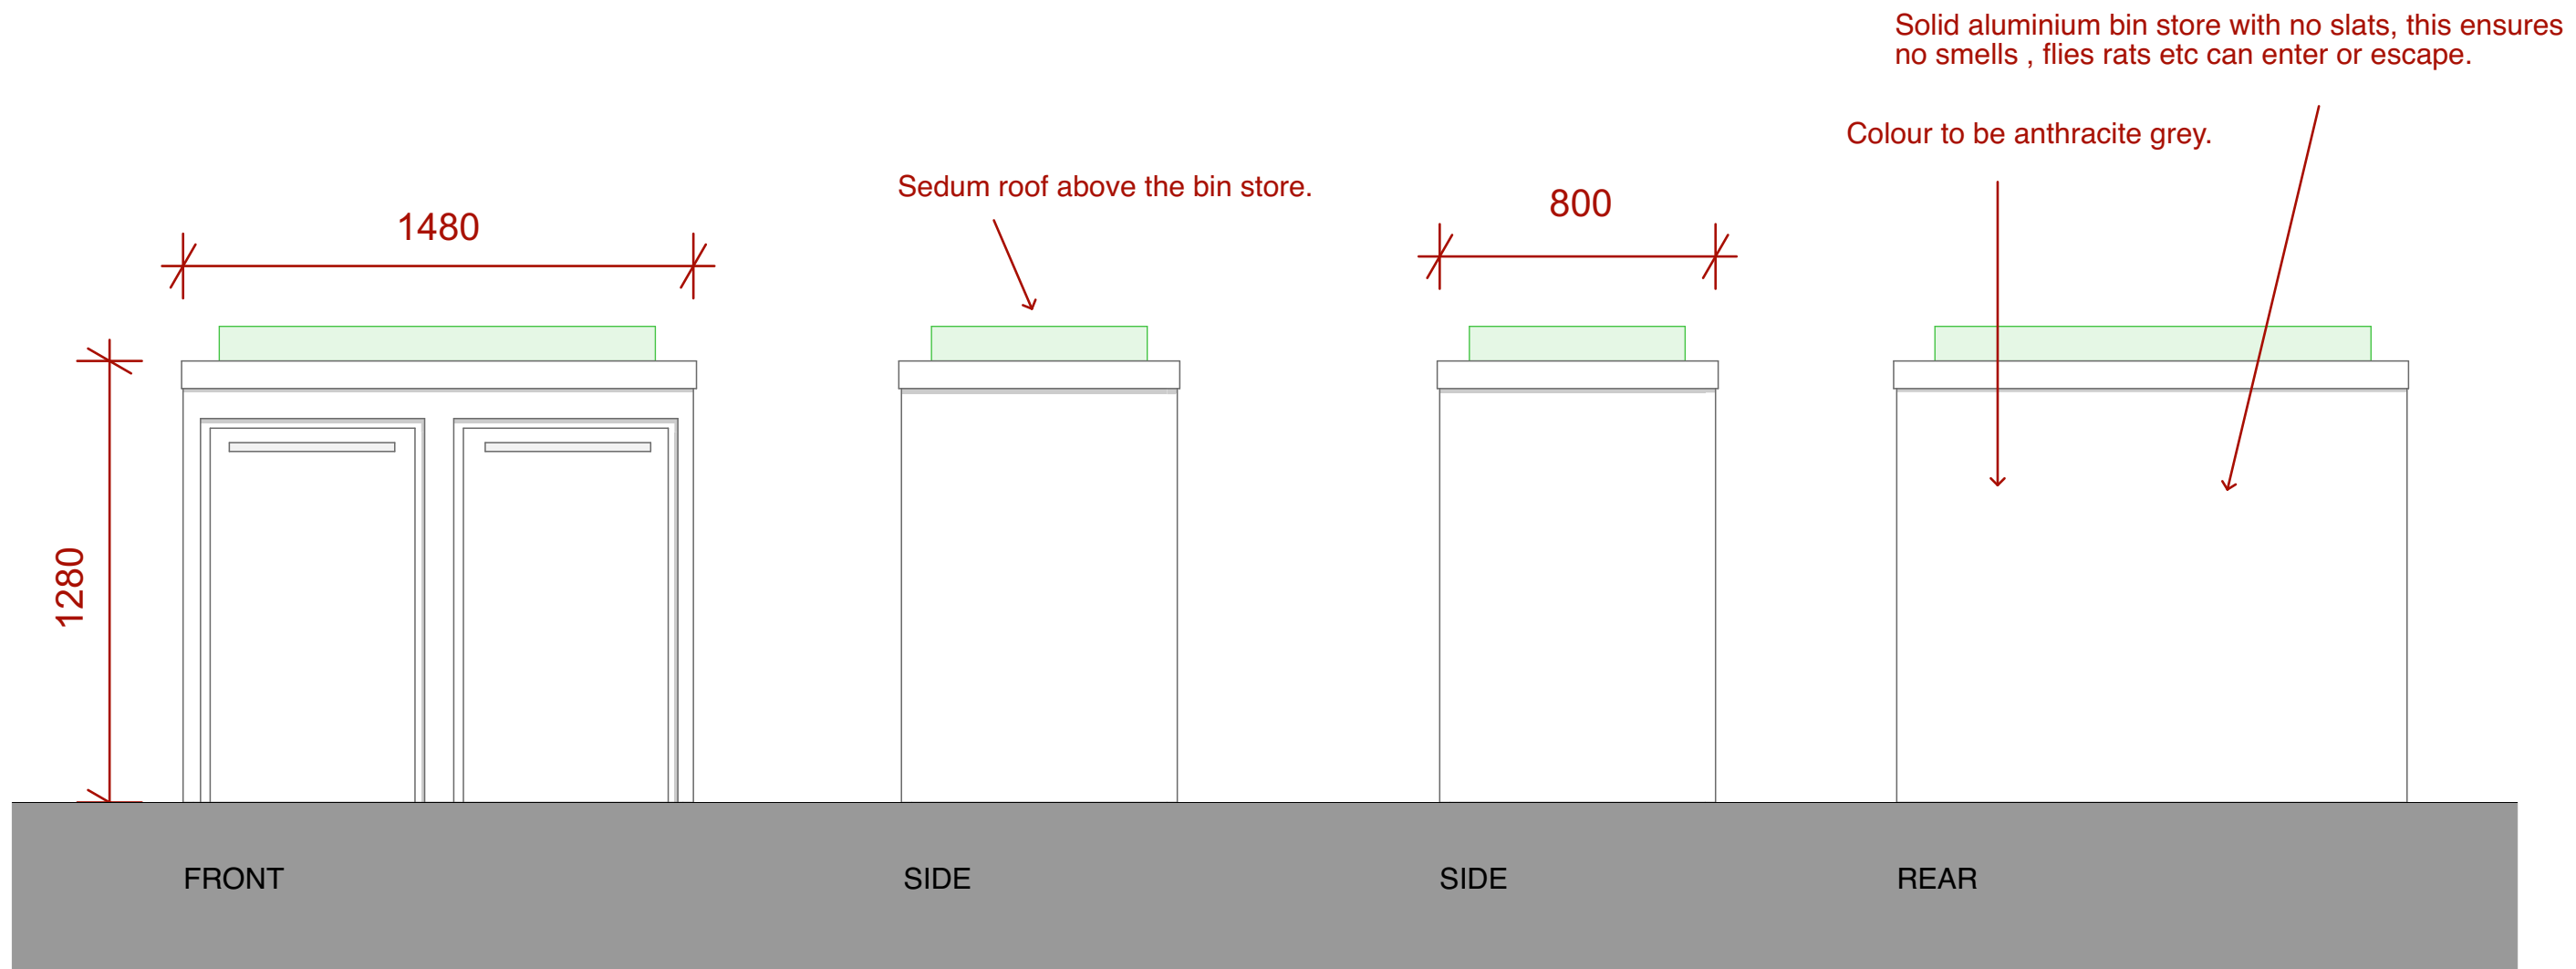

FRONT BIN STORE ELEVATIONS - SCALE 1:50 @ A1

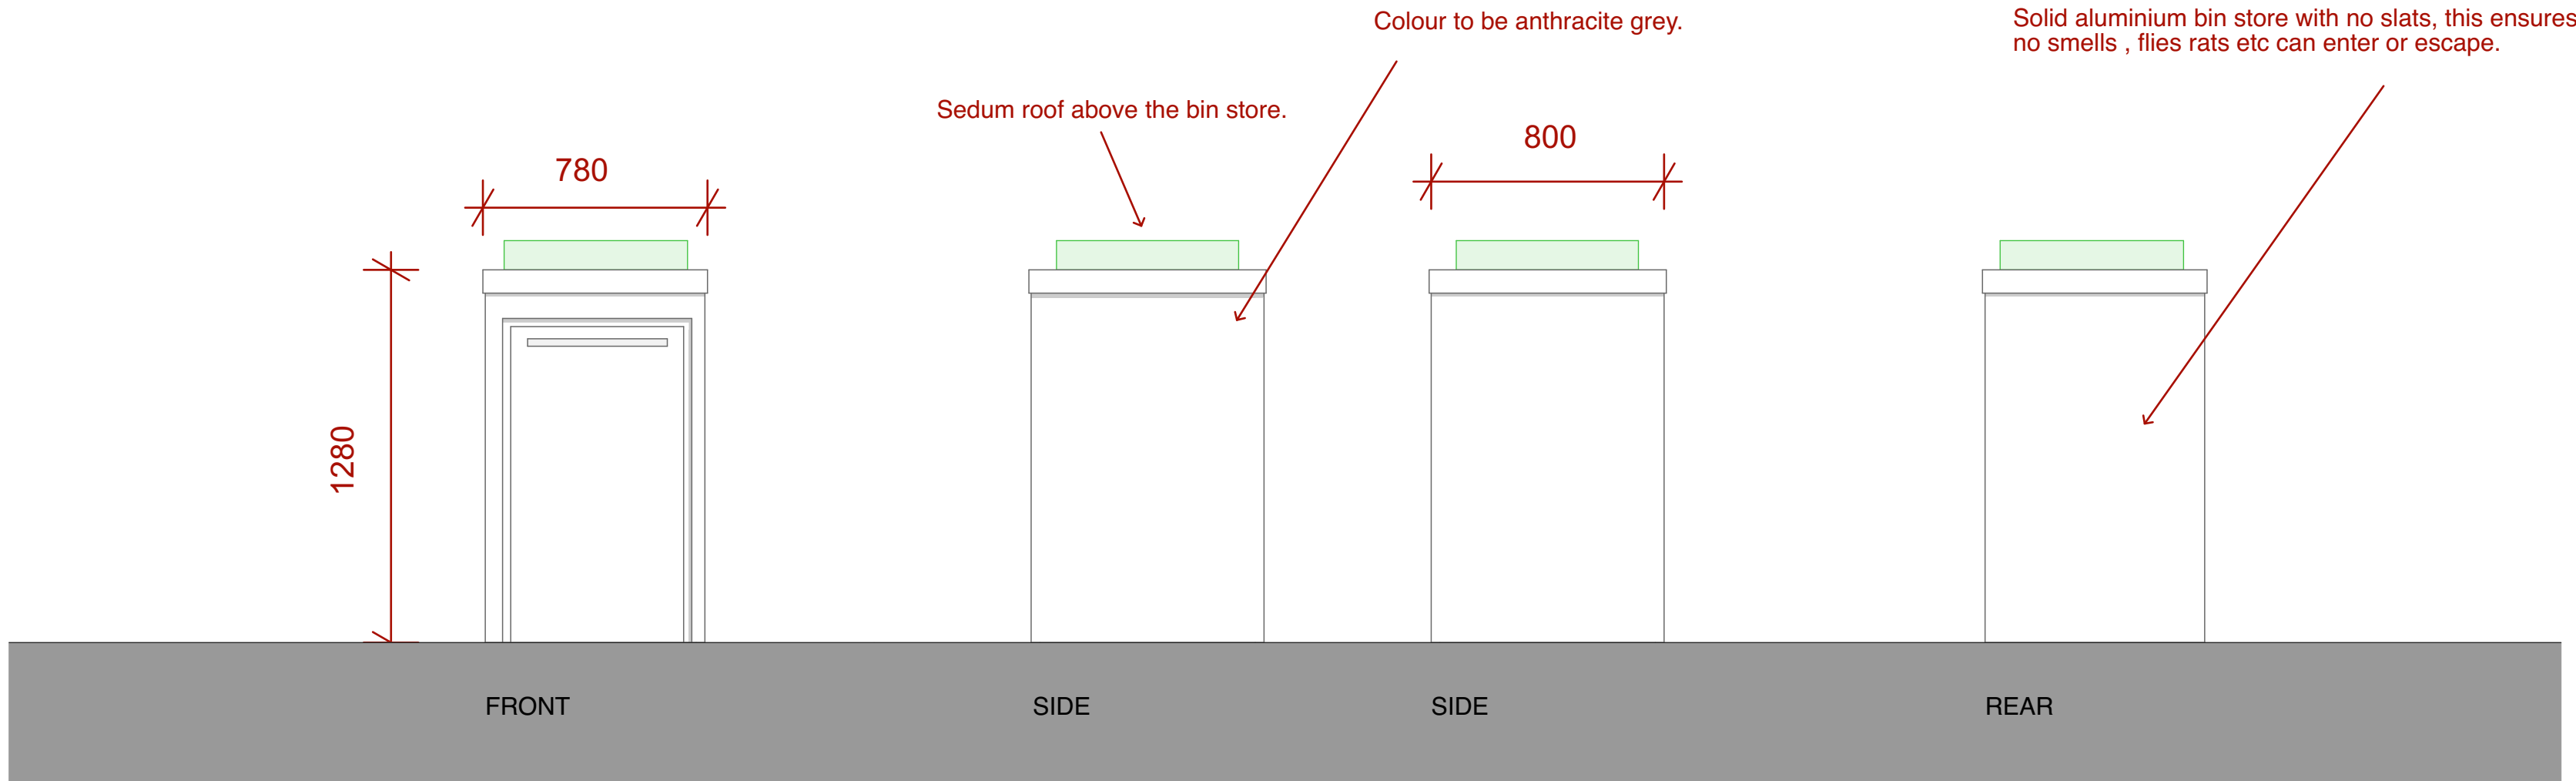

FRONT FOOD CADDY BIN STORE ELEVATIONS - SCALE 1:50 @ A1

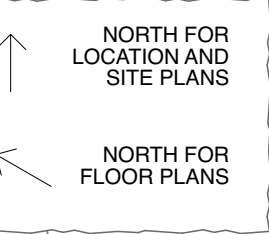

REVISIONS

This drawing and the works depicted within are the copyright of :
Plan My Property
and may not be reproduced or amended except by written permission of :
Plan My Property
and for use on this site only
Before commencement of the works the contractor must check and verify all buildings and site dimensions and levels, all services, sewer outfalls, level levels and connection points.
This drawing must be read in conjunction with the drawings of the site investigation information and should ensure that adequate foundations appropriate to the ground conditions are used for any part of the works.
This drawing should not be relied upon to give information on ground conditions and foundations.
The Contractor is to carry out the work in compliance with the Building Regulations, relevant current British Standards.

DRAWING INFORMATION

project stage

Discharge of Conditions

property address


3 Myddelton Road
London
N8 7PY

date:

25/07/2026

drawing number:

3MR : DOC01/07

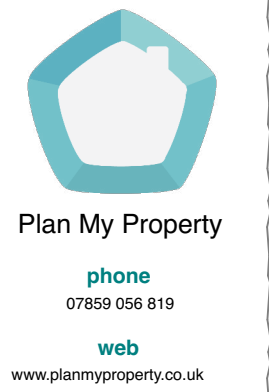




EXISTING LOCATION PLAN - SCALE 1:1250 @ A1



PROPOSED SITE PLAN - SCALE 1:500 @ A1

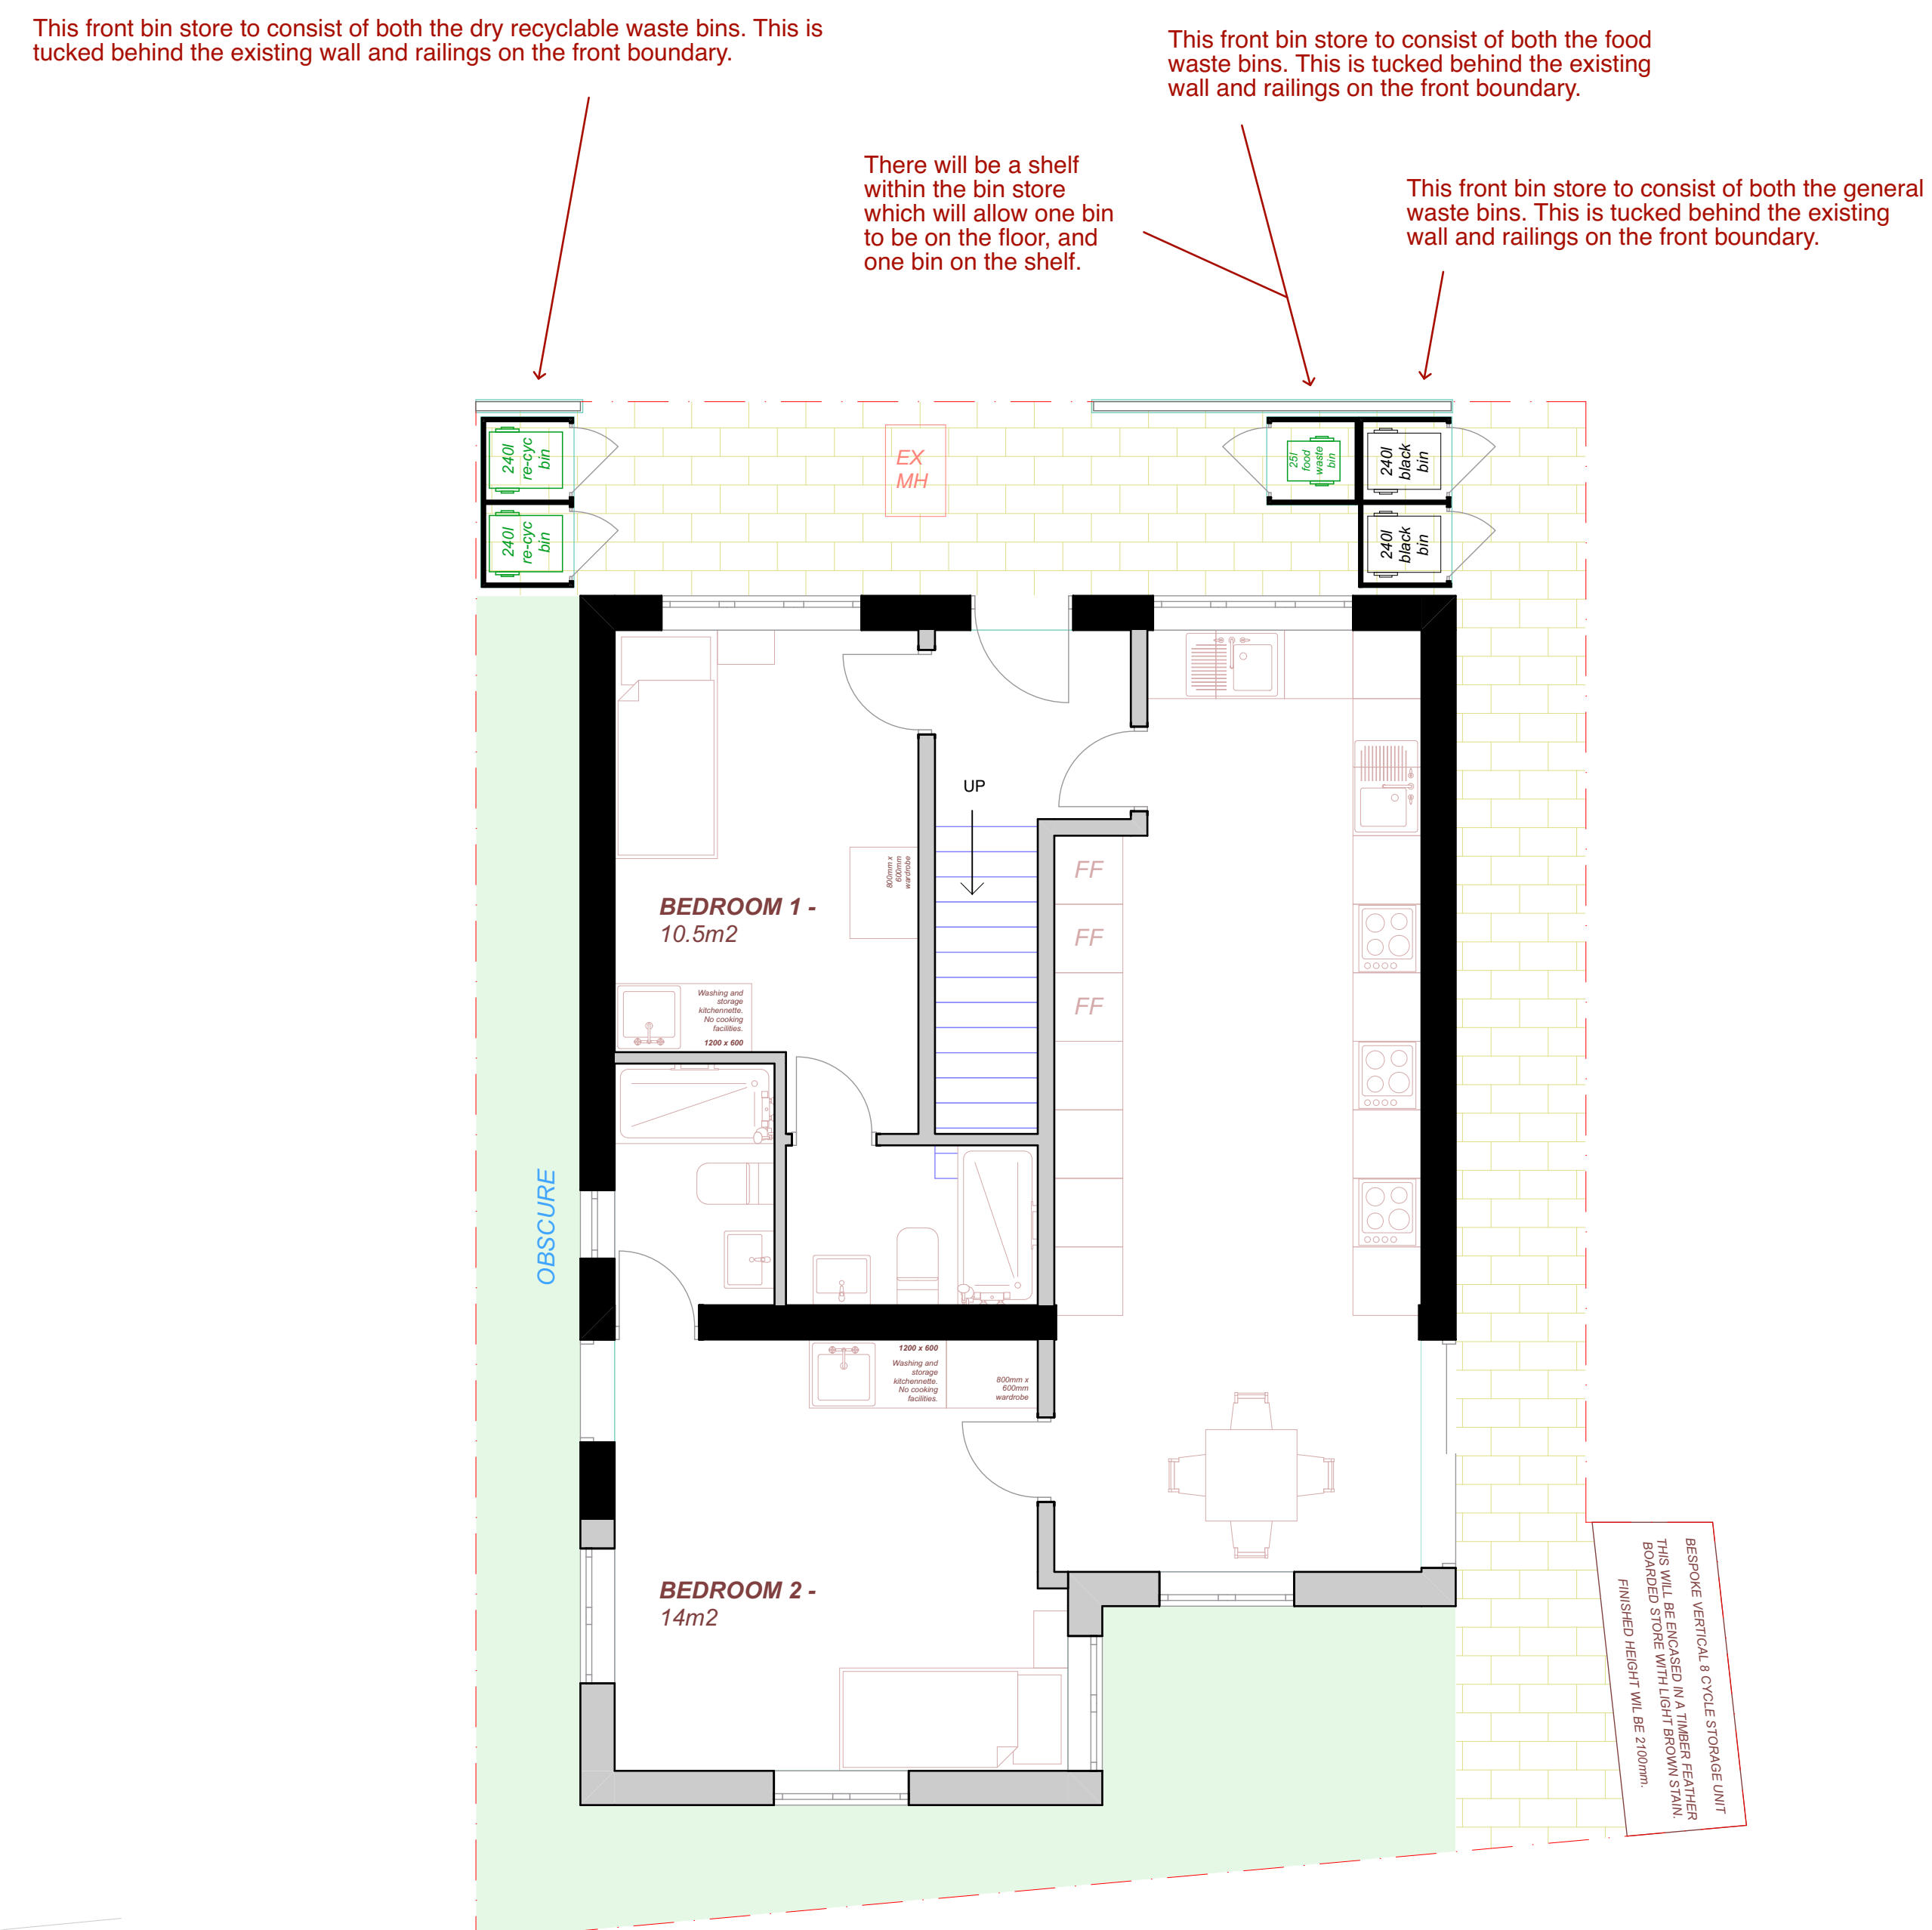

PROPOSED FLOOR PLANS - SCALE 1:50 @ A1

↑ NORTH FOR LOCATION AND SITE PLANS

↖ NORTH FOR FLOOR PLANS

REVISIONS

Ⓢ This drawing and the works depicted within are the copyright of :
 _____ by _____
 and may not be reproduced or amended
 except by written permission of :
 _____ by _____
 and for use on this site only

Before commencement of the works the contractor must check and verify all buildings and site dimensions and levels, all relevant sewer outfalls, inlets, valves and connection points.

This drawing must be read in conjunction with and checked against all structural, specialist and detail, layout and engineering drawings.

The contractor must satisfy himself with the adequacy of the site investigation information and should ensure that adequate foundations appropriate to the ground conditions are used for any part of the works.

This drawing shall not be relied upon to give information on ground conditions and foundations.

The Contractor is to carry out the work in compliance with the Building Regulations, relevant current BS standards and

DRAWING INFORMATION

project stage


Discharge of Conditions

property address

3 Myddelton Road
London
N8 7PY

date:
25/07/2026

drawing number:
3MR : DOC01/09

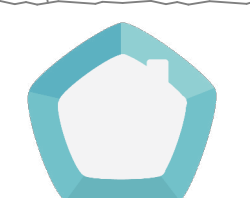

Plan My Property

phone
03050 050 040

web
www.planmyproperty.co.uk