


Existing Material Key

- E1 Masonry Brick : Red
- E2 uPVC (White) or Metal (Olive Green) Windows
- E3 Timber Entrance Door : White
- E4 uPVC Patio Doors : White
- E5 Metal Rainwater Goods : Olive Green
- E6 Clay Roof Tiles : Red
- E7 Concrete Coping
- E8 Aluminium Coping : Black
- E9 Aluminium Windows : Black
- E10 Timber Cladding

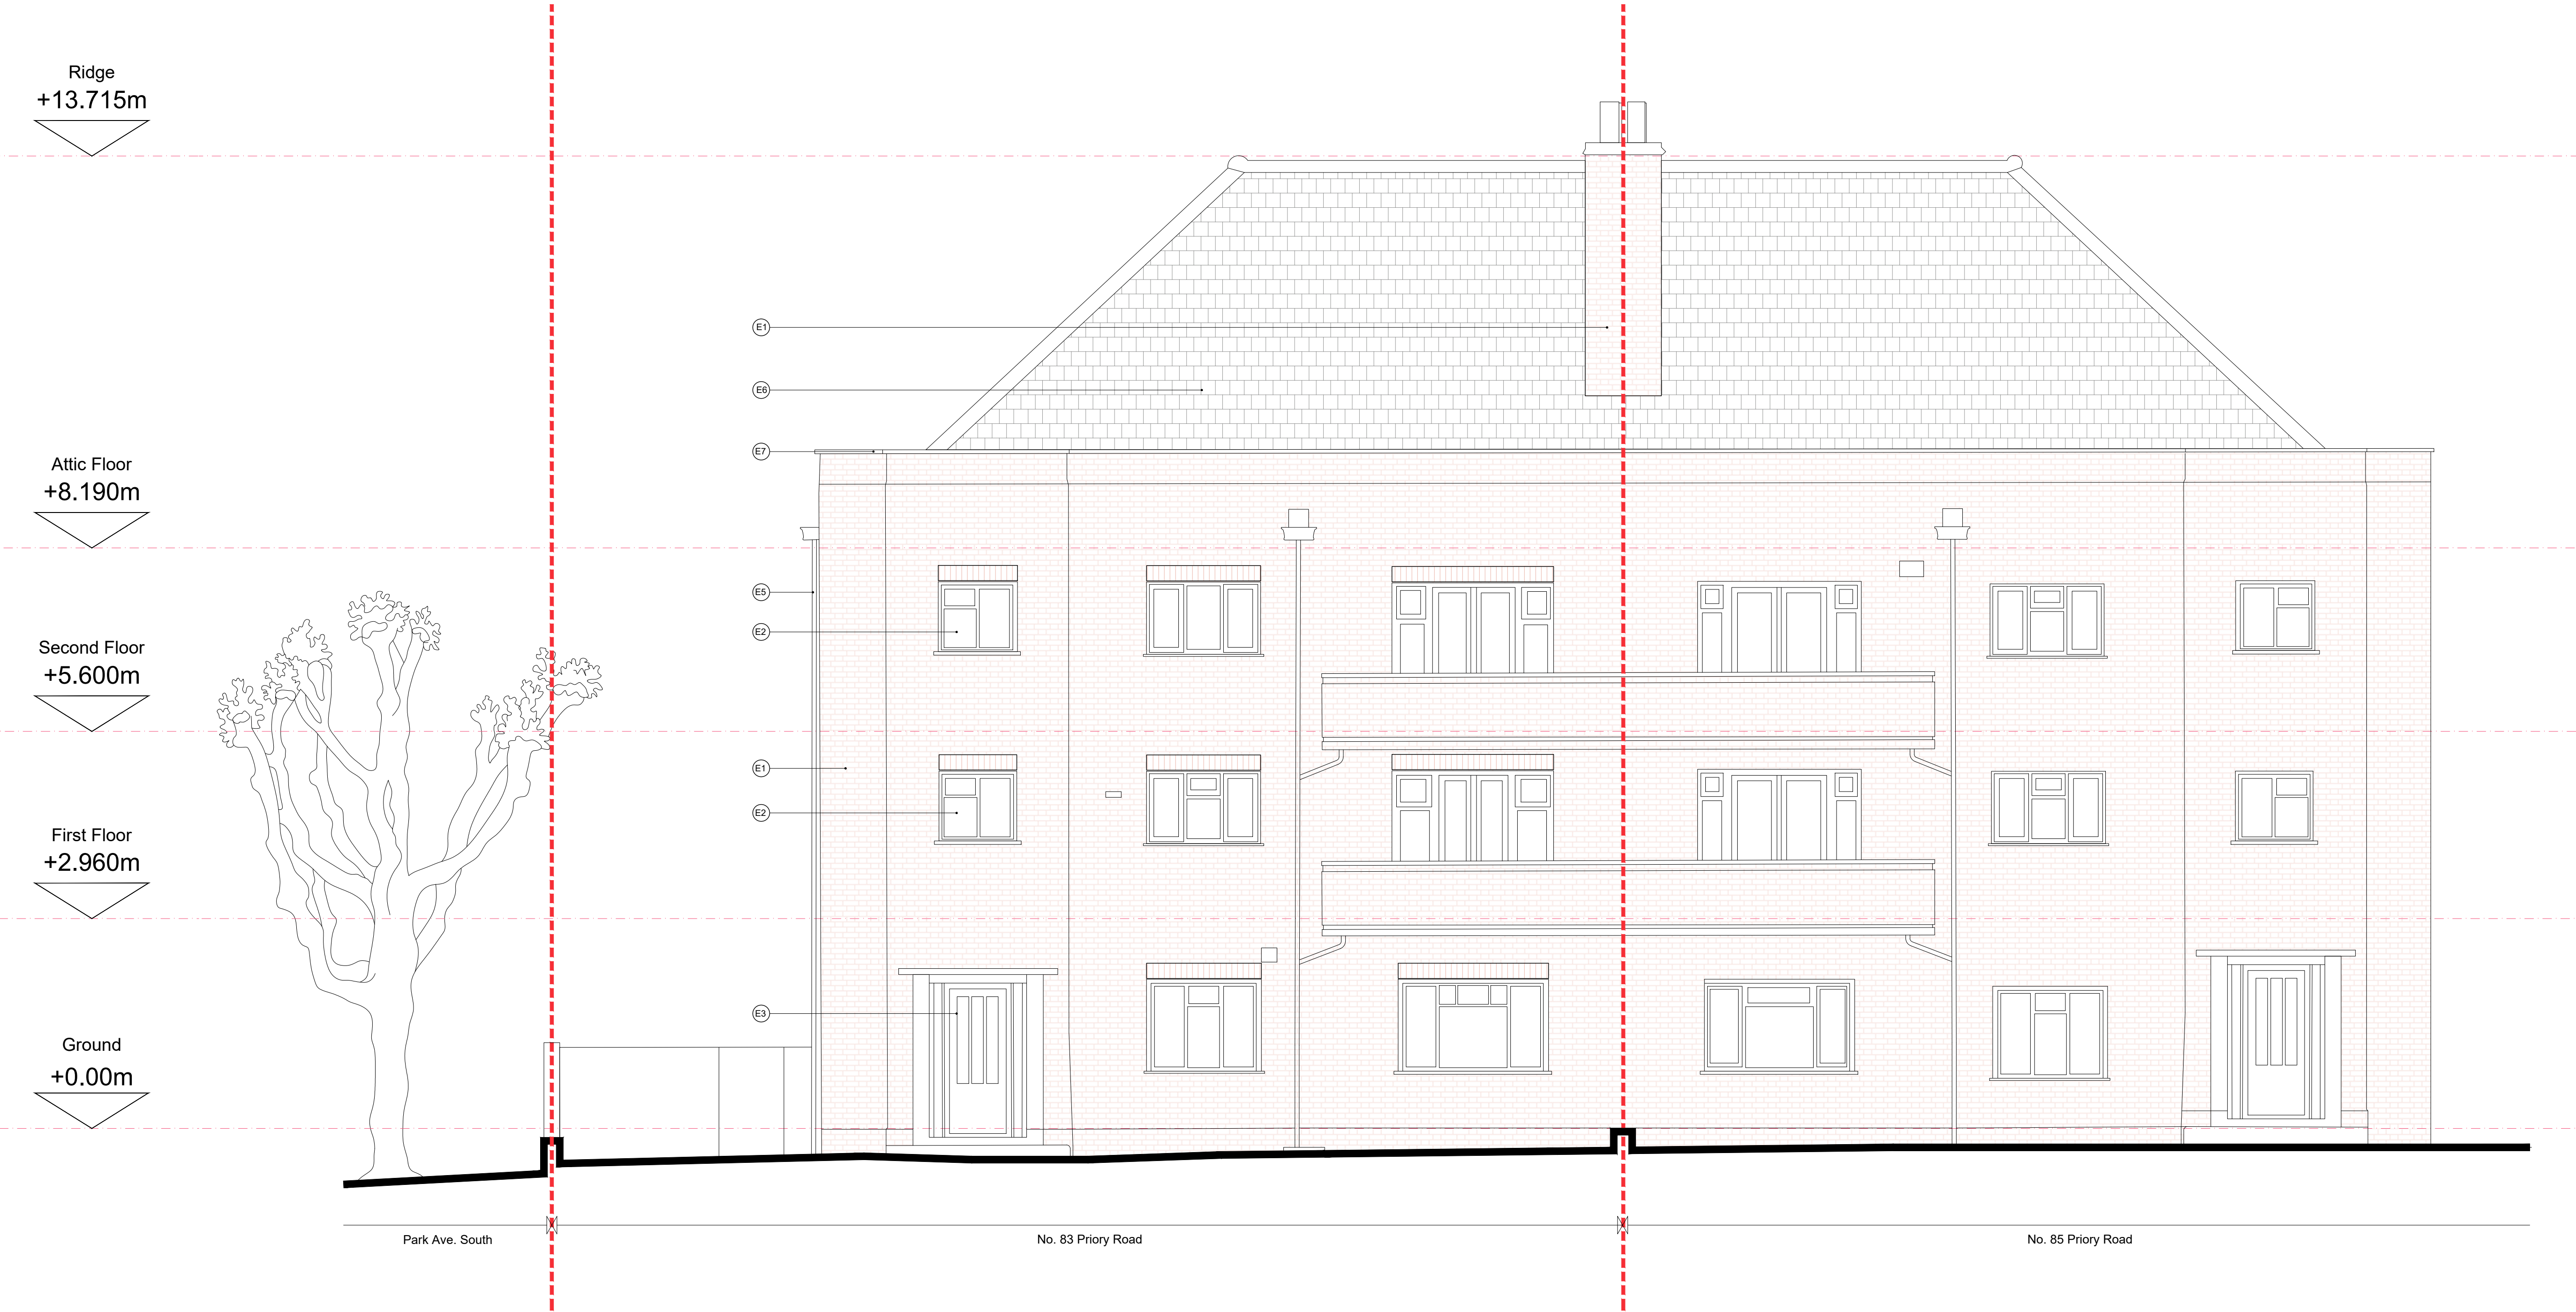

Notes

Drawings are general arrangement and intended for the use as specified only.

Site plan boundary co-ordinates taken from OS plan.

This drawing is not to be used for construction.

No drawing shall be reproduced in any form without prior written permission of Marjoram Architects.

Key

- Denotes existing floor level (levels taken from OS map data)
- Denotes property boundary
- Denotes boundary fence line

Marjoram Architects Limited

Studio F10
Parkhall Business Centre
40 Martell Road
London
SE21 8EN

e - info@marjoram-architects.co.uk

www.marjoram-architects.co.uk



Revision(s)

P00 Issued for Planning

Date

22/12/2025

Project/Drawing No

432-B-00-116

83 Priory Road

Existing Front Elevation

Status PLANNING

Scale 1:50@ A1 / 1:100@ A3

Date 13/11/25

Size A1

Revision

P00

Do Not Scale

All dimensions to be checked on site