


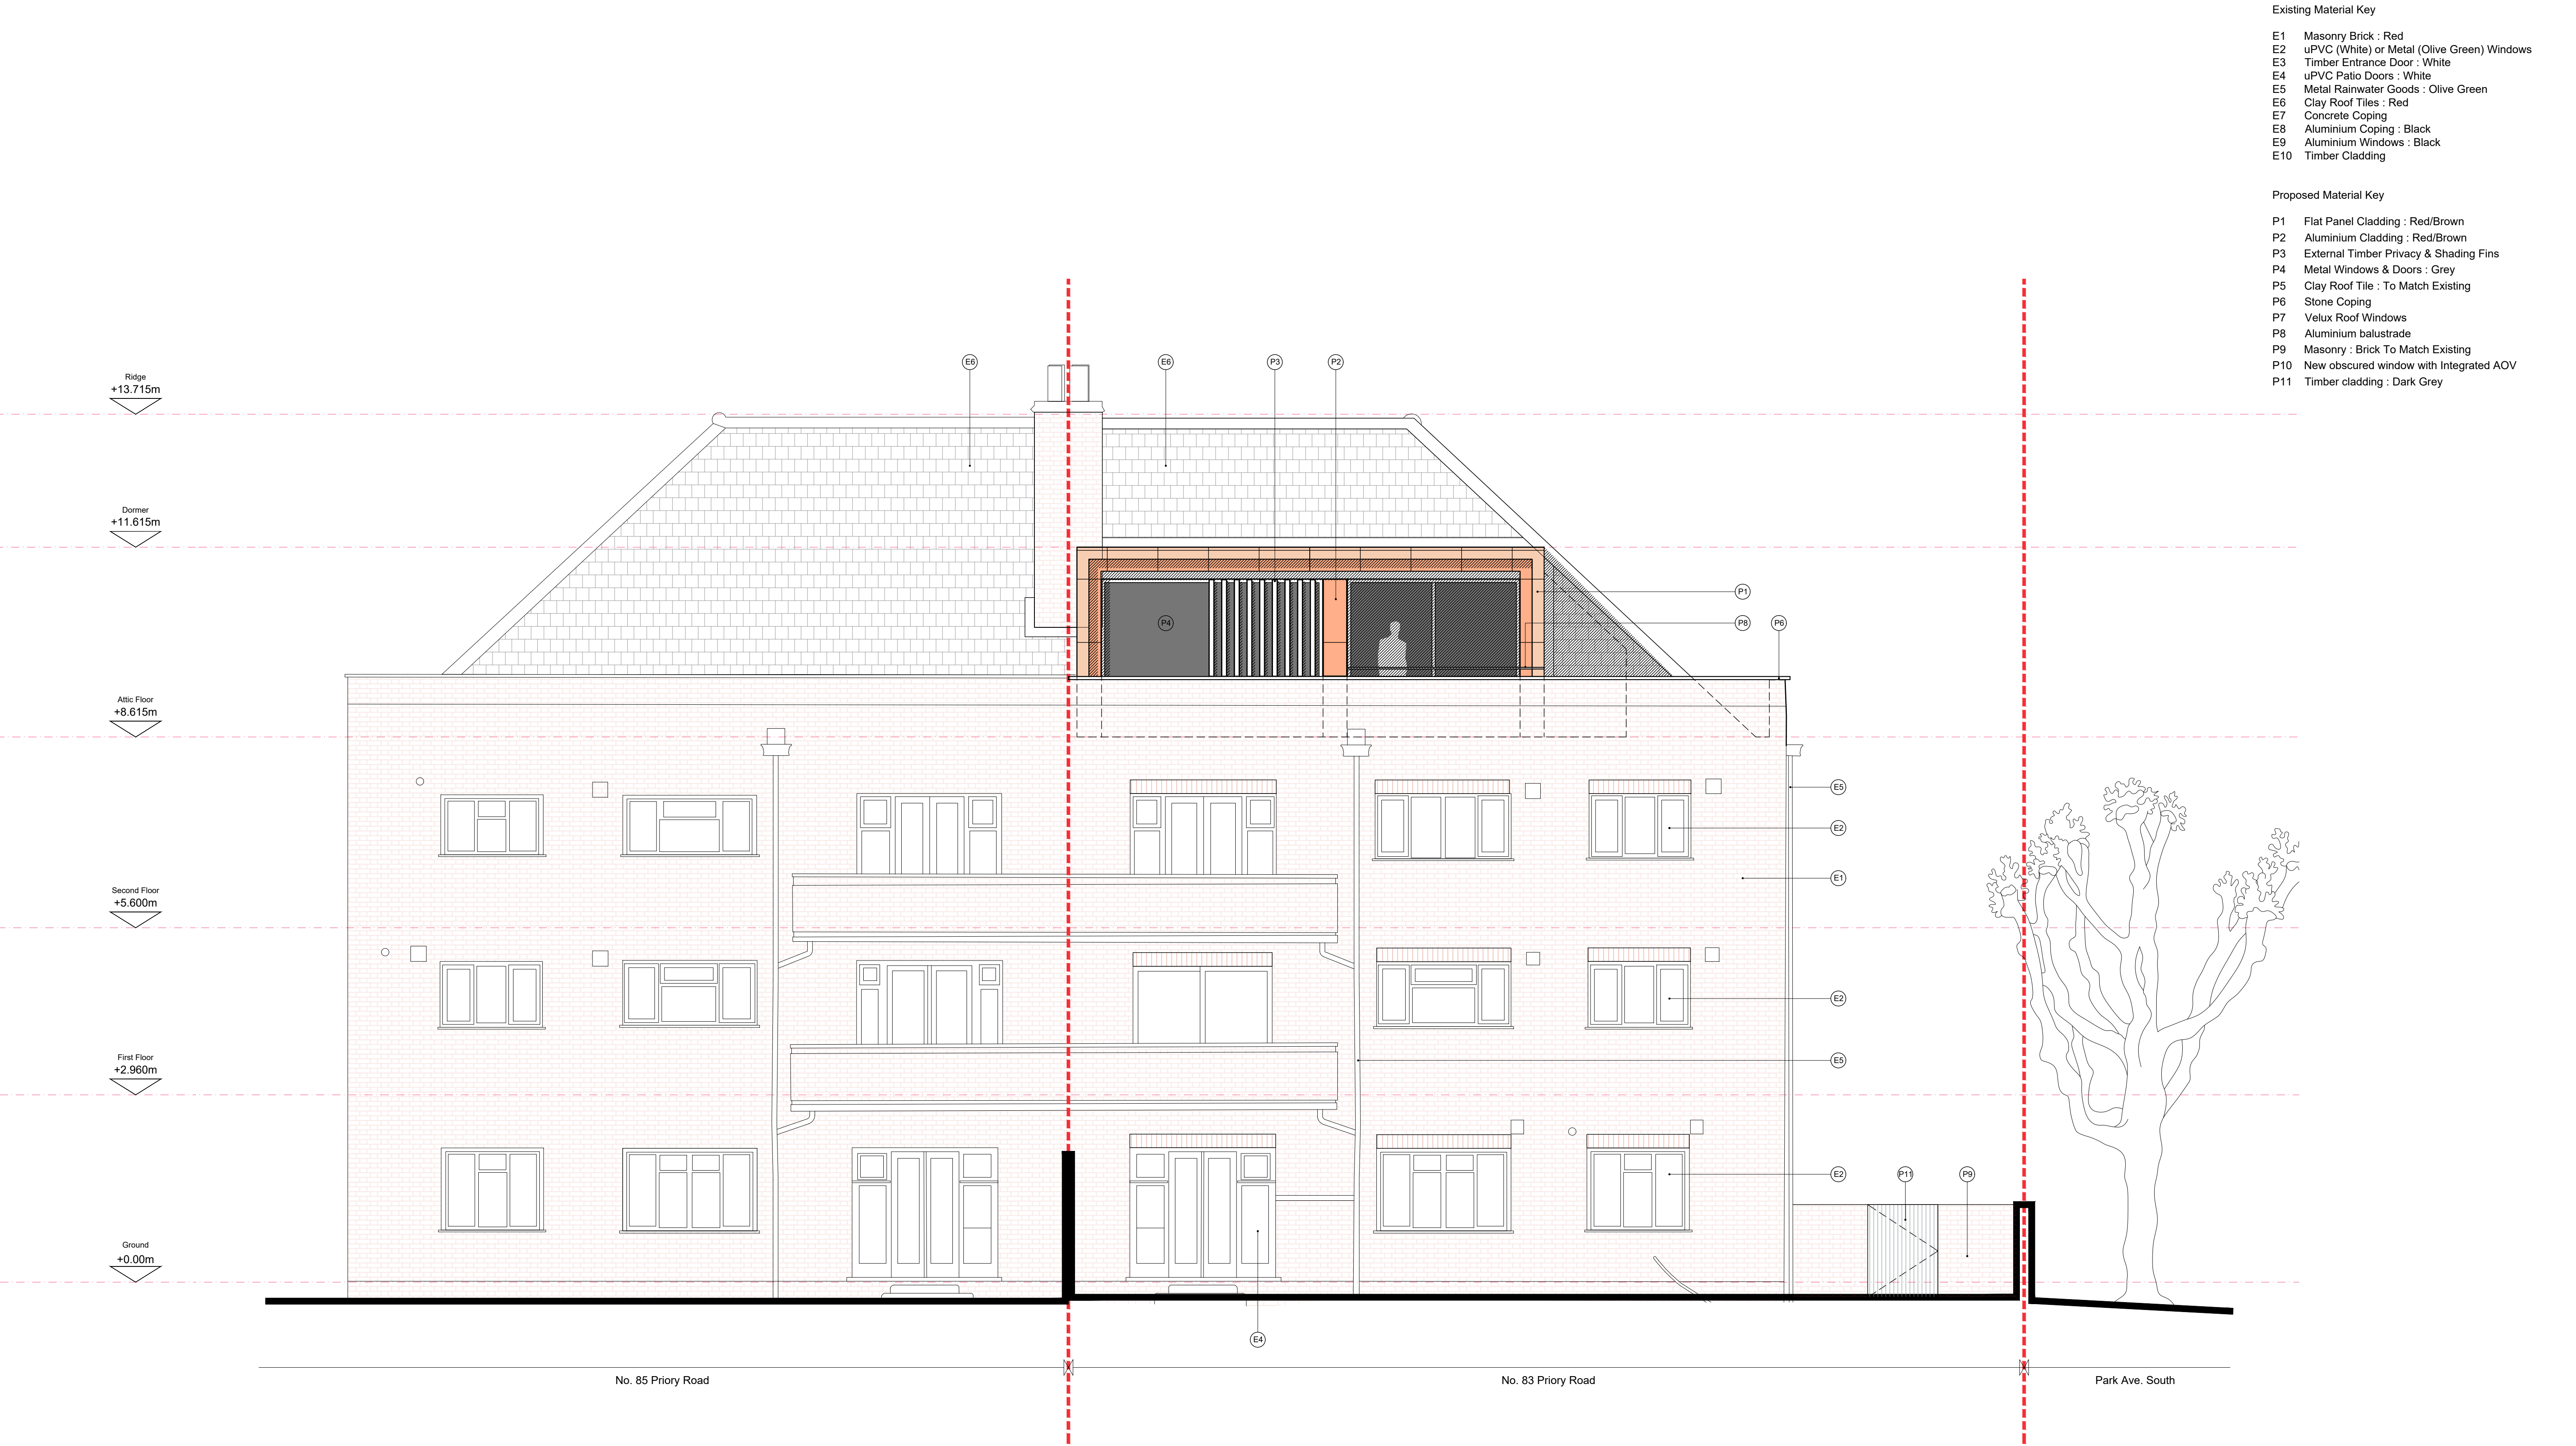

Notes

Drawings are general arrangement and intended for the use as specified only.

Site plan boundary co-ordinates taken from OS plan.

This drawing is not to be used for construction.

No drawing shall be reproduced in any form without prior written permission of Marjoram Architects.

Key

- ⊕ xx.xxx FFL Denotes existing floor level (levels taken from OS map data)
- Denotes property boundary
- Denotes boundary fence line

Marjoram Architects Limited

Studio F16
Parkhall Business Centre
40 Martell Road
London
SE21 8EN

e - info@marjoram-architects.co.uk

www.marjoram-architects.co.uk



Revision(s)

P00 Issued for Planning

P01 Revised Planning Submission

Date

22/12/2025

31/07/2026

Project/Drawing No

432-B-01-117

83 Priory Road

Proposed Rear Elevation

Status PLANNING

Scale 1:50 @ A1 / 1:100 @ A3

Date 08/10/25

Size A1

Revision

P01

Do Not Scale

All dimensions to be checked on site