




1 Existing 3D View 1




2 Existing 3D View 2




3 Existing 3D View 3

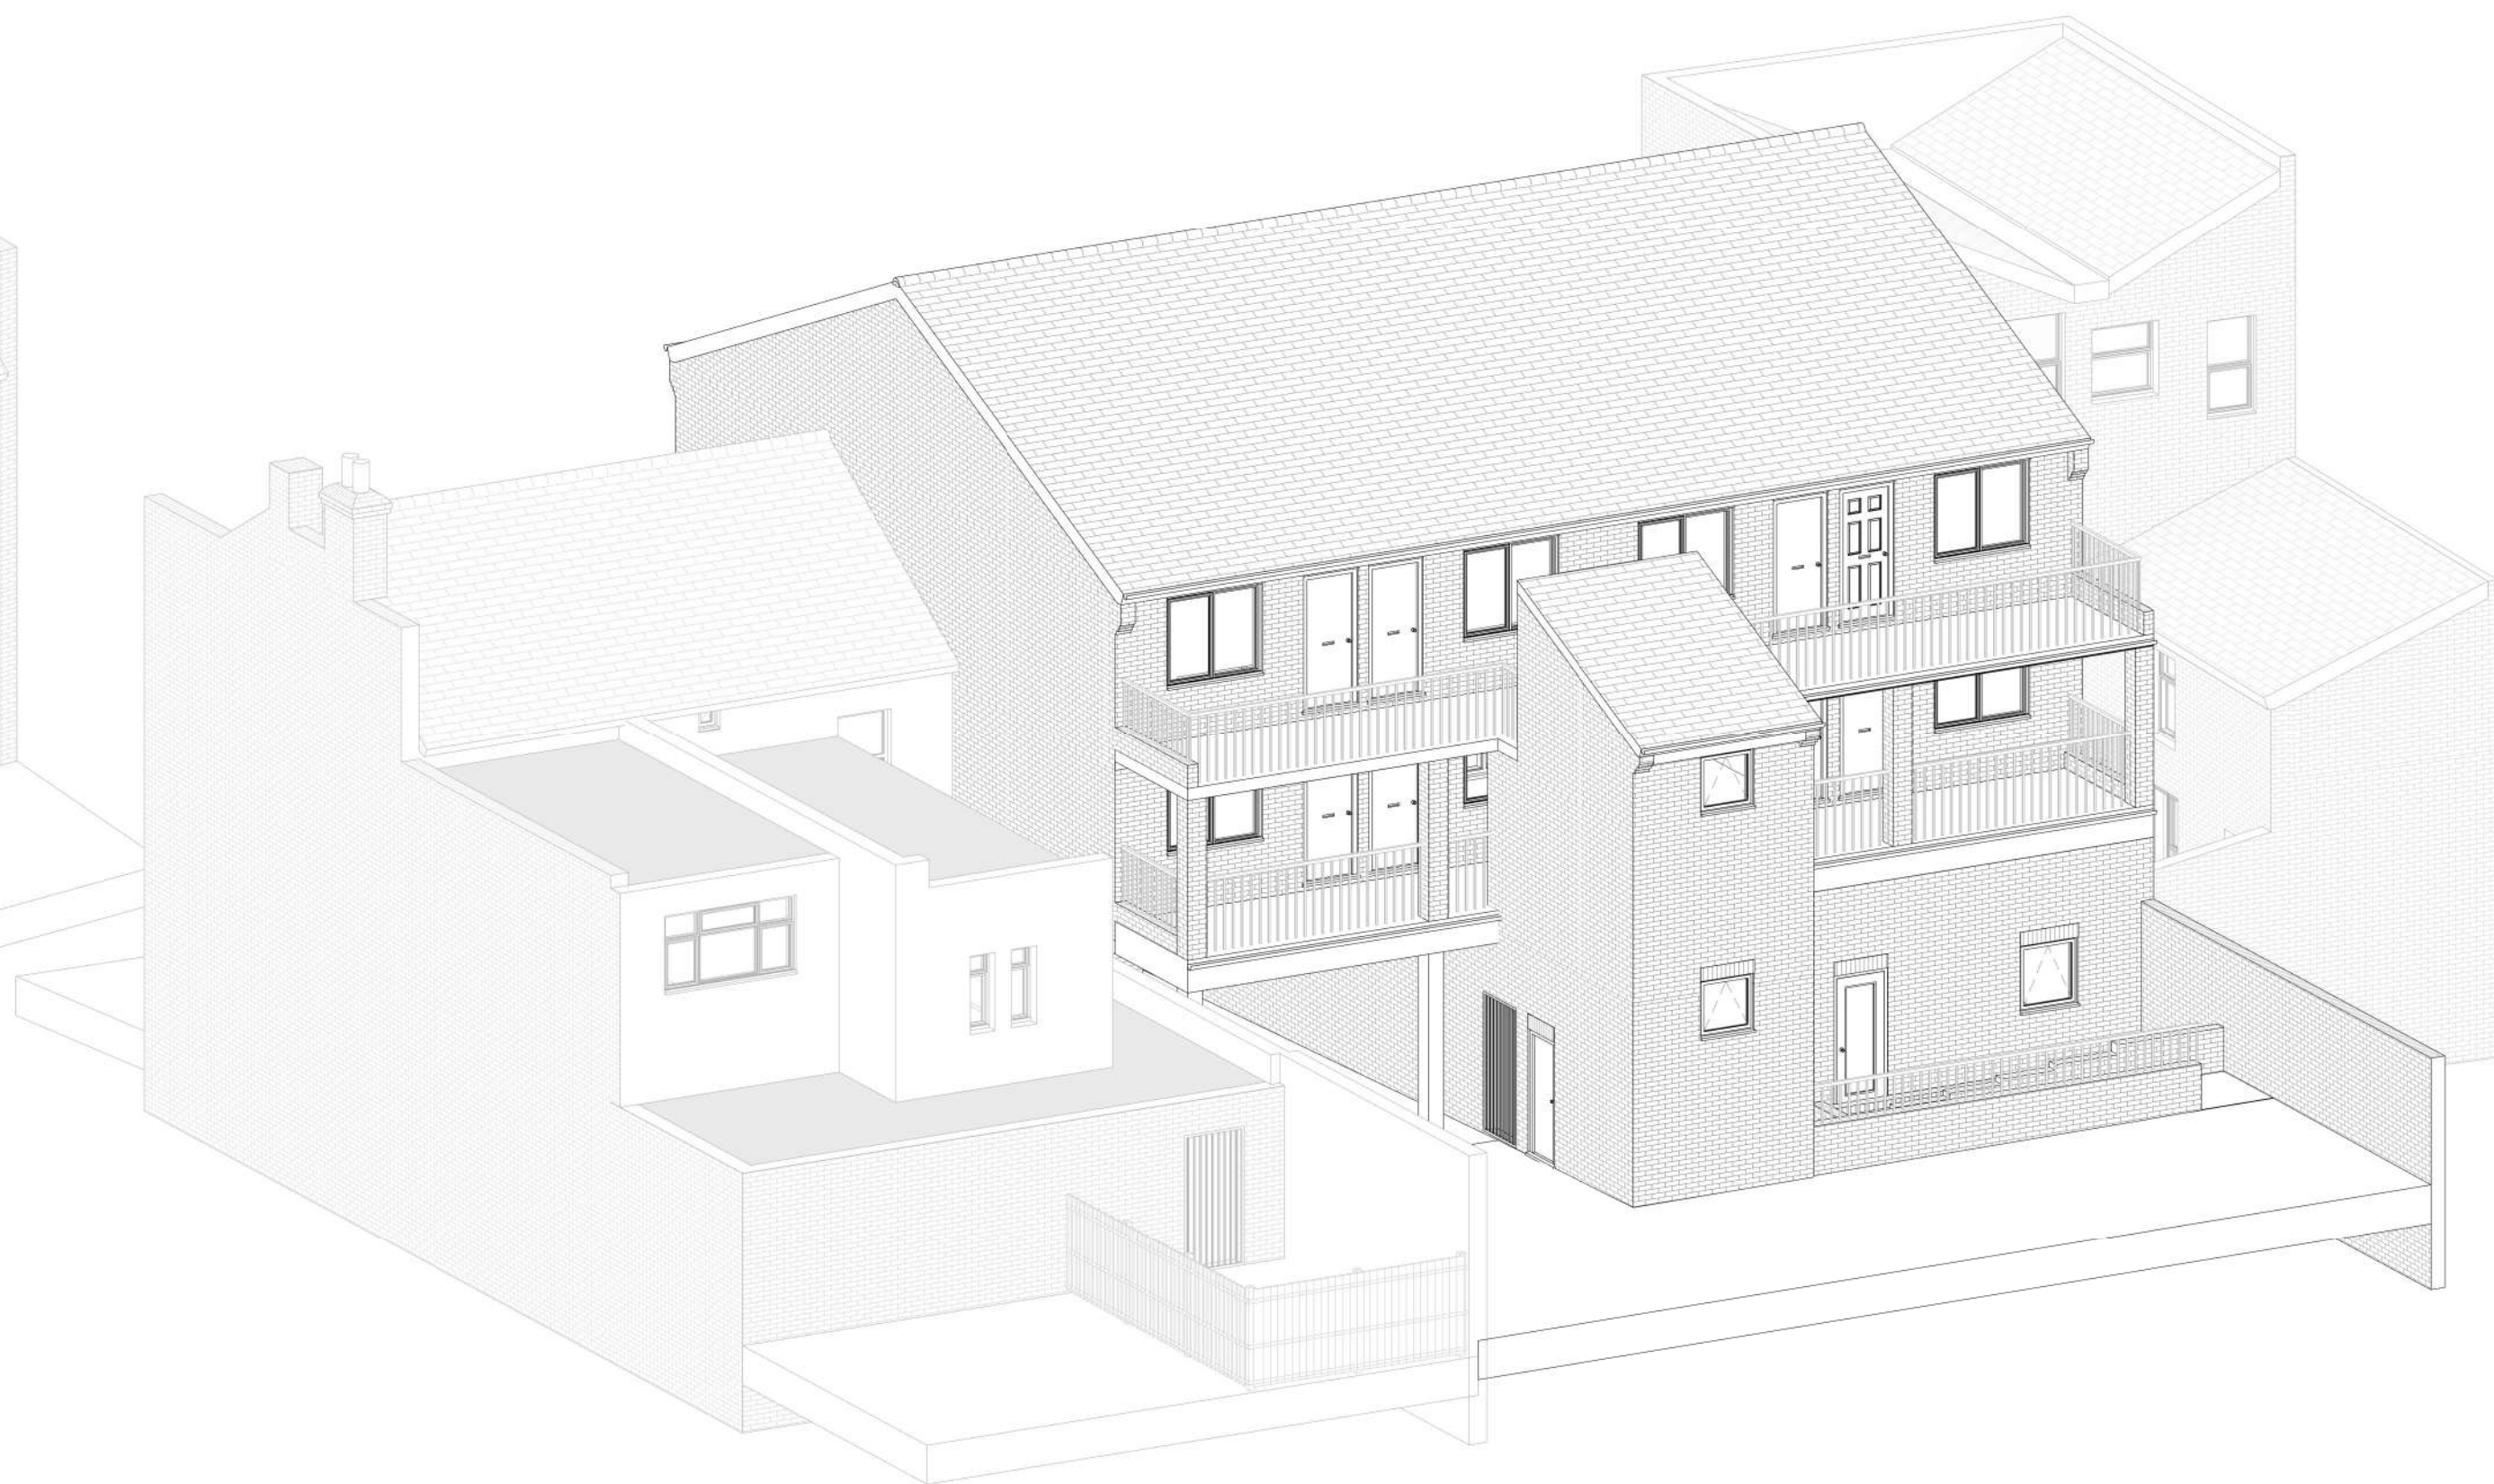


4 Existing 3D View 4

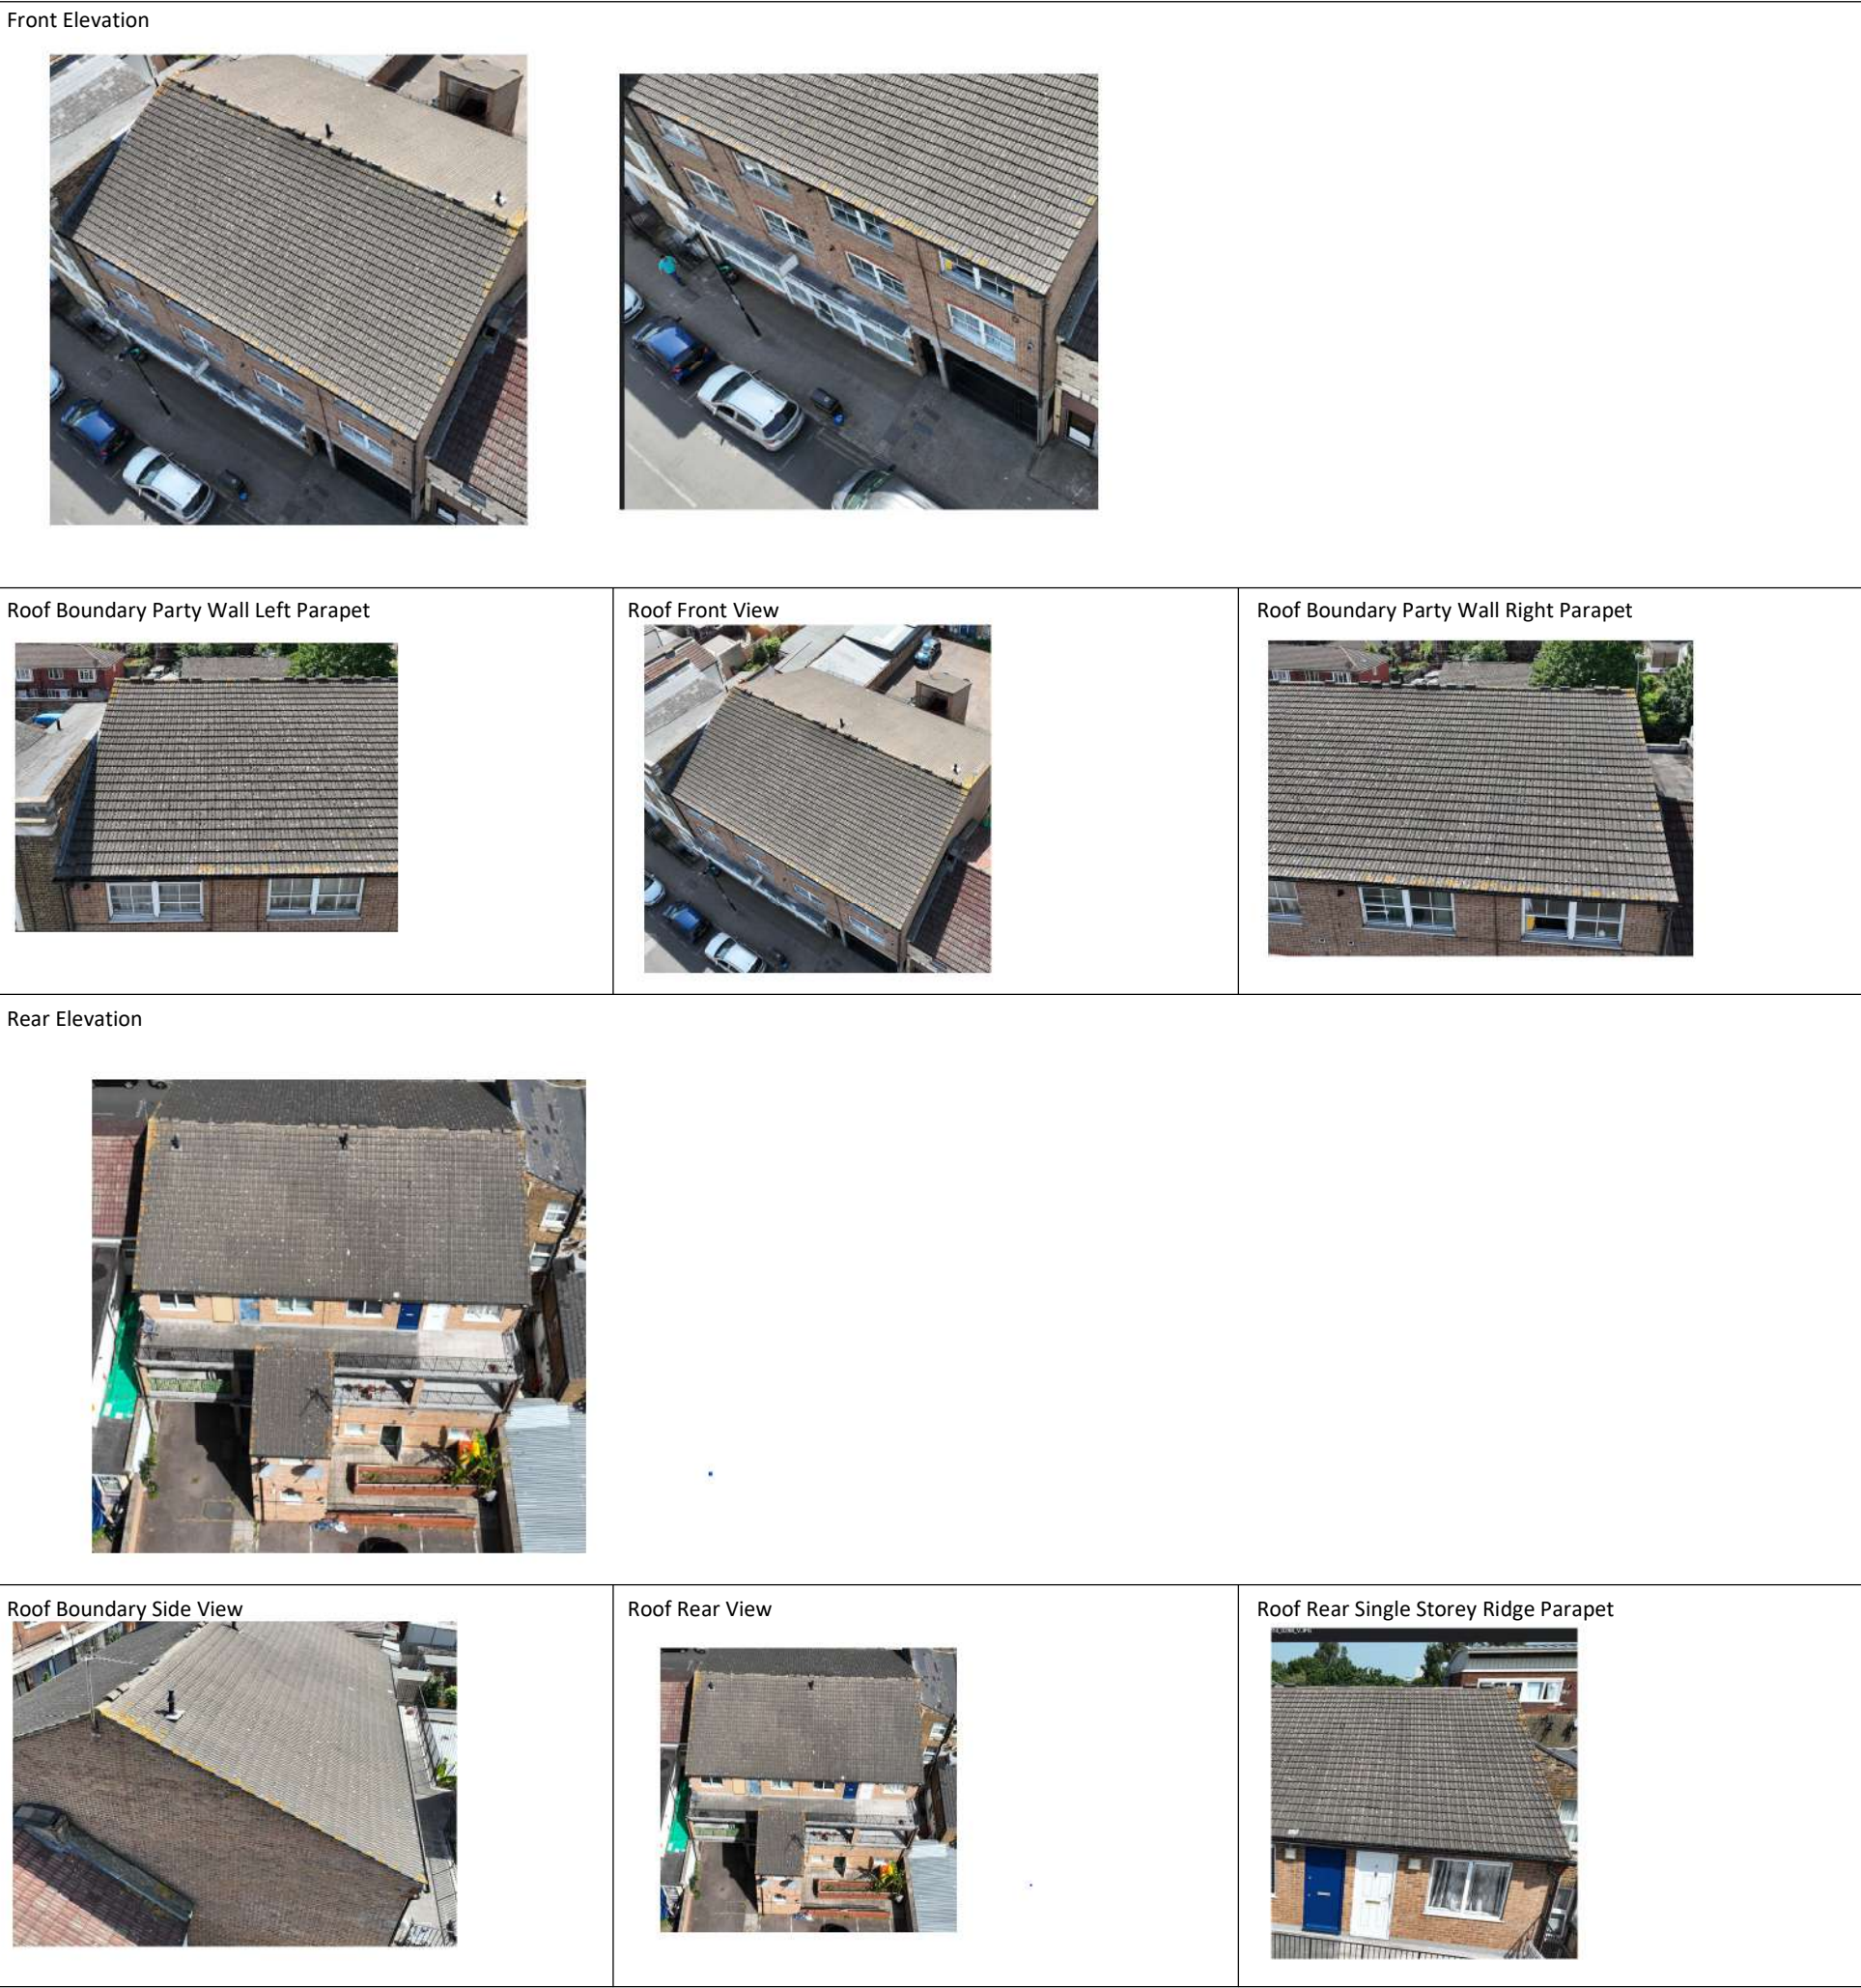


Amendments :			
Rev	Desc	Date	Description
Project :			
106 Park Lane, N17 0JP			
Title :			
Existing 3D Views			
Bluelime Surveys & Design (01322 521026)			
106 Park Lane, N17 0JP			
Drawn by :	Checked by :	Scale @ A1 :	Date :
HD	Checker		12/06/2026
Drawing number :			Rev :
BL/DRG/4142/ 03			
Do not scale from this drawing. Dimensions to be checked on site.			

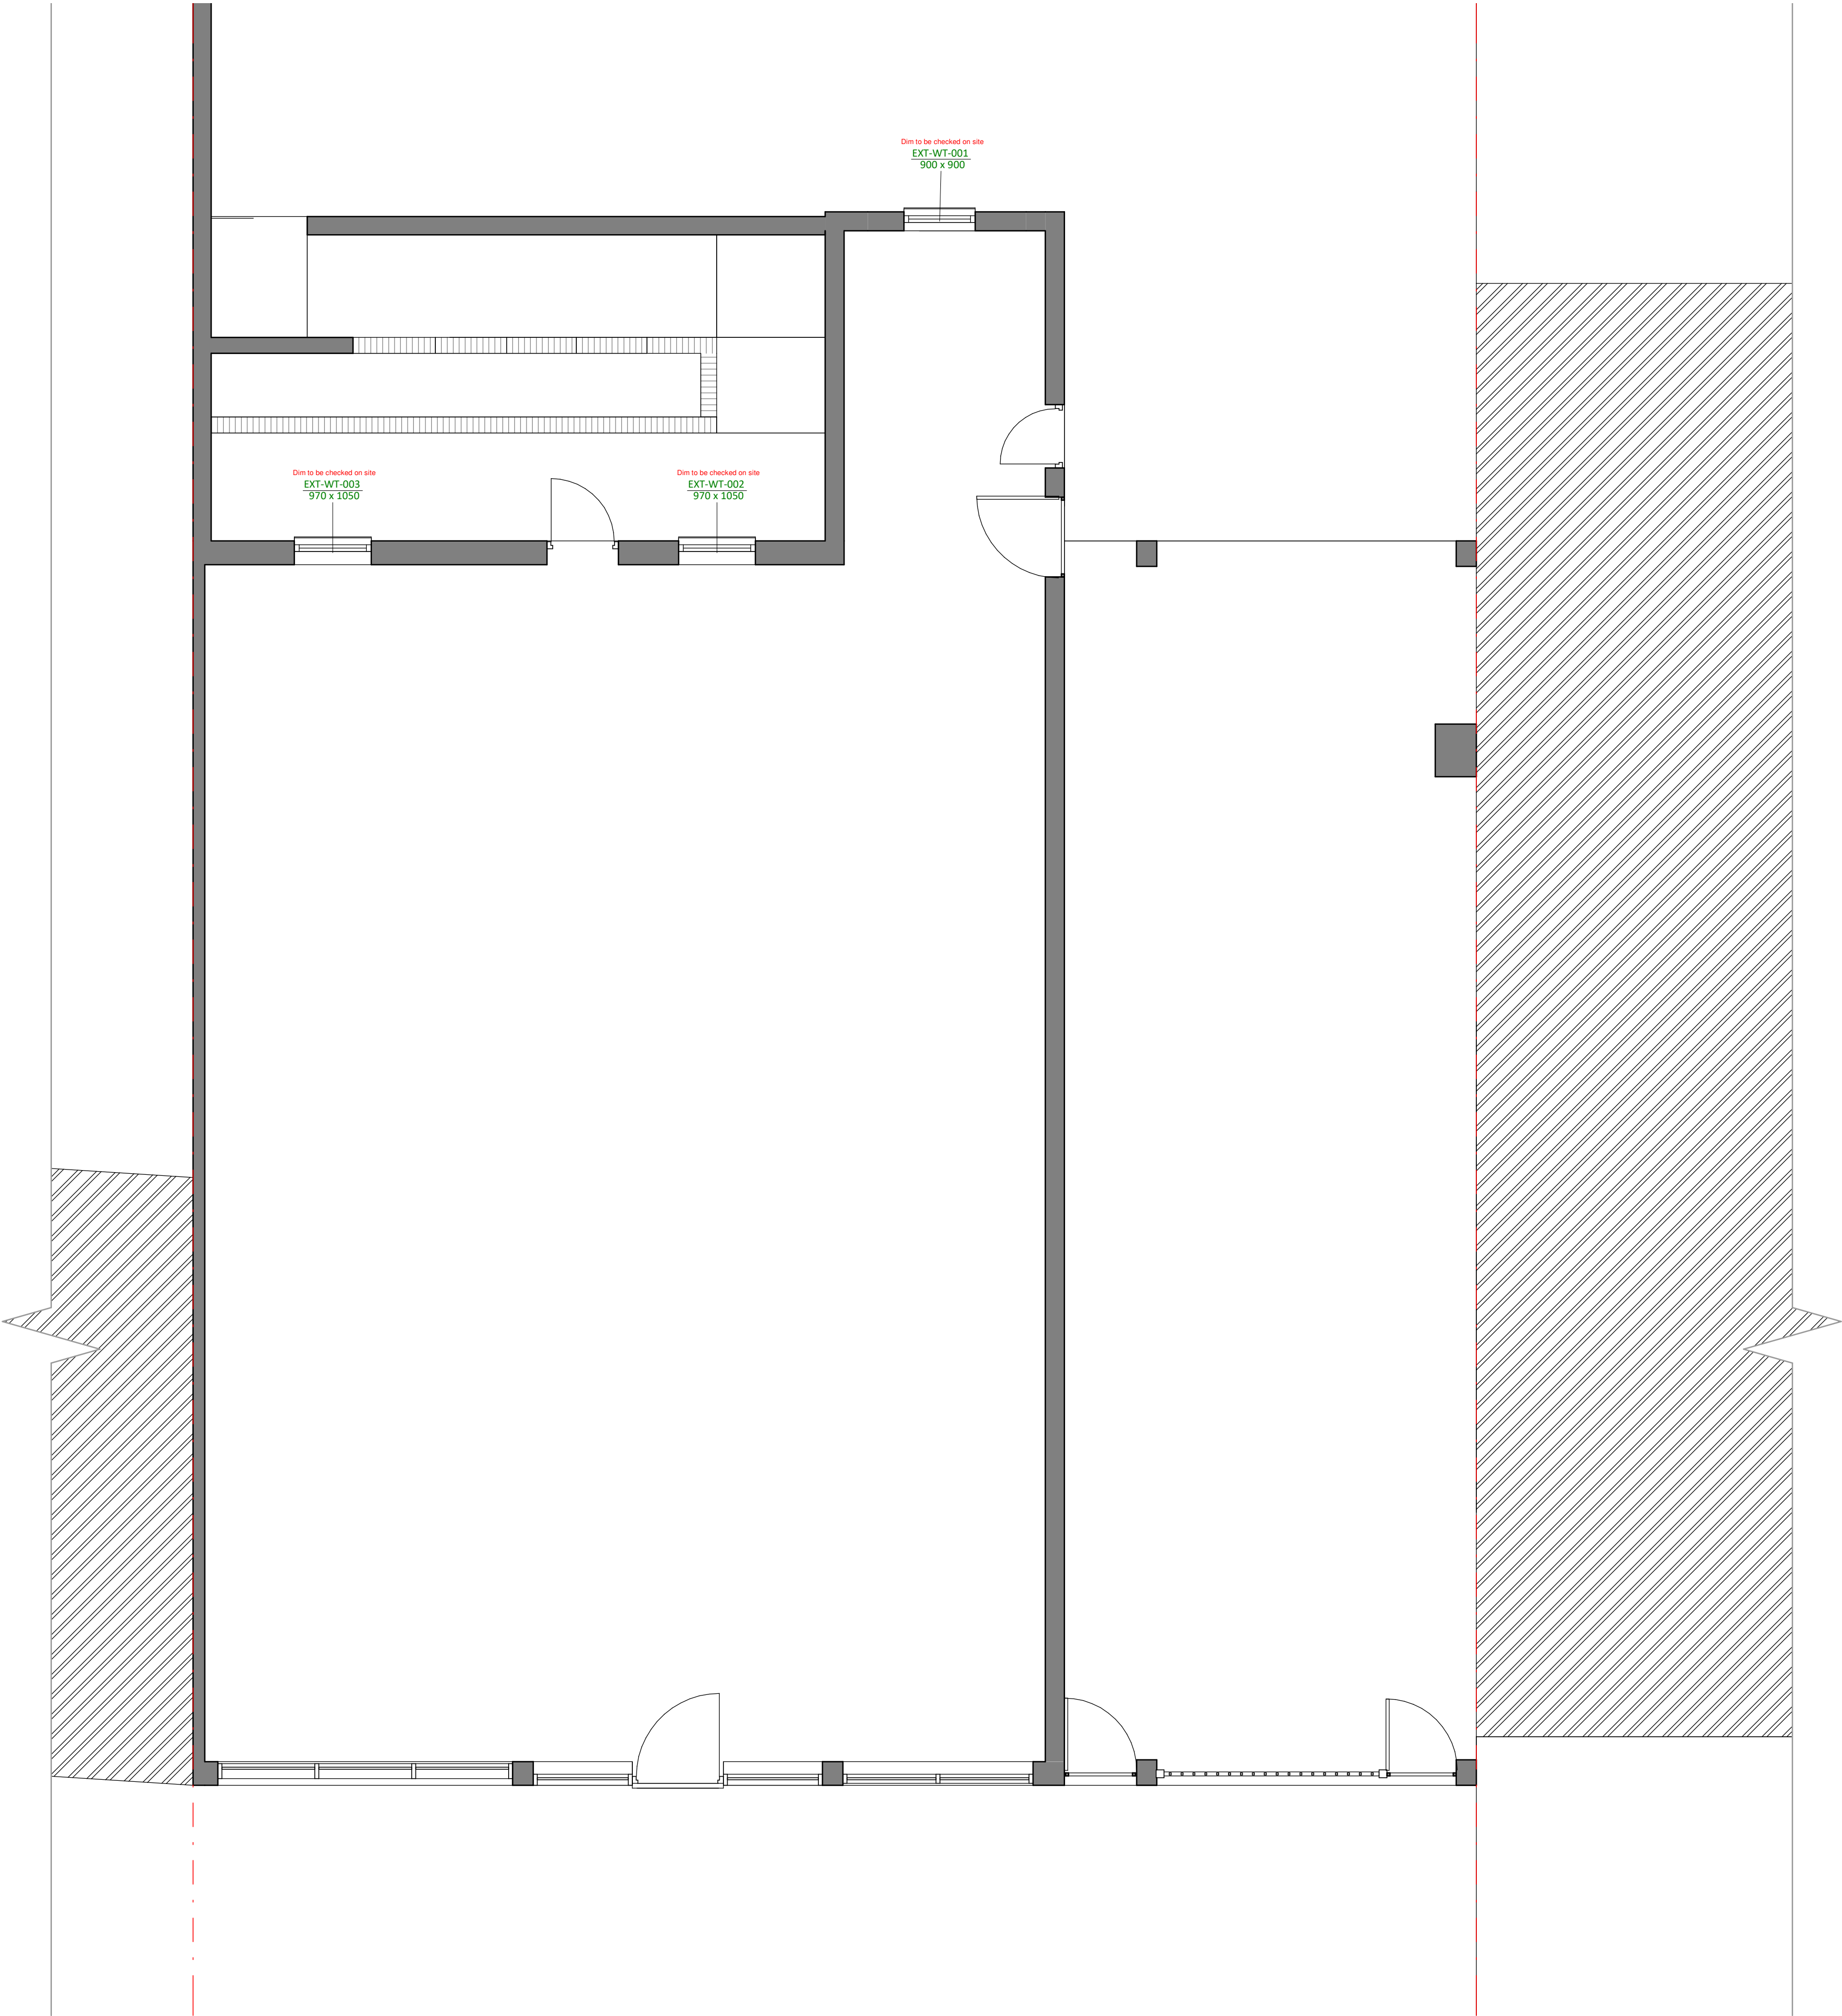


1 Existing Ground Floor Plan
1 : 50

 



Amendments :			
Rev	Date	By	Description
Project :			
106 Park Lane, N17 OJP			
Title :			
Existing Ground Floor Plan			
Bluelime Surveys & Design (01322 521026)			
106 Park Lane, N17 OJP			
Drawn by :	Checked by :	Scale @ A1 :	Date :
HD	Checker	1 : 50	12/06/2026
Drawing number :			Rev :
BL/DRG/4142/ 04.1			
Do not scale from this drawing. Dimensions to be checked on site.			

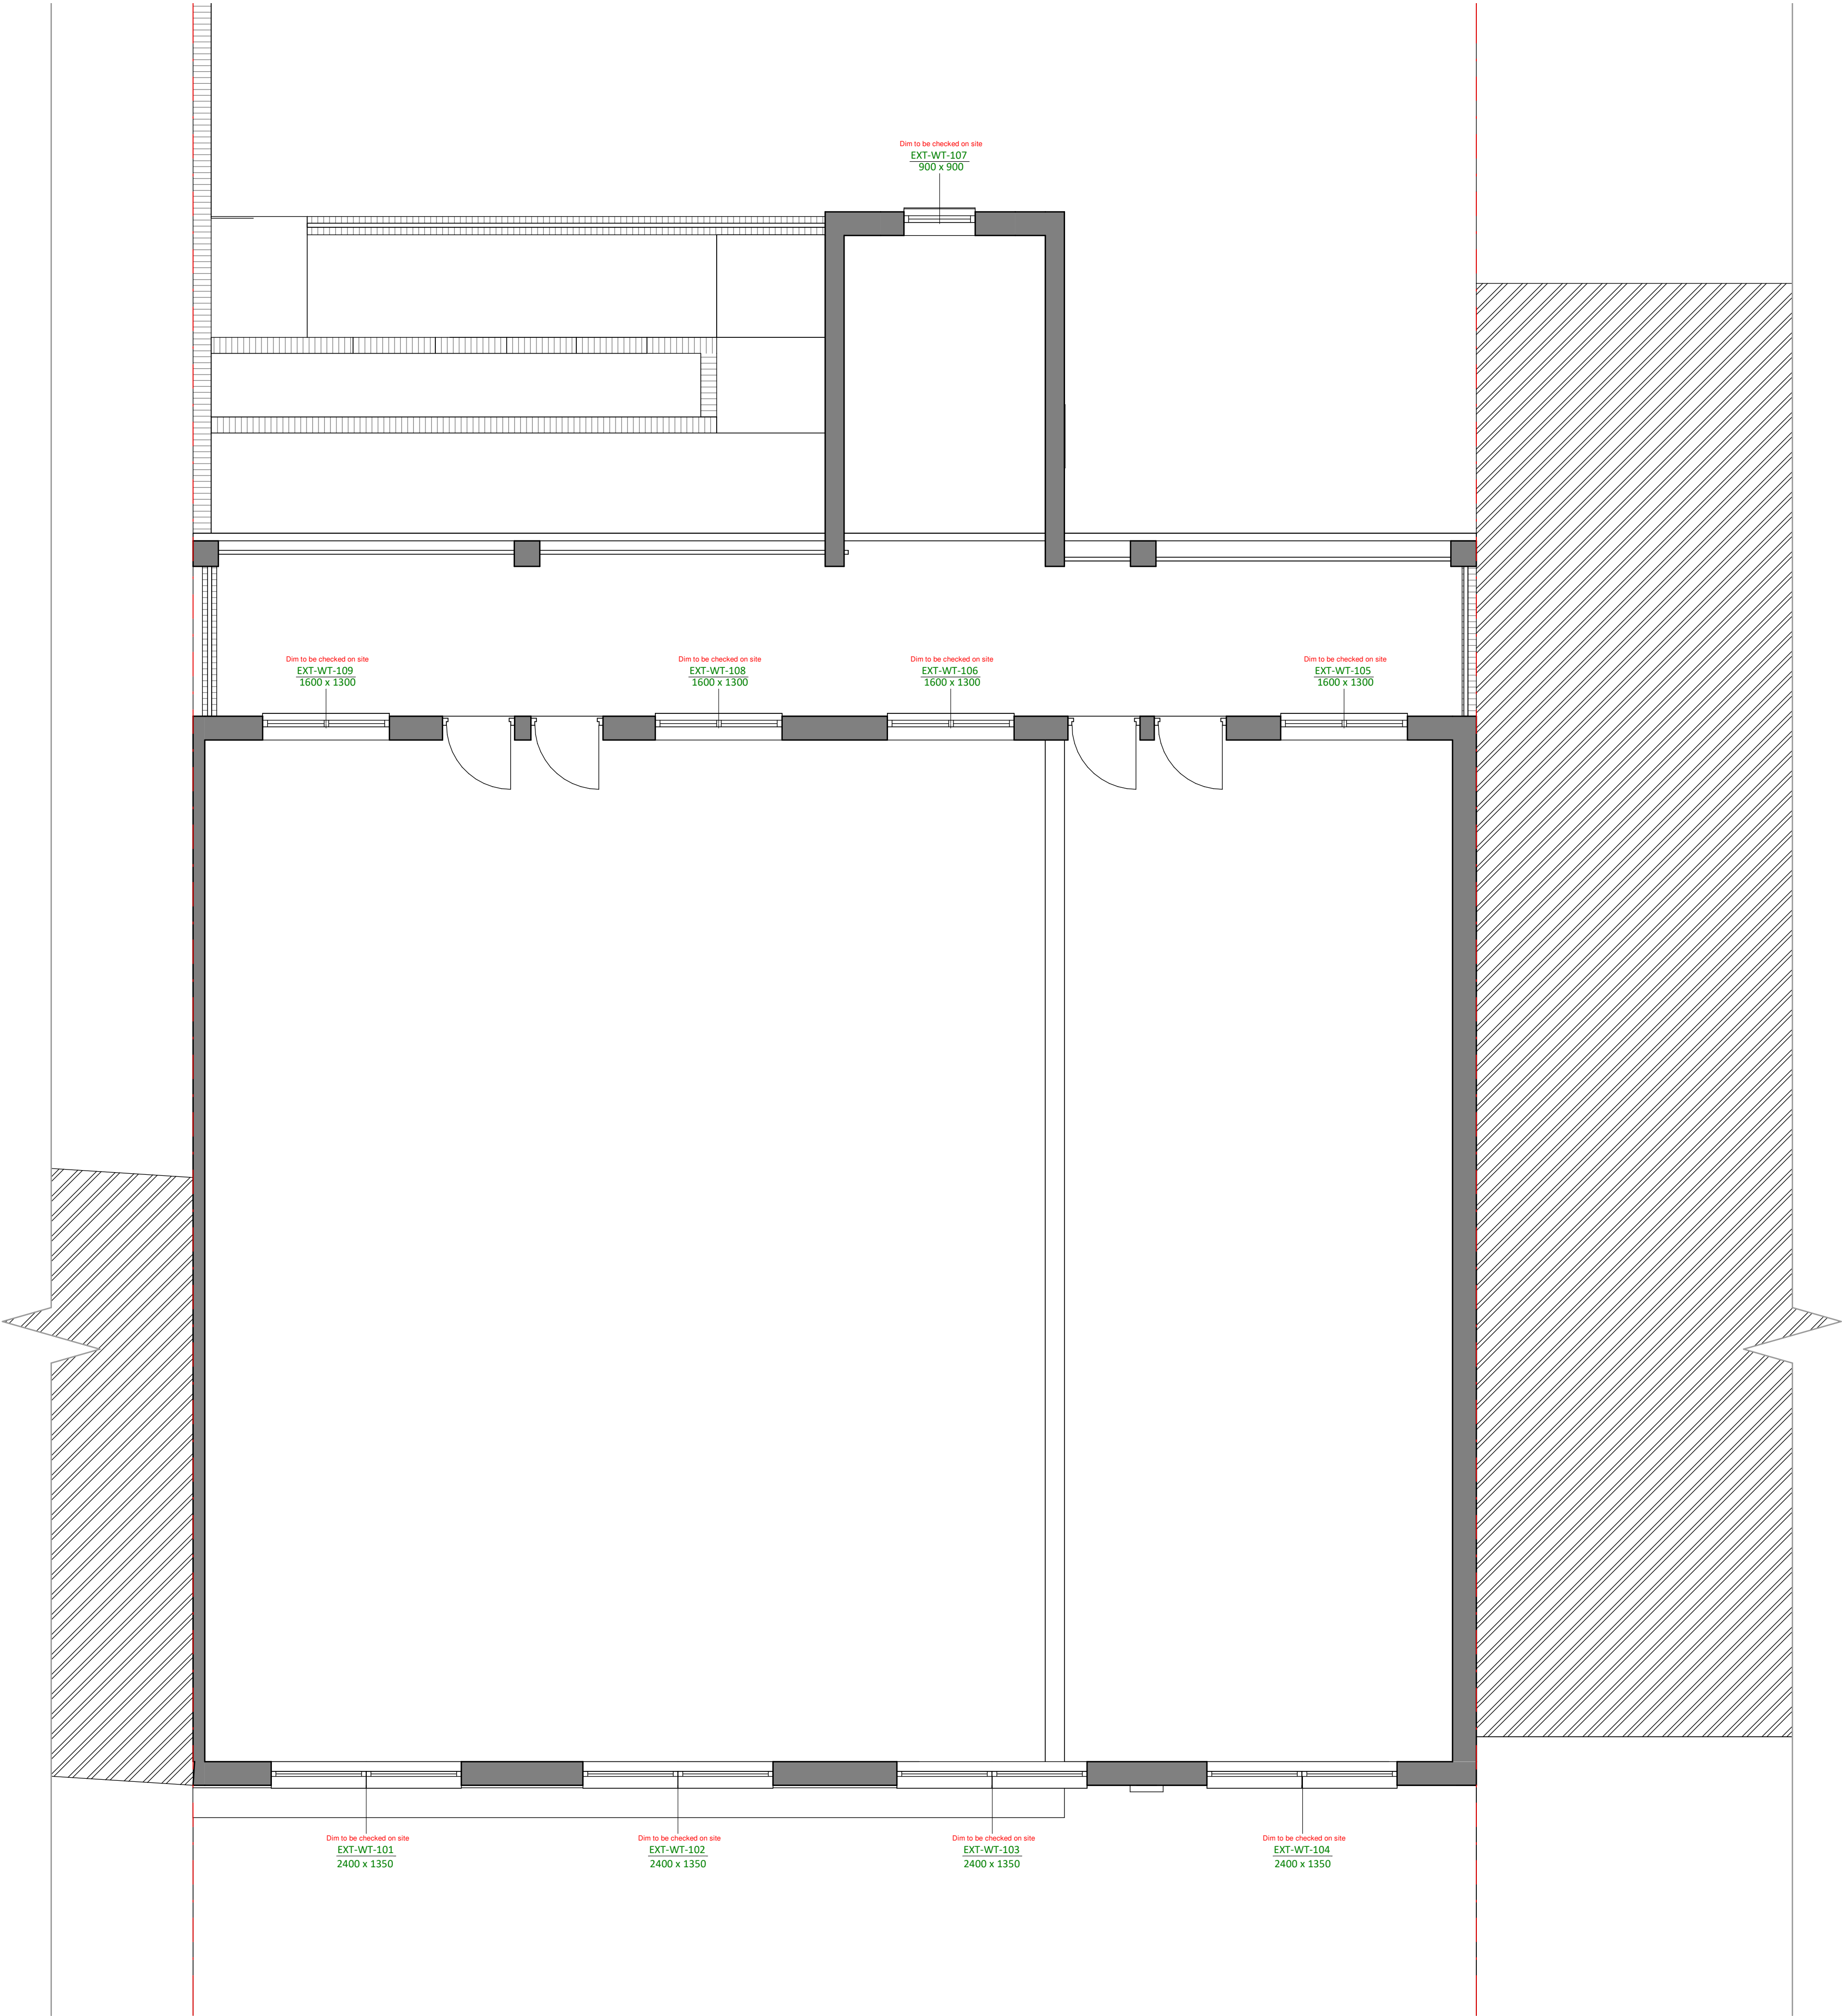

1 Existing First Floor Plan
1 : 50


 


Amendments :			
Rev	Iss	Date	Description
Project :			
106 Park Lane, N17 OJP			
Title :			
Existing First Floor Plan			
Bluelime Surveys & Design (01322 521026)			
106 Park Lane, N17 OJP			
Drawn by :	Checked by :	Scale @ A1 :	Date :
HD	Checker	1 : 50	12/06/2026
Drawing number :			Rev :
BL/DRG/4142/ 04.2			
Do not scale from this drawing. Dimensions to be checked on site.			

 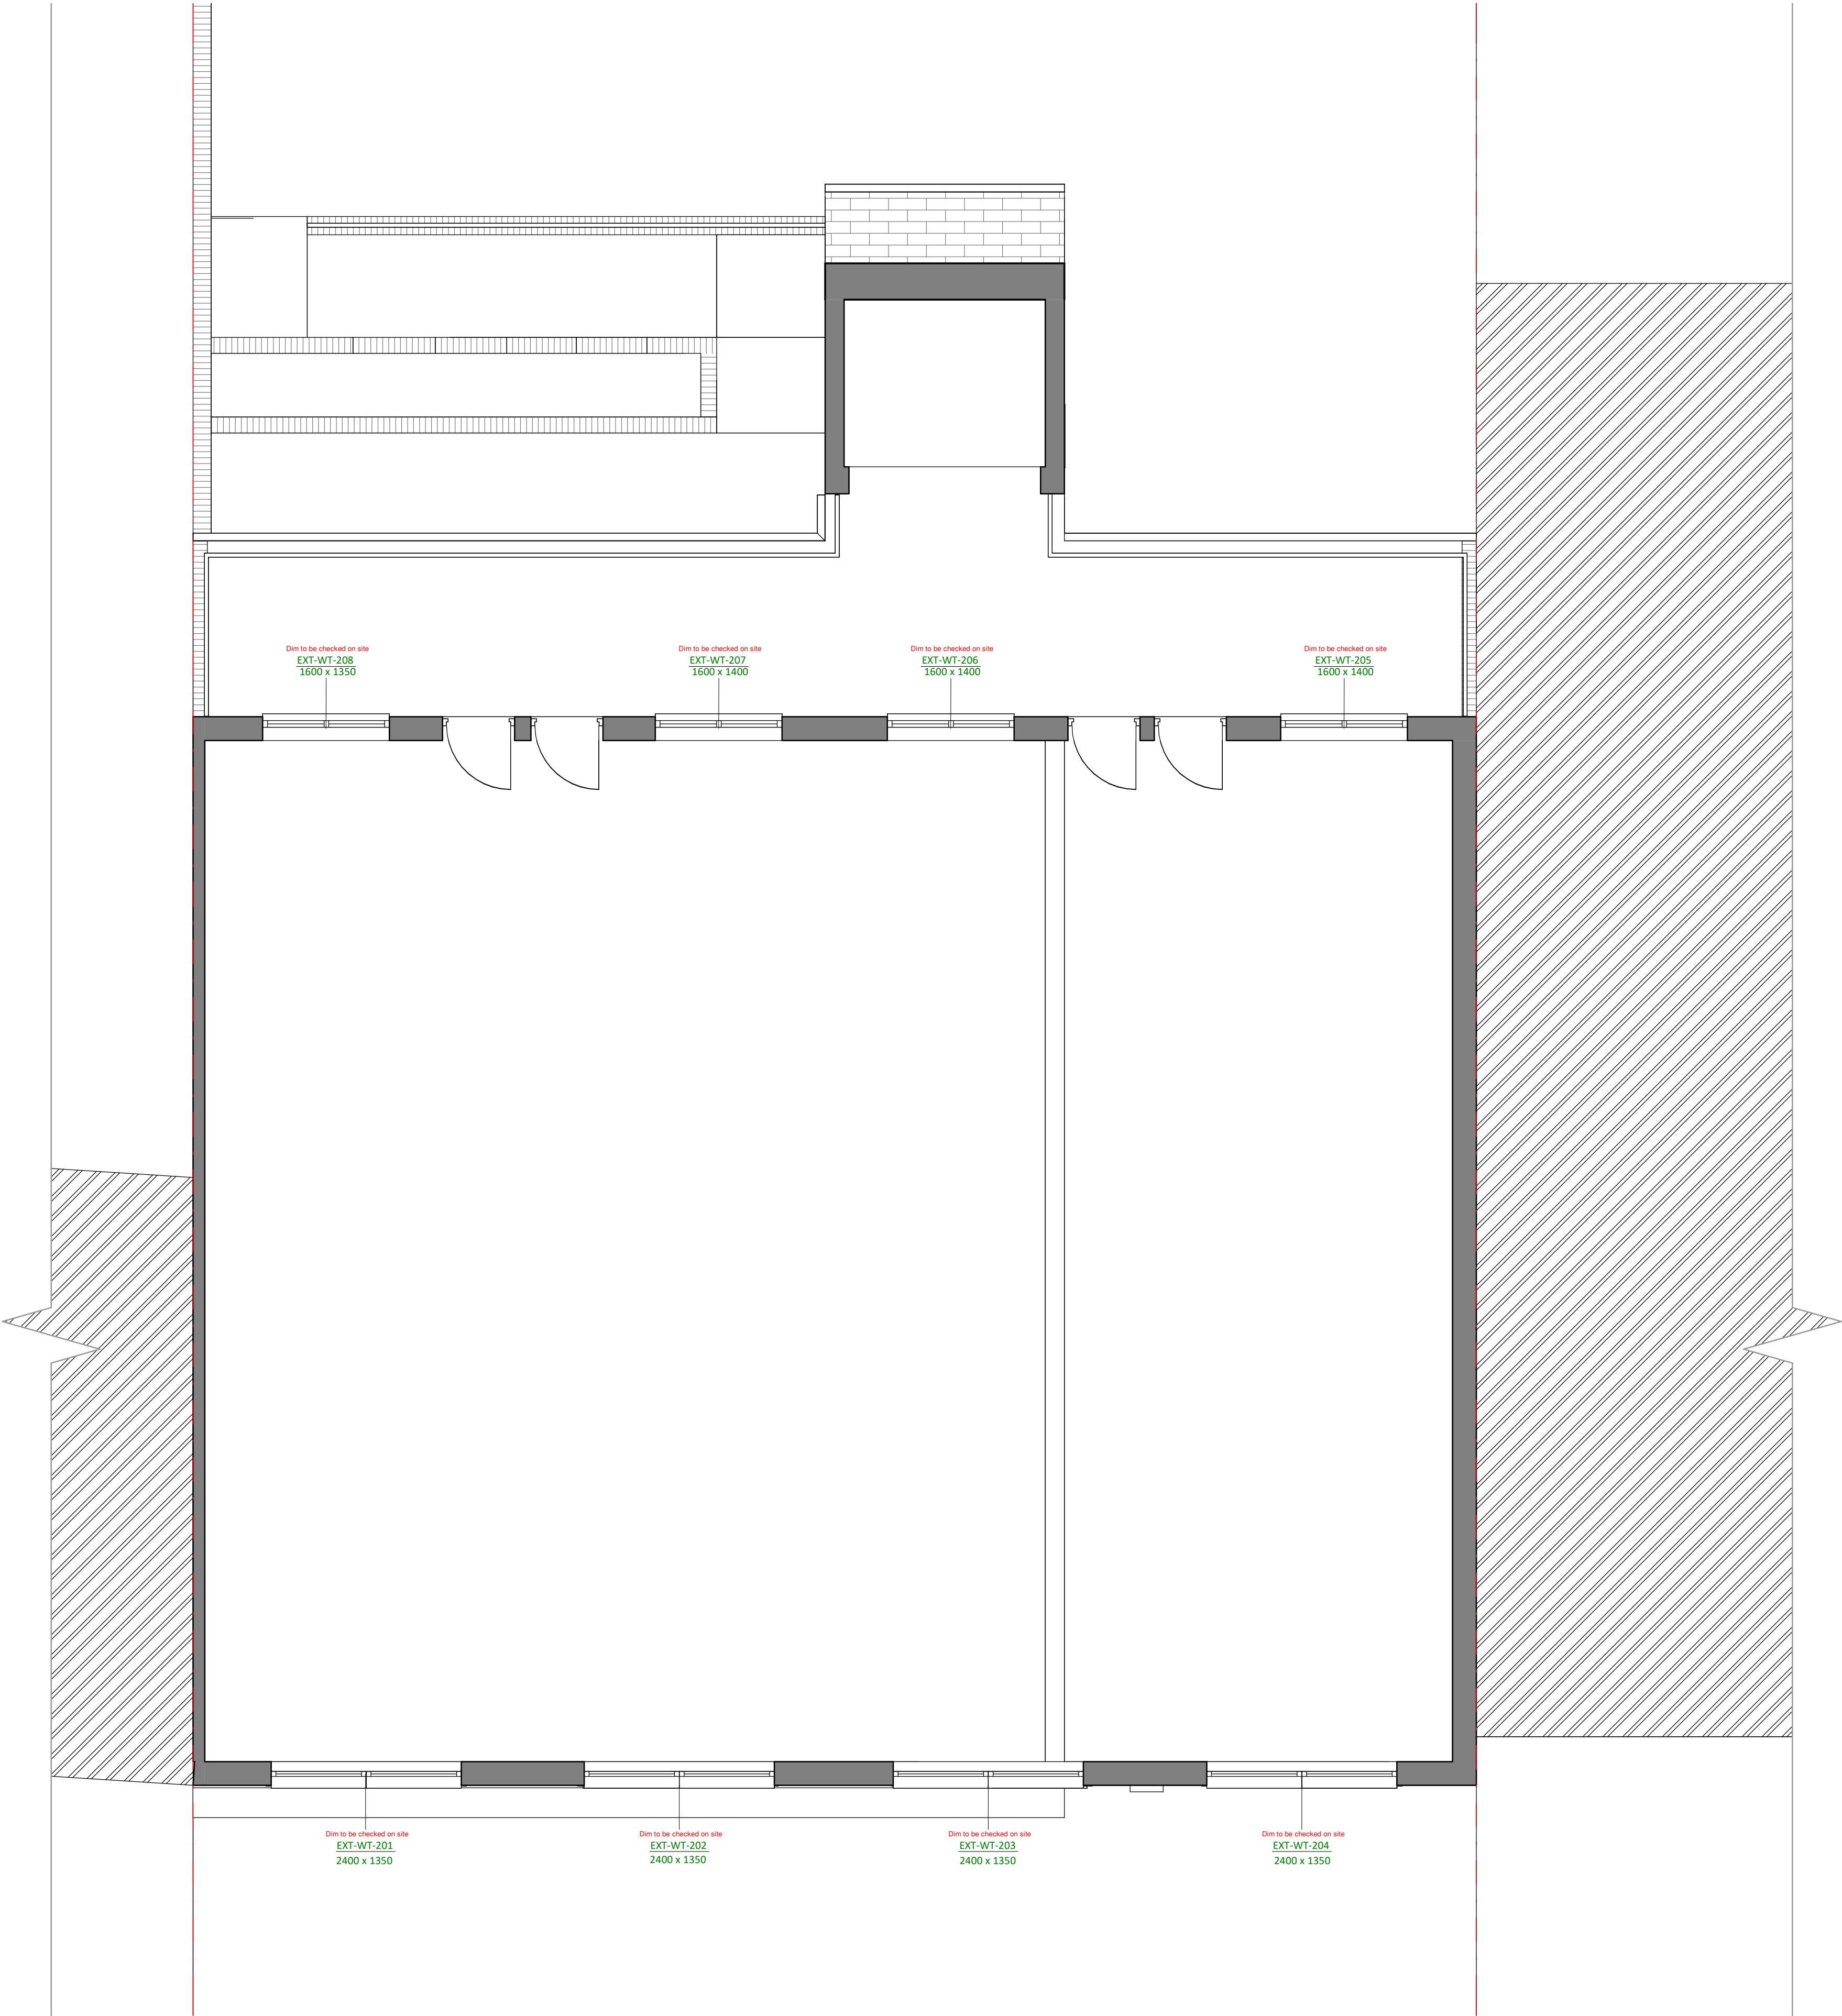

1 Existing Second Floor Plan
1 : 50

Amendments :			
Rev	date	Date	Description
Project :			
106 Park Lane, N17 OJP			
Title :			
Existing Second Floor Plan			
Bluelime Surveys & Design (01322 521026)			
106 Park Lane, N17 OJP			
Drawn by :	Checked by :	Scale @ A1 :	Date :
HD	Checker	1 : 50	12/06/2026
Drawing number :			Rev :
BL/DRG/4142/ 04.3			
Do not scale from this drawing. Dimensions to be checked on site.			

 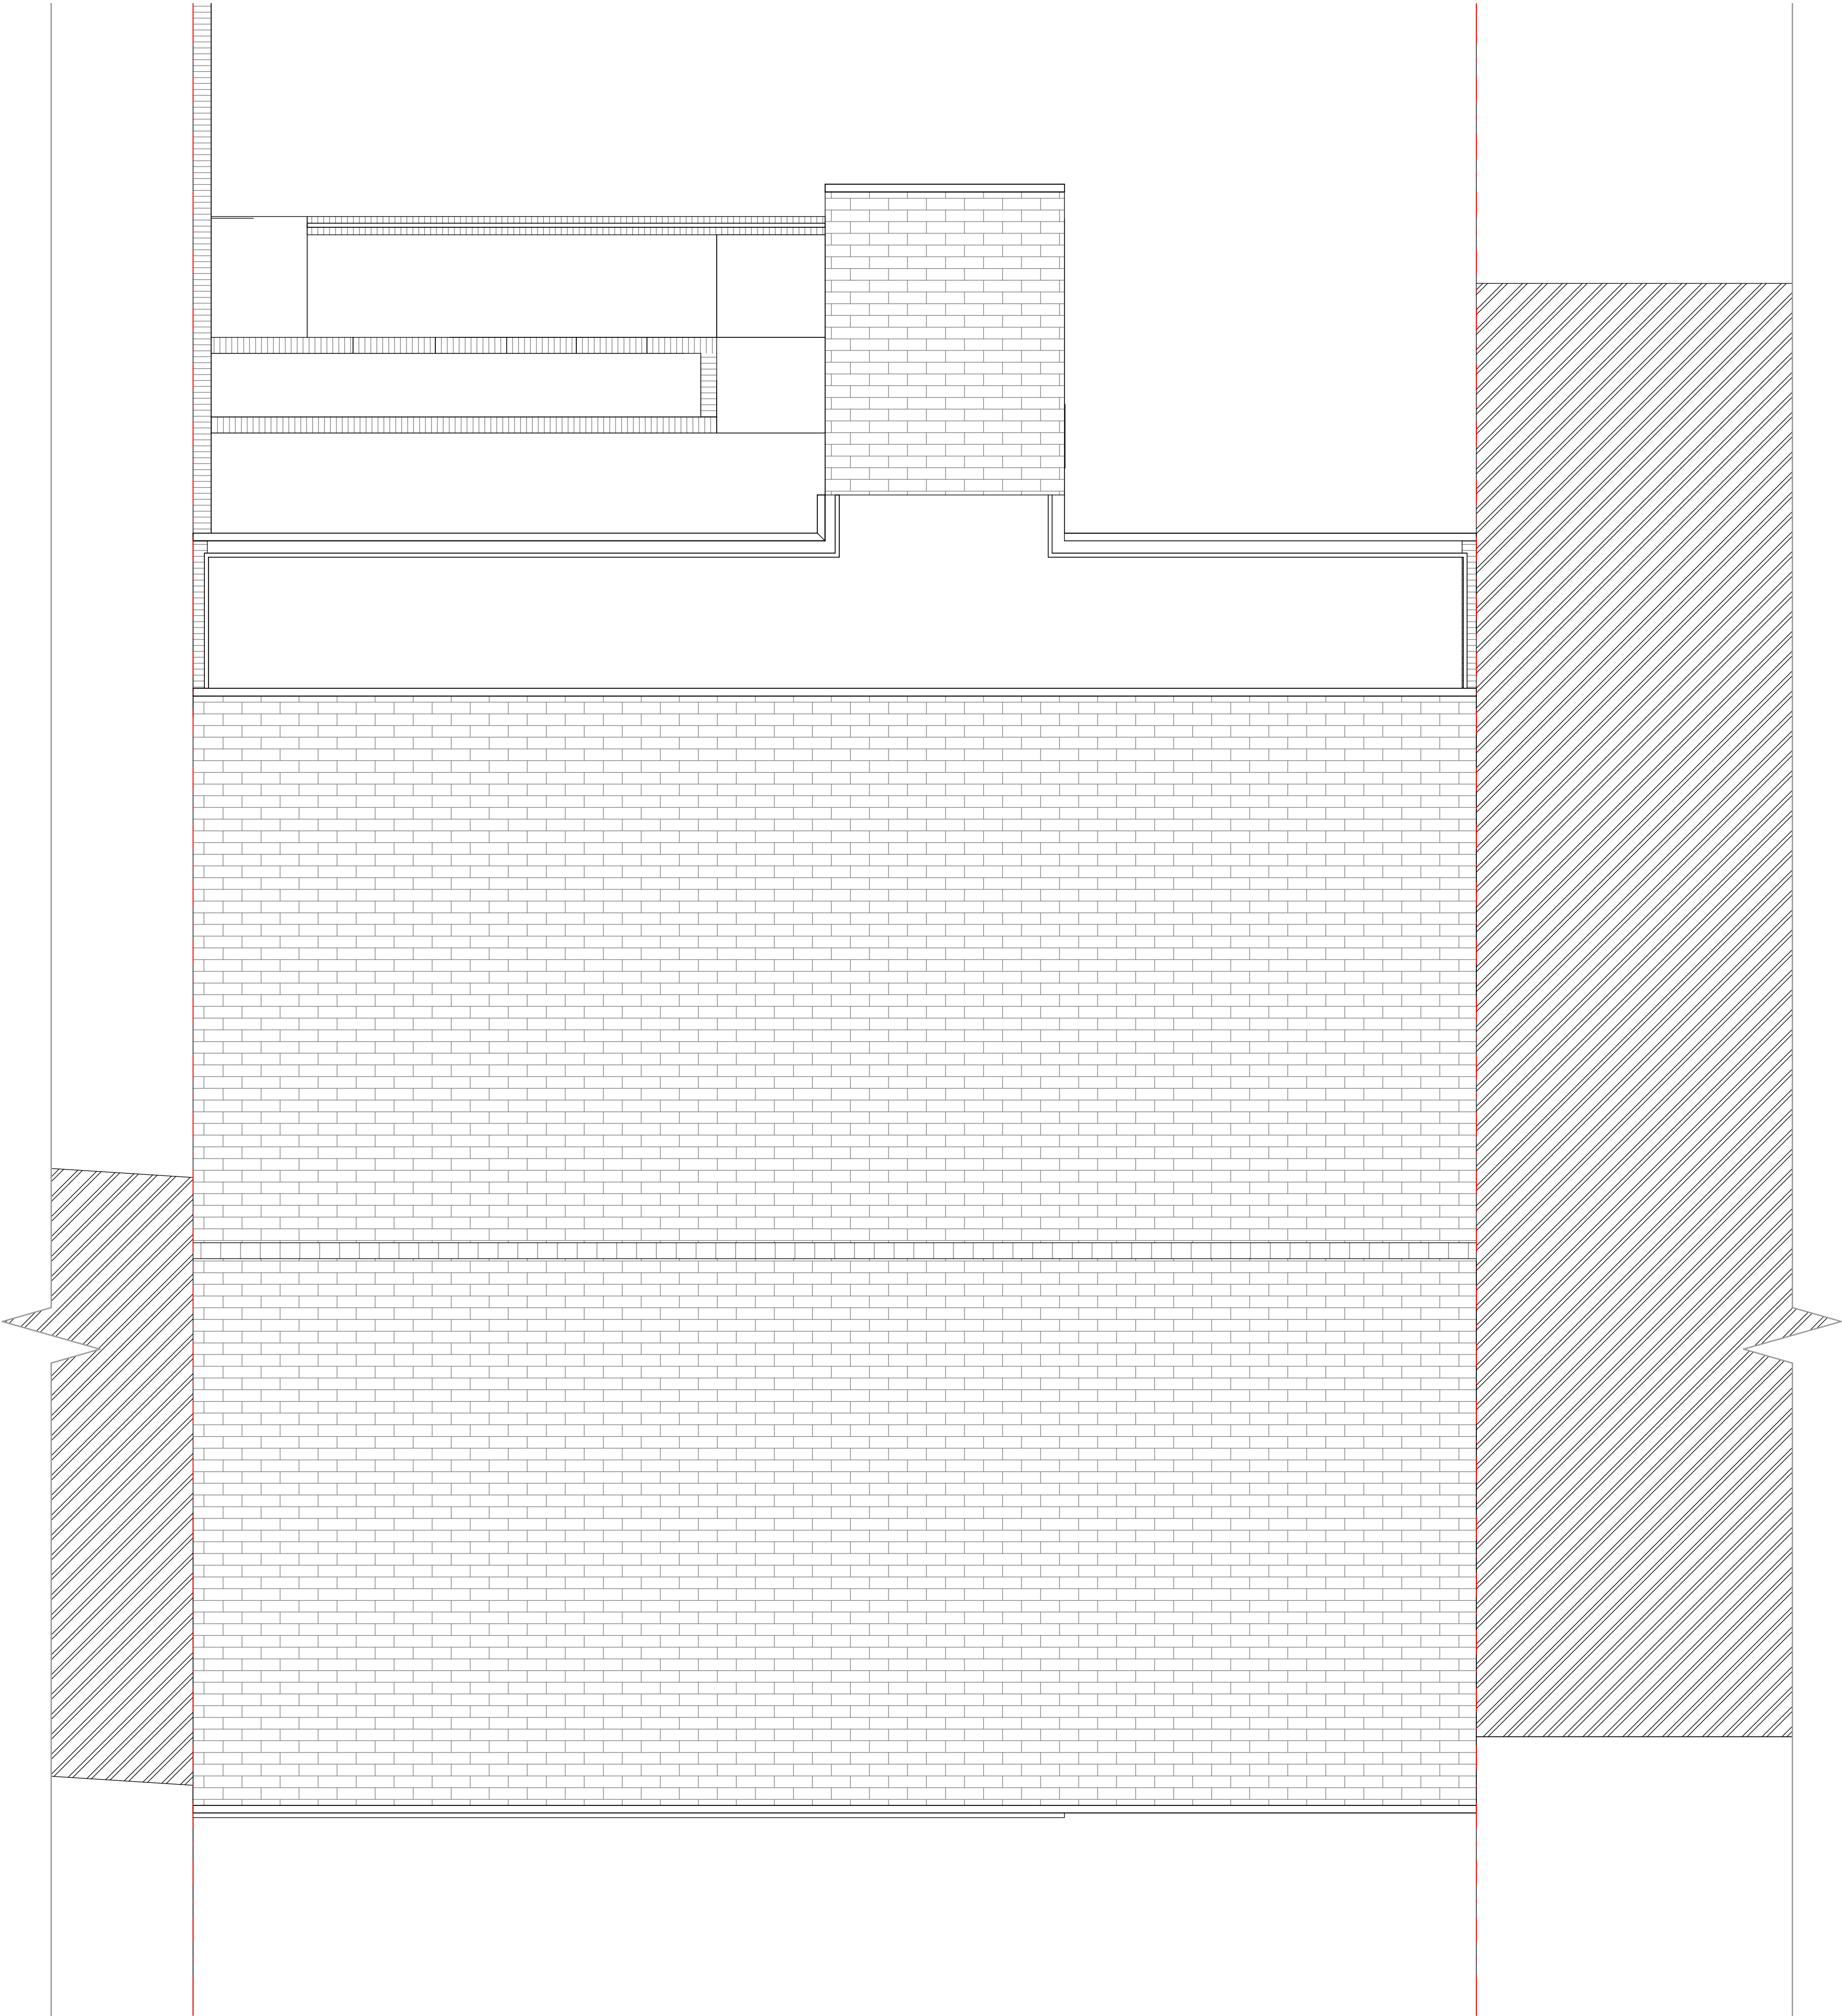

1 Existing Roof Plan
1 : 50


Amendments :			
Rev	Date	Drawn	Description
Project :			
106 Park Lane, N17 OJP			
Title :			
Existing Roof Plan			
Bluelime Surveys & Design (01322 521026)			
106 Park Lane, N17 OJP			
Drawn by :	Checked by :	Scale @ A1 :	Date :
HD	Checker	1 : 50	12/06/2026
Drawing number :			Rev :
BL/DRG/4142/ 04.4			
Do not scale from this drawing. Dimensions to be checked on site.			



1 Existing Front Elevation
1 : 50




2 Existing Rear Elevation
1 : 50

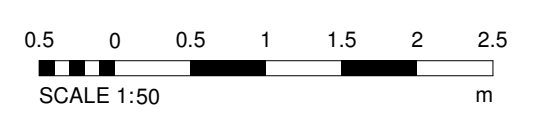


Amendments :			
Rev	int.	Date	Description
Project :			
106 Park Lane, N17 OJP			
Title :			
Existing Elevations			
Bluelime Surveys & Design (01322 521026)			
106 Park Lane, N17 OJP			
Drawn by :	Checked by :	Scale @ A1 :	Date :
HD	Checker	1 : 50	12/06/2026
Drawing number :			Rev :
BL/DRG/4142/ 05.1			
Do not scale from this drawing. Dimensions to be checked on site.			

13/07/2026 15:25:16


13/07/2026 15:25:16

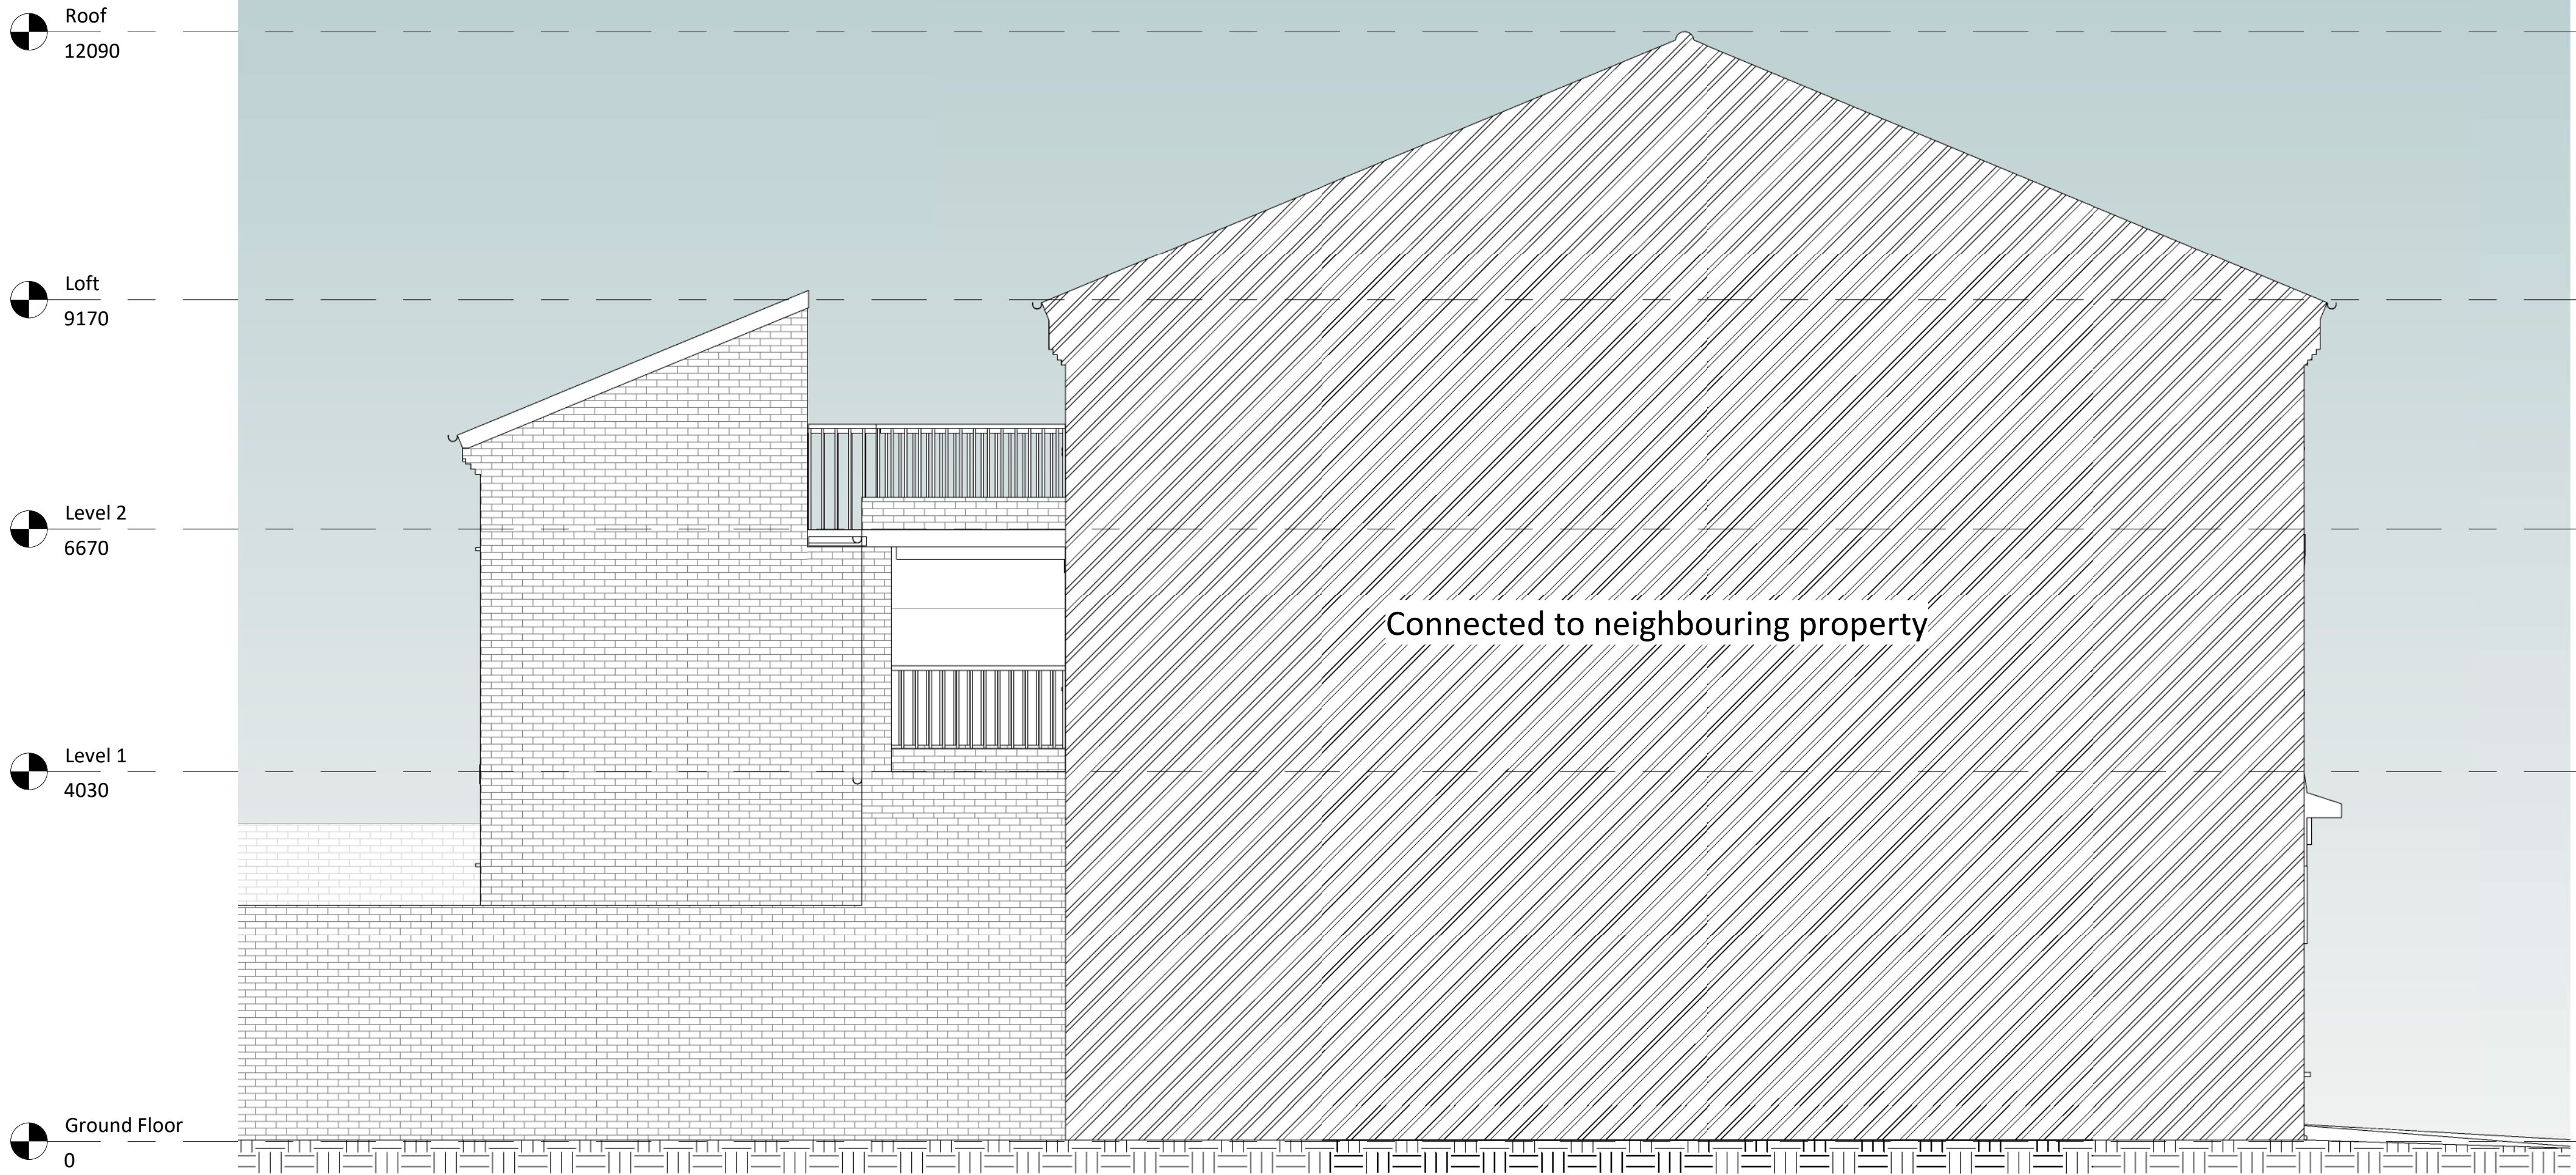

1 Existing Left Elevation
1 : 50

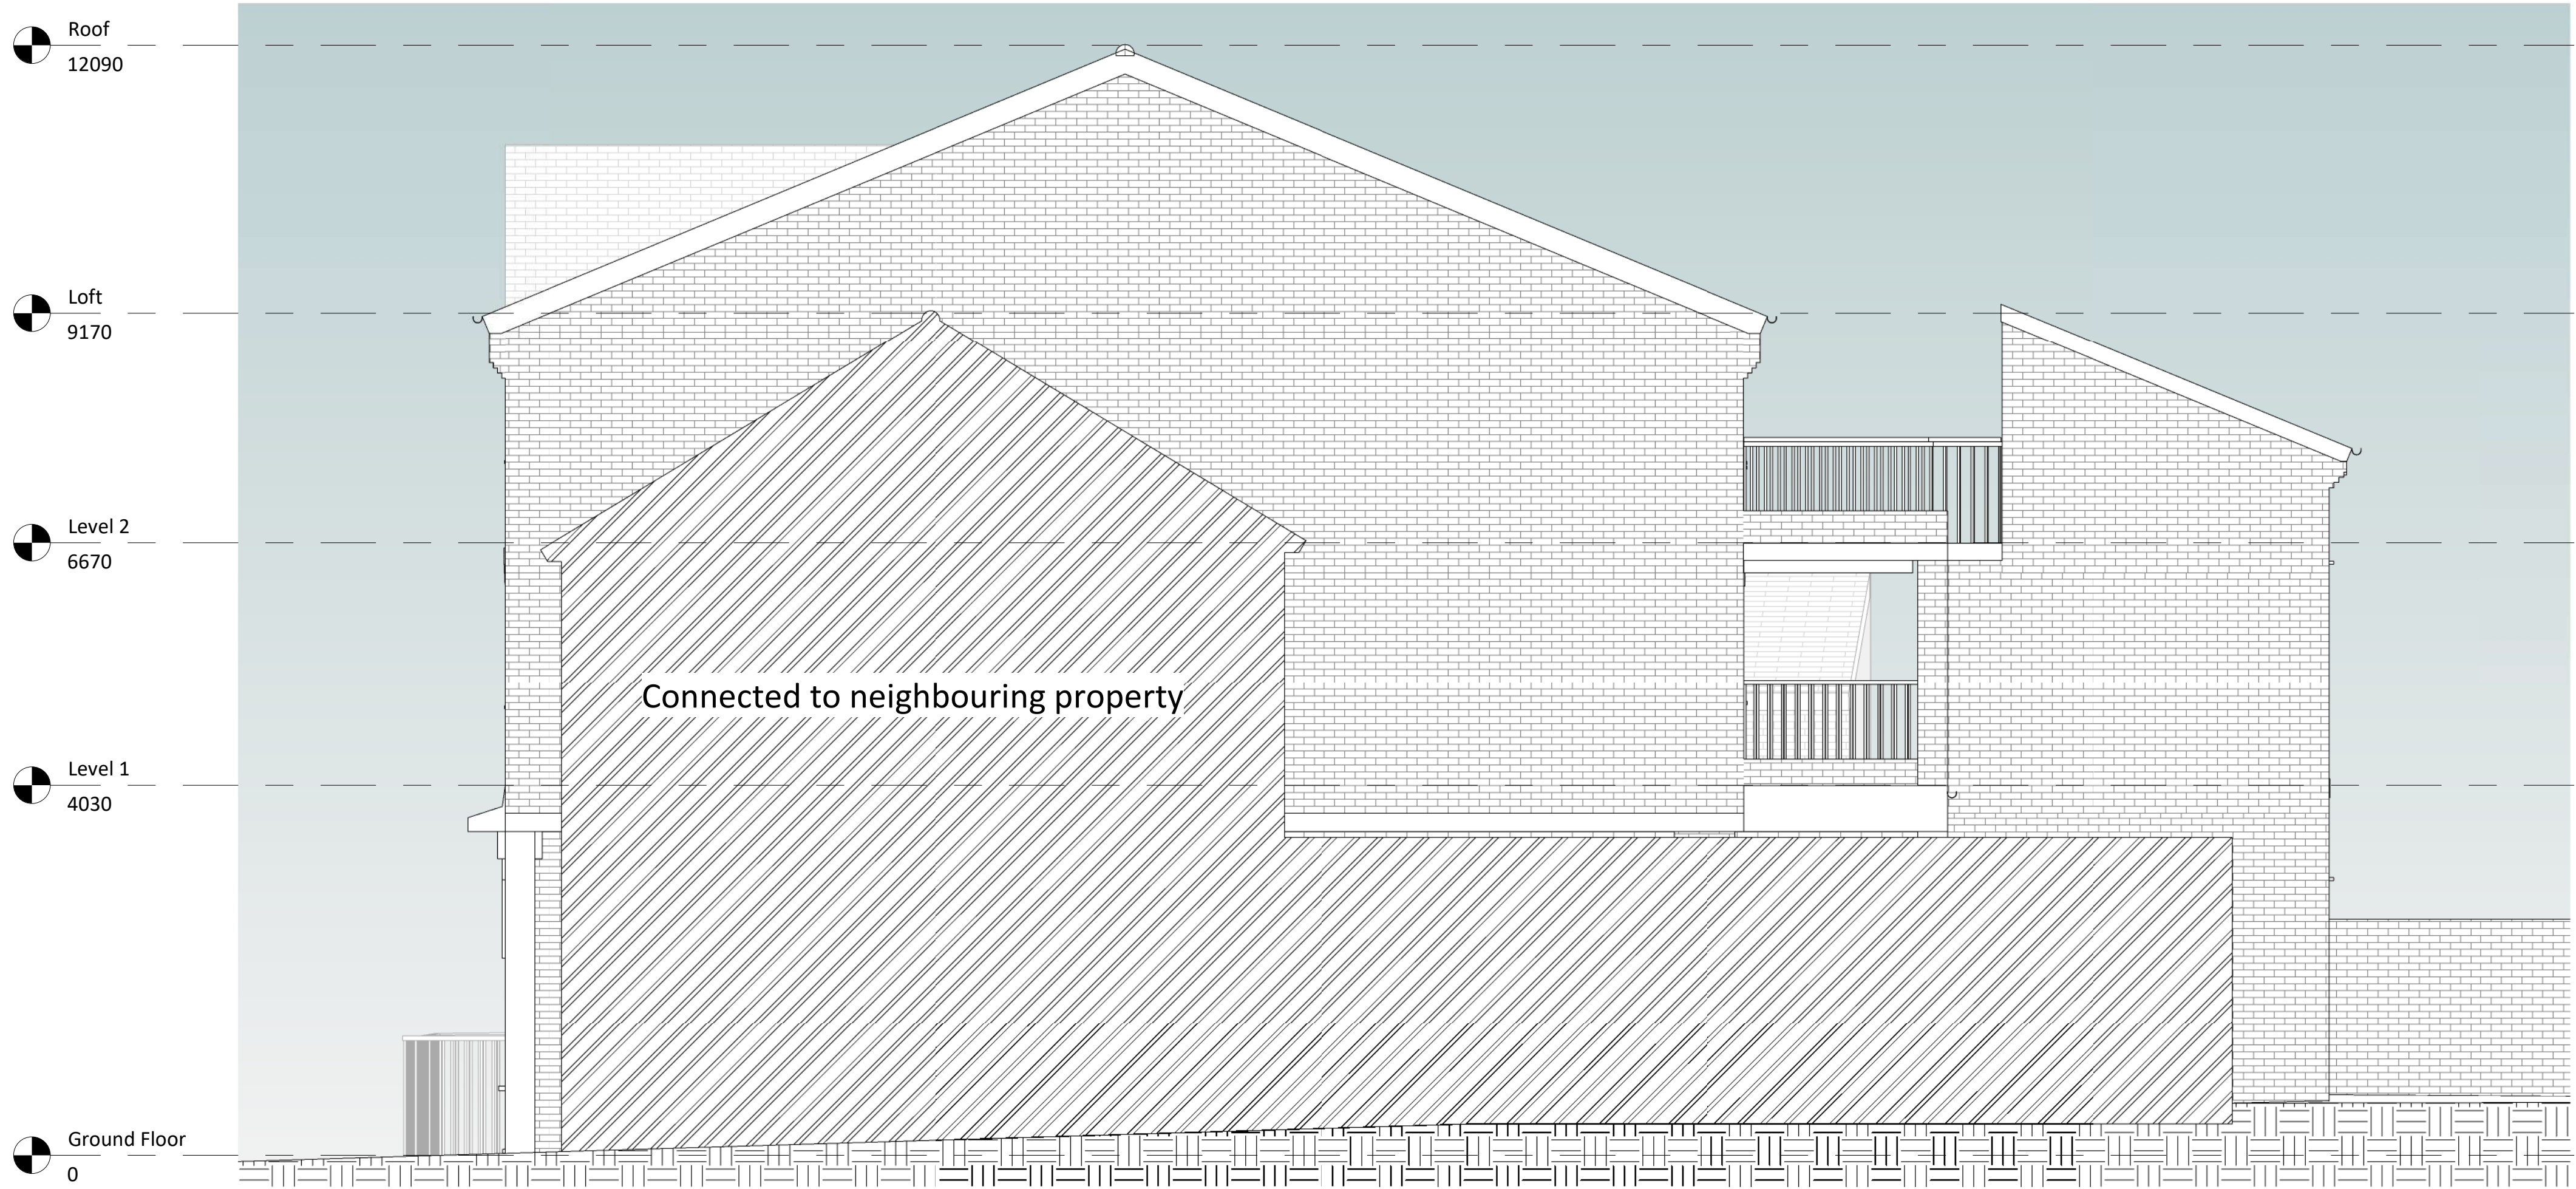

2 Existing Right Elevation
1 : 50

 

Amendments :			
Rev	Date	Drawn	Description
Project :			
106 Park Lane, N17 OJP			
Title :			
Existing Elevations			
Bluelime Surveys & Design (01322 521026)			
106 Park Lane, N17 OJP			
Drawn by :	Checked by :	Scale @ A1 :	Date :
HD	Checker	1 : 50	12/06/2026
Drawing number :			Rev :
BL/DRG/4142/ 05.2			
Do not scale from this drawing. Dimensions to be checked on site.			