


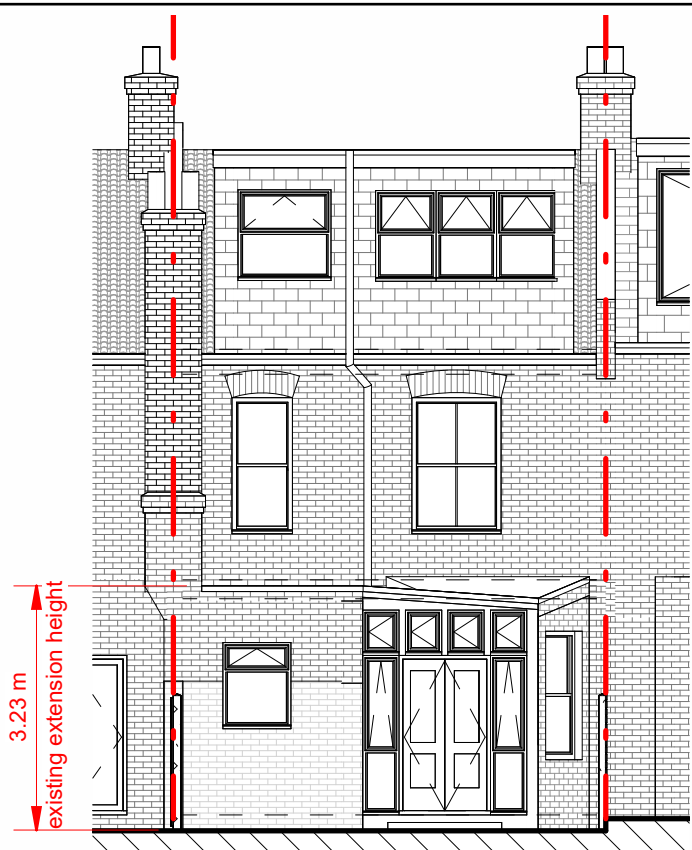

EXISTING REAR ELEVATION
1 : 100





PROPOSED REAR ELEVATION
1 : 100



EXISTING SIDE ELEVATION
1 : 100



PROPOSED SIDE ELEVATION
1 : 100

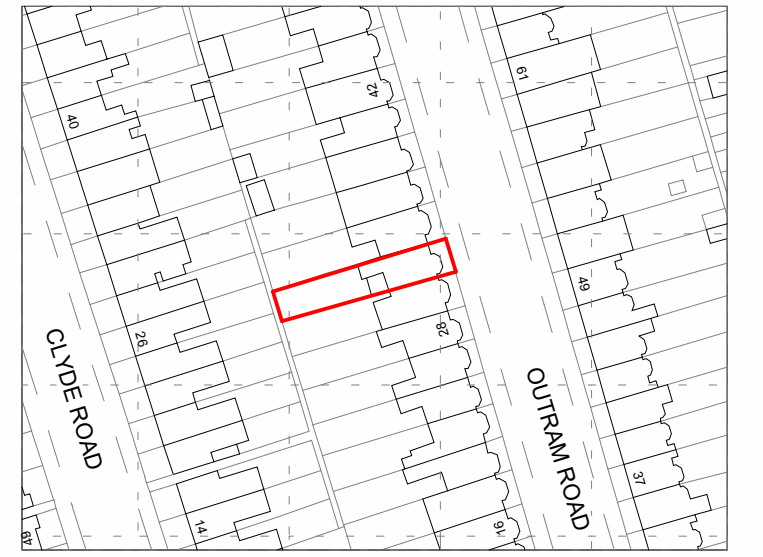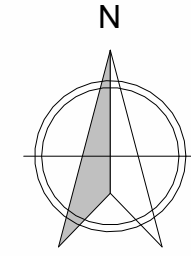

LOCATION PLAN
1 : 1250




EXISTING FRONT ELEVATION
1 : 100




EXISTING SIDE ELEVATION II
1 : 100




PROPOSED SIDE ELEVATION II
1 : 100

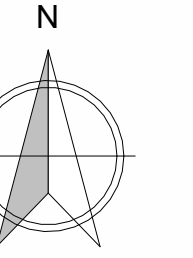


PROPOSED BLOCK PLAN
1 : 500

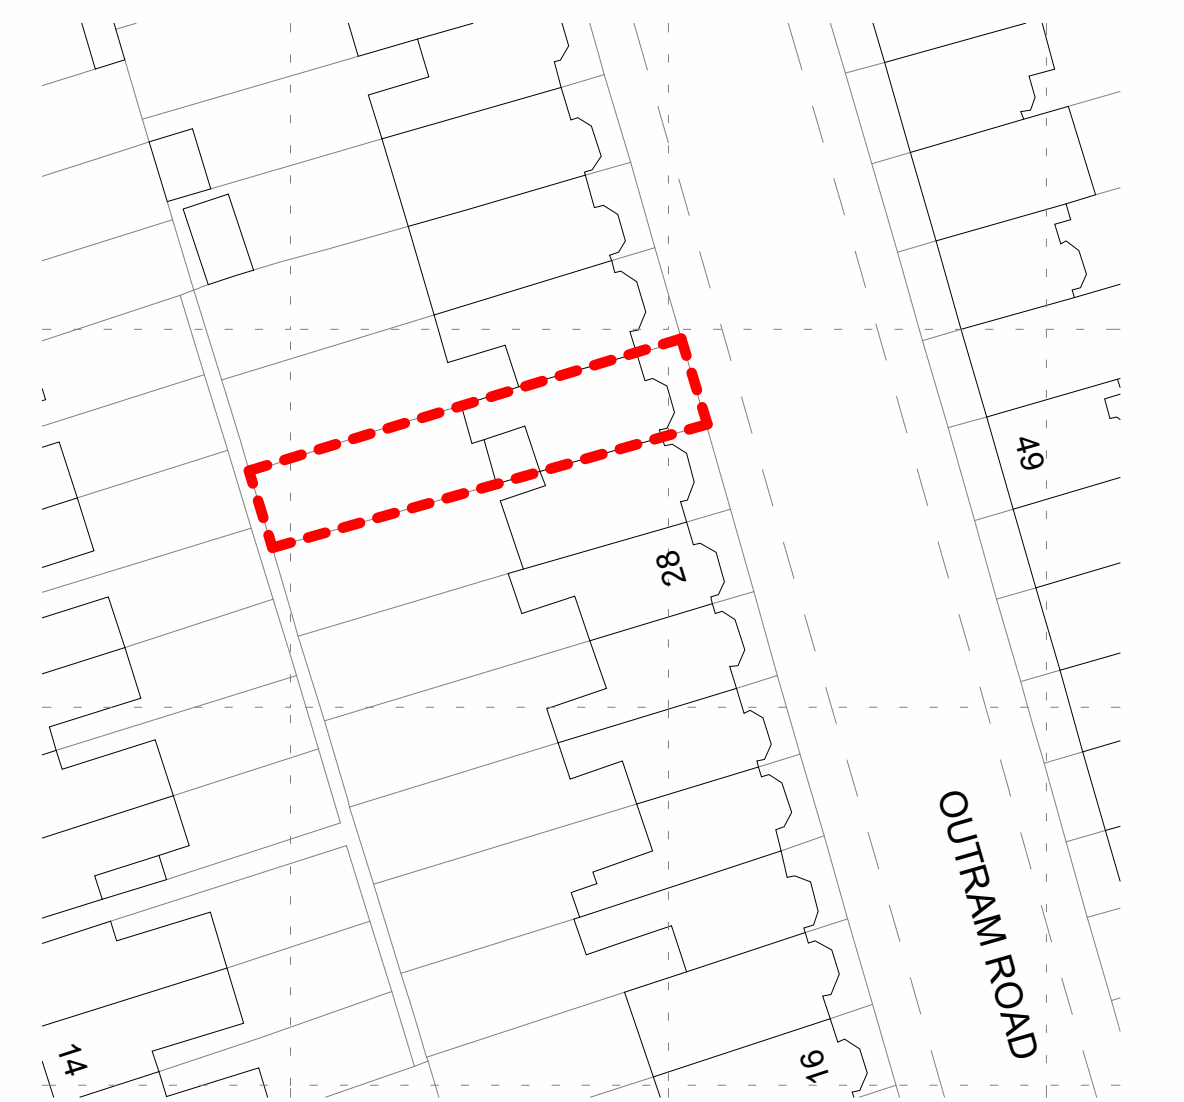


EXISTING BLOCK PLAN
1 : 500

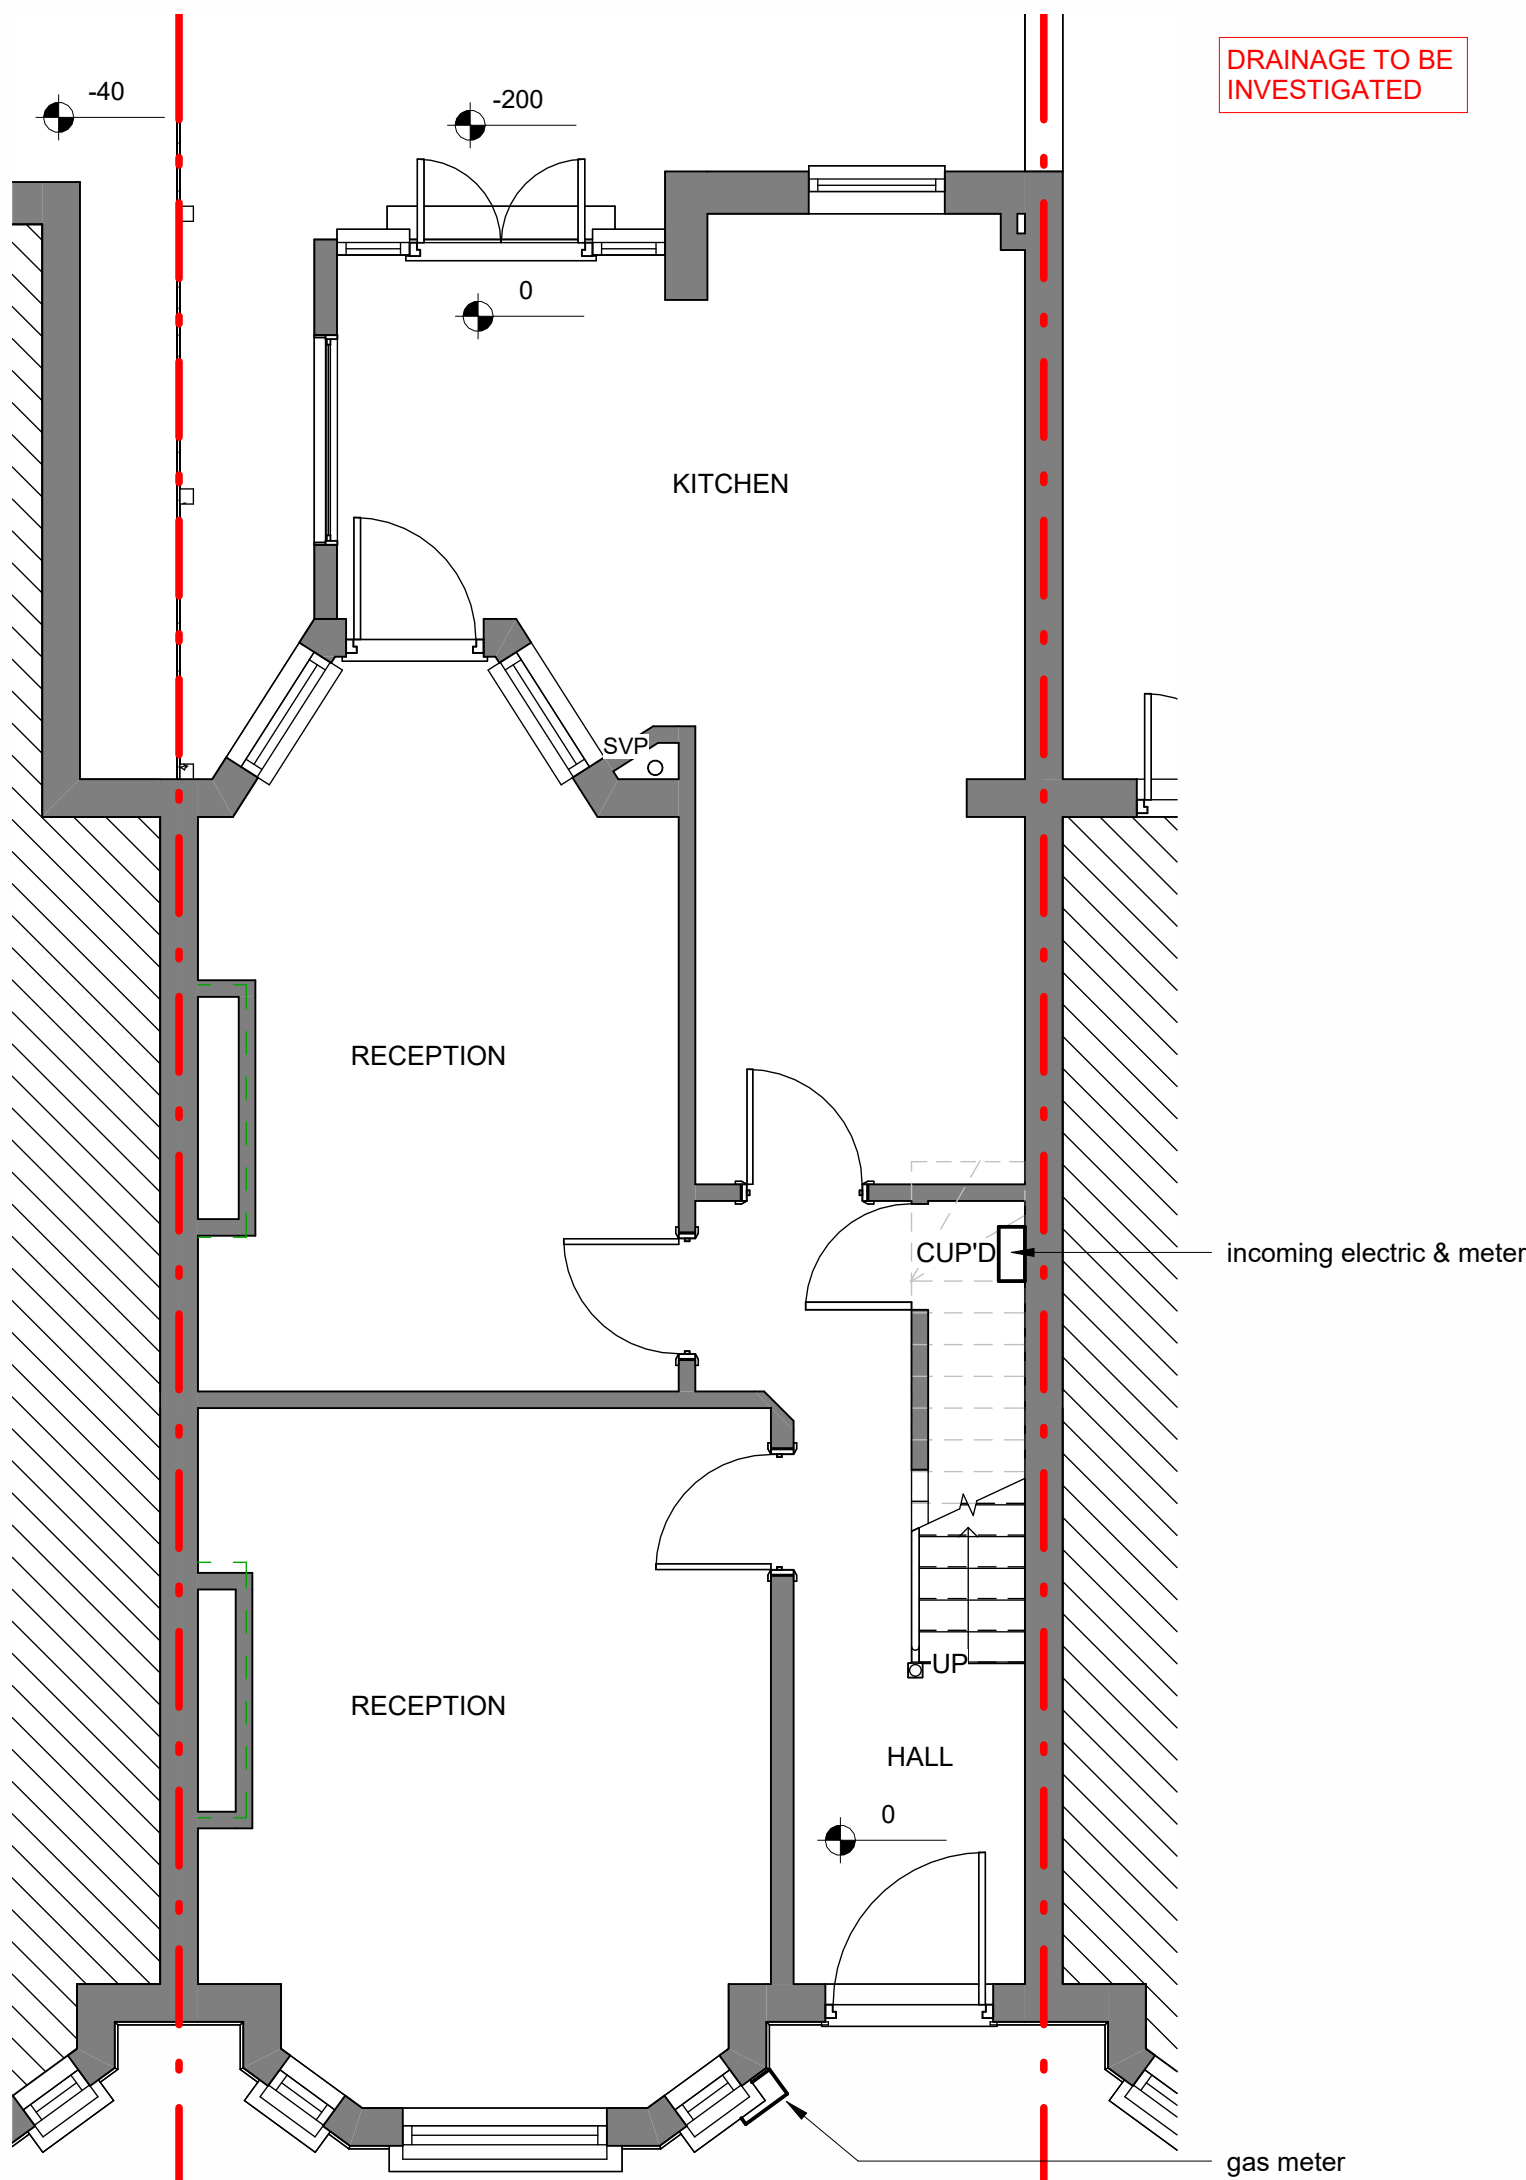


EXISTING GROUND FLOOR
1 : 50

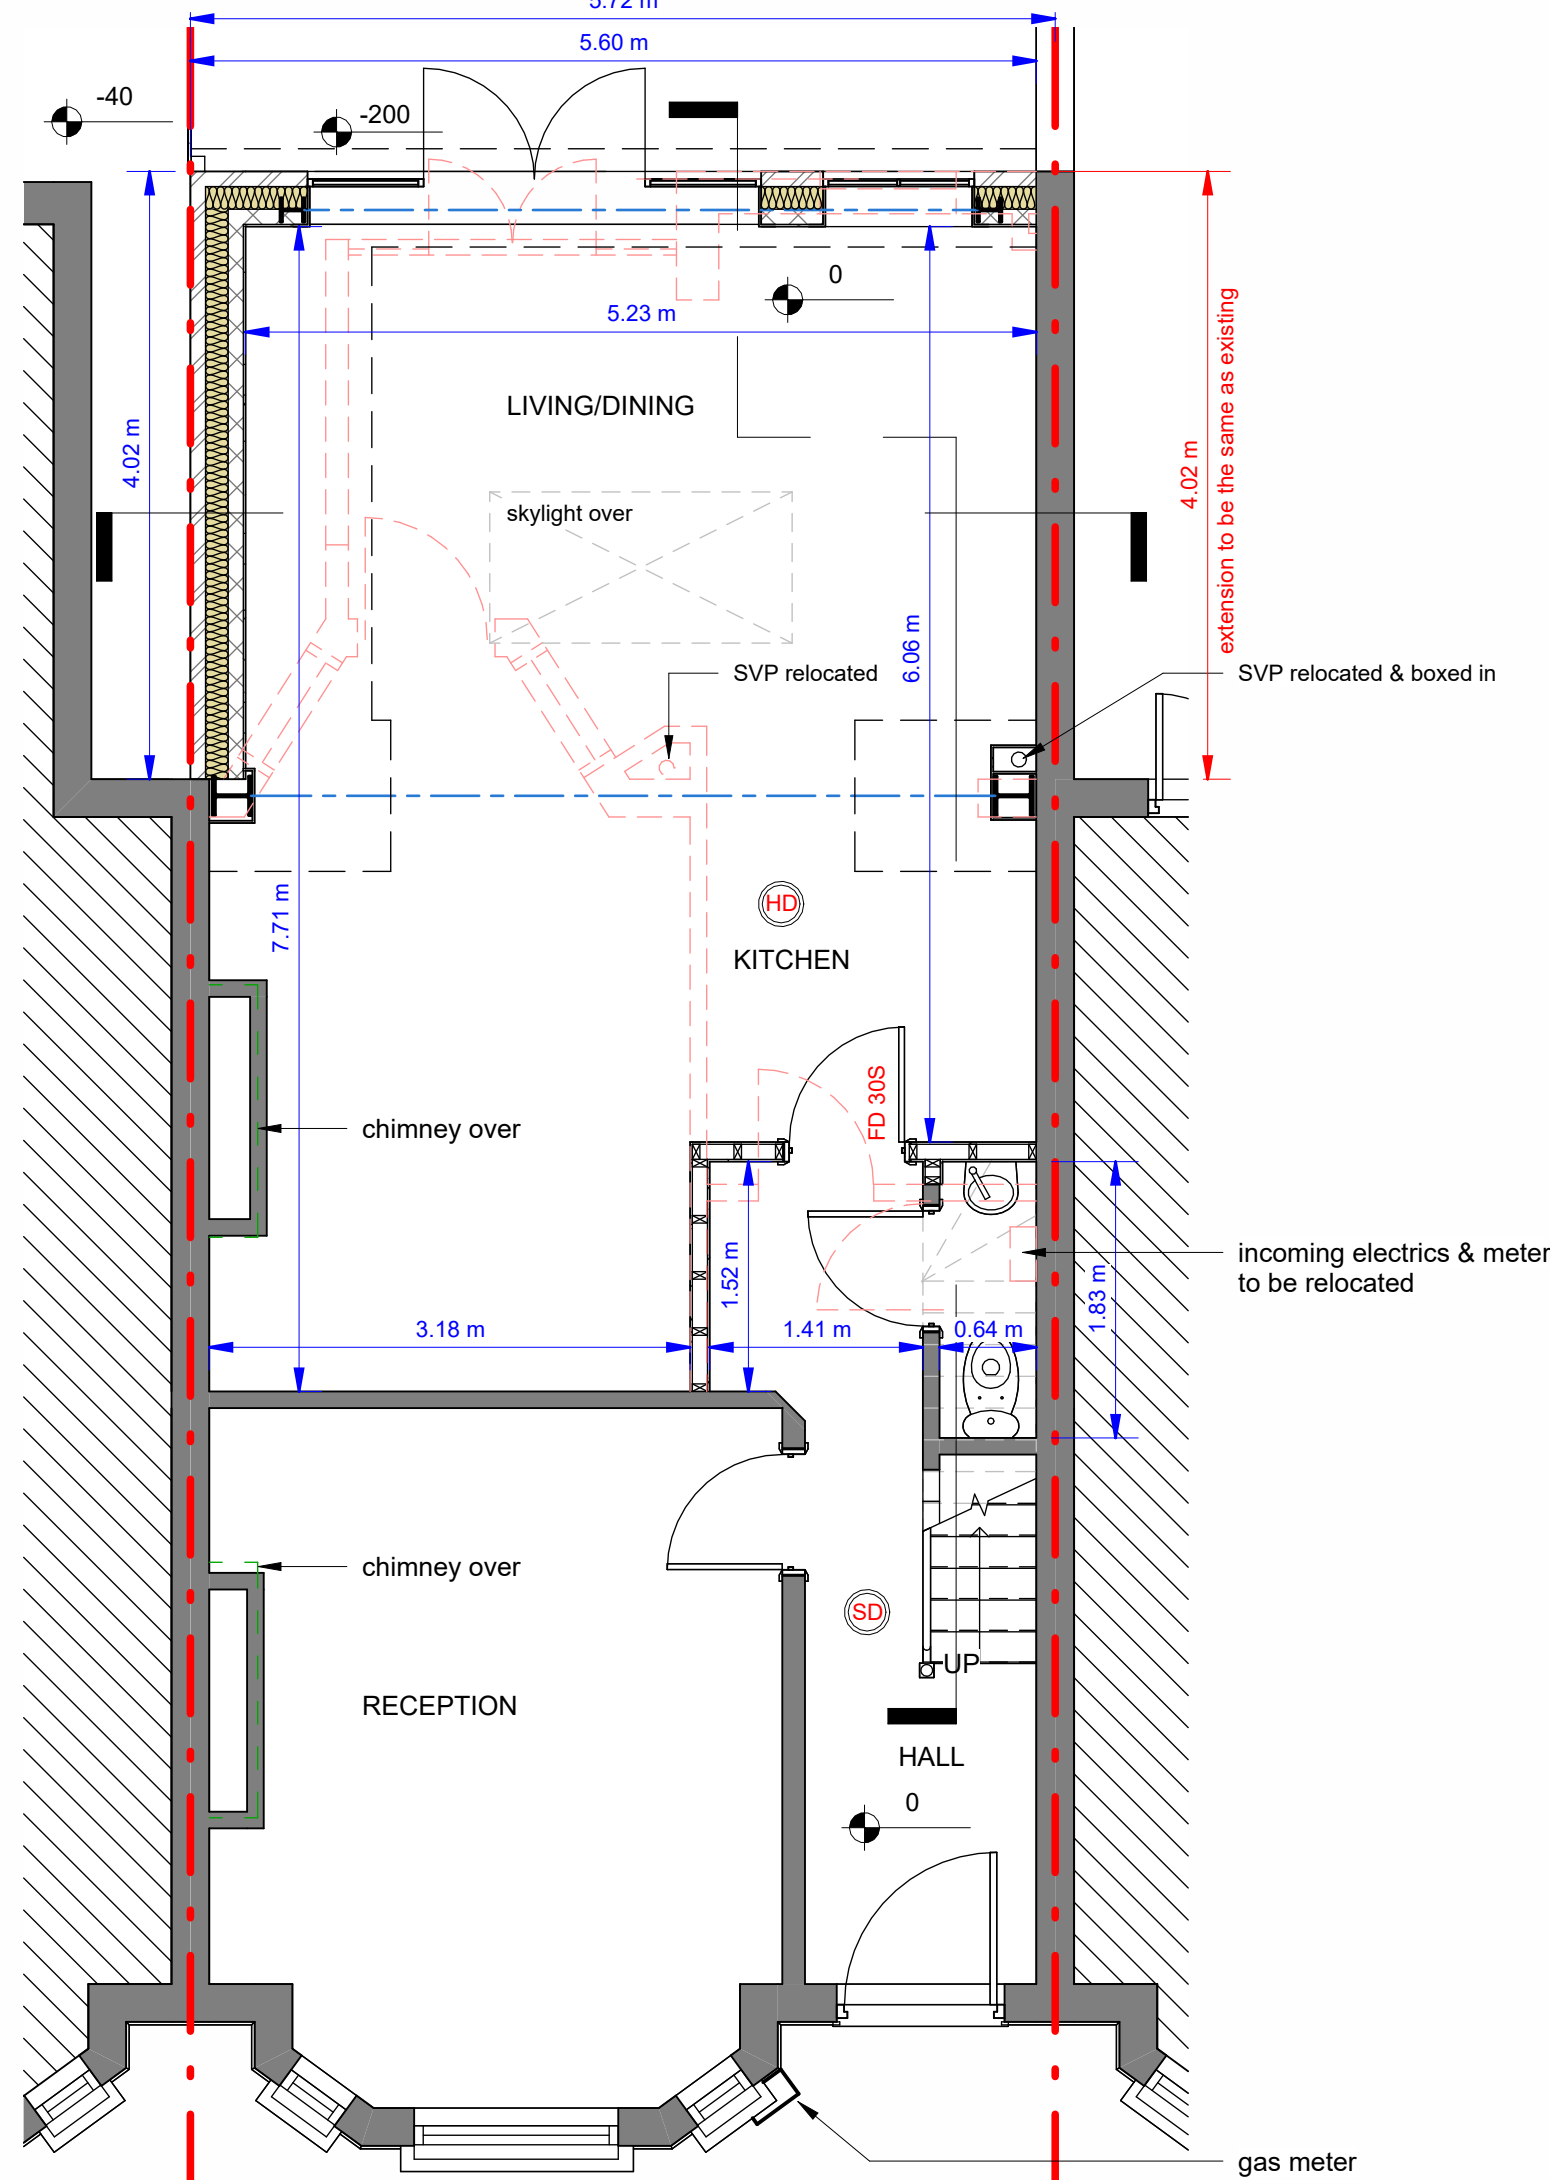

PROPOSED GROUND FLOOR
1 : 50

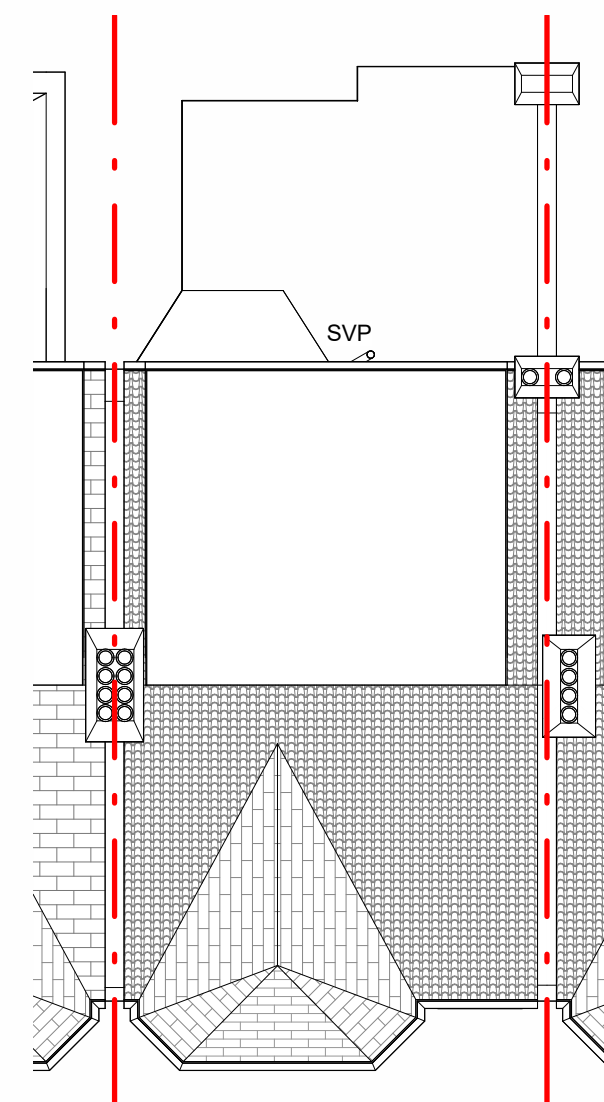


EXISTING ROOF PLAN
1 : 100

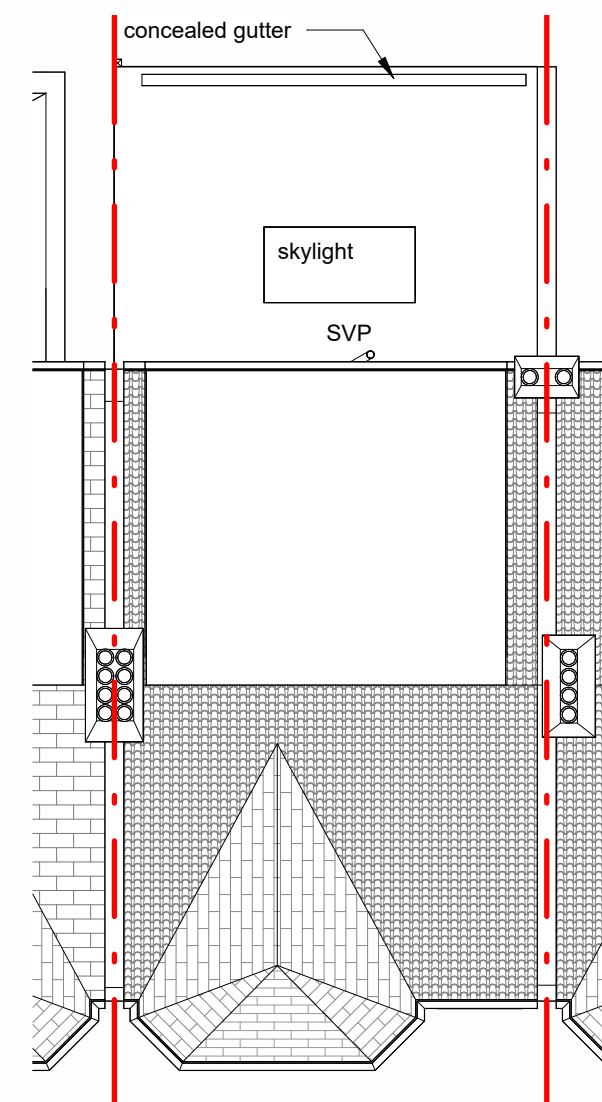


PROPOSED ROOF PLAN
1 : 100


1M 2M 3M 4M 5M 6M 7M 8M 9M 10M		
1M 2M 3M 4M 5M		
plusrooms HOME EXTENSIONS		
• KITCHEN EXTENSIONS		
• LOFT CONVERSIONS		
• REFURBISHMENT		
REV	DATE	DETAIL
A	07/07/26	first draft
B	22/07/26	rear glazing
C	27/07/26	door & window revised
DRAWING: EXISTING & PROPOSED DRAWINGS		
DATE:	JULY 2026	PROJECT: REAR EXTENSION
SCALE @ A1:	As indicated	CLIENT: Jack & Emma Murphy
DRAWING No.	2026 062 01 C	CLIENT ADDRESS: 32 OUTRAM RD LONDON N22 7AF
ALL PLANS TO BE CHECKED BY CONTRACTOR FOR ACCURACY AND DIMENSIONS BEFORE WORK ON SITE. ANY QUOTES MUST BE RELATED TO DISCOVERIES AND EXISTING CONDITIONS. ANY ALTERATIONS TO THE PLANS OR DIMENSIONS MUST BE APPROVED BY THE CLIENT. 
PLUS ROOMS Unit 30, NW Works, 135 Solihbury Rd, London NW6 6RJ T: 0800 917 7127		

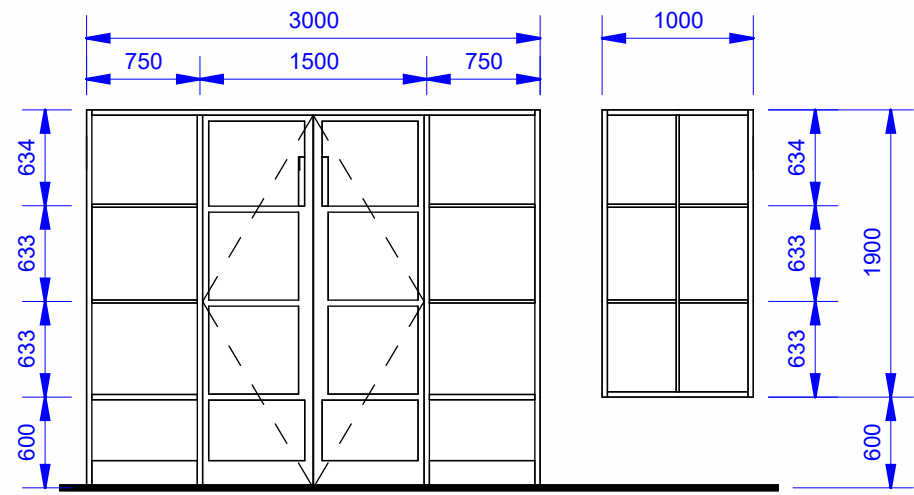

DOOR & WINDOW DETAILS
1 : 50

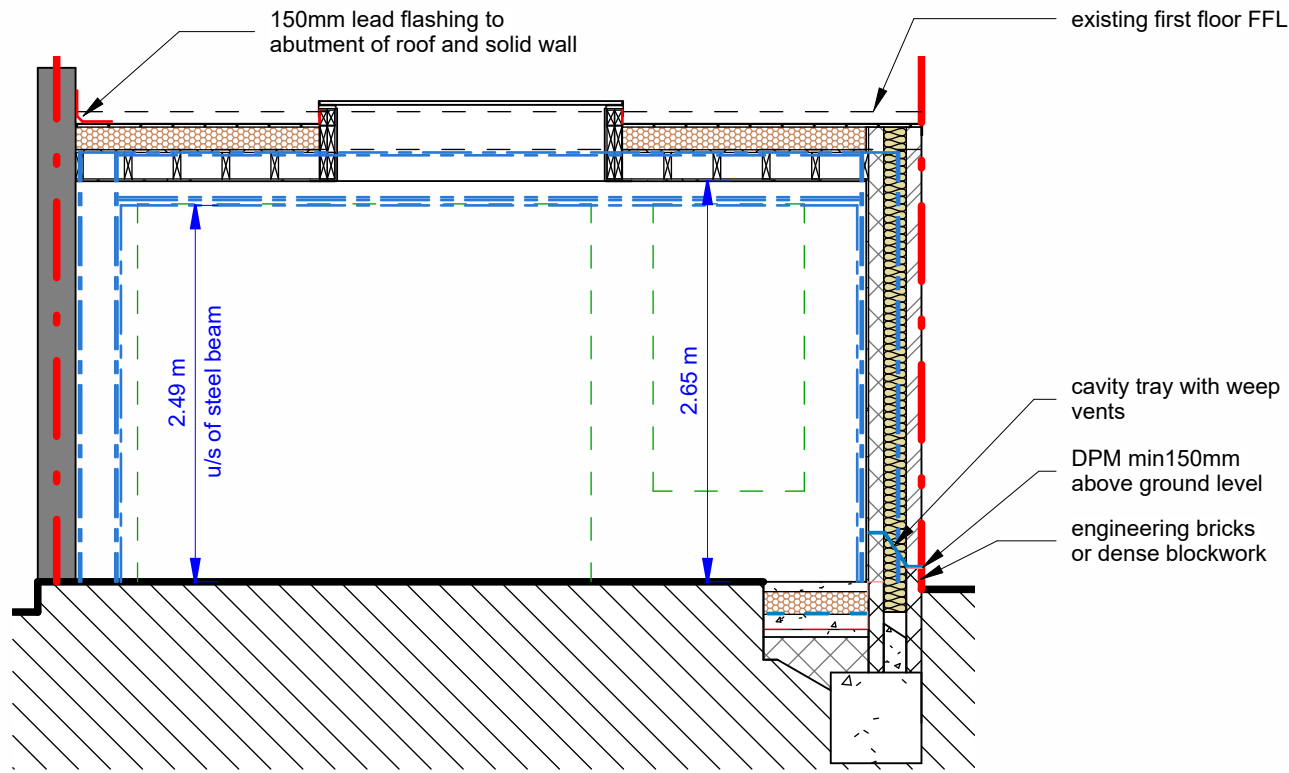

SECTION A - A
1 : 50

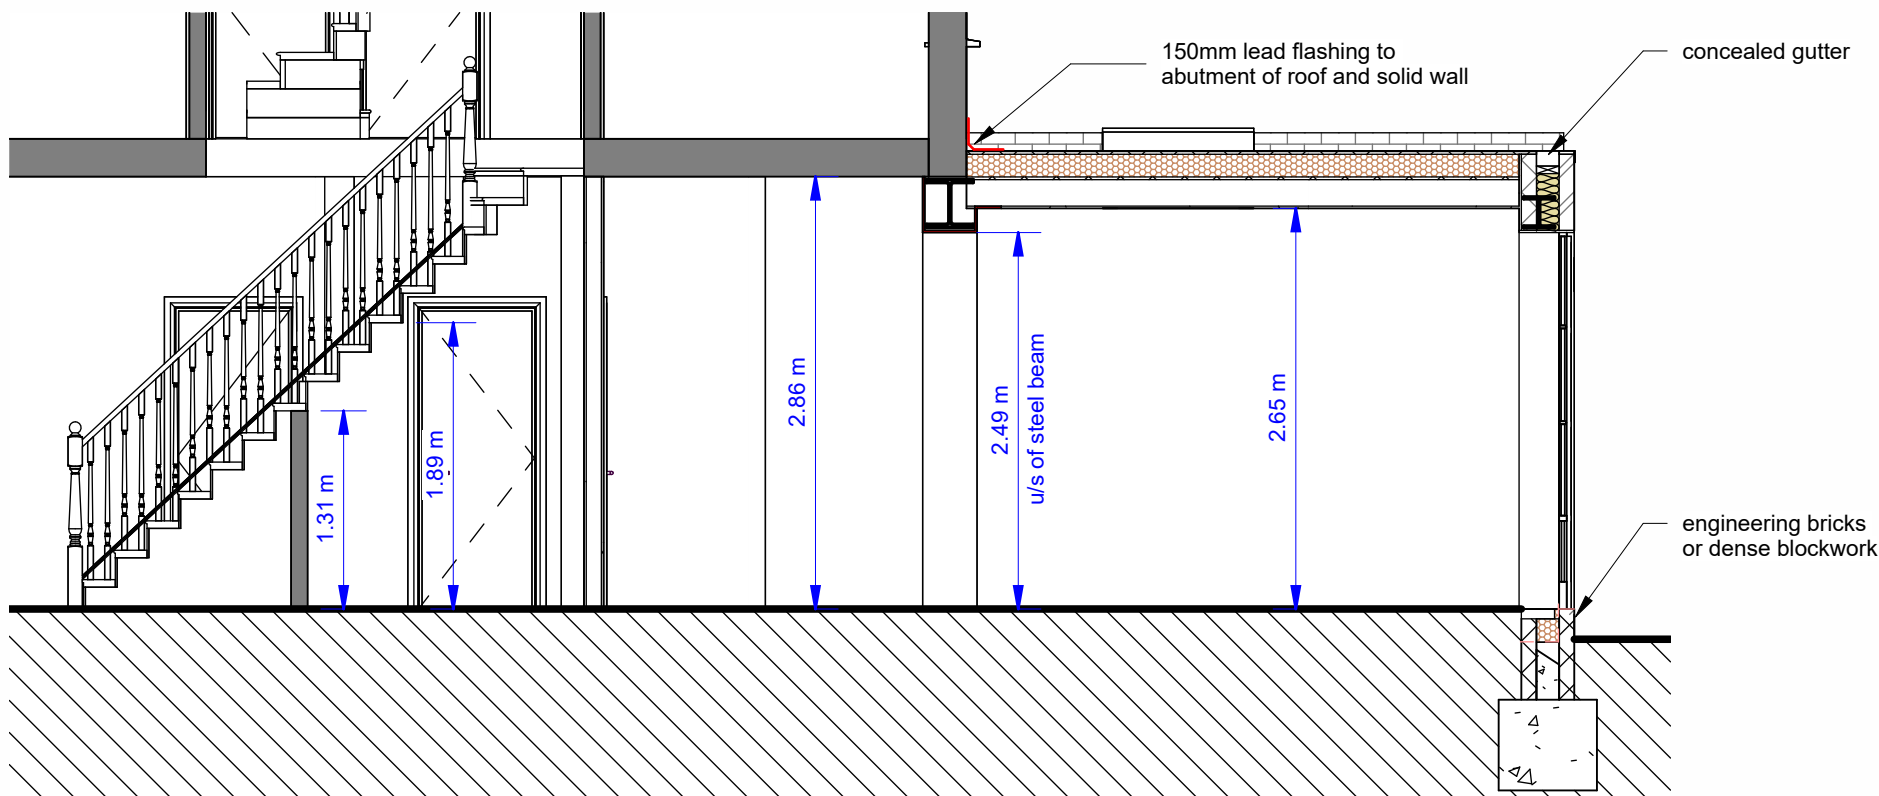

SECTION B - B
1 : 50



1M2M3M4M5M6M7M8M9M10M

1M2M3M4M5M

SCALE 1:100

SCALE 1:50

</