




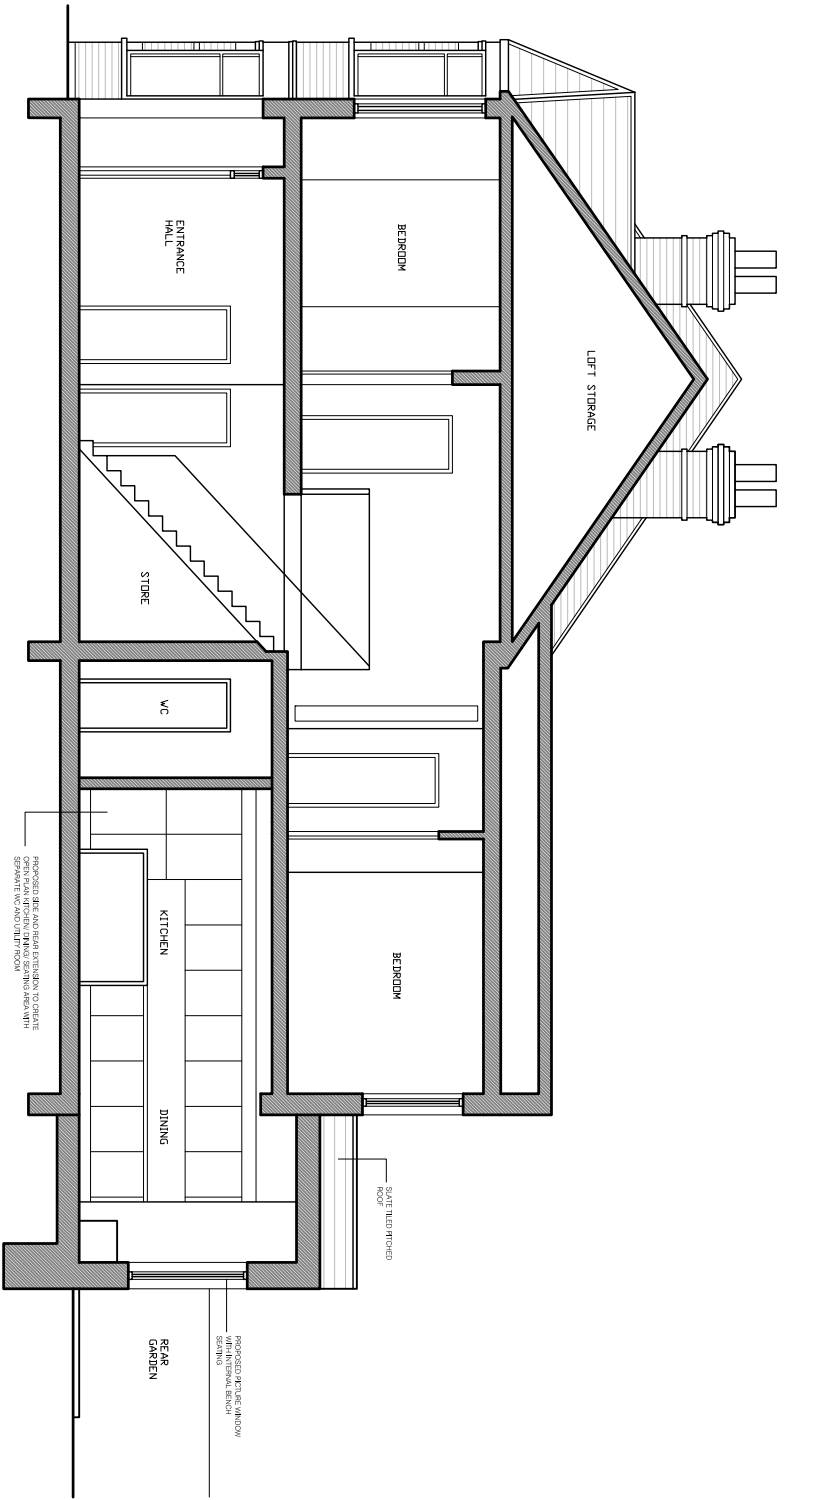


1 PROPOSED LONG SECTION
PL-251 1:100

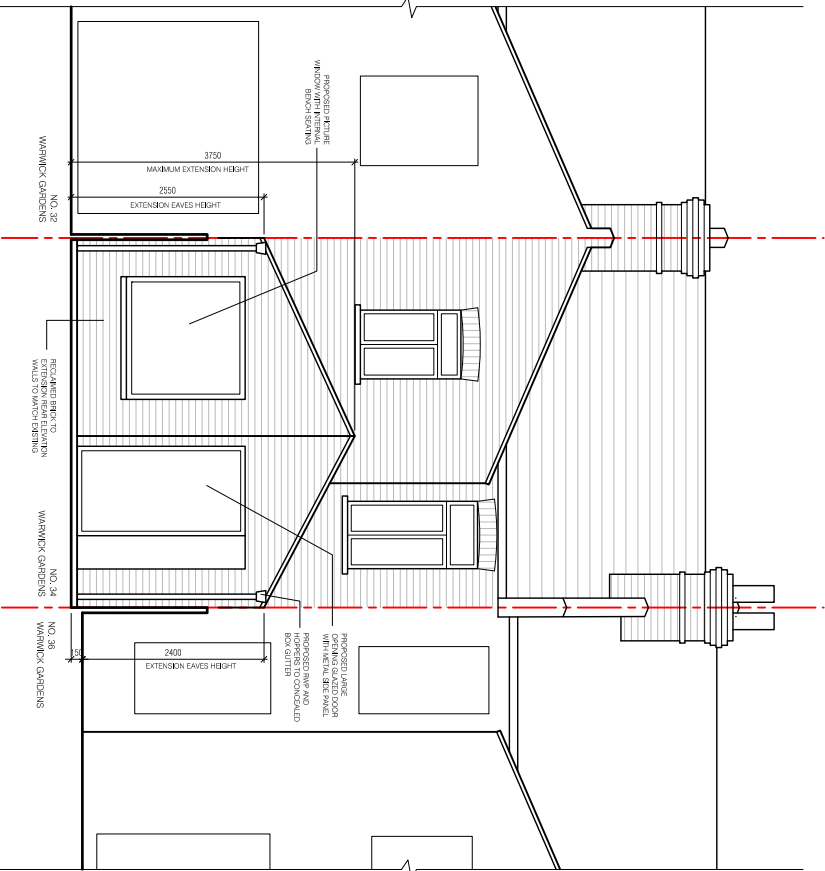

2 PROPOSED REAR ELEVATION
PL-251

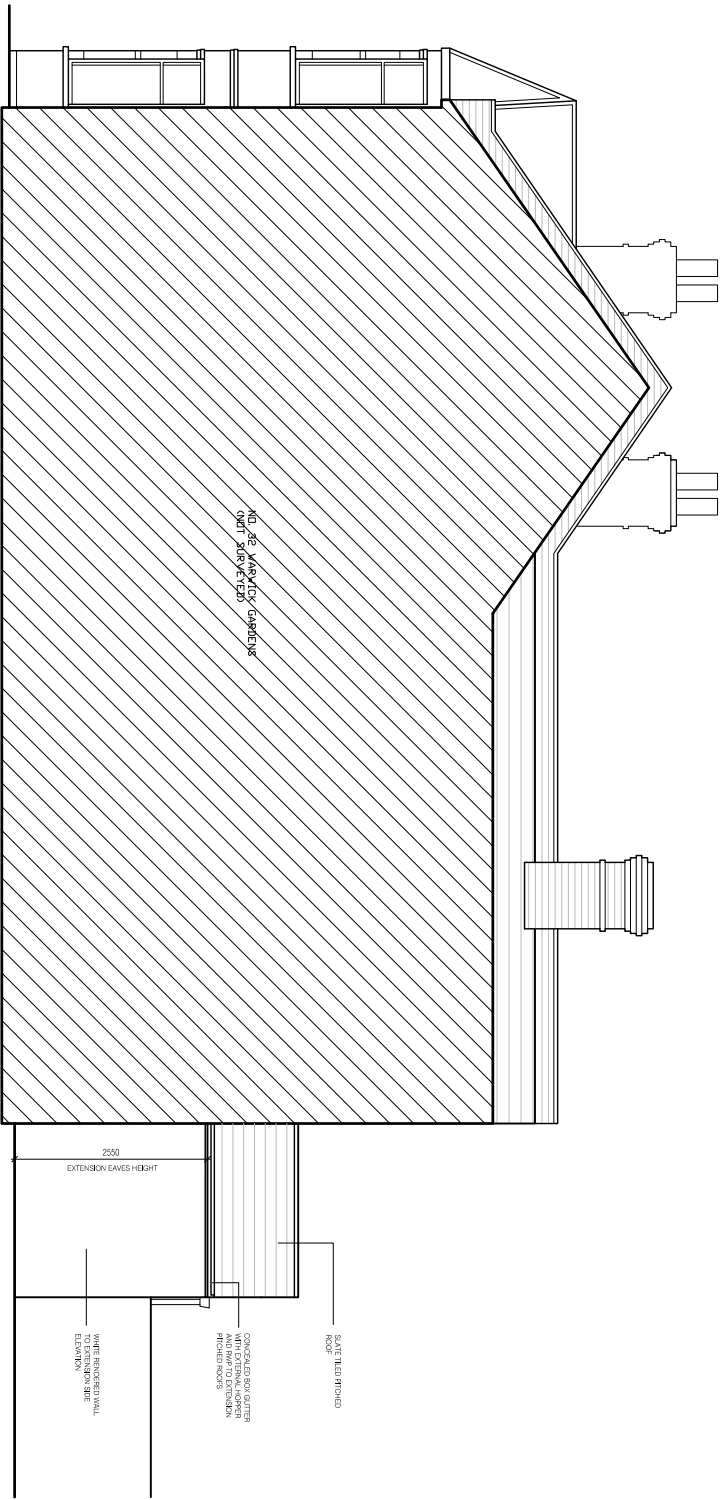

3 PROPOSED SIDE ELEVATION - 1
PL-251 1:100

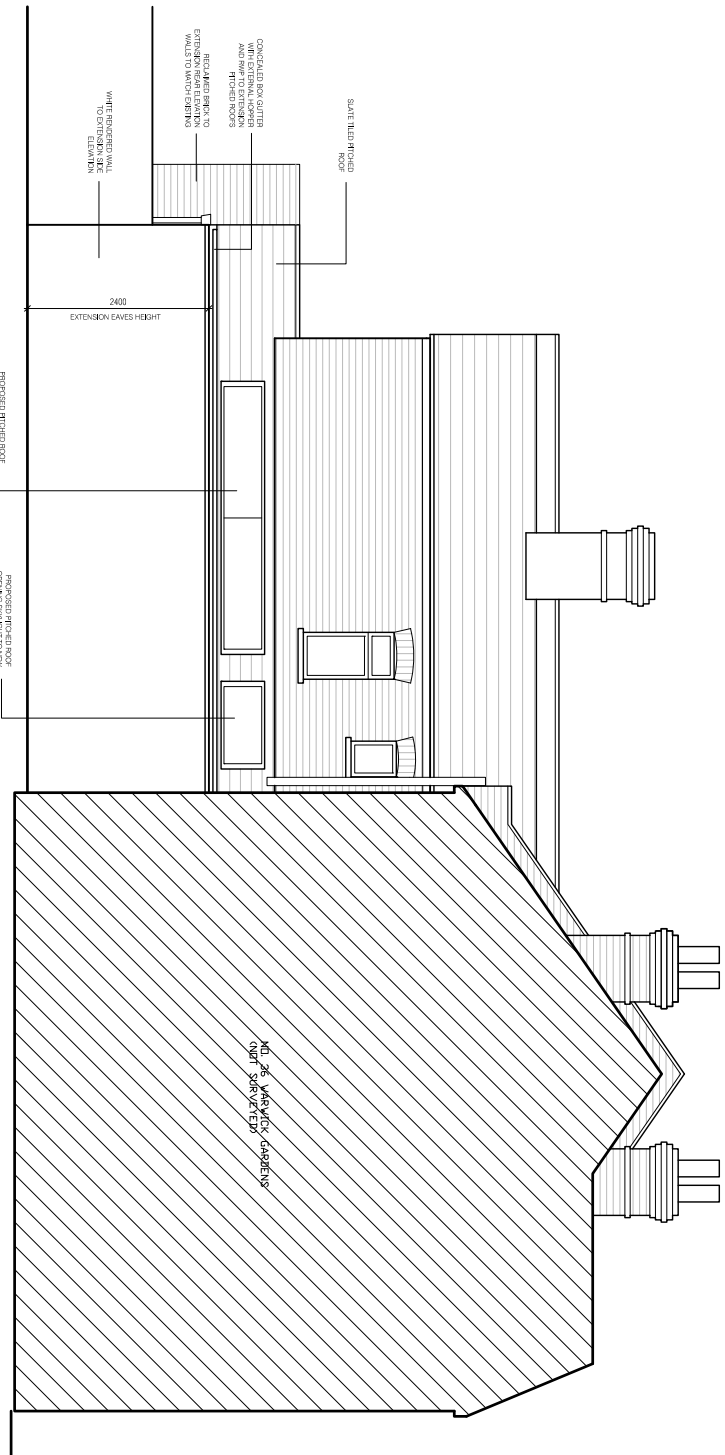


4 PROPOSED SIDE ELEVATION - 2
PL-251 1:100

THIS DRAWING IS PREPARED FOR THE DESIGN AND PLANNING SUBMISSION. IT IS NOT TO BE USED FOR CONSTRUCTION PURPOSES AND SHOULD NOT BE USED FOR SCALE.

REF PLAN

NOTES

 

NOTE: FIRST FLOOR LAYOUT AND FRONT ELEVATION IS TO REMAIN UNCHANGED

REV DATE DESCRIPTION
01/10/24 DESIGN DEVELOPMENT

DRN CHK

DRAWN TITLE
1164-PL-251 PROPOSED LONG SECTION
PROPOSED SIDE AND REAR ELEVATIONS

KEVER STUDIO

SCALE 1:50
STATUS
PLANNING
DRAWN BY
1164-PL-251
DESIGNED BY
P01
CLIENT
ELIZABETH & ALUSTAR PAE
PROJECT
34 WARWICK GARDENS, HARRINGAY,
LONDON, N4 1UG