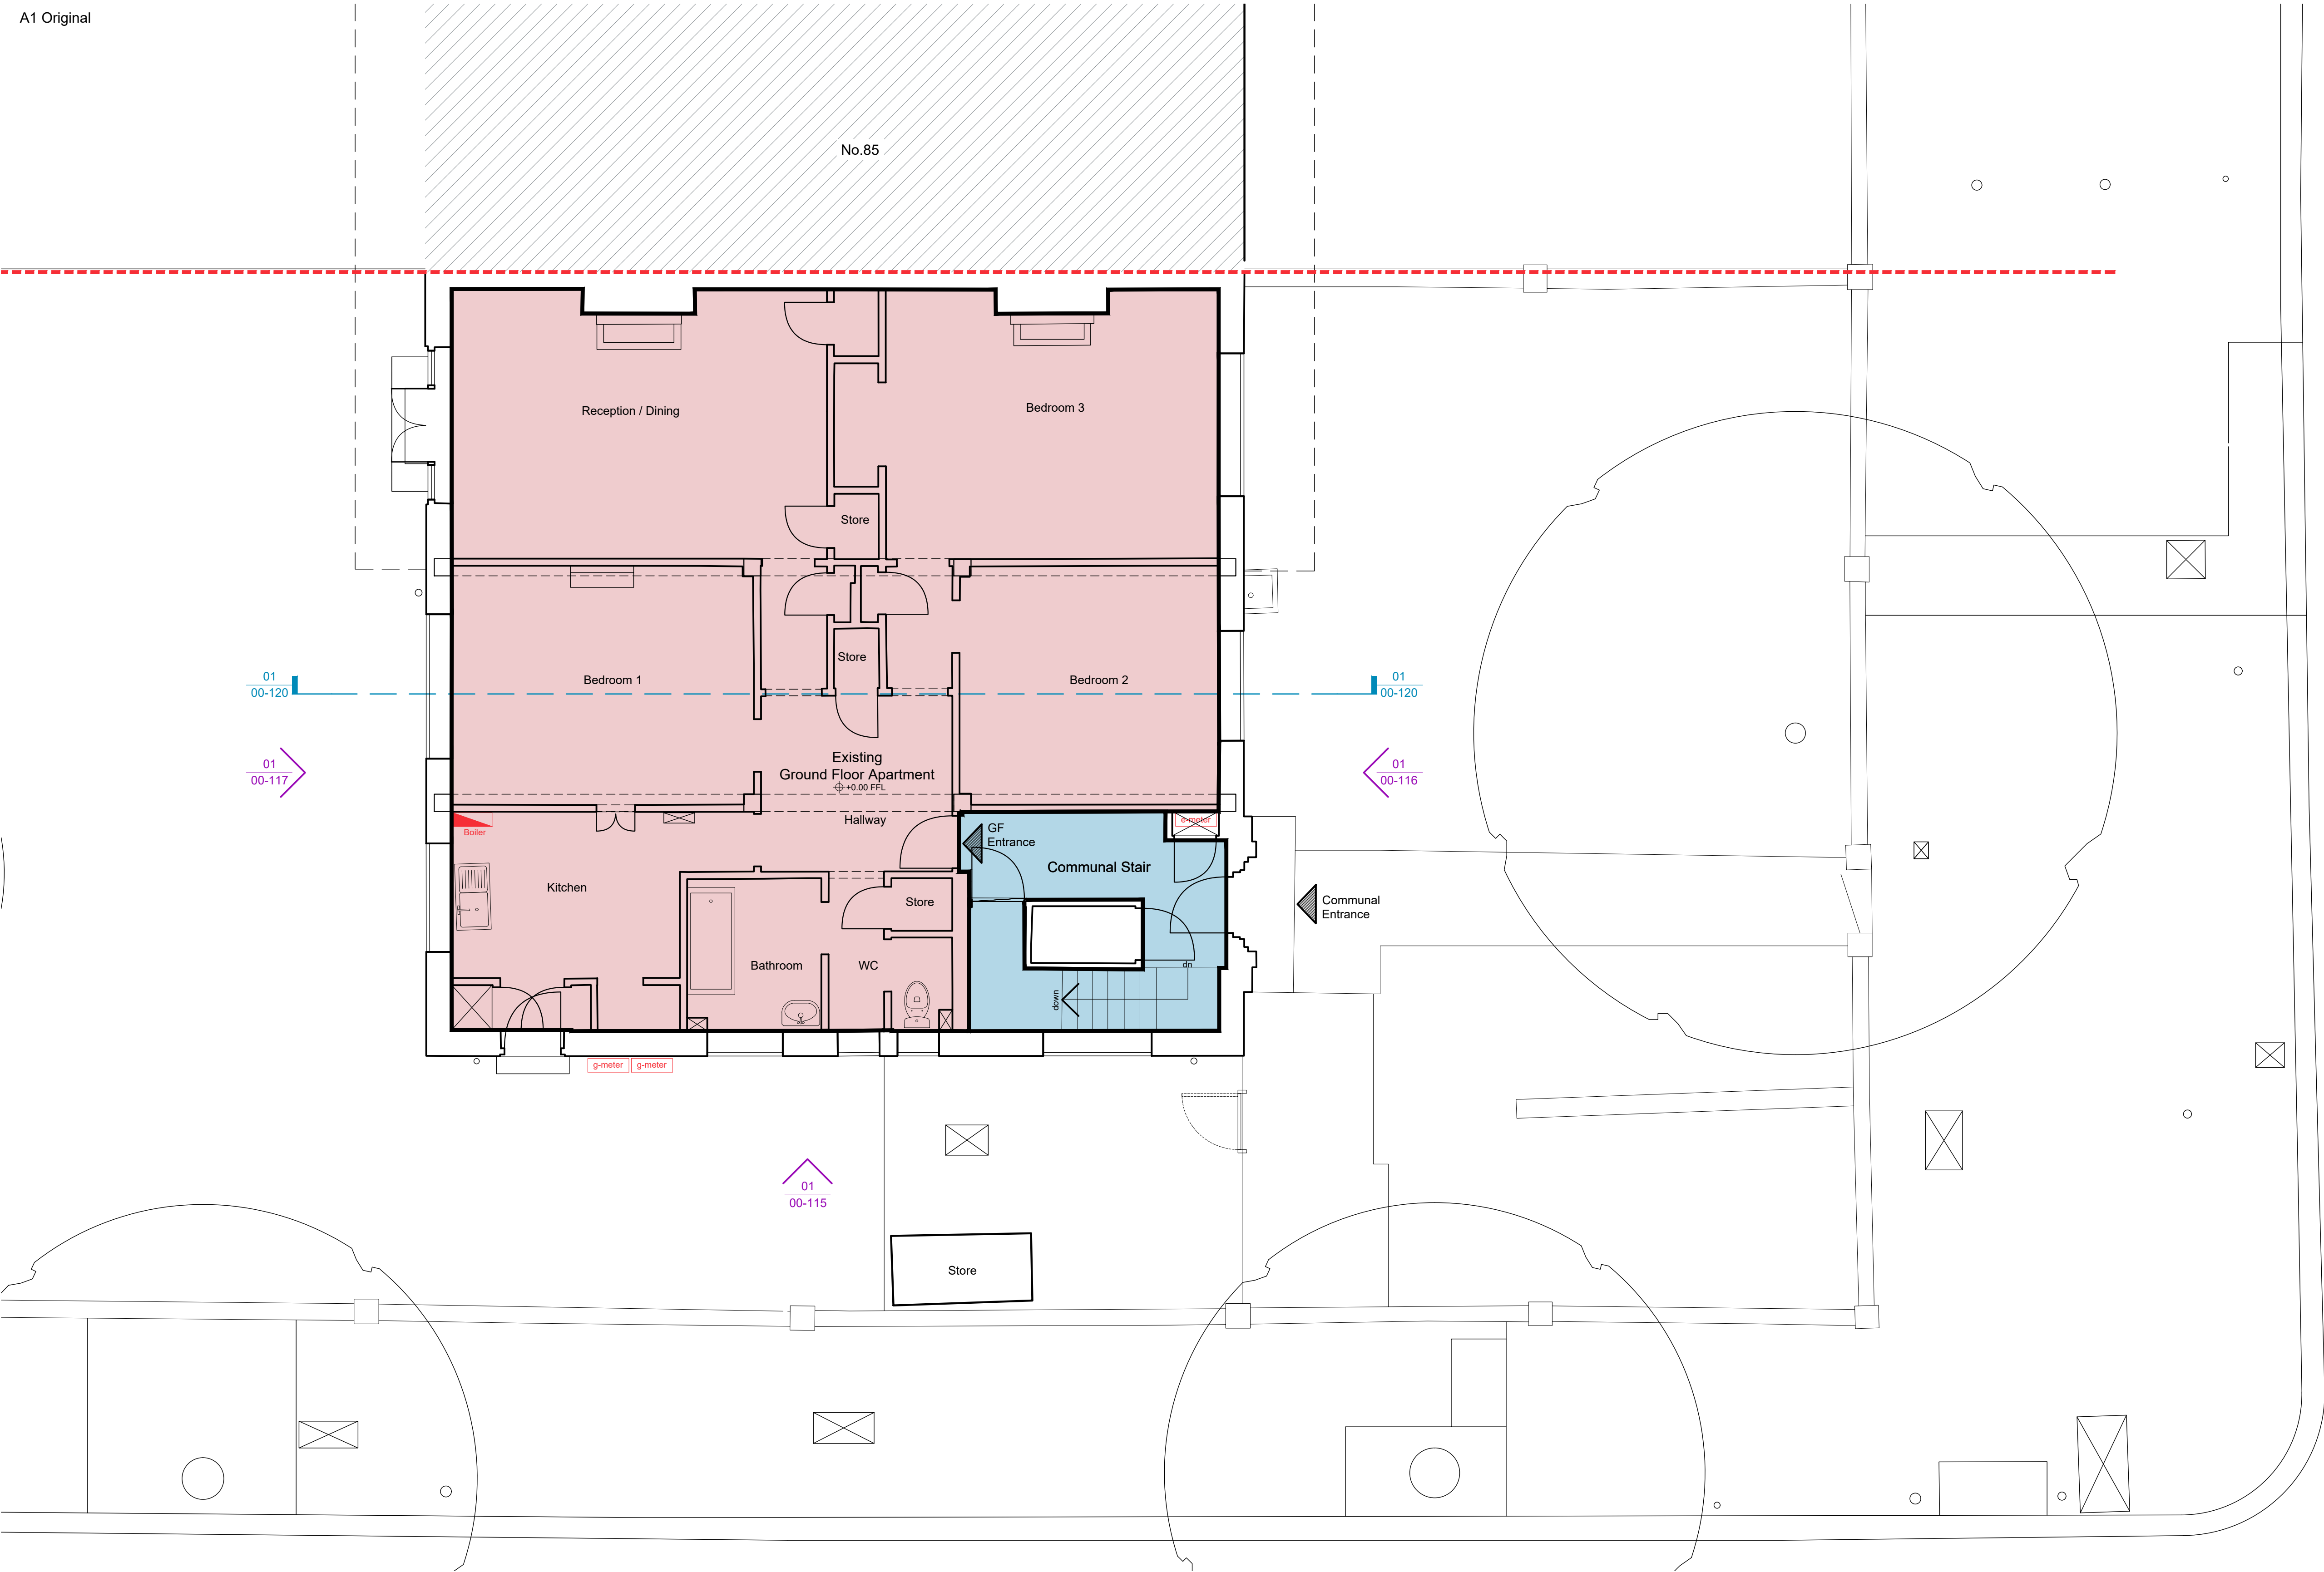


SCALE 1:50@A1  
0 0.5 1 2 5m

Notes

Drawings are general arrangement and intended for the use as specified only.  
Site plan boundary co-ordinates taken from OS plan.  
This drawing is not to be used for construction.  
No drawing shall be reproduced in any form without prior written permission of Marjoram Architects.

Key

- ⊕ xx.xxx FFL Denotes existing floor level (levels taken from OS map data)
- Denotes property boundary
- Denotes boundary fence line
- Denotes communal staircase
- Denotes existing apartment

Marjoram Architects Limited

Studio F10  
Parkhall Business Centre  
40 Martell Road  
London  
SE21 8EN  
e - info@marjoram-architects.co.uk

www.marjoram-architects.co.uk



Revision(s)

P00 Issued for Planning

Date  
22/12/2025

Project/Drawing No

432-B-00-100

83 Priory Road

Existing Floor Plans - Sheet 1

Status PLANNING

Scale 1:50@ A1 / 1:100@ A3  
Date 13/11/25  
Size A1

Revision

P00

Do Not Scale

All dimensions to be checked on site