



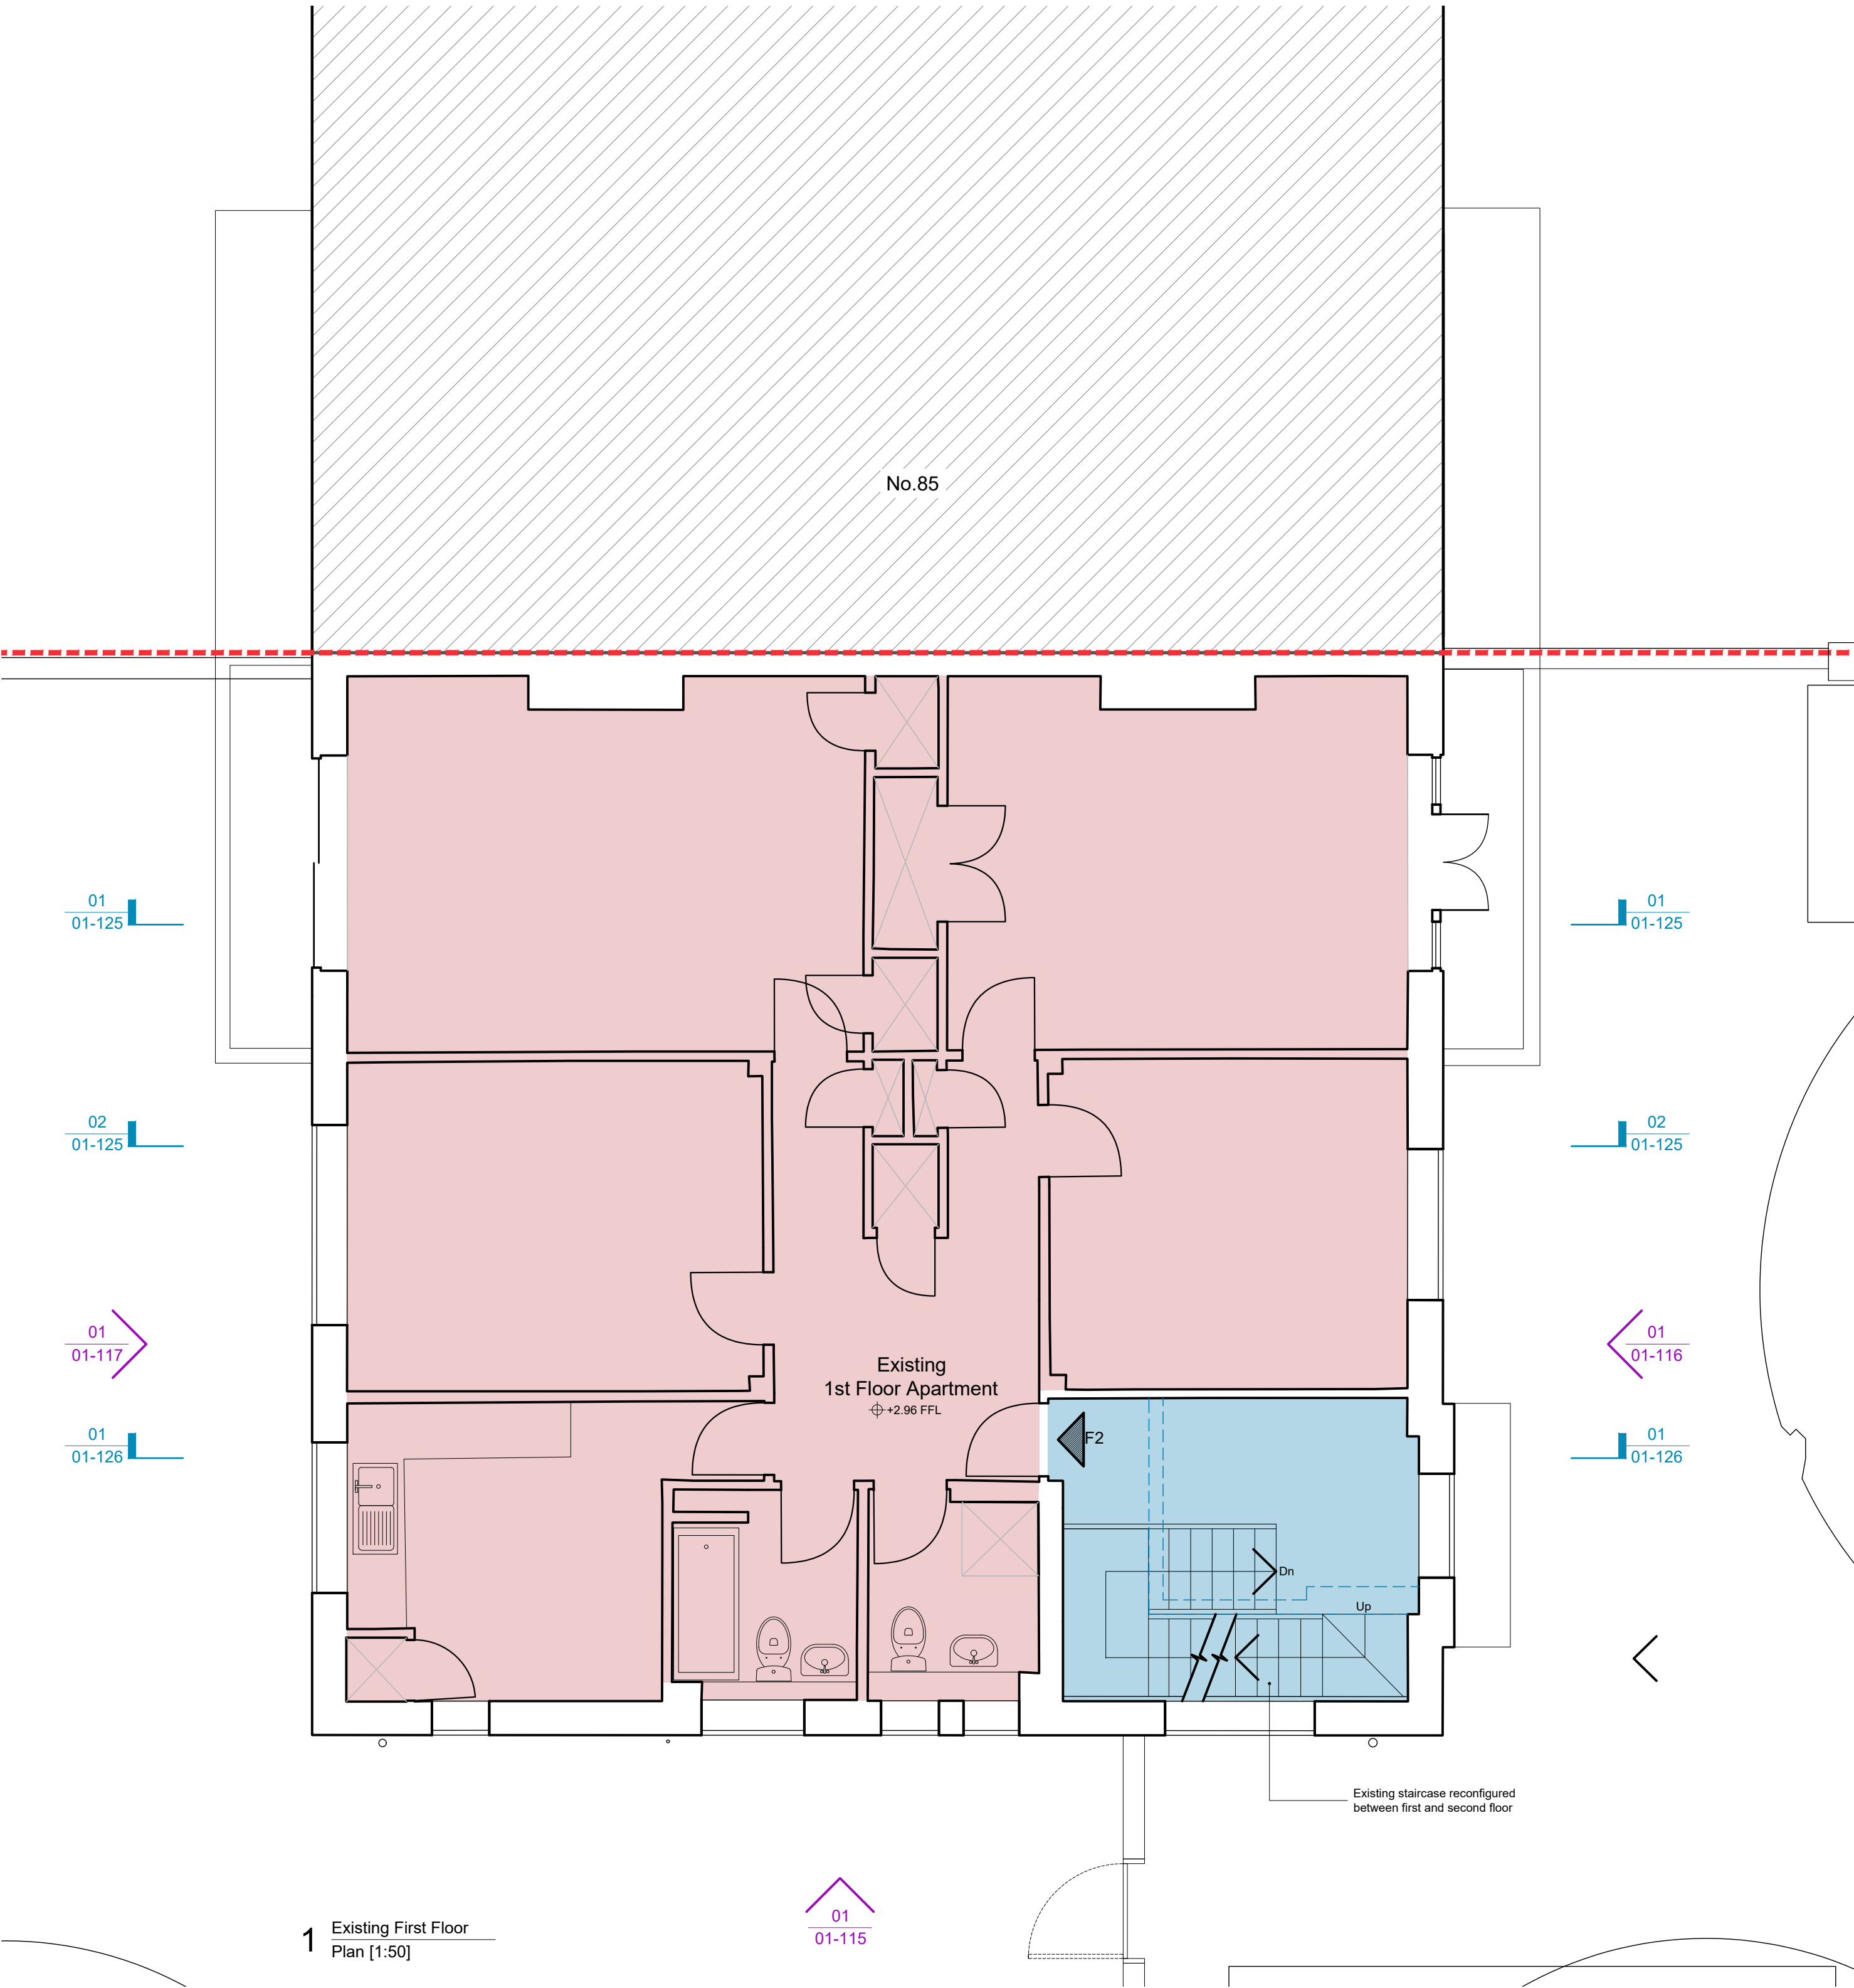

1 Existing First Floor
Plan [1:50]

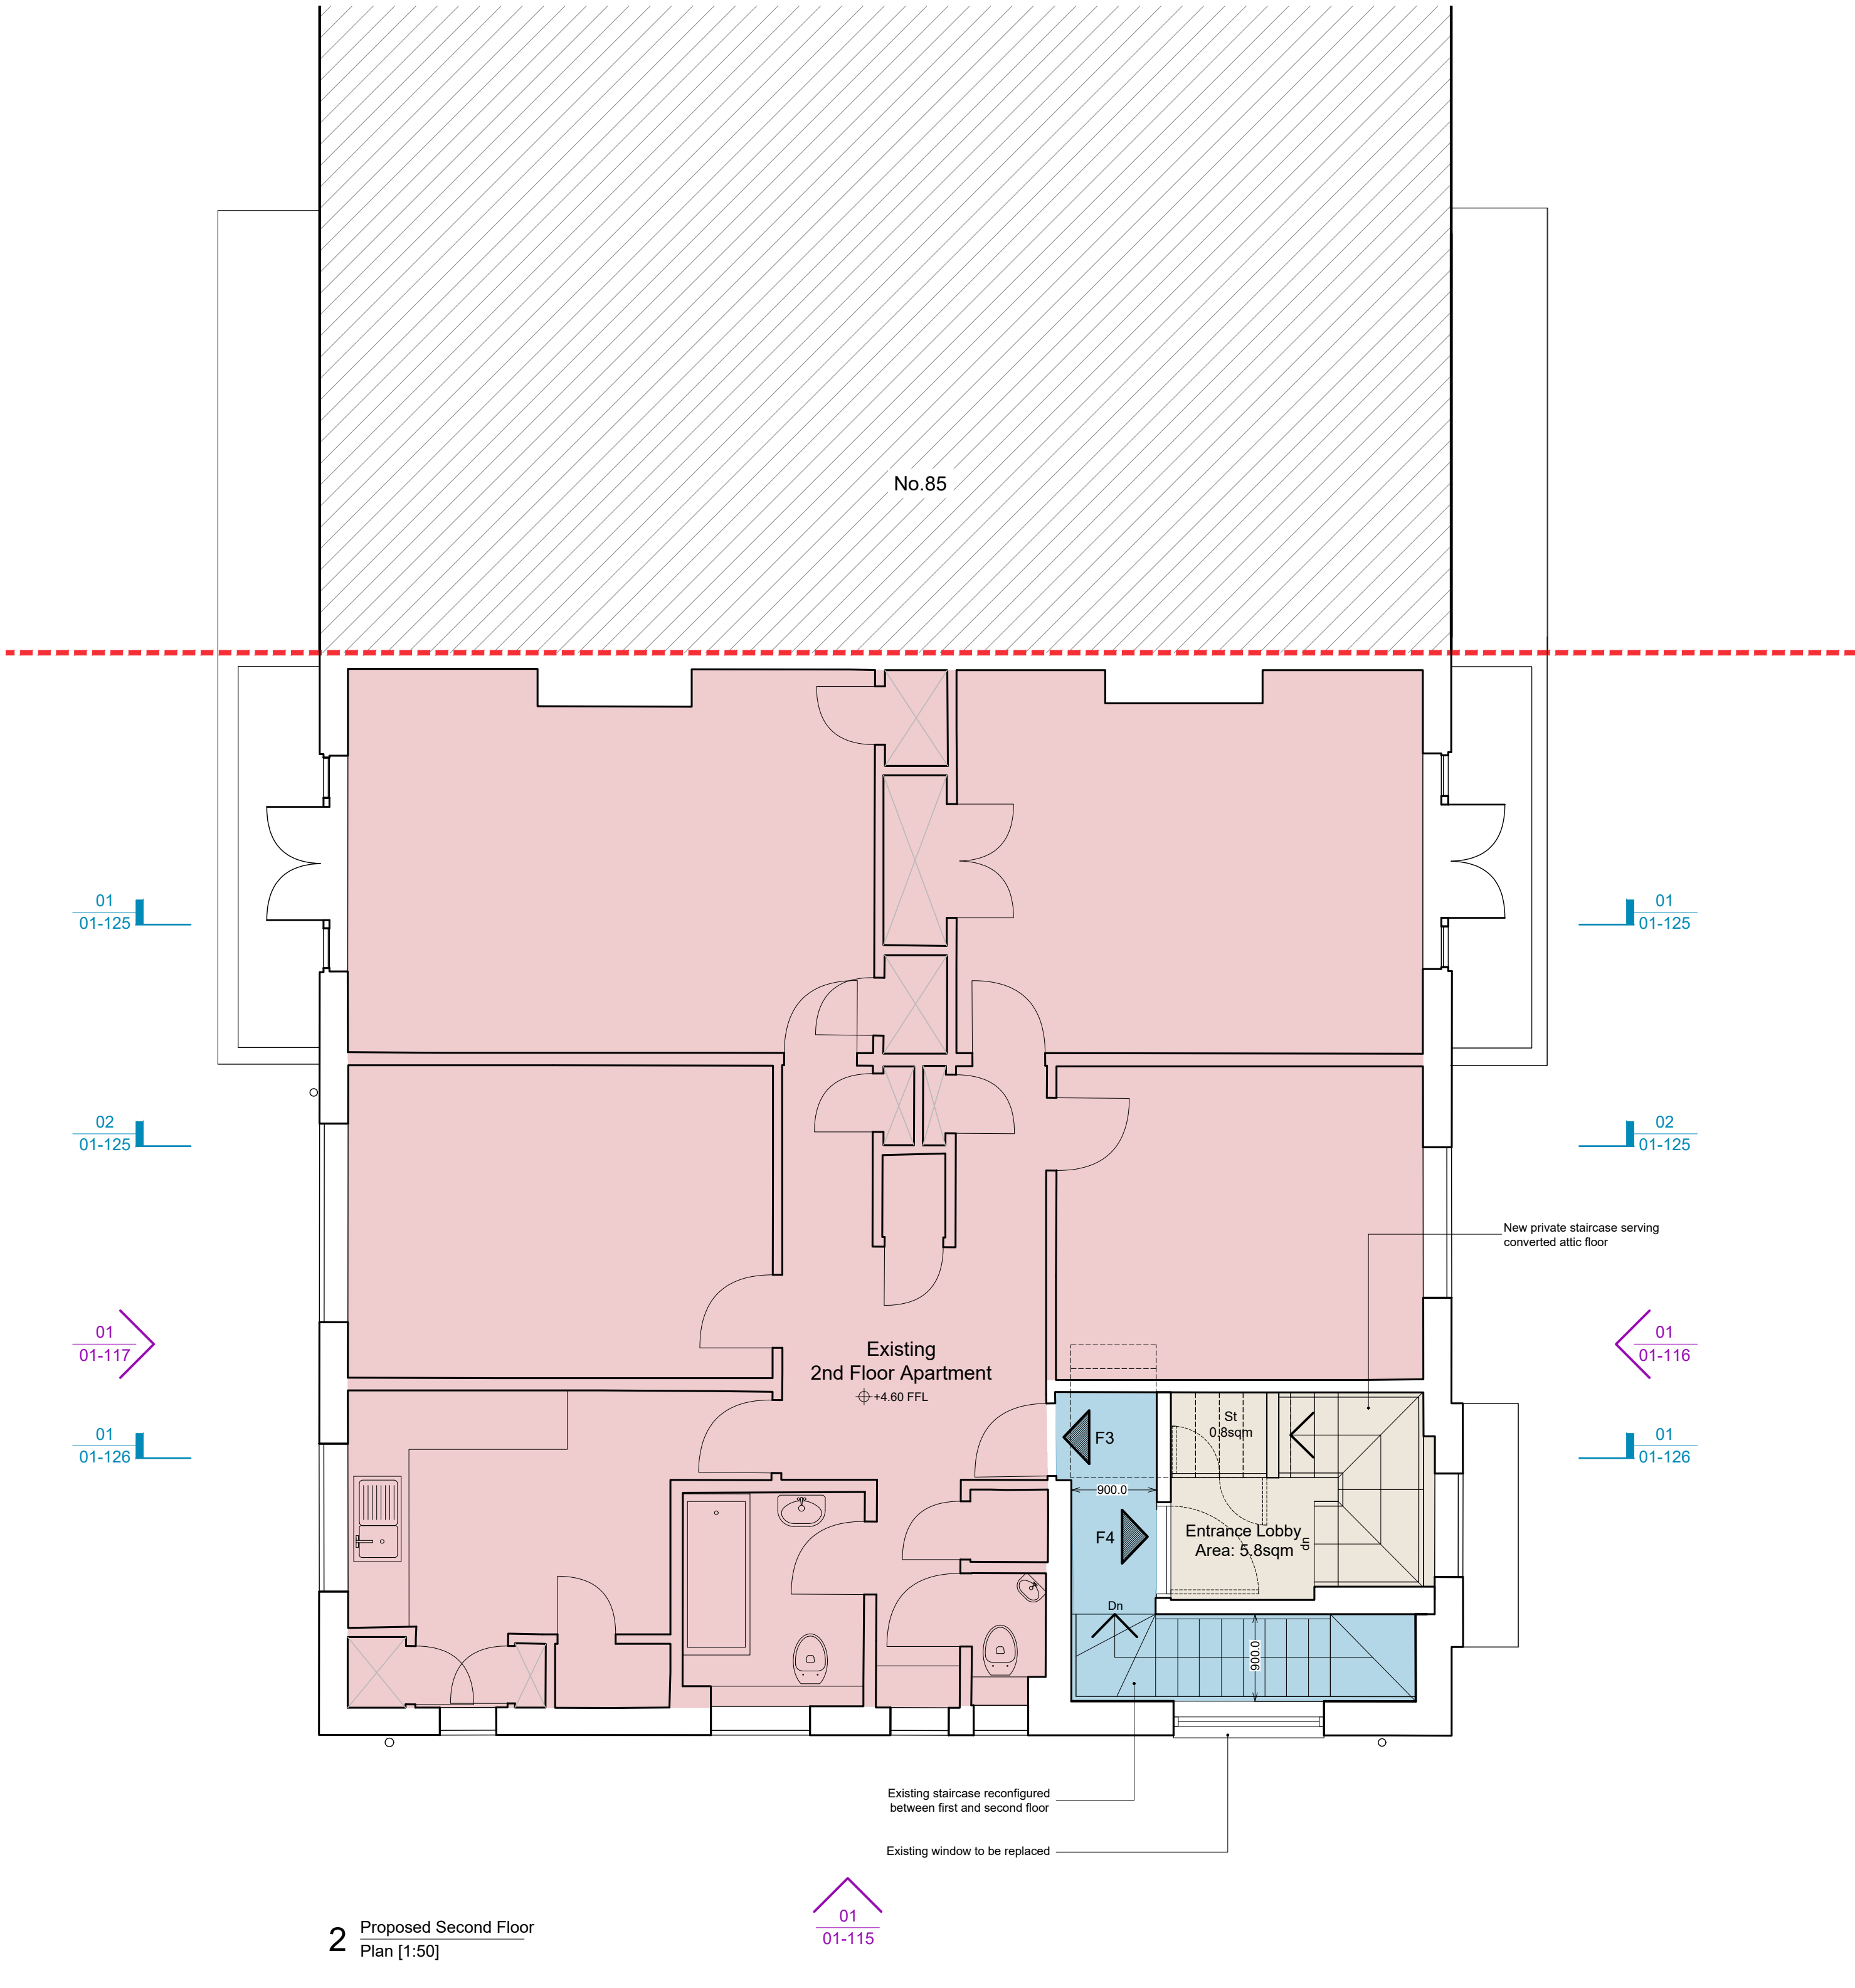

2 Proposed Second Floor
Plan [1:50]

Notes

Drawings are general arrangement and intended for the use as specified only.
Site plan boundary co-ordinates taken from OS plan.
This drawing is not to be used for construction.
No drawing shall be reproduced in any form without prior written permission of Marjoram Architects.

Key

- ⊕ xx.xxx FFL Denotes existing floor level (levels taken from OS map data)
- Denotes property boundary
- Denotes boundary fence line
- Denotes communal staircase
- Denotes existing apartment
- Denotes new 2 Bed / 3 Person loft apartment

Marjoram Architects Limited

Studio F16
Parkhall Business Centre
40 Martell Road
London
SE21 9EN
e - info@marjoram-architects.co.uk

www.marjoram-architects.co.uk



Revision(s)

P00 Issued for Planning
P01 Revised Planning Submission

Date

22/12/2025
31/07/2026

Project/Drawing No

432-B-01-111

83 Priory Road

Proposed Floor Plans - Sheet 2

Status PLANNING

Scale 1:50 @ A1 / 1:100 @ A3
Date 03/10/25
Size A1

Revision

P01

Do Not Scale

All dimensions to be checked on site