




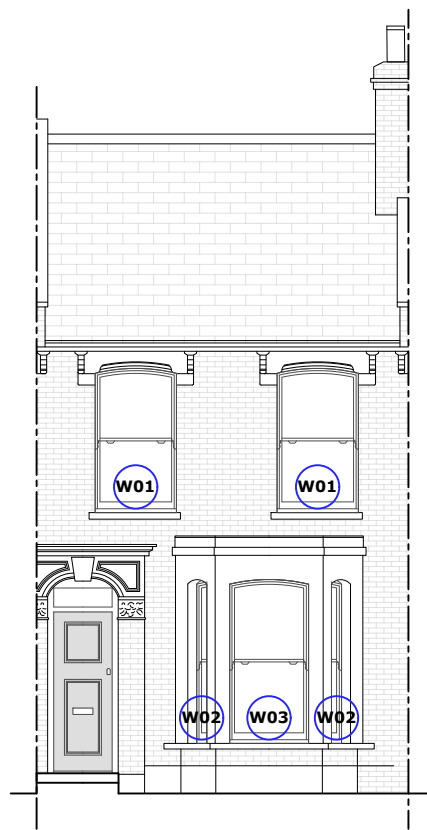


1 Existing North Elevation
Scale:1:100 @ A3

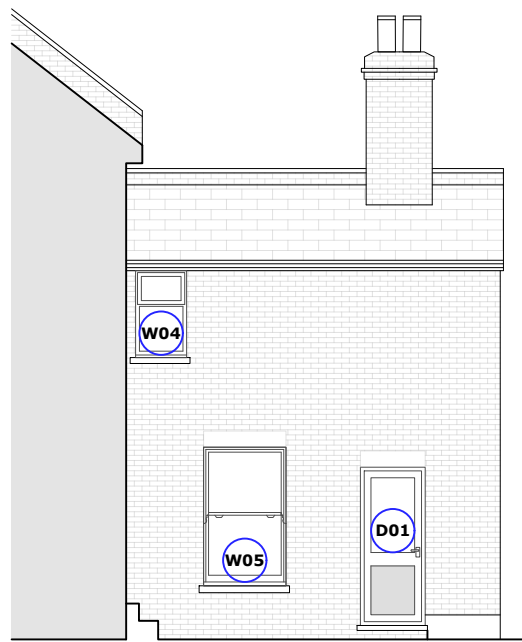


2 Existing West Elevation
Scale:1:100 @ A3

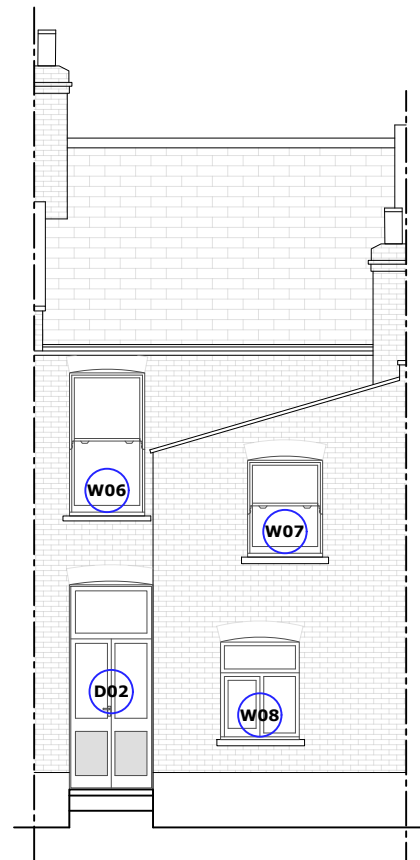


3 Existing South Elevation
Scale:1:100 @ A3

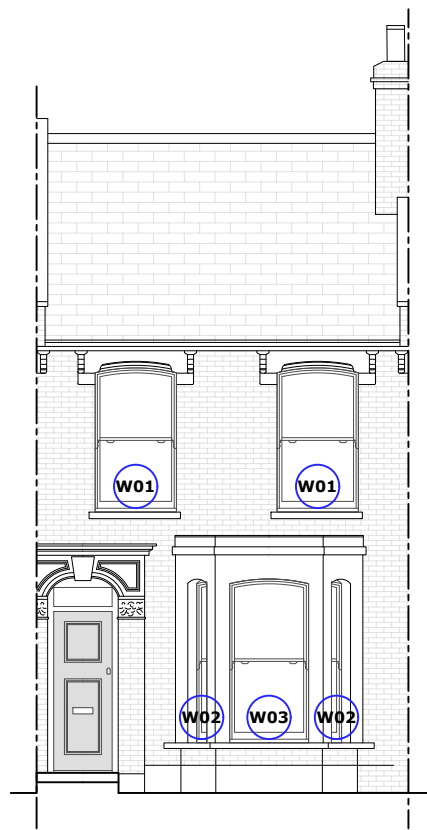

4 Proposed North Elevation
Scale:1:100 @ A3

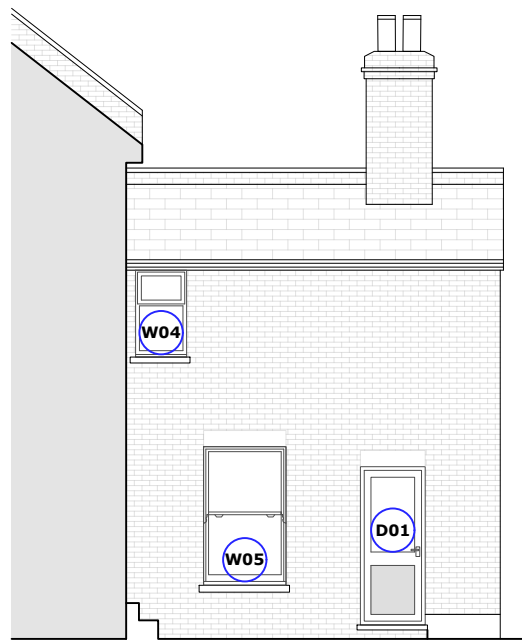

5 Proposed West Elevation
Scale:1:100 @ A3

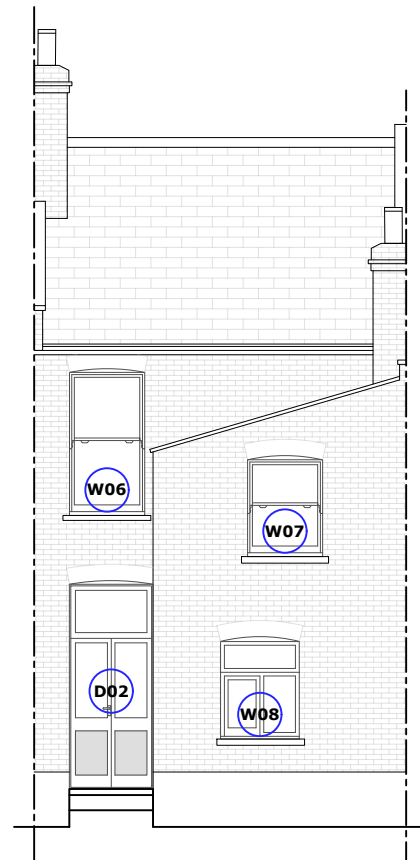

6 Proposed South Elevation
Scale:1:100 @ A3

Scale Bar 1:100 0 1 2 5m

P3	Proposals changed to Timber	TVS	DM	28.07.26
P2	D01 & D02 added to proposals	TVS	DM	20.05.26
P1	Planning	TVS	DM	13.05.26
Rev	Description	By	QA	DD.MM.YY

© This drawing and any design hereon is the copyright of Potter Raper and must not be reproduced without their written consent. All drawings remain the property of Potter Raper. Figured dimension only to be taken from this drawing. All dimensions to be checked on site. Please inform Potter Raper immediately of any discrepancies before work proceeds.

Client	Wates / Clarion
Project Name	Capital Works 2026 / 27
Project Location	57 Clyde Road, Haringey, London, N15 4LS
Sheet Name	Existing and Proposed Elevations
Project Status	Planning
Drawing Nr.	12235-PR-CR_57-ZZ-DR-A-PL201
Scale	1:100 @ A3
 POTTER RAPER Duncan House 1A Burnhill Road Beckenham Kent BR3 3LA Tel: 020 8658 3538	