




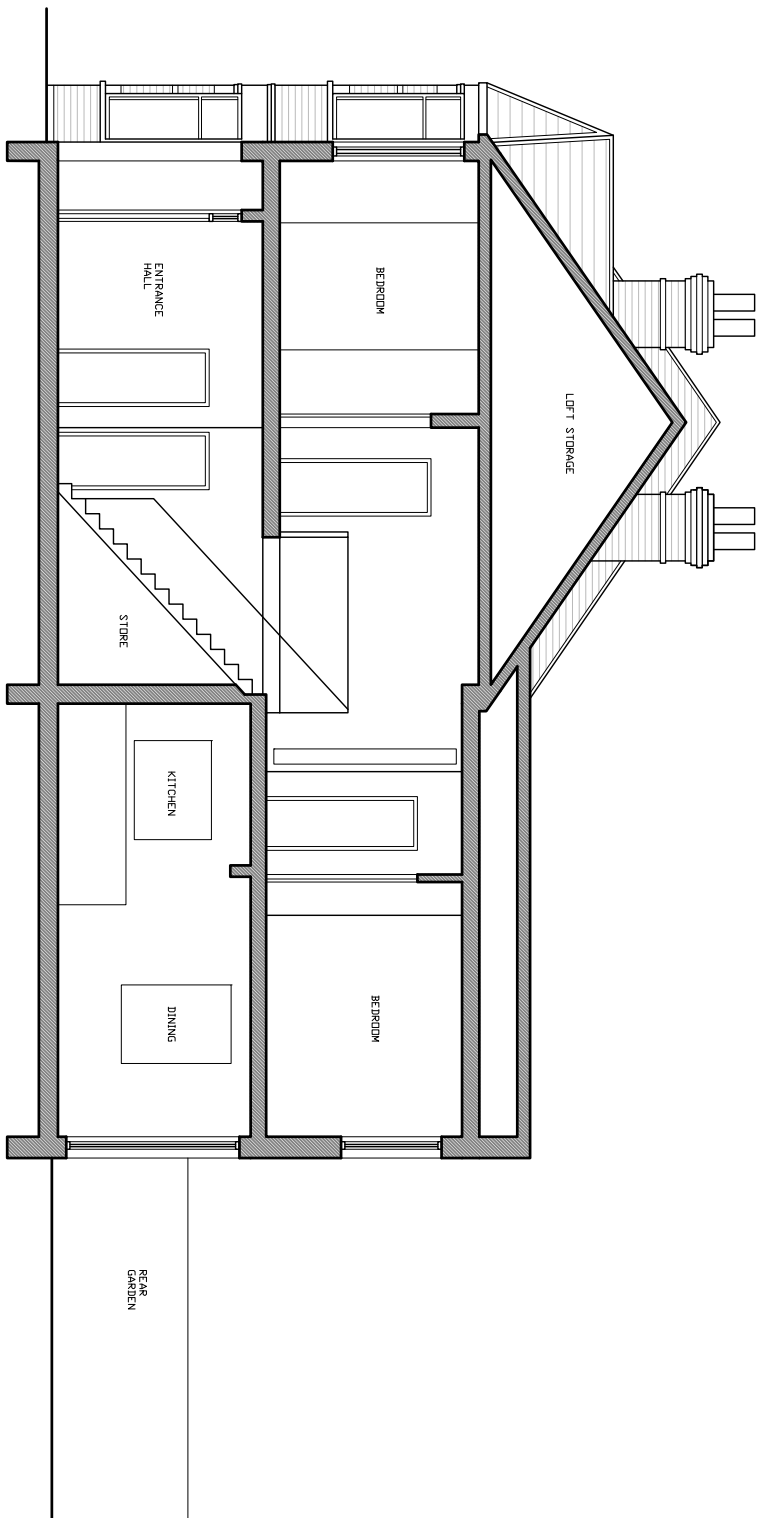


1 EXISTING LONG SECTION
PL-151 1:100

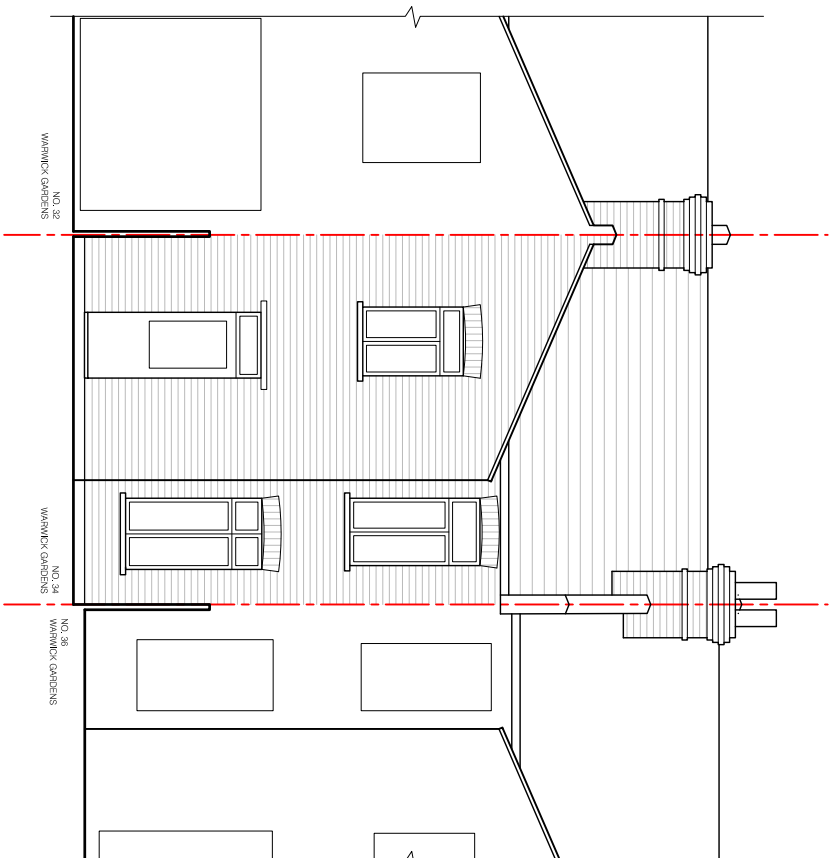

2 EXISTING REAR ELEVATION
PL-151

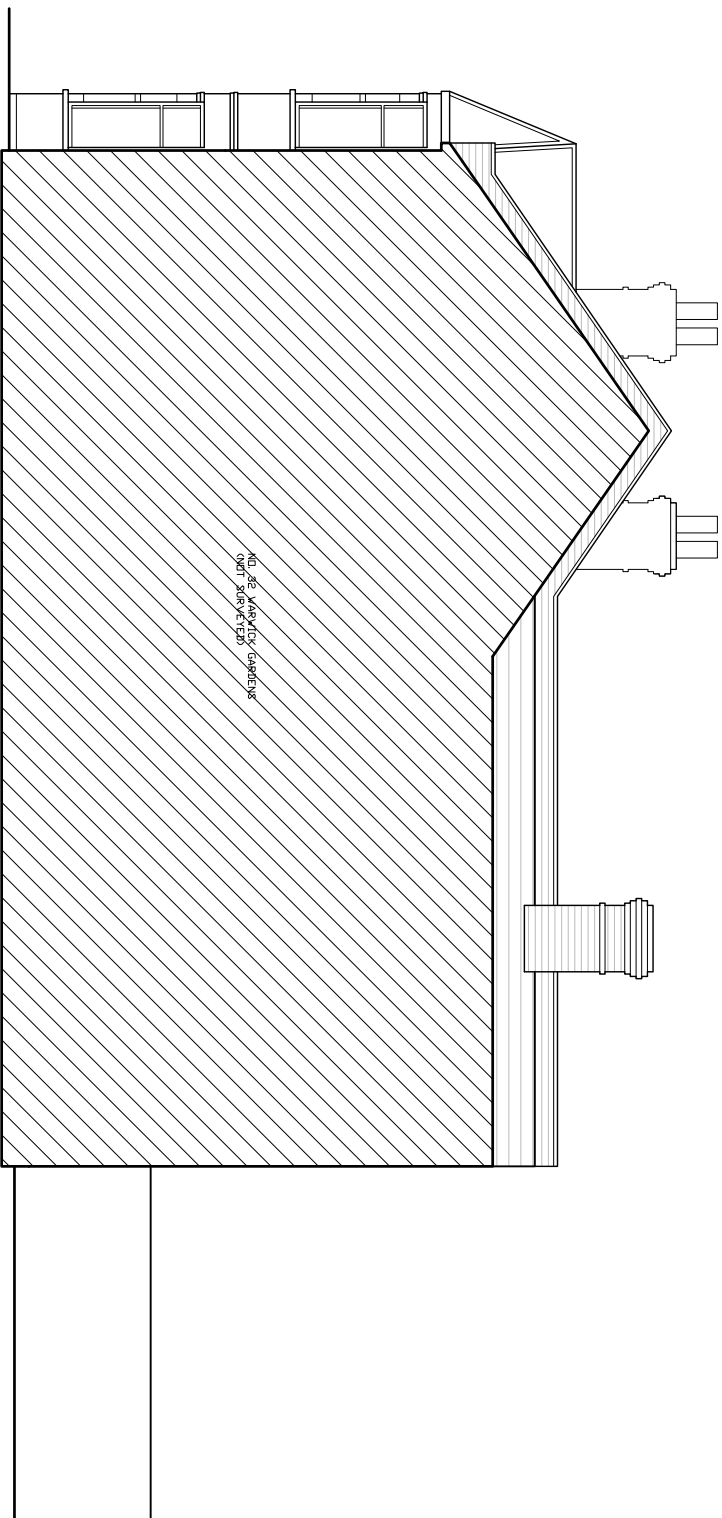

3 EXISTING SIDE ELEVATION - 1
PL-151 1:100

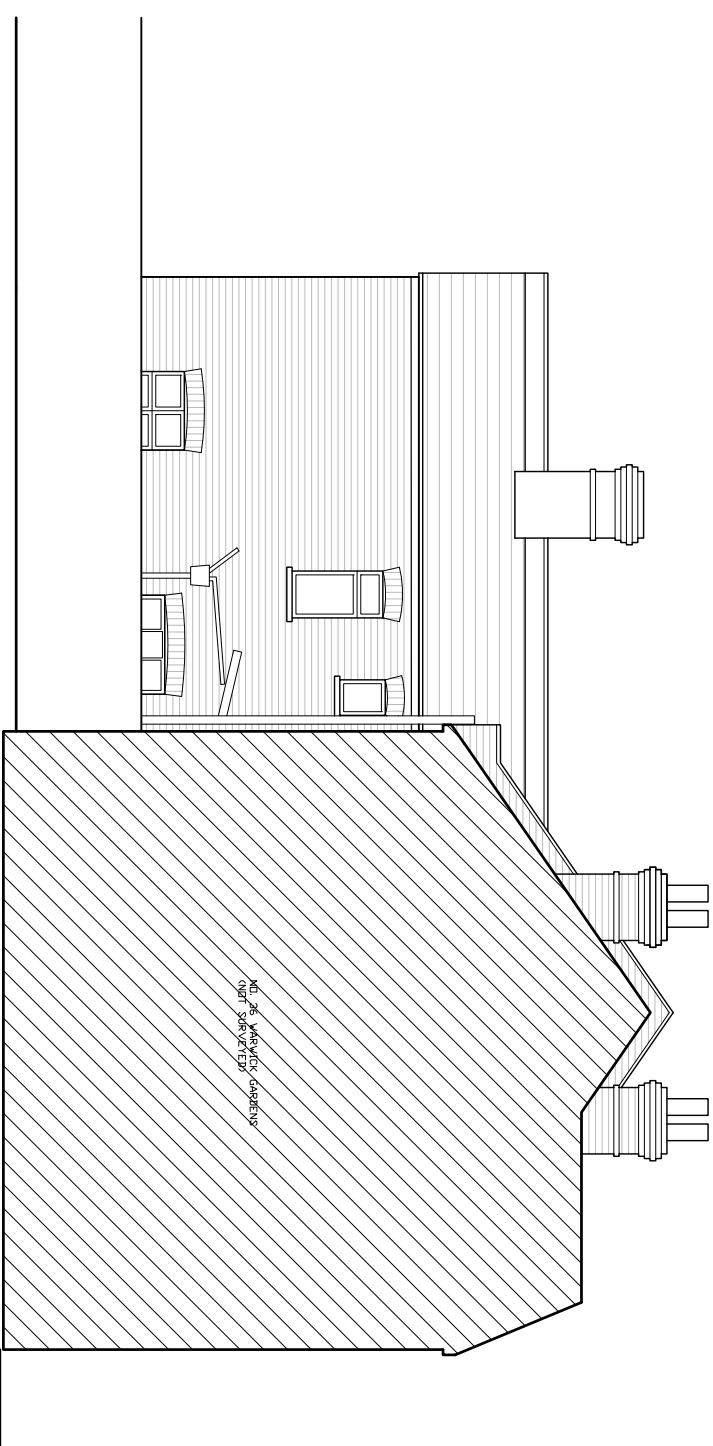


4 EXISTING SIDE ELEVATION - 2
PL-151 1:100

THIS DRAWING IS PREPARED SOLELY FOR DESIGN AND PLANNING SUBMISSION.
CONSTRUCTION PURPOSES AND SHOULD NOT BE USED FOR SUCH.

REF PLAN

NOTES

 

NOTE: FIRST FLOOR LAYOUT AND FRONT
ELEVATION IS TO REMAIN UNCHANGED

REV DATE DESCRIPTION
01/10/24 ISSUED FOR PERMISSION

DRN CHK

DRAWING TITLE
EXISTING LONG SECTION
EXISTING SIDE AND REAR ELEVATIONS

KEVER STUDIO

SCALE 1:50
SHEETS
PLANNING
DRAWING NO
1164-PL-151
NO
P01
CLIENT
ELIZABETH & ALUSTAR PAE
PROJECT
34 WARWICK GARDENS, HARRINGAY,
LONDON, N4 1UG