




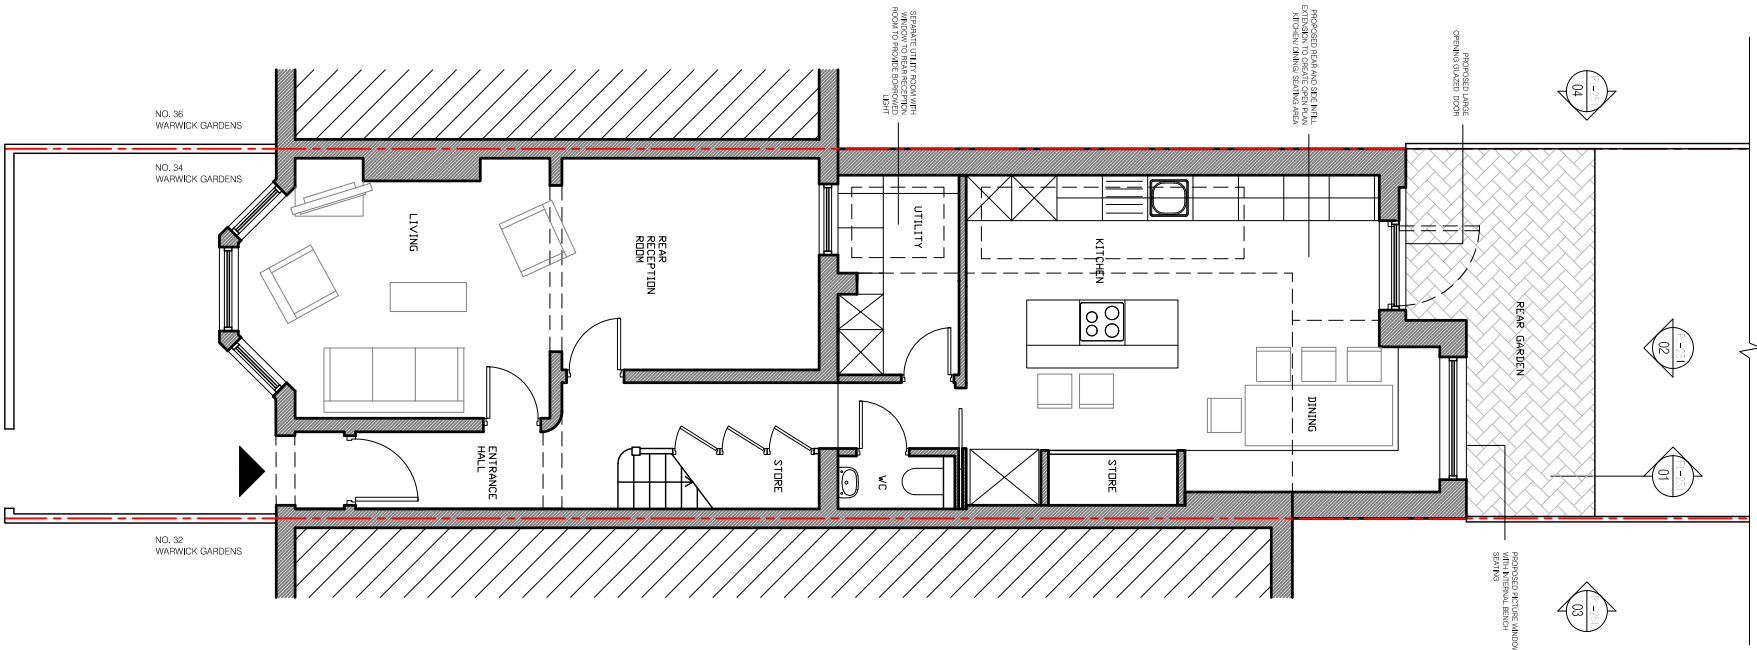

1 PROPOSED GND FLOOR PLAN
P-201 1:100

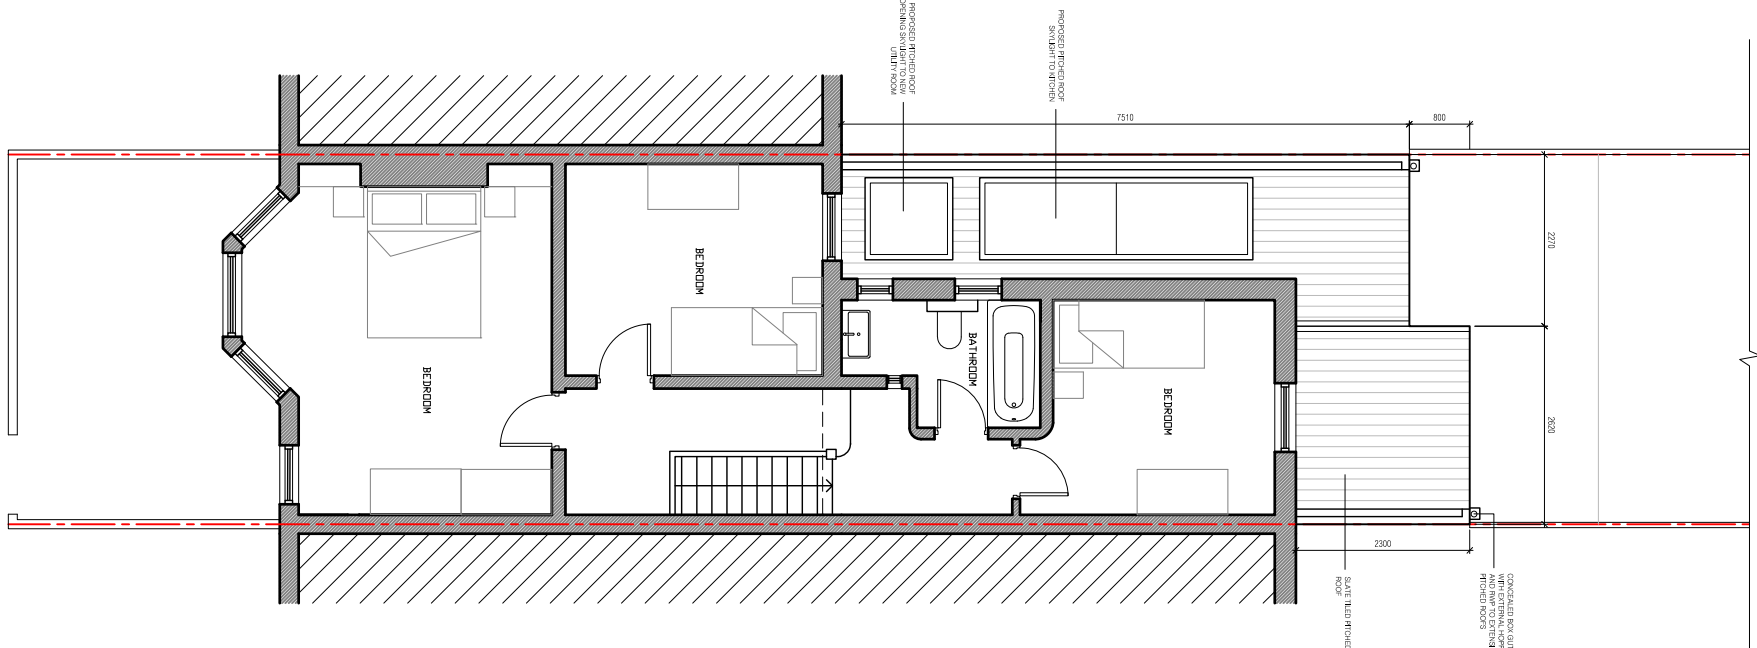

2 PROPOSED 1ST FLOOR PLAN
P-201 1:100

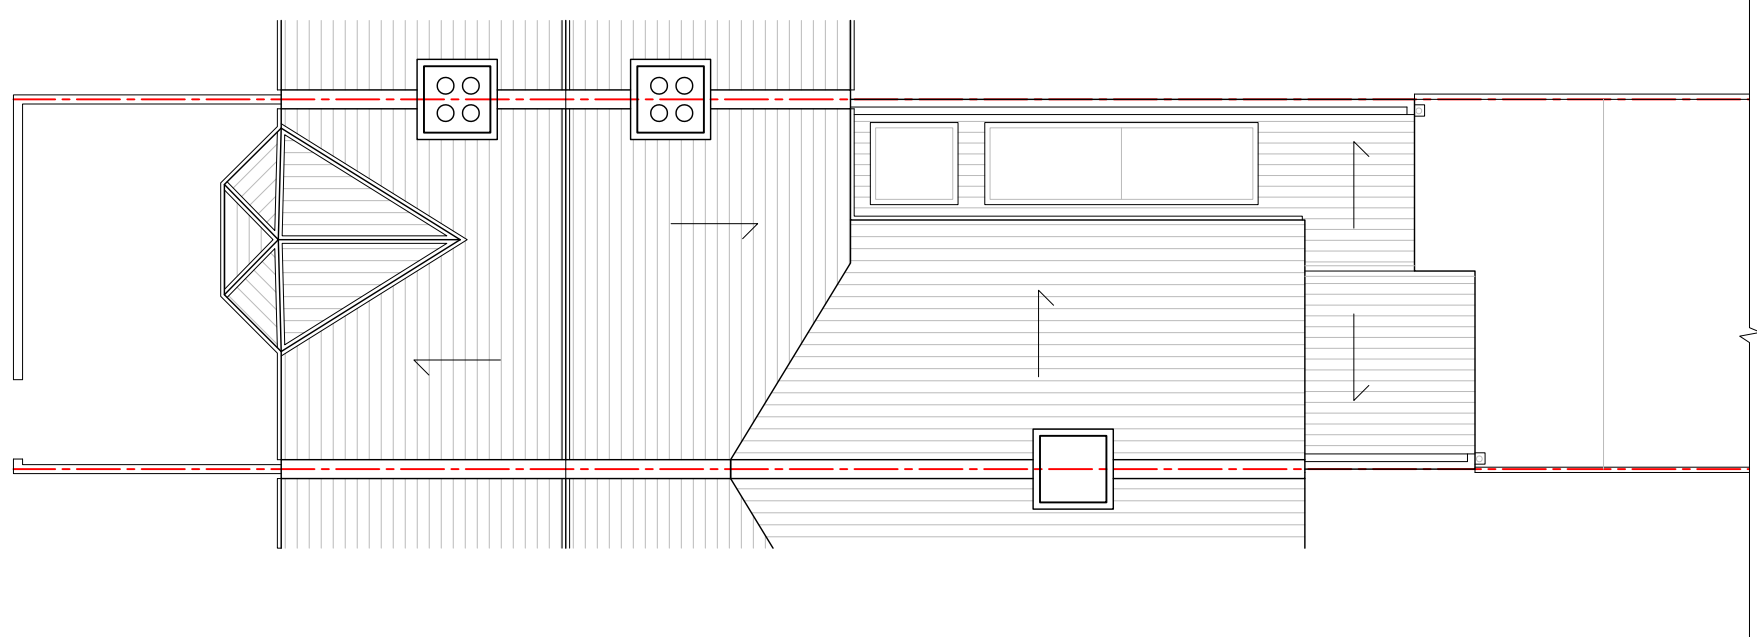

3 PROPOSED ROOF PLAN
P-201 1:100

THIS DRAWING IS PREPARED FOR THE DESIGN AND PLANNING SUBMISSION.
CONSTRUCTION INFORMATION AND SPECIFICATIONS ARE NOT TO BE USED FOR CONSTRUCTION.

REF PLAN

NOTES



NOTE: FIRST FLOOR LAYOUT AND FRONT
ELEVATION IS TO REMAIN UNCHANGED

REV DATE DESCRIPTION

DRN CHK

DRAWING TITLE
PROPOSED GROUND & FIRST FLOOR PLAN
PROPOSED ROOF PLAN

KEVER STUDIO

SCALE 1:100

ASHEET

CLIENT
ELIZABETH & ALUSTAR PAE

SERIES
PLANNING

REV

DRAWING NO
1164-PL-201

REV

34 WARWICK GARDENS, HARRINGAY,
LONDON, N4 1JG