

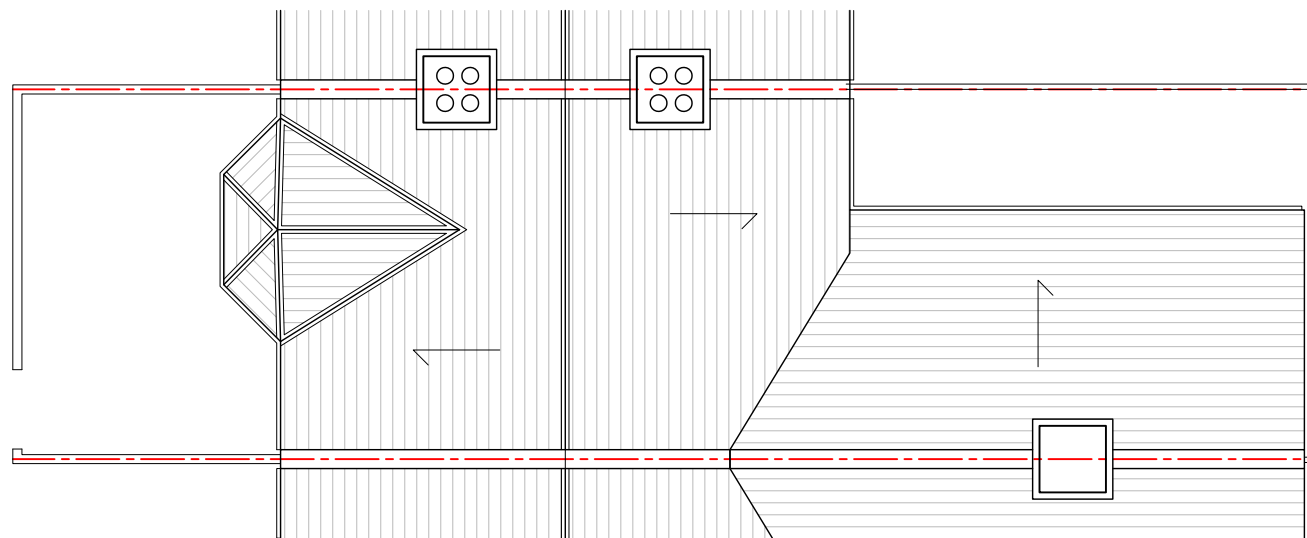


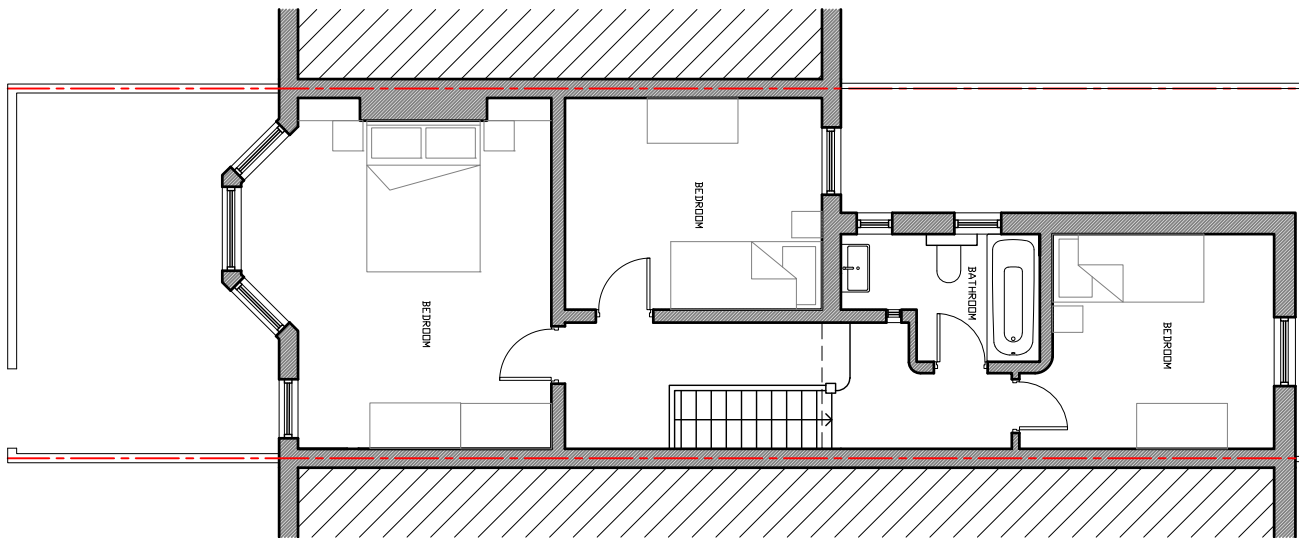

THIS DRAWING IS PREPARED EXCLUSIVELY FOR DESIGN AND PLANNING SUBMISSION.
CONSTRUCTION PURPOSES AND SHOULD NOT BE USED FOR SUCH.

REF PLAN

NOTES

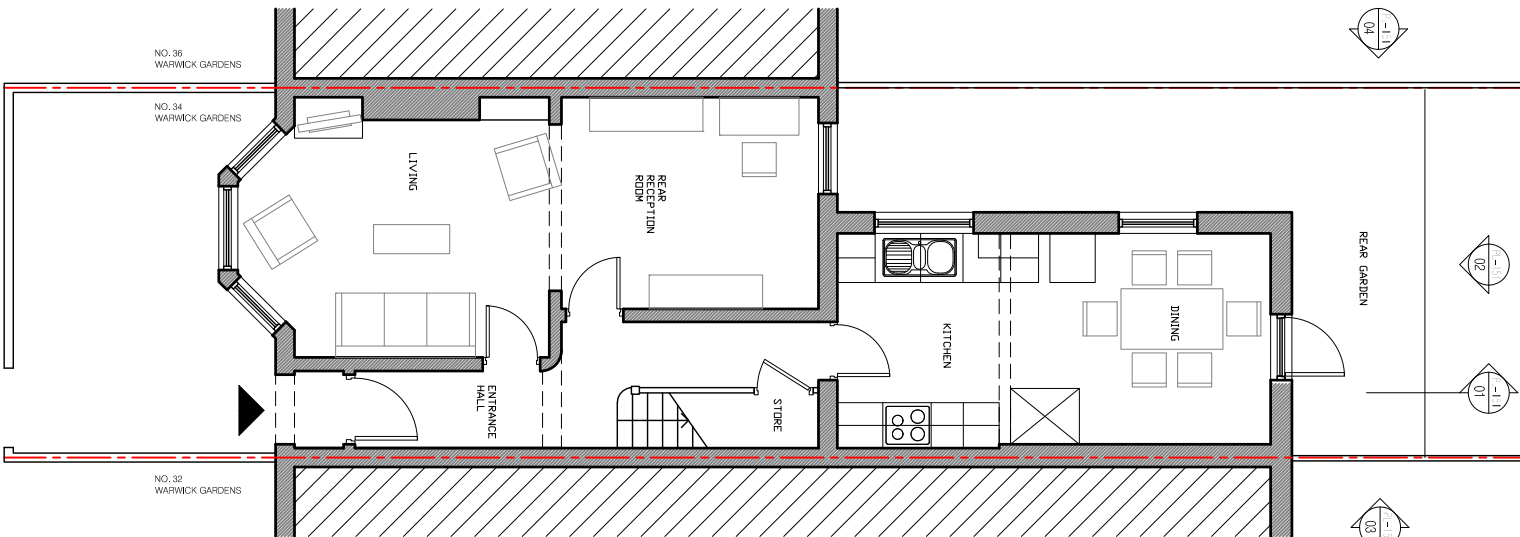

NOTE: FIRST FLOOR LAYOUT AND FRONT
ELEVATION IS TO REMAIN UNCHANGED

REV	DATE	DESCRIPTION	DRN	CHK
01	16/03/24	REVISION FOR COMMENT		

DRAWING TITLE
EXISTING GROUND & FIRST FLOOR PLAN
EXISTING ROOF PLAN

KEVER STUDIO

SCALE 1:500
SHEET 01 OF 01
PROJECT
1164-PL-101
DRAWN BY
P01
DESIGNED BY
ELIZABETH & ALUSTAR PAE
PROJECT
34 WARWICK GARDENS, HARRINGAY,
LONDON, N4 1UG