

#### General Legend:

- Hatch denotes existing Timber Flooring.
- Hatch denotes existing Tile or Vinyl Flooring.
- Hatch denotes existing Carpet Flooring.
- Hatch denotes existing masonry walls / drywall to be removed.
- Line denotes solid walls (All to be checked on site).
- Denotes assumed dimensions to query
- Window No. (marker)
- Door No. (marker)
- Existing Building Elements to be removed
- Existing SVP
- Existing Manhole
- Existing Waste run
- Proposed new waste run

- Electrical Distribution Board
- Gas meter
- Radiator position (not to scale)
- Wall mounted Boiler

#### Do not scale from this drawing.

This drawing represents design intent / performance guide upon which the contractors or subcontractors must base their working drawings & details for approval. Include all necessary tolerances prior to manufacture and installation

**Contractor to:**  
Undertake full survey of area & to establish all dimensions to ensure accurate setting out

Notify Owner of any measurement discrepancy

Advise on suitability of all details shown to ensure structural stability, ease and economy of construction

Any alterations to this drawing to be agreed with the Client(s).

#### PROJECT NAME:

**Flat 2  
Parkwood Mews  
N6 5UR**

#### SHEET TITLE:

**Existing Plans**

DATED: **xx.01.2016**

#### REVISIONS:


|   |          |
|---|----------|
| * | 00.00.00 |
| * | 00.00.00 |
| * | 00.00.00 |
| * | 00.00.00 |
| * | 00.00.00 |

REFER TO NOTES


SCALE: **1:50@A1 / 1:100@A3**

DRAWING NUMBER:


**RH - 002**

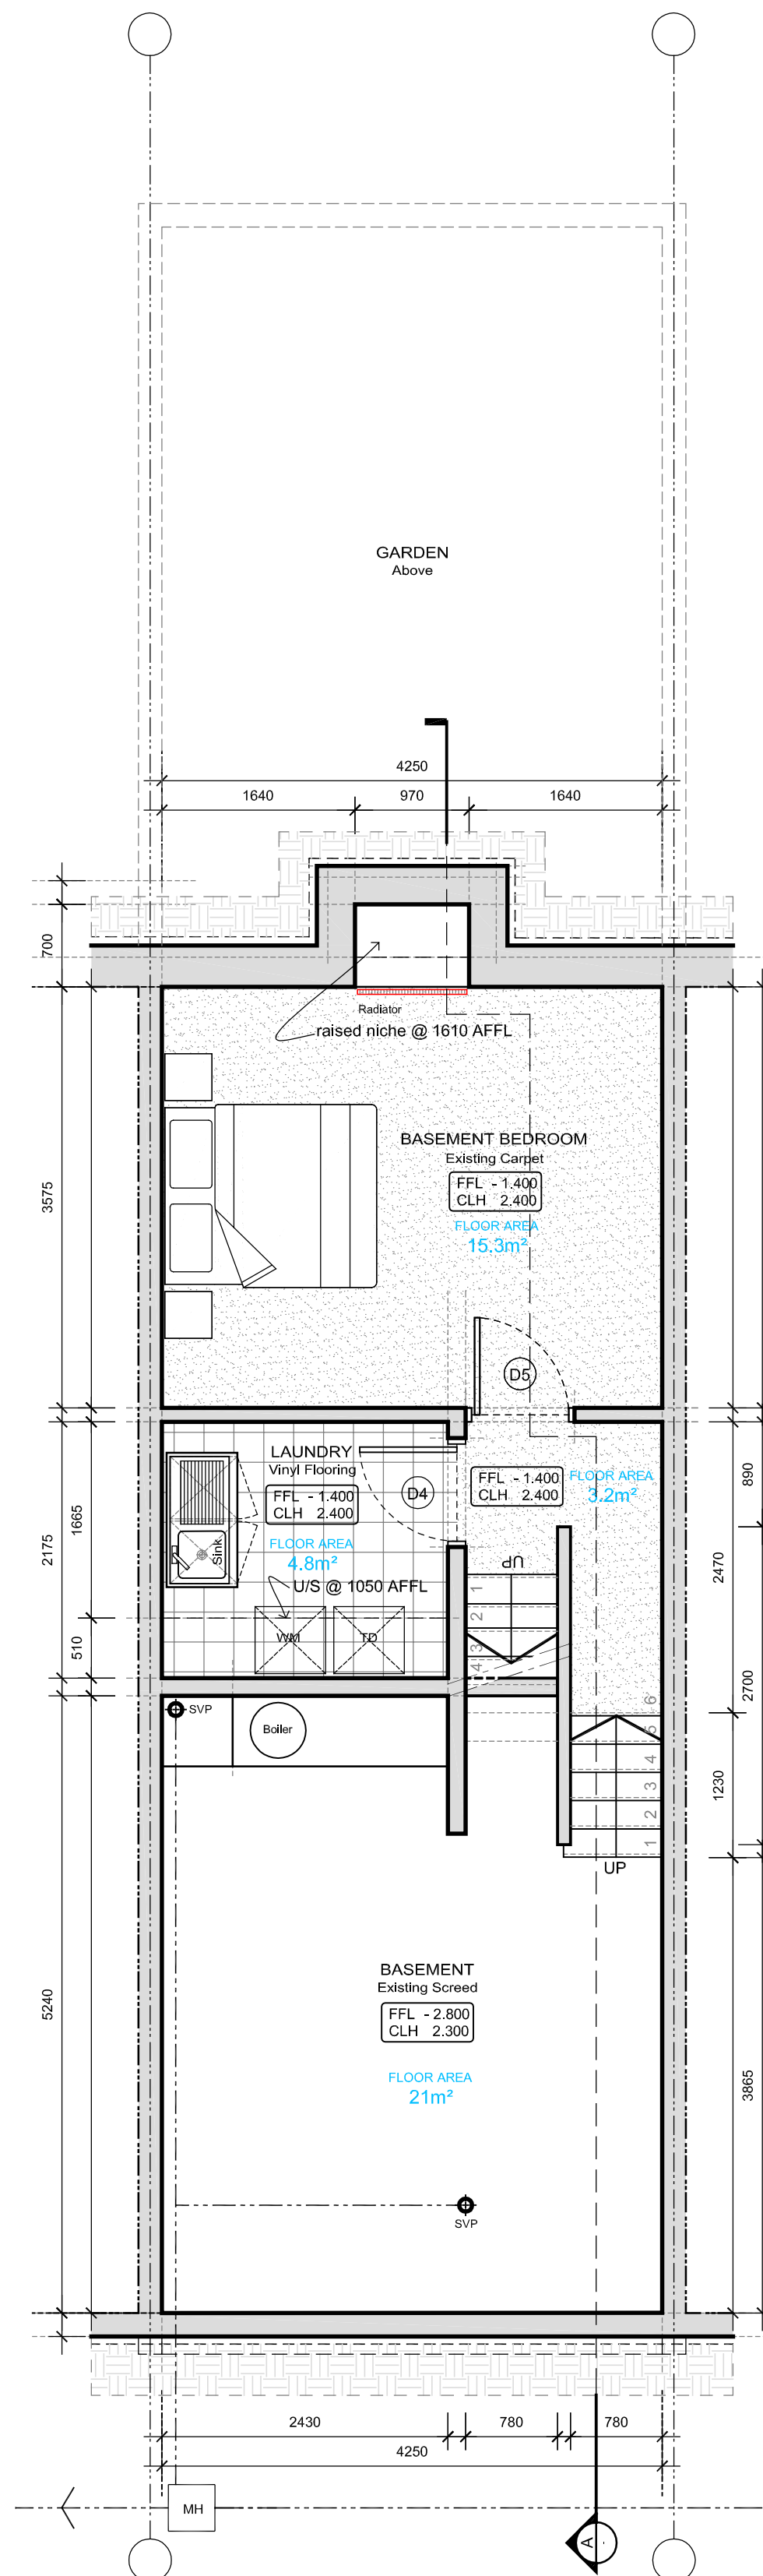


**EXISTING BASEMENT FLOOR PLAN (LEVEL -01 / -02)**  
SCALE @ 1:50

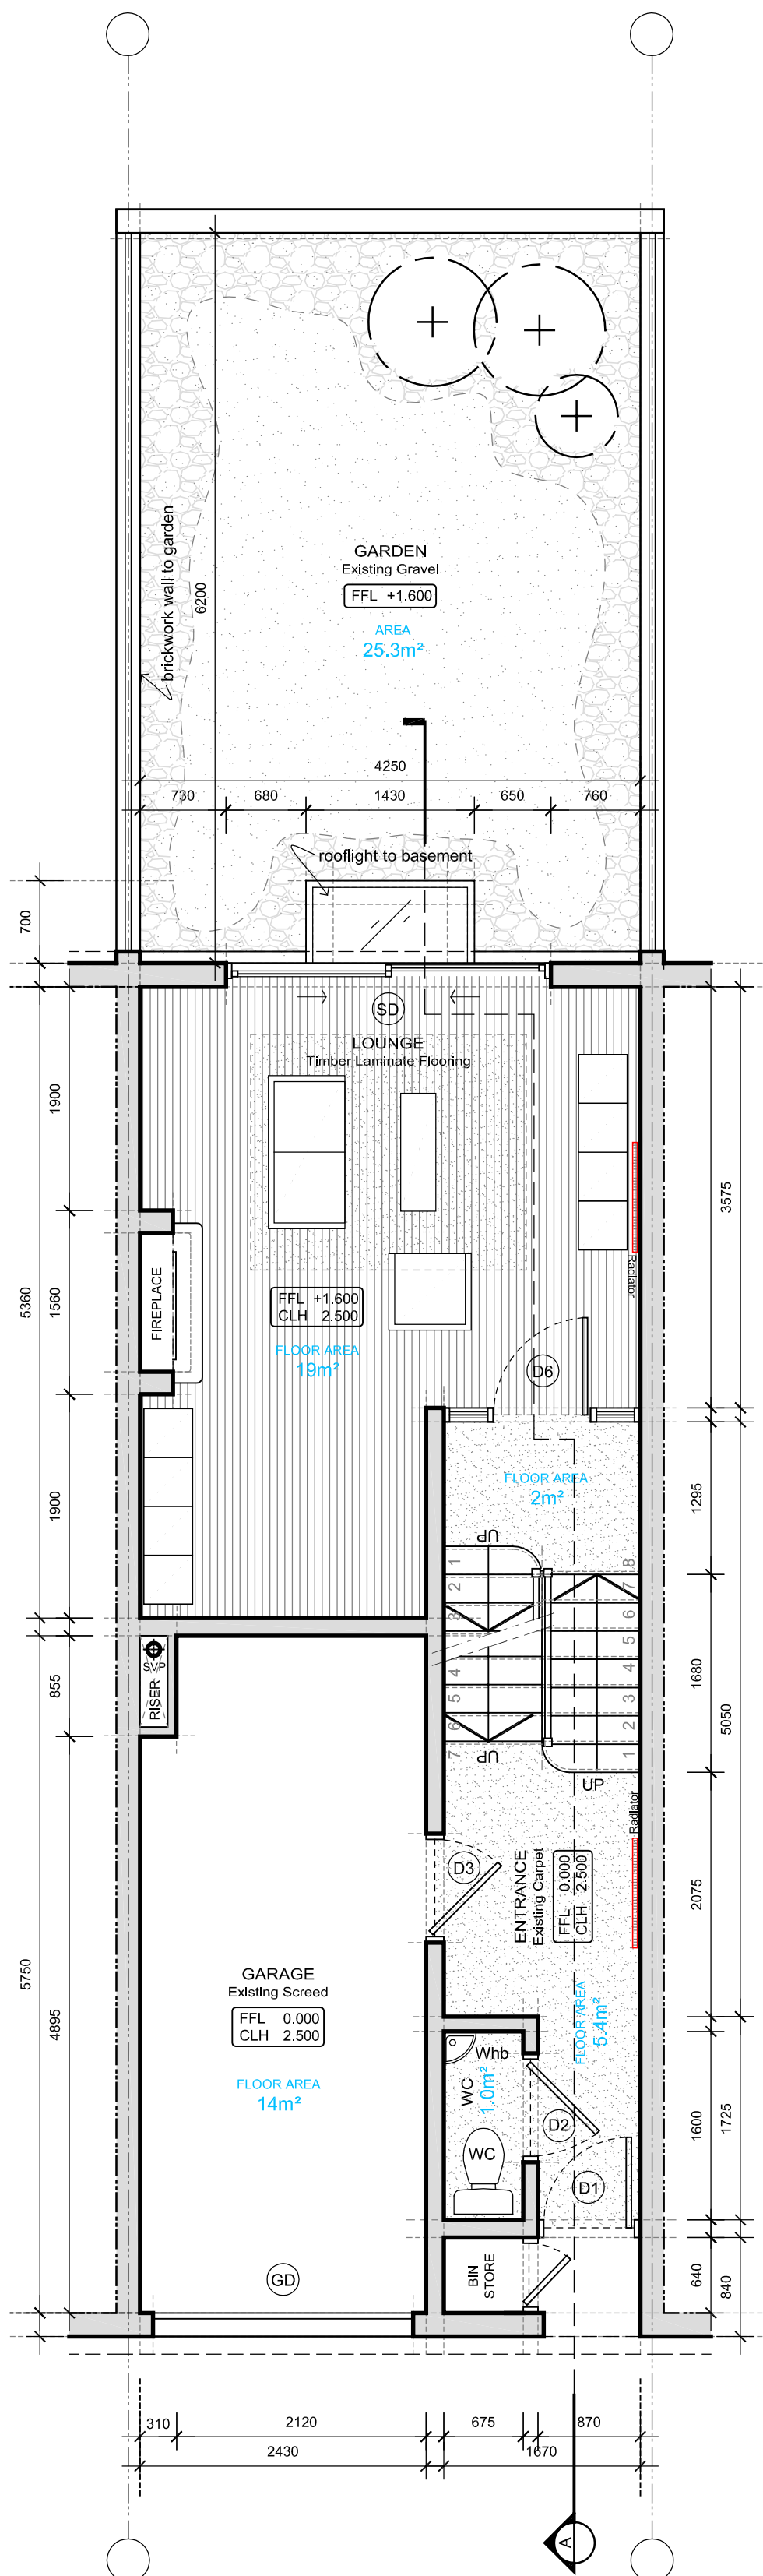


**EXISTING GROUND FLOOR PLAN (LEVEL 00 / 01)**  
SCALE @ 1:50

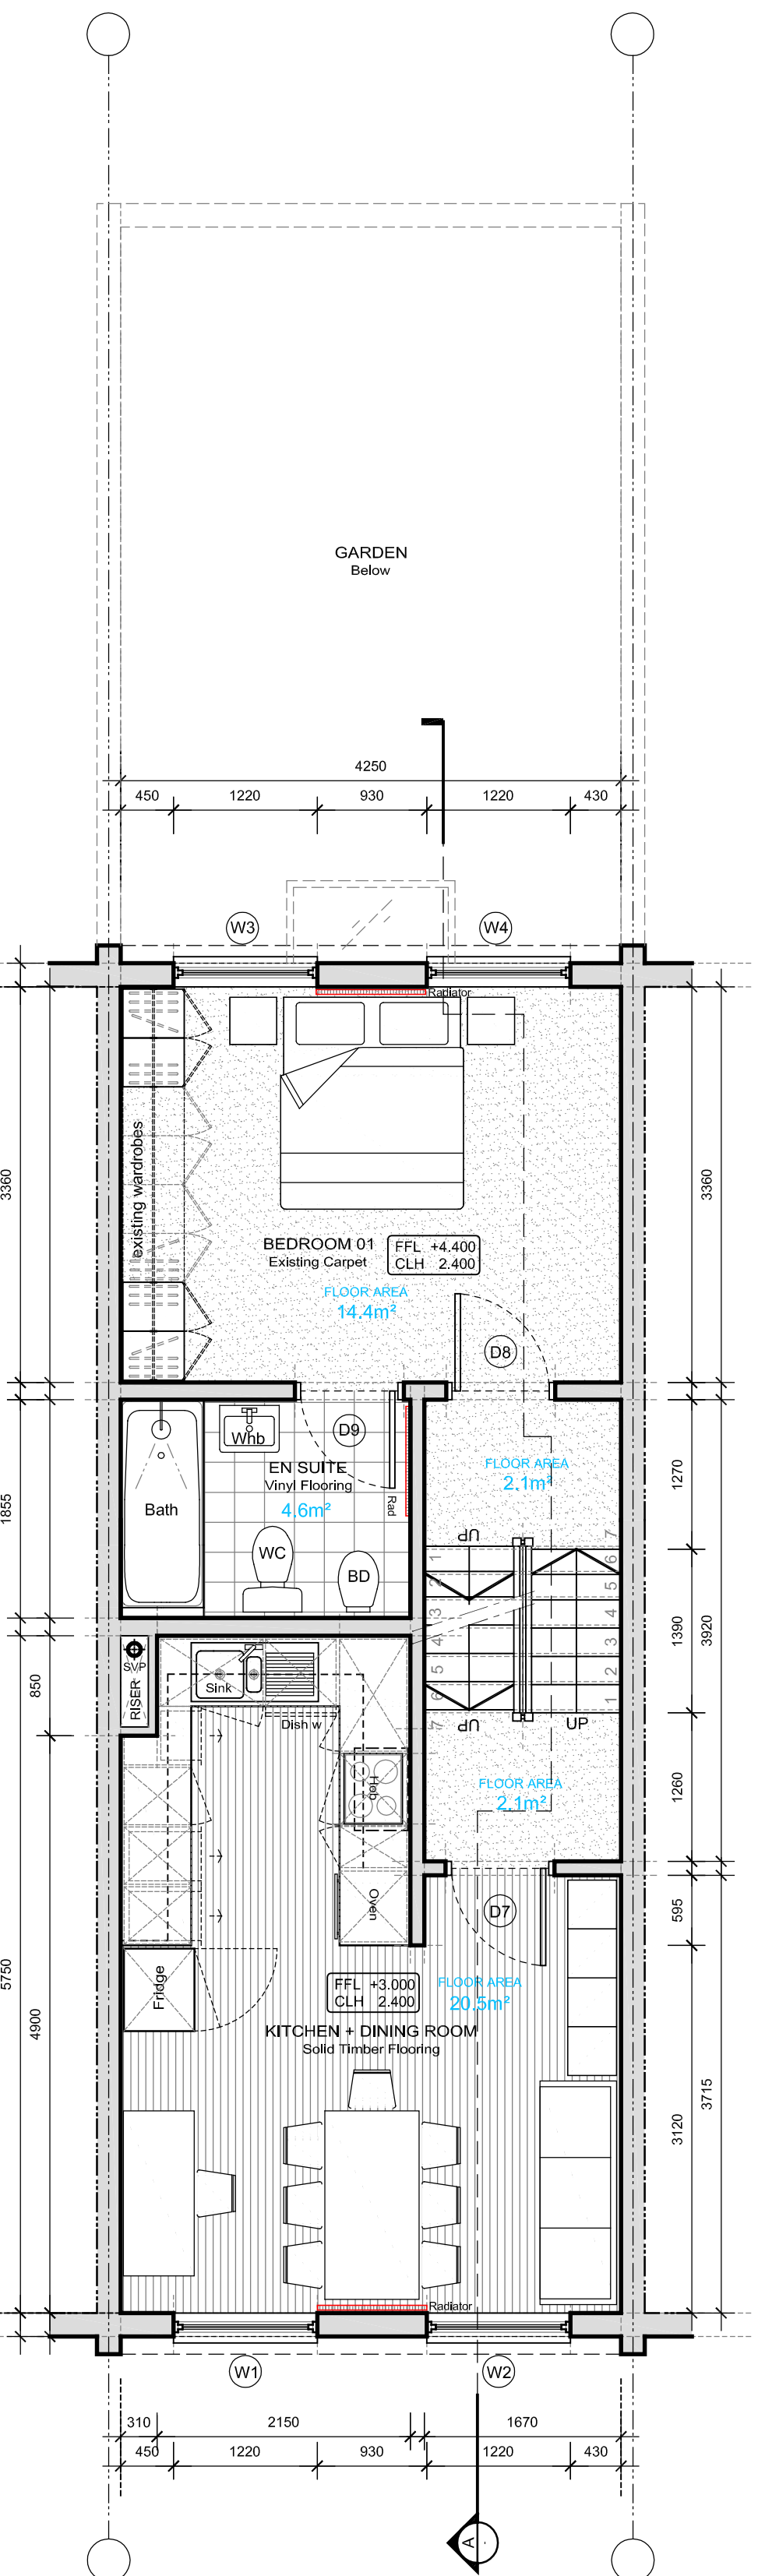

**EXISTING FIRST FLOOR PLAN (LEVEL 02 / 03)**  
SCALE @ 1:50

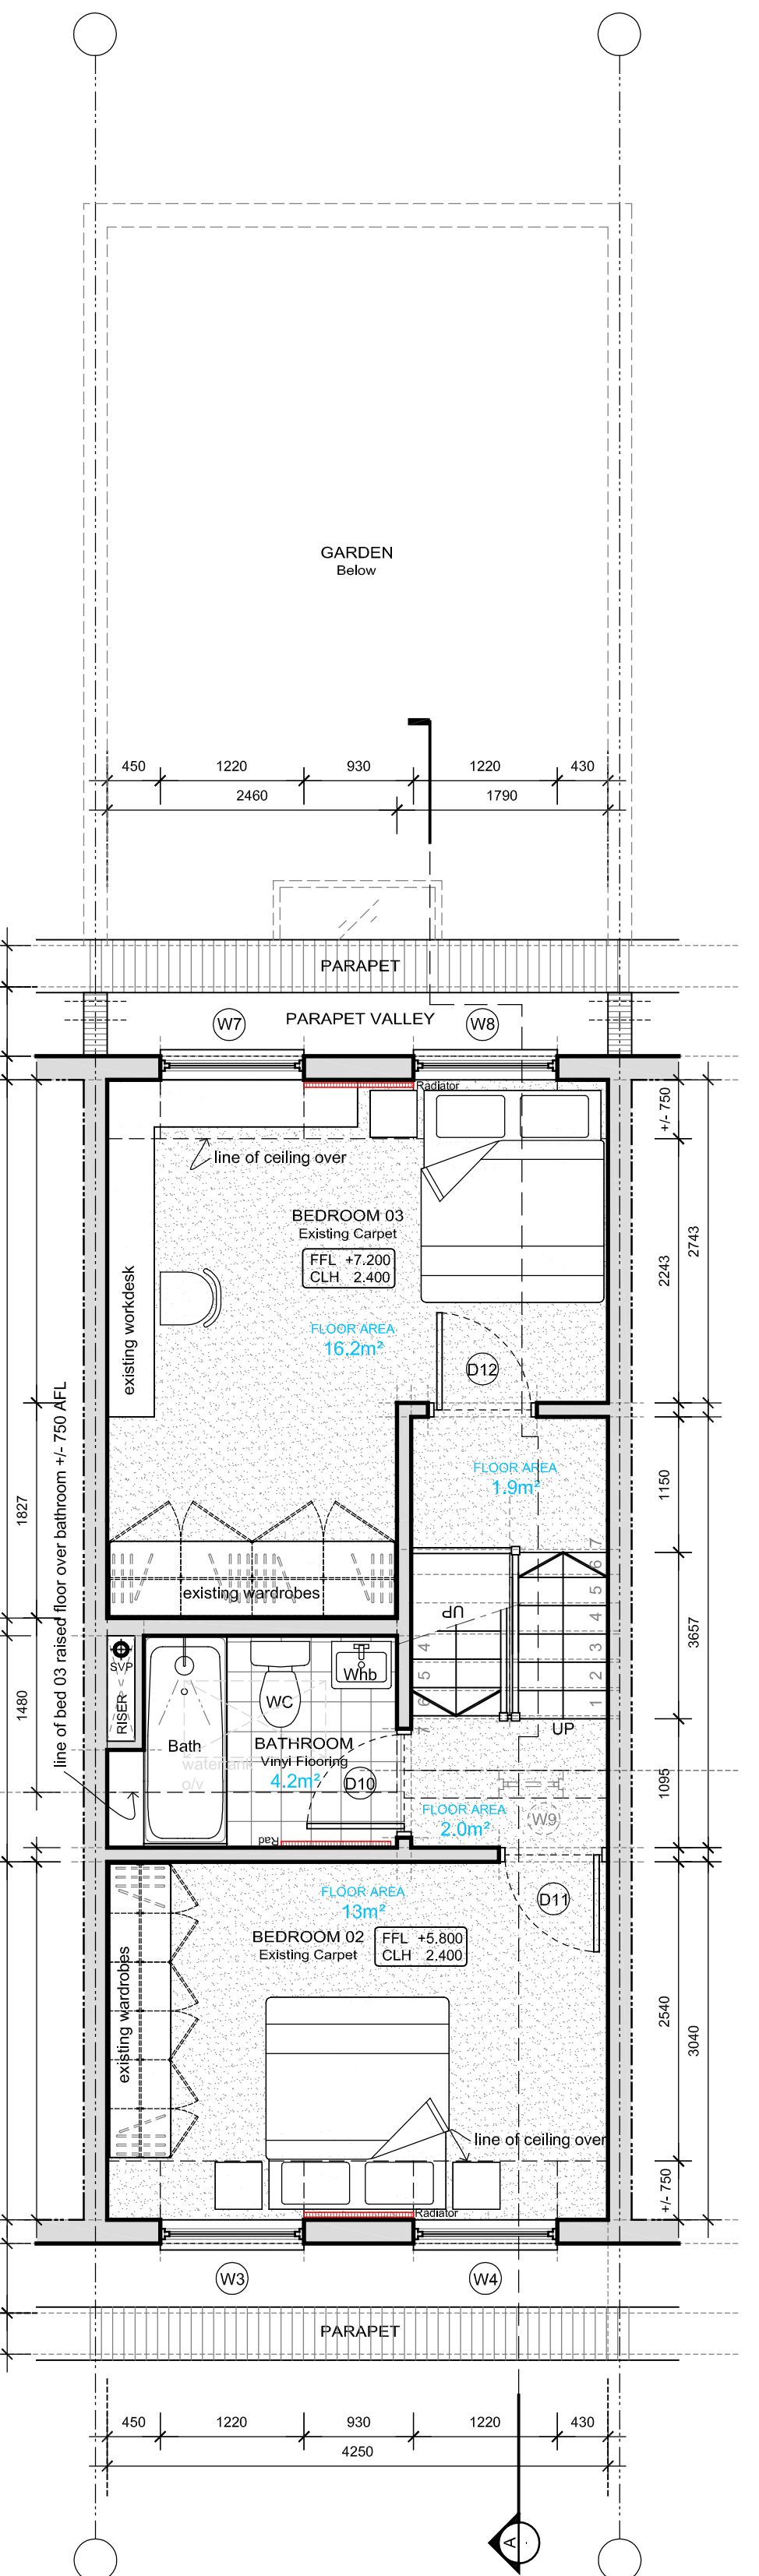

**EXISTING SECOND FLOOR PLAN (LEVEL 04 / 05)**  
SCALE @ 1:50

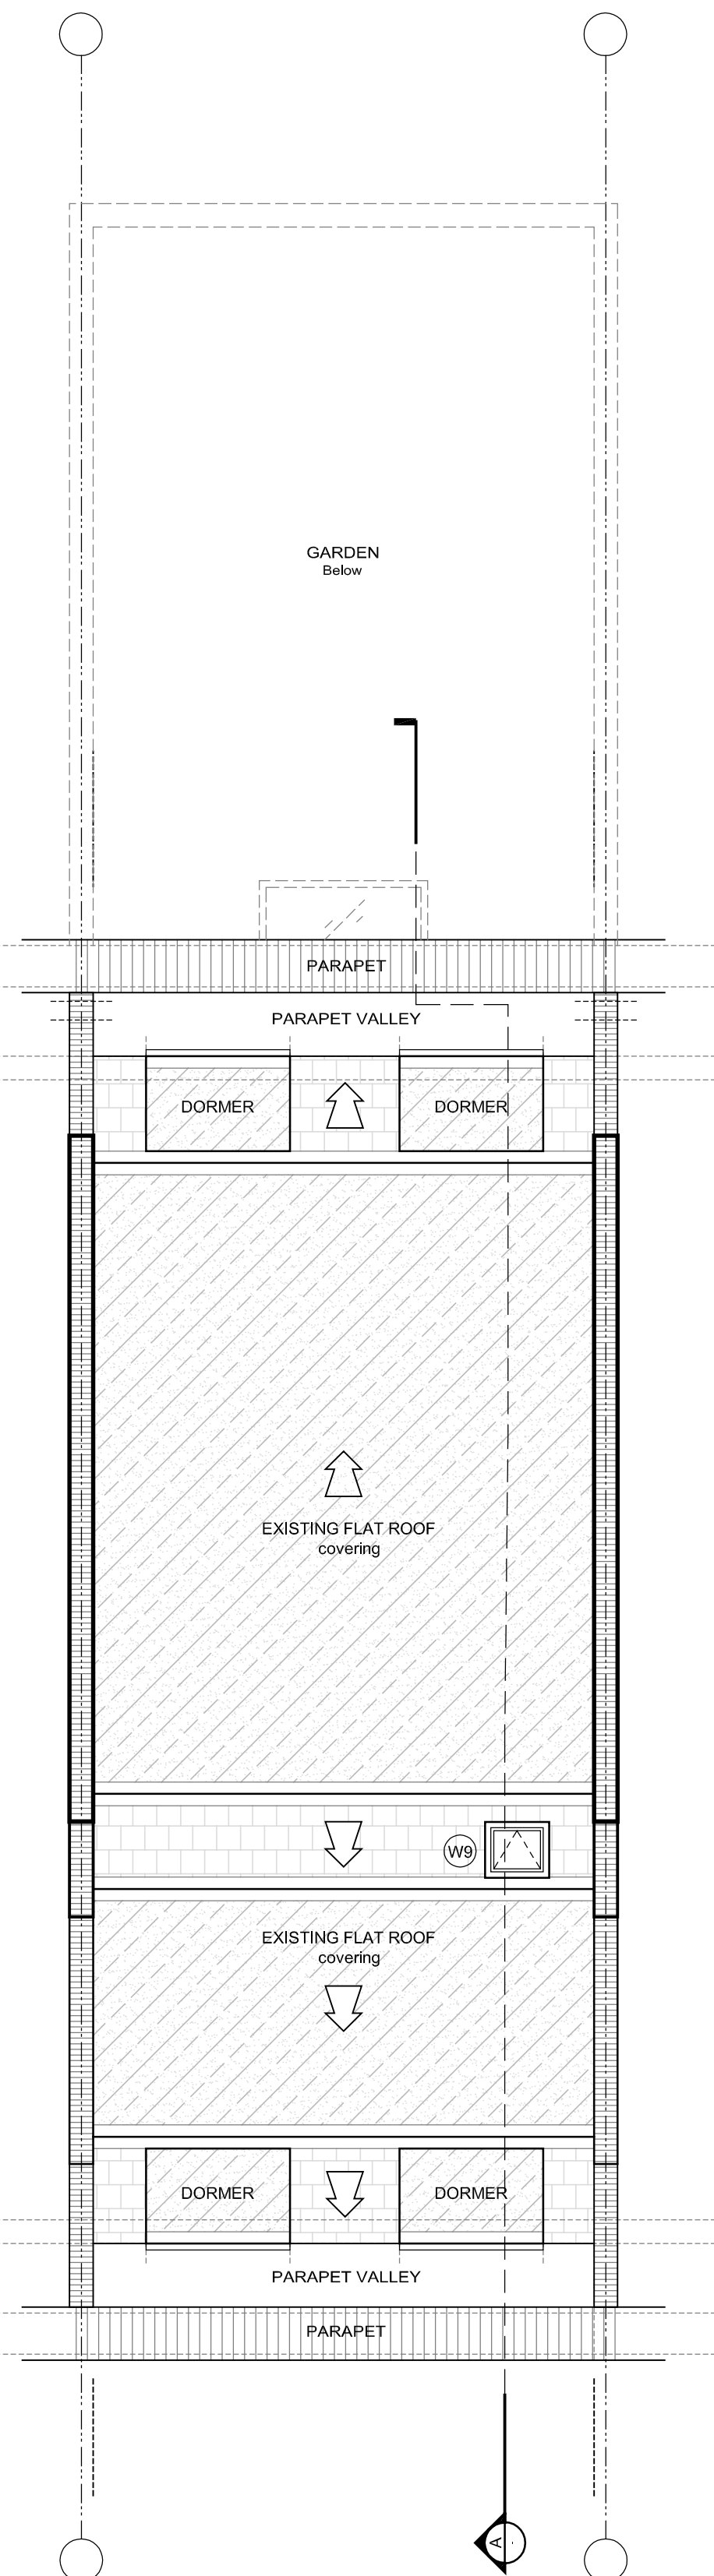

**EXISTING ROOF PLAN**  
SCALE @ 1:50

**IMPORTANT NOTE:**  
ALL STRUCTURE SHOWN INDICATIVELY, SURVEY COMPILED FOR INTERNAL AREAS ONLY.

EXISTING FLOOR LEVELS, EXTENT OF EXISTING WALLS, SLABS, STAIRCASE & ROOF DETAILS TO BE COORDINATED ON SITE.

NB: ALL DIMENSIONS TO BE CHECKED AND CONFIRMED ON SITE.

SCALE:

