



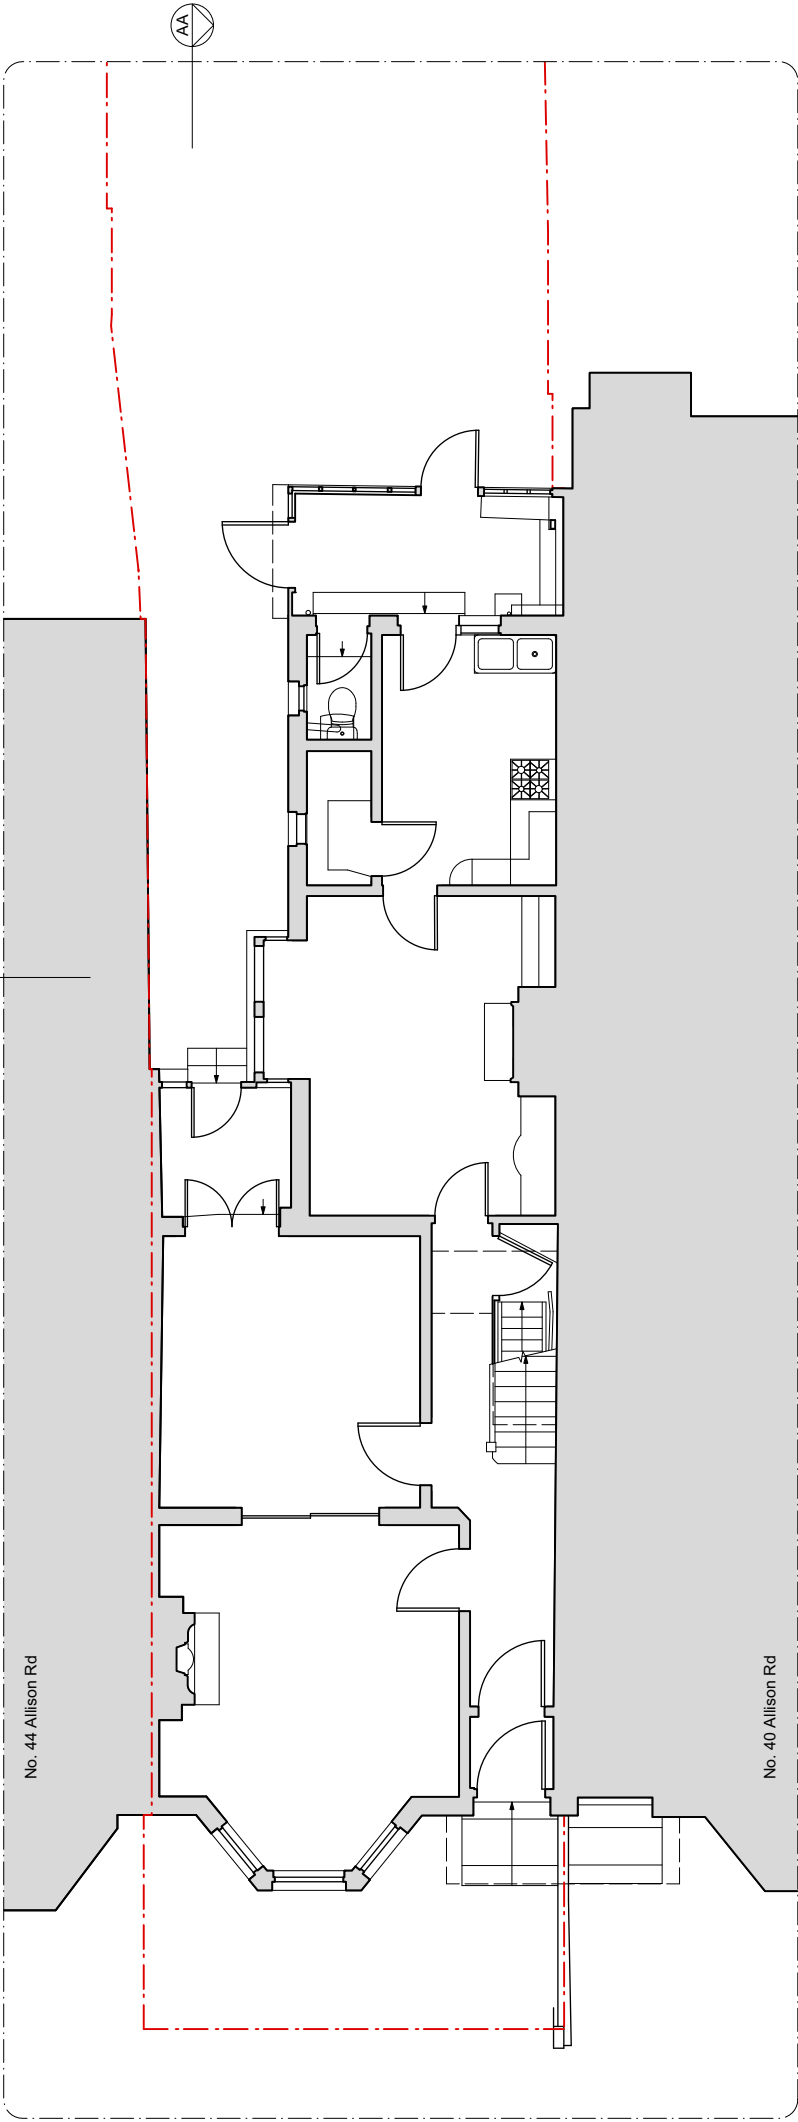

1 Ground Floor Plan

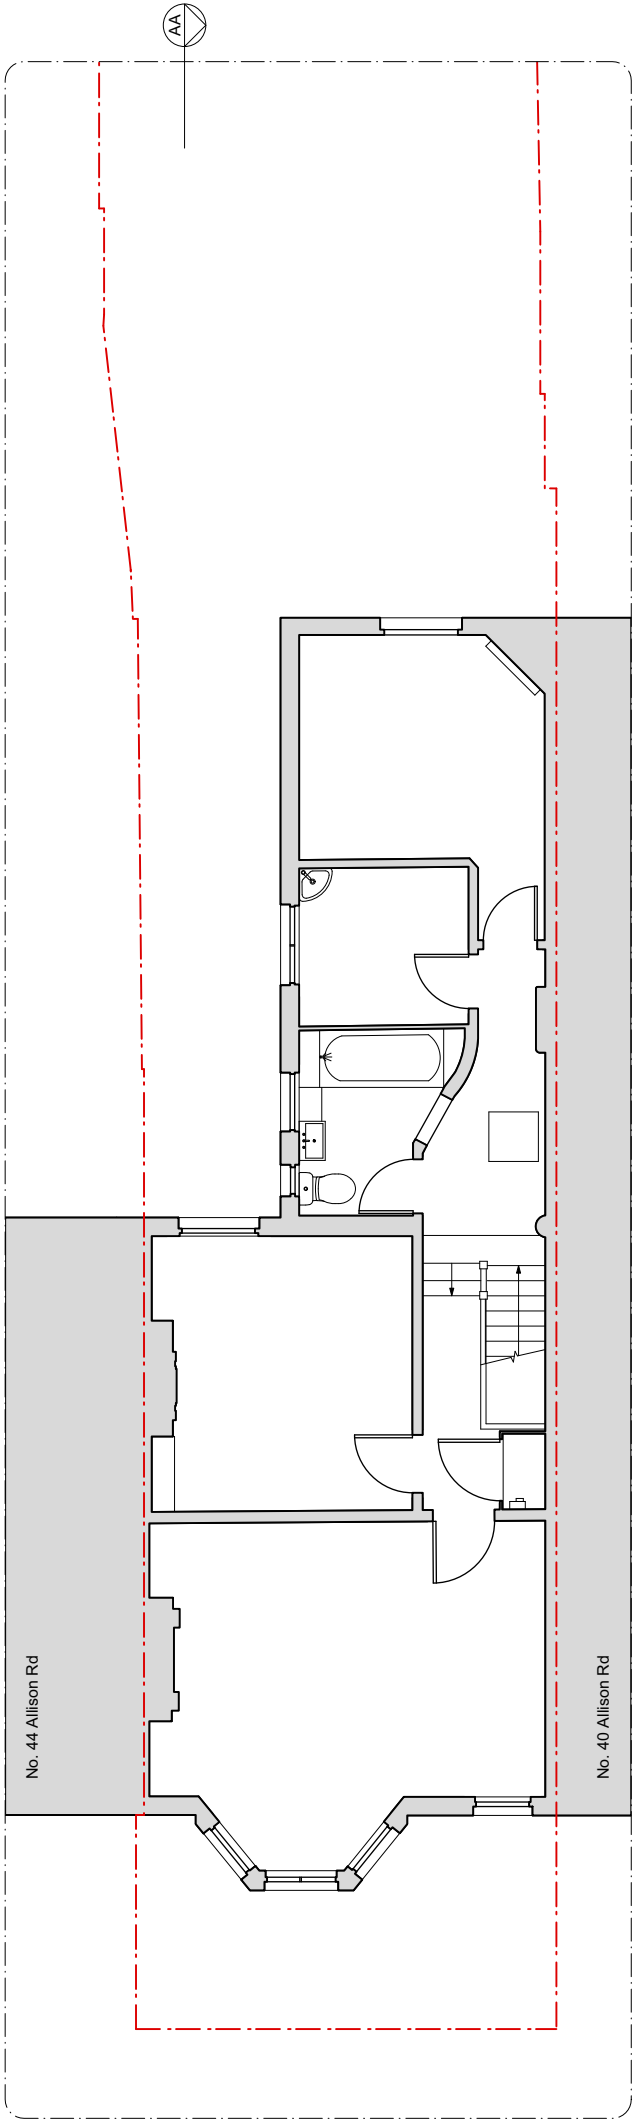

2 First Floor Plan

SCALE BAR

0 1 2 5m

N

KEY:

- Site boundary
- Existing structure
- Proposed structure
- Proposed built in furniture
- Roof lights & ceiling lines above

Rev	Issued	24.07.26	Planning	MN / TB
			Status & Description	Drawn / Checked

Notes:

All dimensions to be checked on site prior to construction or fabrication of any element. Any discrepancies between figure dimensions reported to Architect for clarification prior to commencing work.

This drawing is to be read in conjunction with all consultants information.

Elements of services are indicated for coordination purposes. For full services layouts refer to Services Engineer's drawings and specification.

Elements of stucture are indicated for coordination purposes. For full structural layouts refer to Structural Engineer's drawings and specification.

(C) Trevor Brown Architect Ltd. All rights described in chapter IV of the Copyright Designs and Patents Act 1988 have been asserted.

tba

Job
Allison Road

Address
42 Allison Road, N8 0AT


Status
Planning

Drawing title
Existing Ground & First Floor Plans


Scale
1:100@A3

Drawing number
237_0001

Revision
-

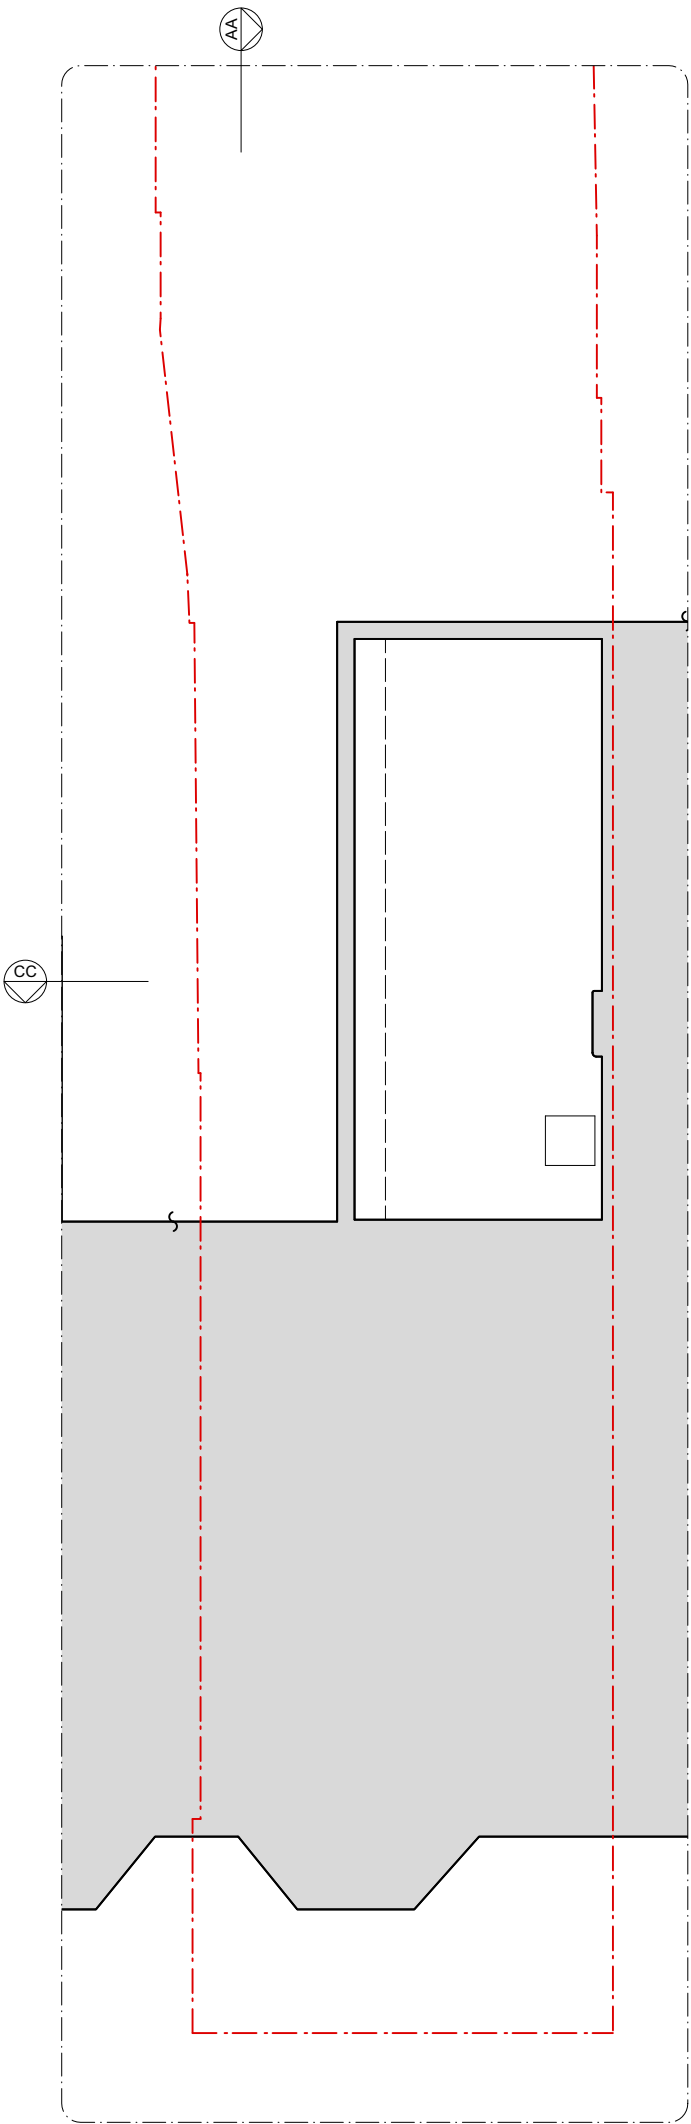

1 Second Floor Plan

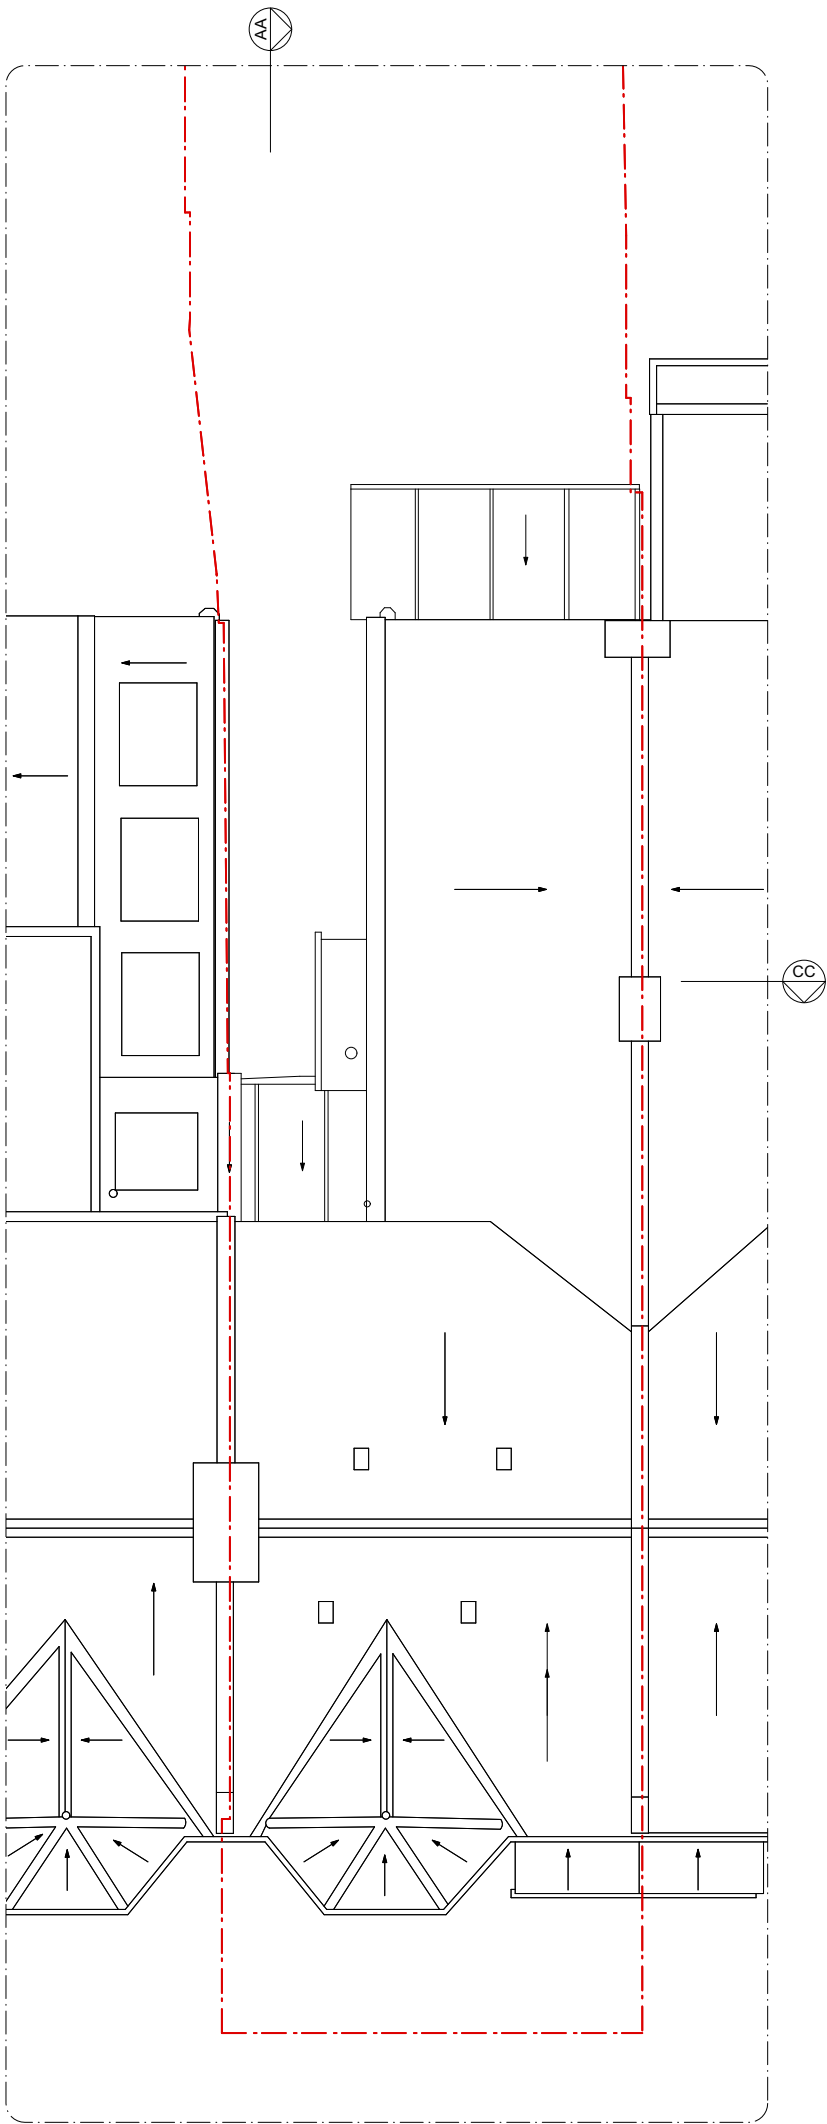

2 Roof Plan

SCALE BAR

0 1 2 5m

N

KEY:

- Site boundary
- Existing structure
- Proposed structure
- Proposed built in furniture
- Roof lights & ceiling lines above

-	24.07.26	Planning	MN / TB
Rev	Issued	Status & Description	Drawn / Checked

Notes:

All dimensions to be checked on site prior to construction or fabrication of any element. Any discrepancies between figure dimensions reported to Architect for clarification prior to commencing work.

This drawing is to be read in conjunction with all consultants information.

Elements of services are indicated for coordination purposes. For full services layouts refer to Services Engineer's drawings and specification.

Elements of stucture are indicated for coordination purposes. For full structural layouts refer to Structural Engineer's drawings and specification.

(C) Trevor Brown Architect Ltd. All rights described in chapter IV of the Copyright Designs and Patents Act 1988 have been asserted.

tba

Job
Allison Road

Address
42 Allison Road, N8 0AT

Status
Planning

Drawing title
Existing Second Floor & Roof Plan


Scale
1:100@A3

Drawing number
237_0002

Revision
-



1 Section AA

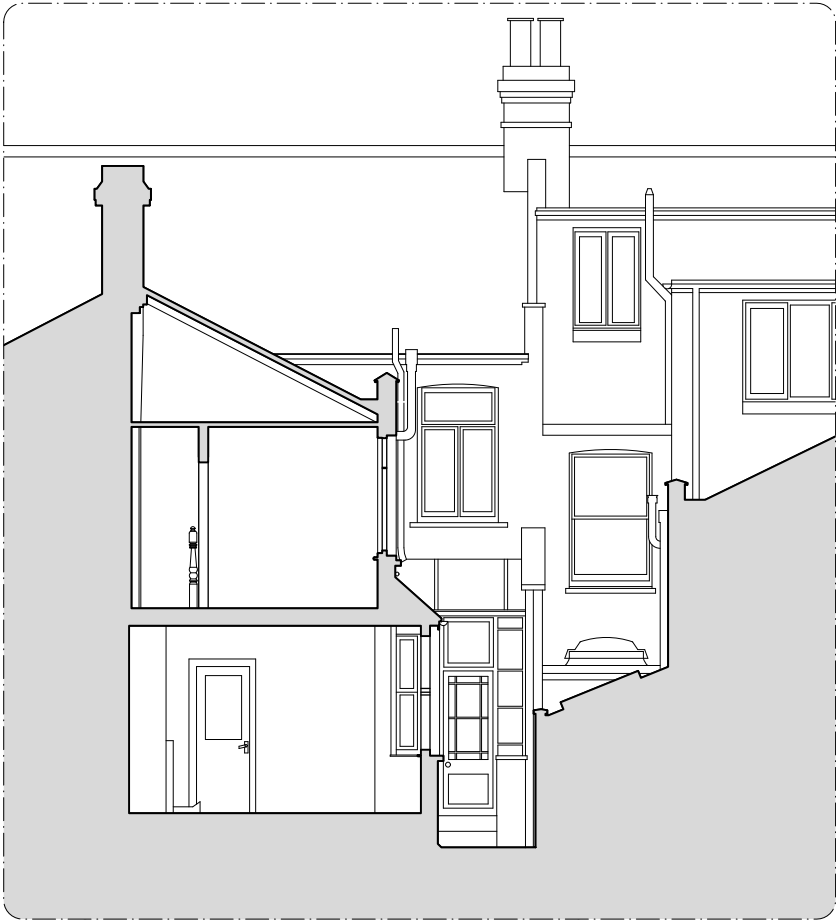

2 Section CC



- KEY:**
- Site boundary
 - Existing structure
 - Proposed structure
 - Proposed built in furniture
 - Roof lights & ceiling lines above

-	24.07.26	Planning	MN / TB
Rev	Issued	Status & Description	Drawn / Checked

Notes:

All dimensions to be checked on site prior to construction or fabrication of any element. Any discrepancies between figure dimensions reported to Architect for clarification prior to commencing work.

This drawing is to be read in conjunction with all consultants information.

Elements of services are indicated for coordination purposes. For full services layouts refer to Services Engineer's drawings and specification.

Elements of stucture are indicated for coordination purposes. For full structural layouts refer to Structural Engineer's drawings and specification.

(C) Trevor Brown Architect Ltd. All rights described in chapter IV of the Copyright Designs and Patents Act 1988 have been asserted.

tba

Job
Allison Road

Address
42 Allison Road, N8 0AT

Status
Planning

Drawing title
Existing Sections

Scale
1:100@A3

Drawing number
237_0100

Revision
-



1 Rear Elevation



2 Front Elevation



- KEY:**
- Site boundary
 - Existing structure
 - Proposed structure
 - Proposed built in furniture
 - Roof lights & ceiling lines above

-	24.07.26	Planning	MN / TB
Rev	Issued	Status & Description	Drawn / Checked

Notes:

All dimensions to be checked on site prior to construction or fabrication of any element. Any discrepancies between figure dimensions reported to Architect for clarification prior to commencing work.

This drawing is to be read in conjunction with all consultants information.

Elements of services are indicated for coordination purposes. For full services layouts refer to Services Engineer's drawings and specification.

Elements of stucture are indicated for coordination purposes. For full structural layouts refer to Structural Engineer's drawings and specification.

(C) Trevor Brown Architect Ltd. All rights described in chapter IV of the Copyright Designs and Patents Act 1988 have been asserted.

tba

Job
Allison Road

Address
42 Allison Road, N8 0AT

Status
Planning

Drawing title
Existing Elevations

Scale
1:100@A3

Drawing number
237_0200

Revision
-