


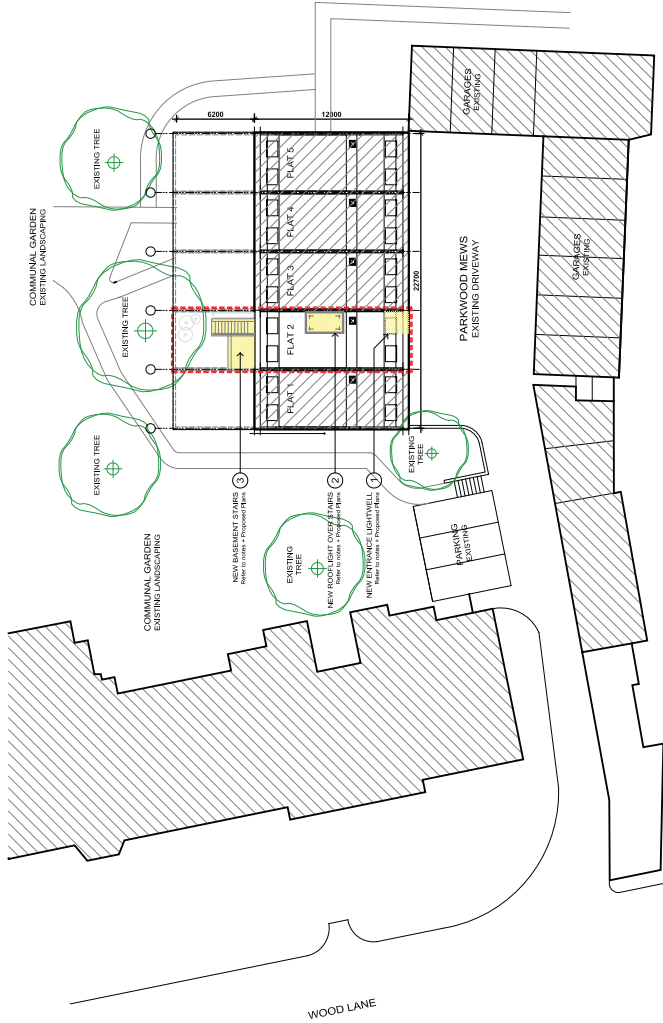

NEW WORK GENERAL NOTES :
Design proposed new works. All to be in accordance with the following:
* proposed plans, sections & elevation details.
1 New Lightwell with Glazed foot bridge to be in accordance with structural engineer's details.
2 New Rooflight over internal stairwell. All works to be in accordance with structural engineer &
3 New Stairs from basement to Garden level. All to be in accordance with Structural Engineers details.

Do not scale from this drawing.

This drawing represents design intent / performance guide upon which the contractors or subcontractors must base their working drawings & details for approval. Include all necessary tolerances prior to manufacture and installation.

Contractor to:
Undertake full survey of area & to establish all dimensions to ensure accurate setting out.

Notify Owner of any measurement discrepancy.

Advise on suitability of all details shown to ensure structural stability, ease and economy of construction.

Any alterations to this drawing to be agreed with the Client(s).

PROJECT NAME:

**Flat 2
Parkwood Mews
N6 5UR**

SHEET TITLE:

Site Plan

DATED:	01.11.2017
REVISIONS:	
*	00.00.00
*	00.00.00
*	00.00.00
*	00.00.00
REFER TO NOTES	

SCALE: 1:200@A1 / 1:400@A3

DRAWING NUMBER:

RH - 001

1 SITE PLAN
001
SCALE @ 1:200

