

GENERAL DISTRIBUTION:

Distribution Board

SMALL POWER POINTS:

- Single Socket Outlet
- Single Outlet wired to multi gang switchplate (kitchens)
- Double Socket Outlet (w/USB - Positions TBC)
- External WP Double Socket Outlet
- Power out point connecting back to fused connection
- Door Bell
- TV Outlet
- Telephone Outlet
- Data Outlet

LOW LEVEL LIGHTING:

- Light switch on wall (All to be fully dimmable)
- Concealed Linear Lighting
- Wall Light (In Plan)

LIGHTING:

- Light Fitting
- Concealed Linear Lighting
- Pendant Lighting

FIRE:

- Smoke Detector

Do not scale from this drawing.

This drawing represents design intent / performance guide upon which the contractors or subcontractors must base their working drawings & details for approval. Include all necessary tolerances prior to manufacture and installation

Contractor to:
Undertake full survey of area & to establish all dimensions to ensure accurate setting out

Notify Owner of any measurement discrepancy

Advise on suitability of all details shown to ensure structural stability, ease and economy of construction

Any alterations to this drawing to be agreed with the Client(s).

PROJECT NAME:

**Flat 2
Parkwood Mews
N6 5UR**

SHEET TITLE:

**Proposed Plans
Small Power &
Lighting**

DATED: 06.06.2020

REVISIONS:

A 06.05.20

* 00.00.00

* 00.00.00

* 00.00.00


* 00.00.00

REFER TO NOTES

SCALE: 1:50@A1 / 1:100@A3

DRAWING NUMBER:

RH - 010(A)

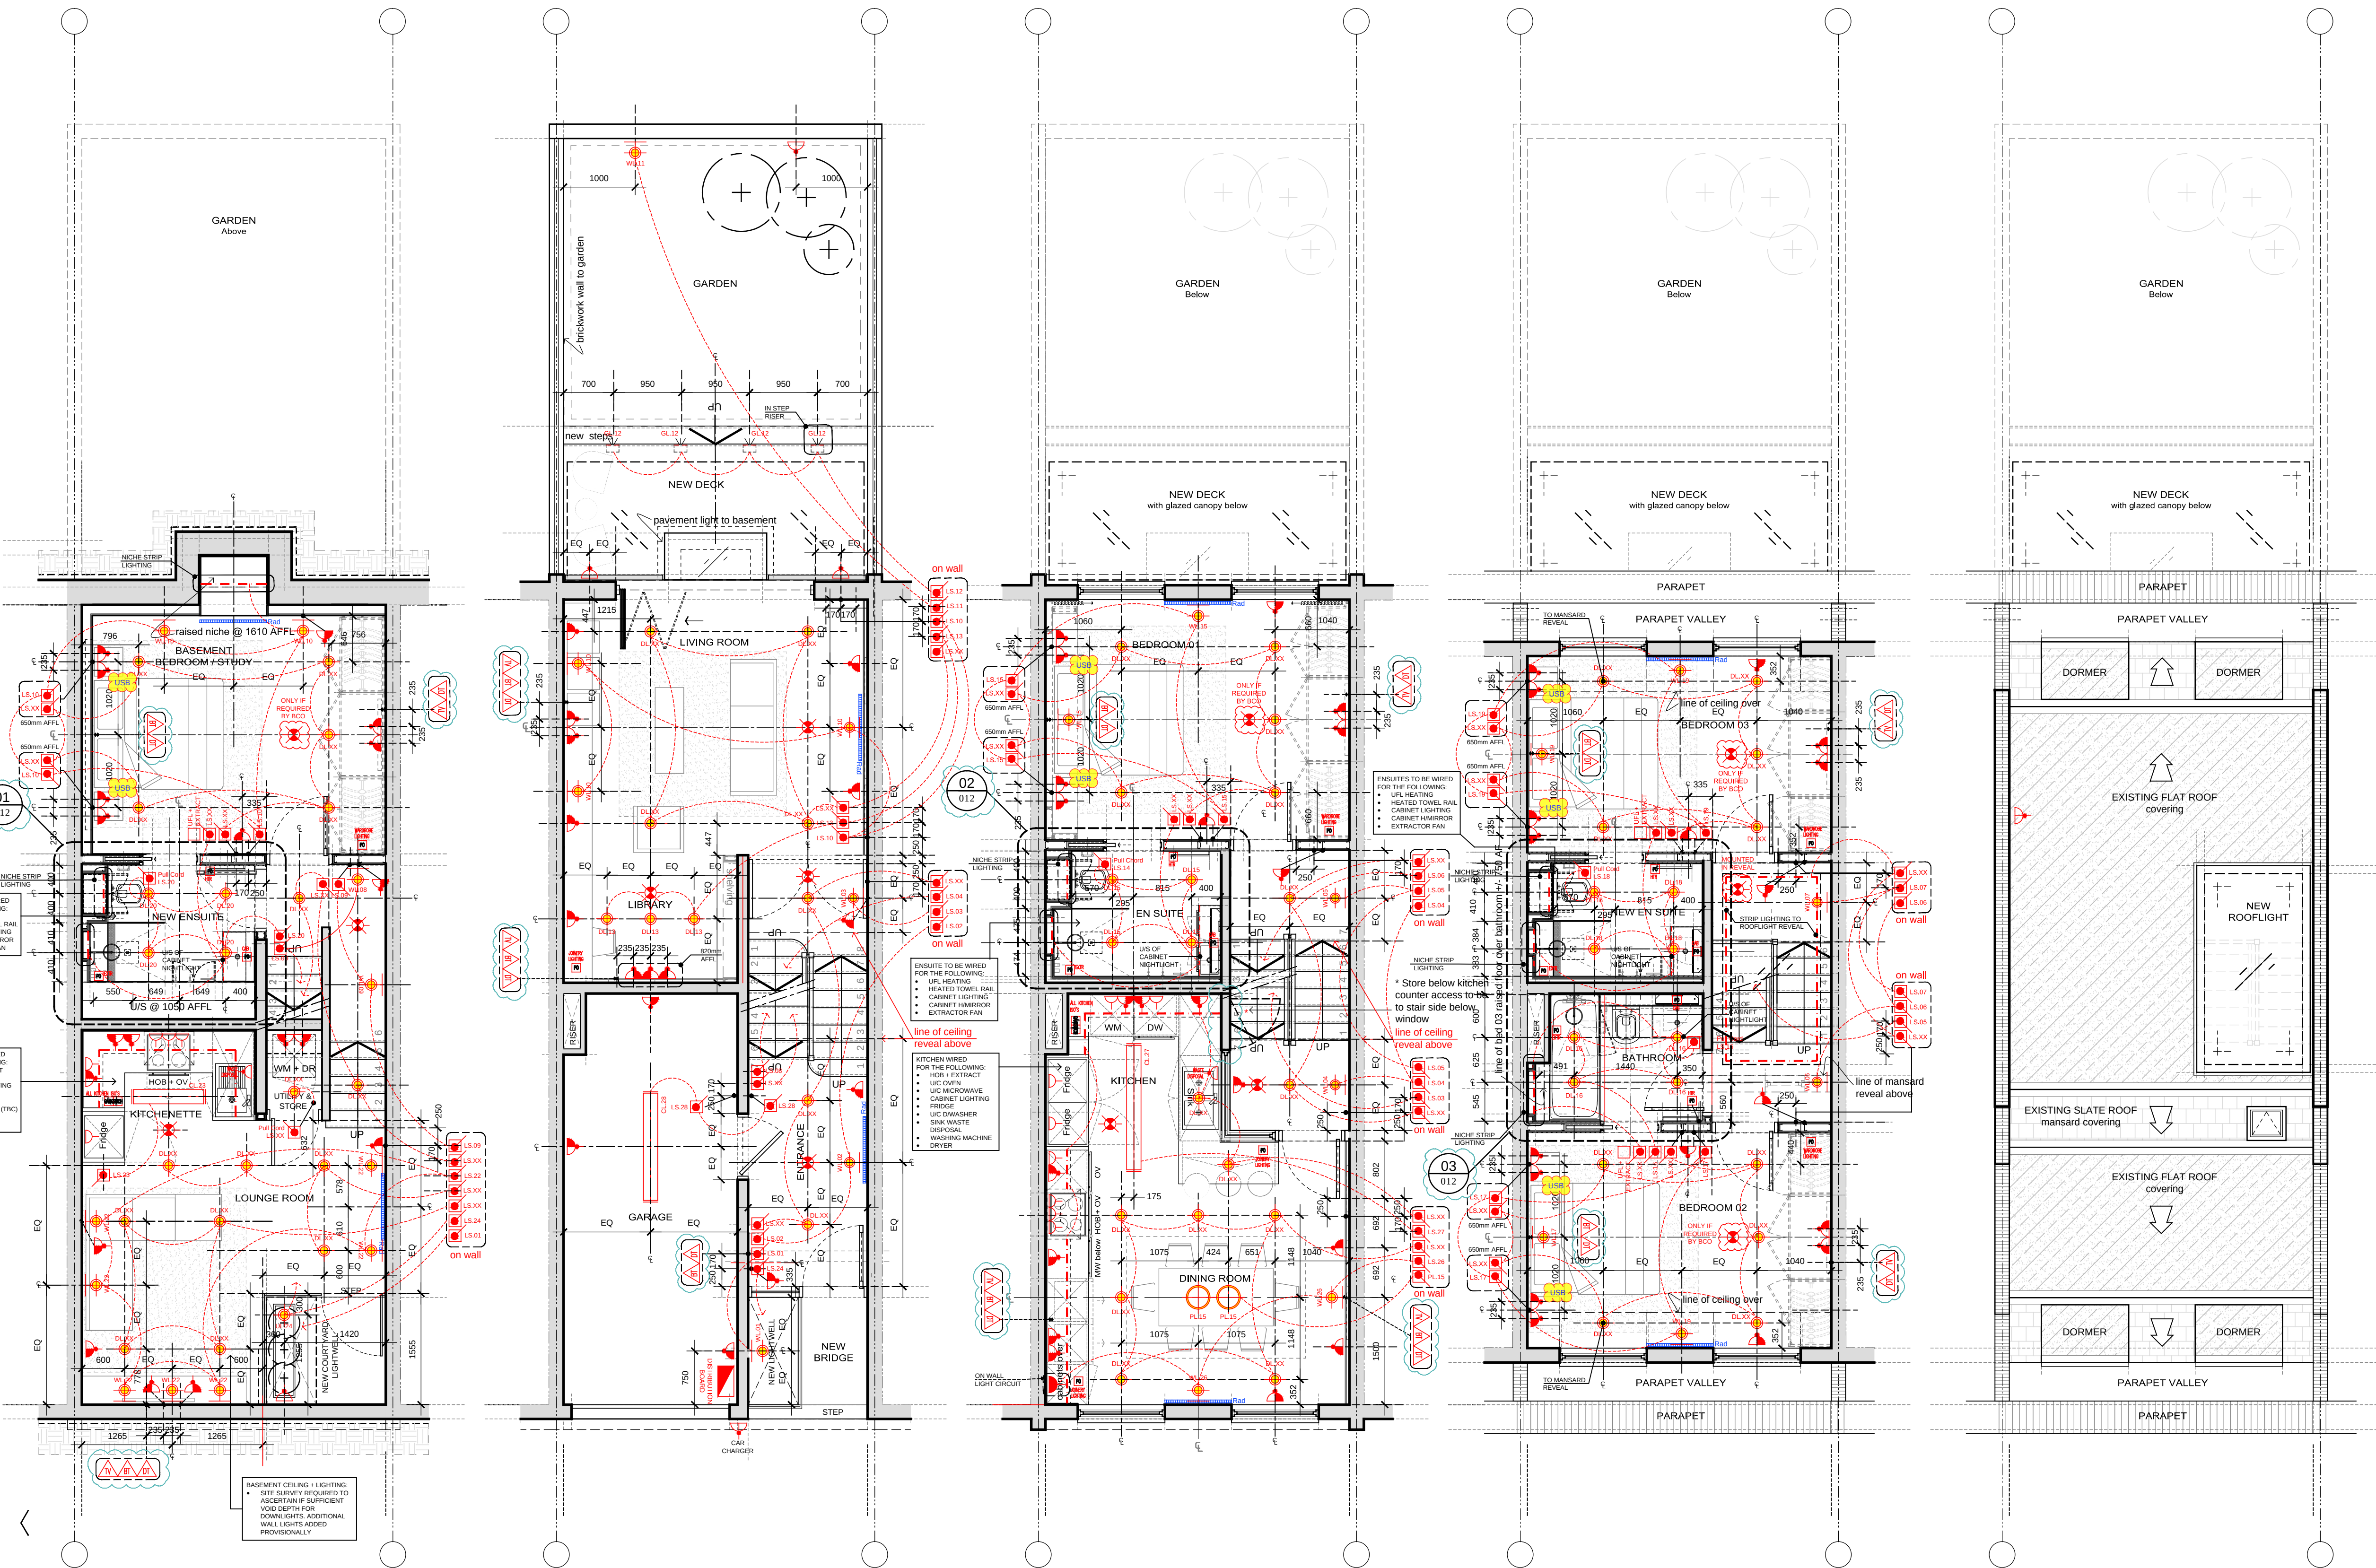

1 PROPOSED BASEMENT FLOOR PLAN (LEVEL -01 / -02)
SCALE @ 1:50

2 PROPOSED GROUND FLOOR PLAN (LEVEL 00 / 01)
SCALE @ 1:50

3 PROPOSED FIRST FLOOR PLAN (LEVEL 02 / 03)
SCALE @ 1:50

4 PROPOSED SECOND FLOOR PLAN (LEVEL 04 / 05)
SCALE @ 1:50


5 PROPOSED ROOF PLAN
SCALE @ 1:50

IMPORTANT NOTE:
ALL STRUCTURE SHOWN INDICATIVELY, SURVEY COMPILED FOR INTERNAL AREAS ONLY.

EXISTING FLOOR LEVELS, EXTENT OF EXISTING WALLS, SLABS, STAIRCASE & ROOF DETAILS TO BE COORDINATED ON SITE.

NB: ALL DIMENSIONS TO BE CHECKED AND CONFIRMED ON SITE.

SCALE 1:50 @ A1

 

WHERE SHOWN 'USB' INCLUDE TO EITHER SIDE OF THE BEDHEADS

IMPORTANT NOTE:
FACEPLATE & SWITCHES TO BE APPROVED BY CLIENT. AS PER OUTLINE SPEC - ALL TO BE BRUSHED STAINLESS STEEL (MK EDGE OR SIMILAR).
POSITIONS FOR DOUBLE SOCKETS COMPLETE W/USB OUTLETS TO BE AGREED
CONTRACTOR TO ADVISE MAXIMUM NUMBER OF SWITCHES WHICH CAN BE COMBINED ON A SINGLE FACEPLATE