




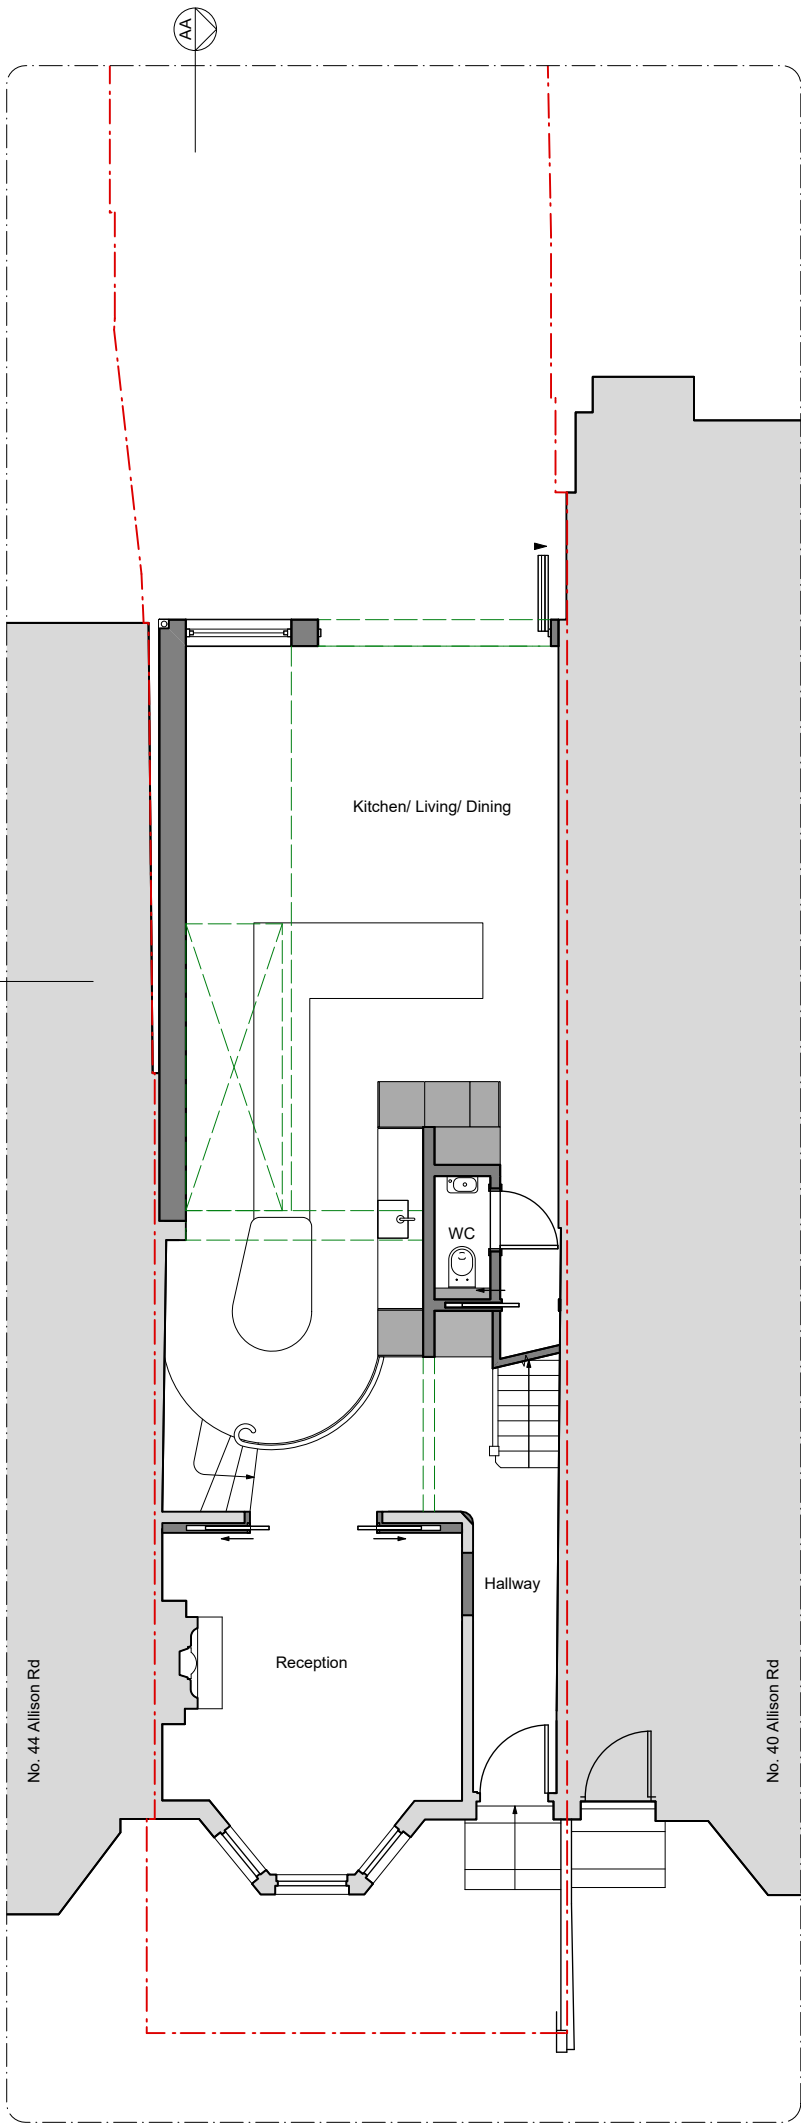

1 Ground Floor Plan

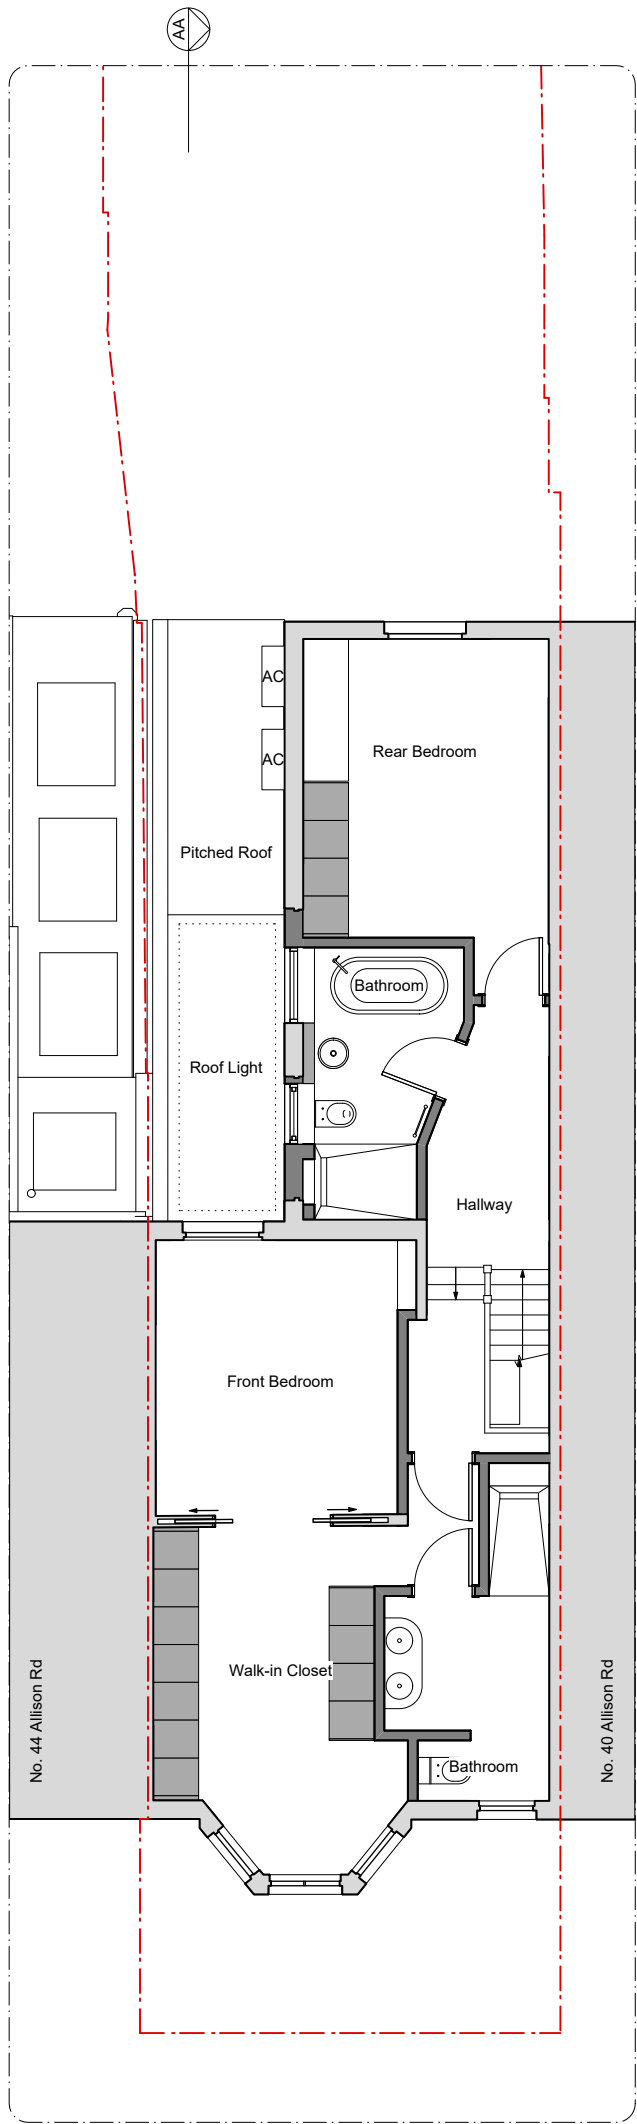

2 First Floor Plan

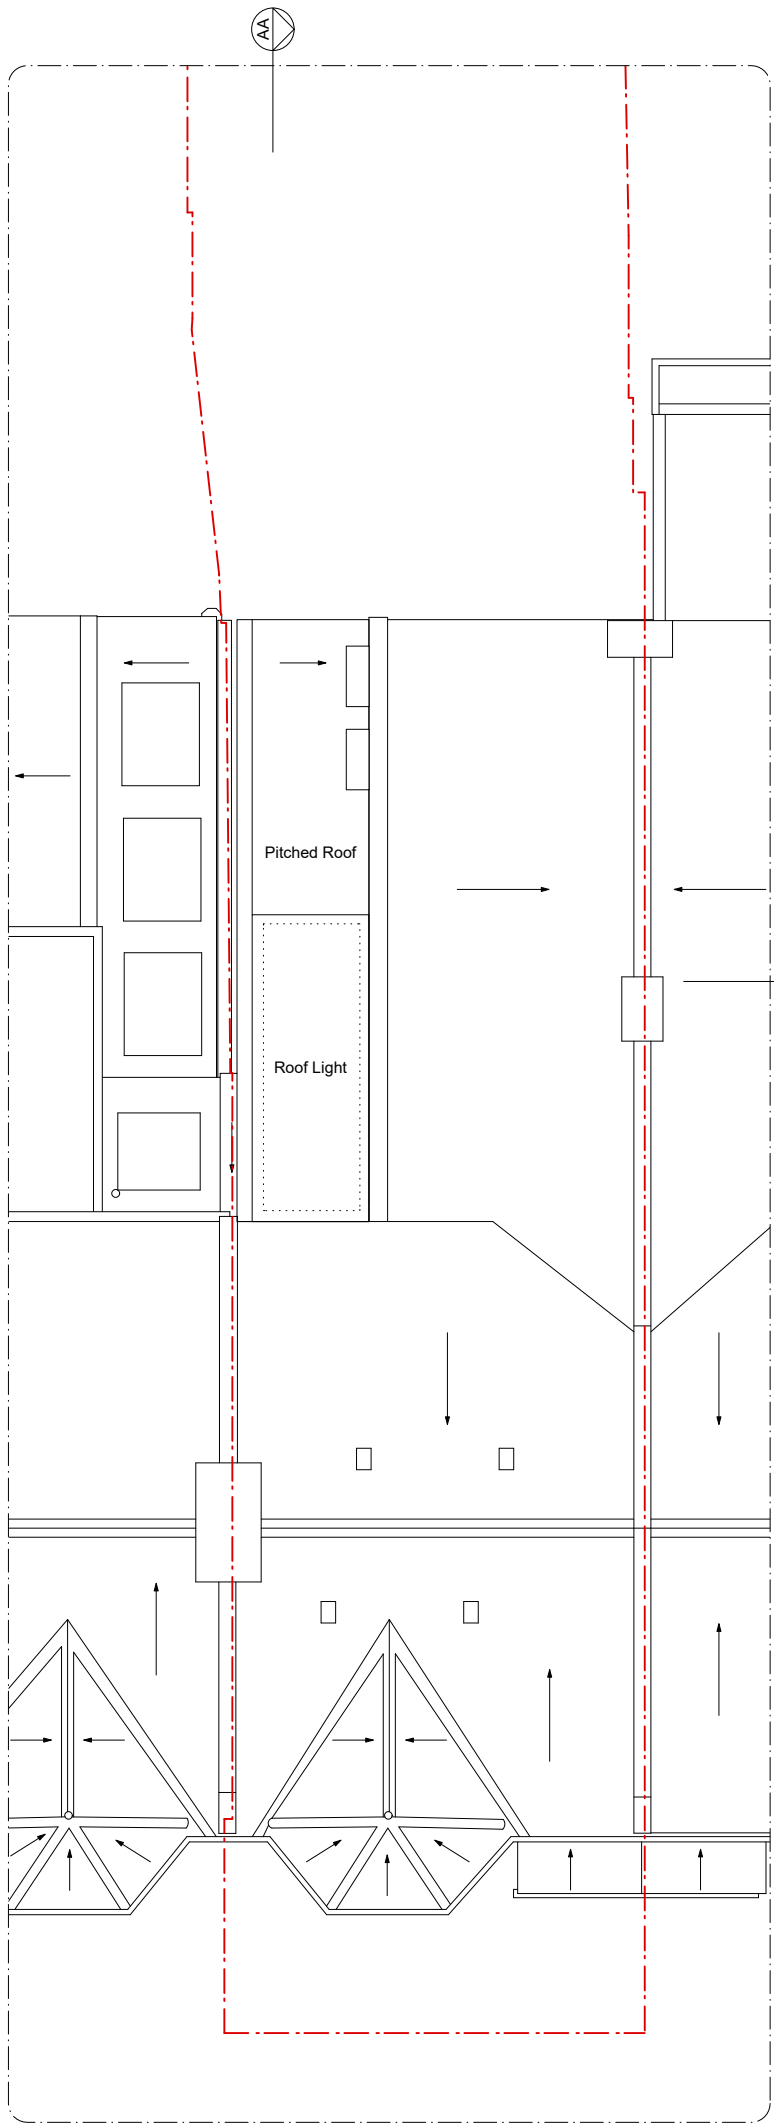

3 Roof Plan

SCALE BAR
0 1 2 5m



KEY:

- Site boundary
- Existing structure
- Proposed structure
- Proposed built in furniture
- Roof lights & ceiling lines above

Rev	Issued	Status & Description	Drawn / Checked
-	24.07.26	Planning	MN / TB

Notes:

All dimensions to be checked on site prior to construction or fabrication of any element. Any discrepancies between figure dimensions reported to Architect for clarification prior to commencing work.

This drawing is to be read in conjunction with all consultants information.

Elements of services are indicated for coordination purposes. For full services layouts refer to Services Engineer's drawings and specification.

Elements of structure are indicated for coordination purposes. For full structural layouts refer to Structural Engineer's drawings and specification.

(C) Trevor Brown Architect Ltd. All rights described in chapter IV of the Copyright Designs and Patents Act 1988 have been asserted.

tba

Job
Allison Road

Address
42 Allison Road, N8 0AT

Status

Planning

Drawing title
Proposed Floor Plans

Scale
1:100@A3

Drawing number

237_1001


Revision

-

Trevor Brown Architect Ltd.
www.trevorbrownarchitect.co.uk

+44 (0) 20 8103 9909

Clockwise, Greenside House, 50 Station Rd, London N22 7DE

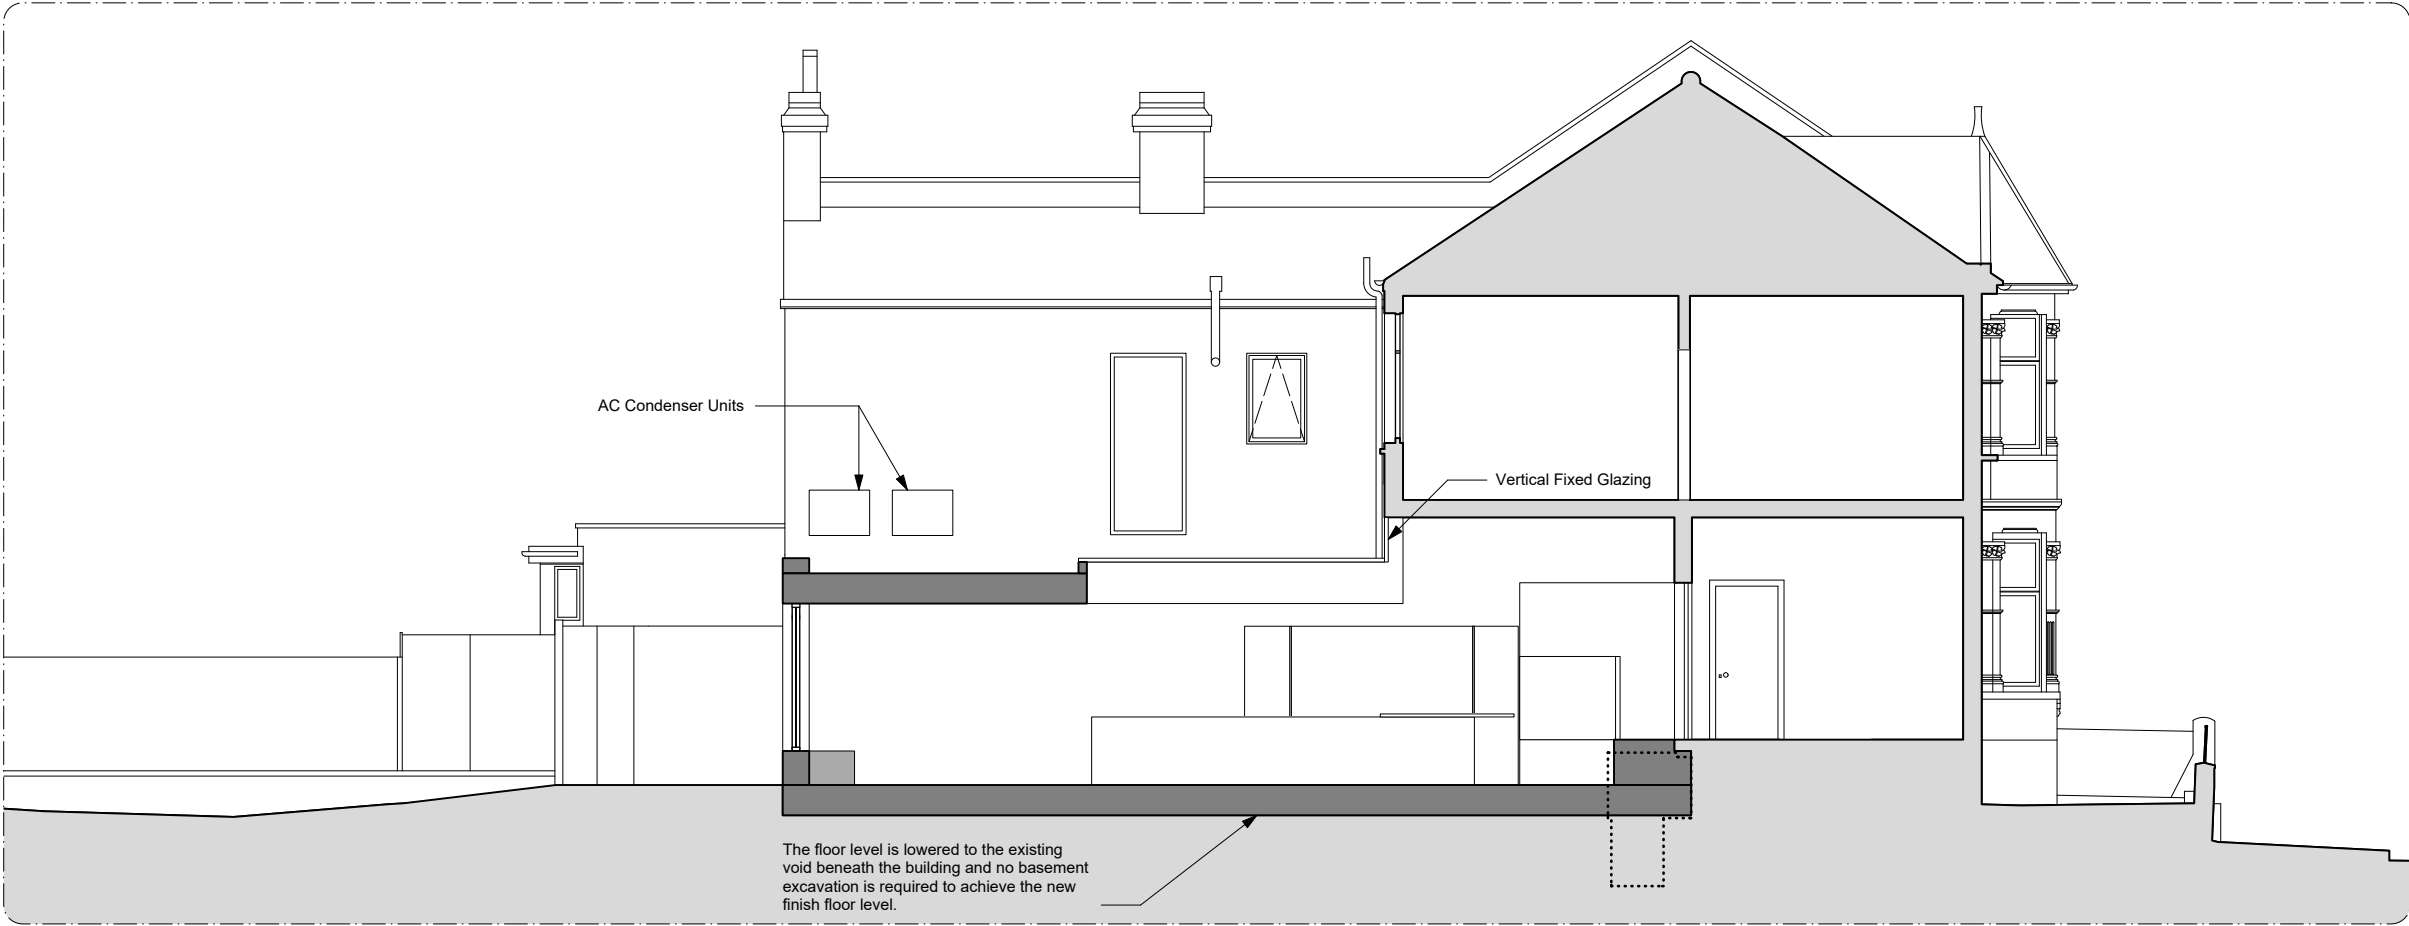

1 Section AA



2 Section CC



- KEY:**
- Site boundary
 - Existing structure
 - Proposed structure
 - Proposed built in furniture
 - Roof lights & ceiling lines above

-	24.07.26	Planning	MN / TB
Rev	Issued	Status & Description	Drawn / Checked

Notes:

All dimensions to be checked on site prior to construction or fabrication of any element. Any discrepancies between figure dimensions reported to Architect for clarification prior to commencing work.

This drawing is to be read in conjunction with all consultants information.

Elements of services are indicated for coordination purposes. For full services layouts refer to Services Engineer's drawings and specification.

Elements of sturcture are indicated for coordination purposes. For full structural layouts refer to Structural Engineer's drawings and specification.

(C) Trevor Brown Architect Ltd. All rights described in chapter IV of the Copyright Designs and Patents Act 1988 have been asserted.

tba

Job
Allison Road

Address
42 Allison Road, N8 0AT

Status
Planning

Drawing title
Proposed Sections

Scale
1:100@A3

Drawing number
237_1100

Revision
-



1 Rear Elevation



2 Front Elevation



- KEY:**
- Site boundary
 - Existing structure
 - Proposed structure
 - Proposed built in furniture
 - Roof lights & ceiling lines above

-	24.07.26	Planning	MN / TB
Rev	Issued	Status & Description	Drawn / Checked

Notes:

All dimensions to be checked on site prior to construction or fabrication of any element. Any discrepancies between figure dimensions reported to Architect for clarification prior to commencing work.

This drawing is to be read in conjunction with all consultants information.

Elements of services are indicated for coordination purposes. For full services layouts refer to Services Engineer's drawings and specification.

Elements of stucture are indicated for coordination purposes. For full structural layouts refer to Structural Engineer's drawings and specification.

(C) Trevor Brown Architect Ltd. All rights described in chapter IV of the Copyright Designs and Patents Act 1988 have been asserted.

tba

Job
Allison Road

Address
42 Allison Road, N8 0AT

Status
Planning

Drawing title
Proposed Elevations

Scale
1:100@A3

Drawing number
237_1200

Revision
-