



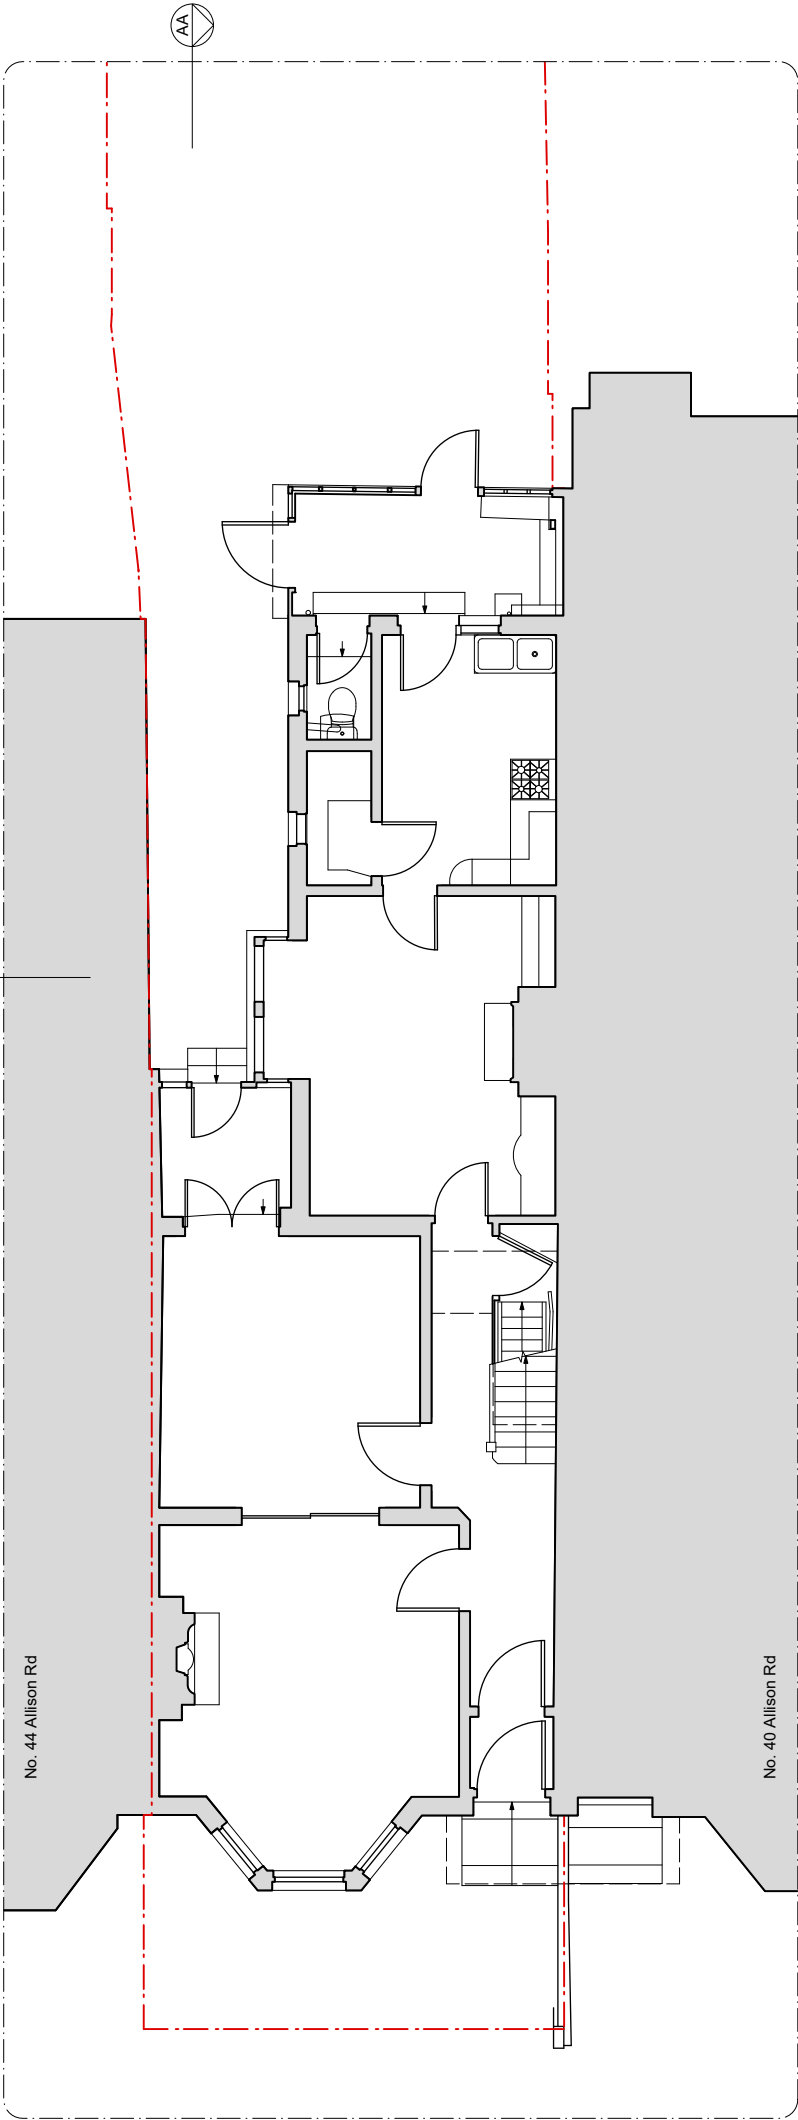

1 Ground Floor Plan

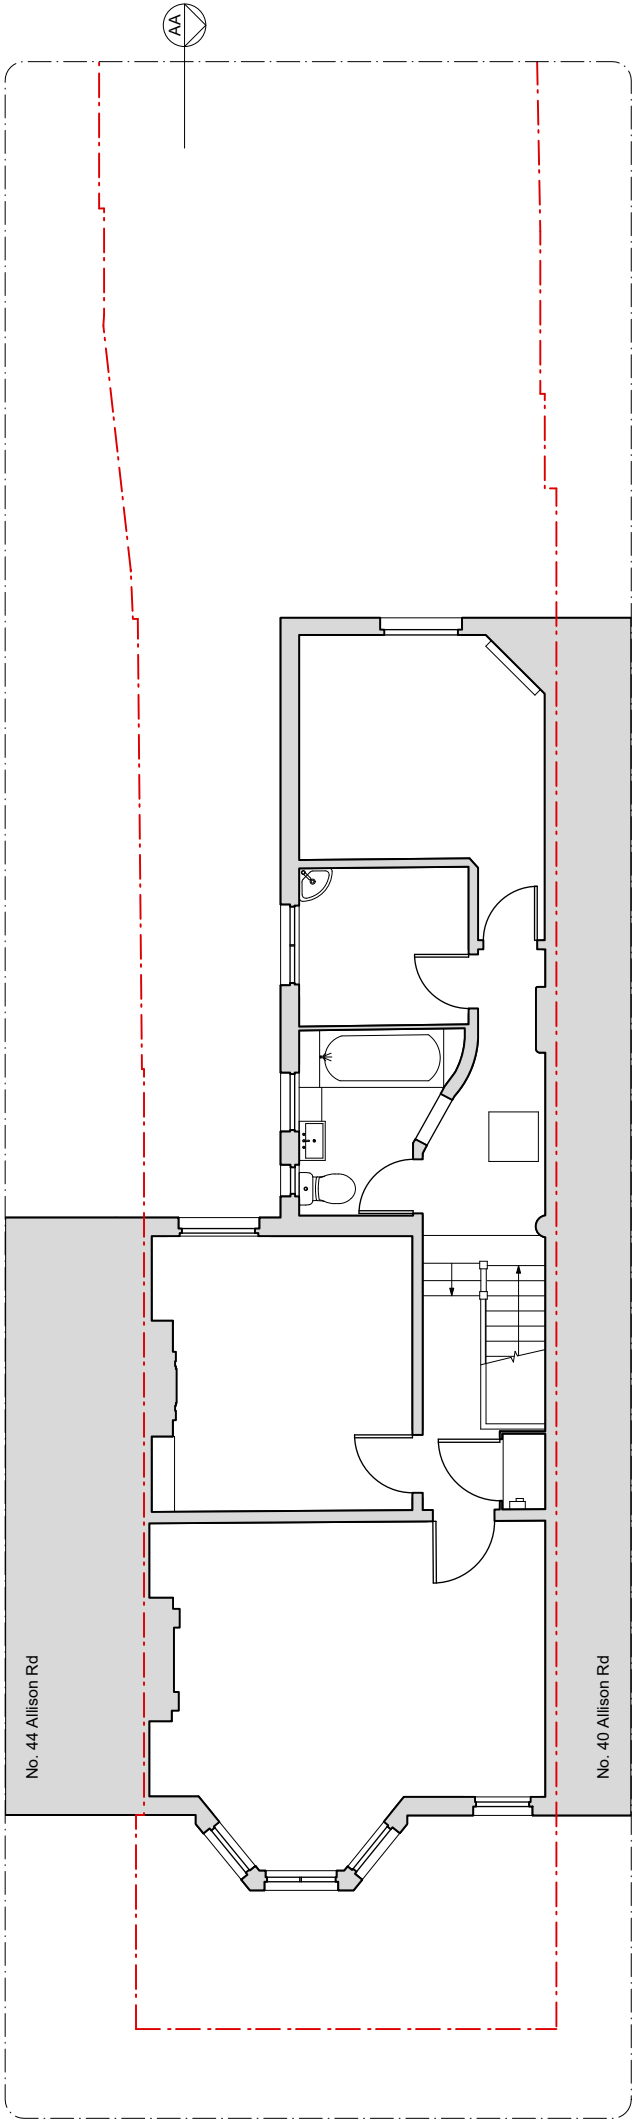

2 First Floor Plan

SCALE BAR

0 1 2 5m

N

**KEY:**

- Site boundary
- Existing structure
- Proposed structure
- Proposed built in furniture
- Roof lights & ceiling lines above

| -   | 24.07.26 | Planning             | MN / TB         |
|-----|----------|----------------------|-----------------|
| Rev | Issued   | Status & Description | Drawn / Checked |

Notes:

All dimensions to be checked on site prior to construction or fabrication of any element. Any discrepancies between figure dimensions reported to Architect for clarification prior to commencing work.

This drawing is to be read in conjunction with all consultants information.

Elements of services are indicated for coordination purposes. For full services layouts refer to Services Engineer's drawings and specification.

Elements of stucture are indicated for coordination purposes. For full structural layouts refer to Structural Engineer's drawings and specification.

(C) Trevor Brown Architect Ltd. All rights described in chapter IV of the Copyright Designs and Patents Act 1988 have been asserted.

tba

Job  
**Allison Road**

Address  
**42 Allison Road, N8 0AT**


Status  
**Planning**

Drawing title  
**Existing Ground & First Floor Plans**


Scale  
**1:100@A3**

Drawing number  
**237\_0001**

Revision  
**-**

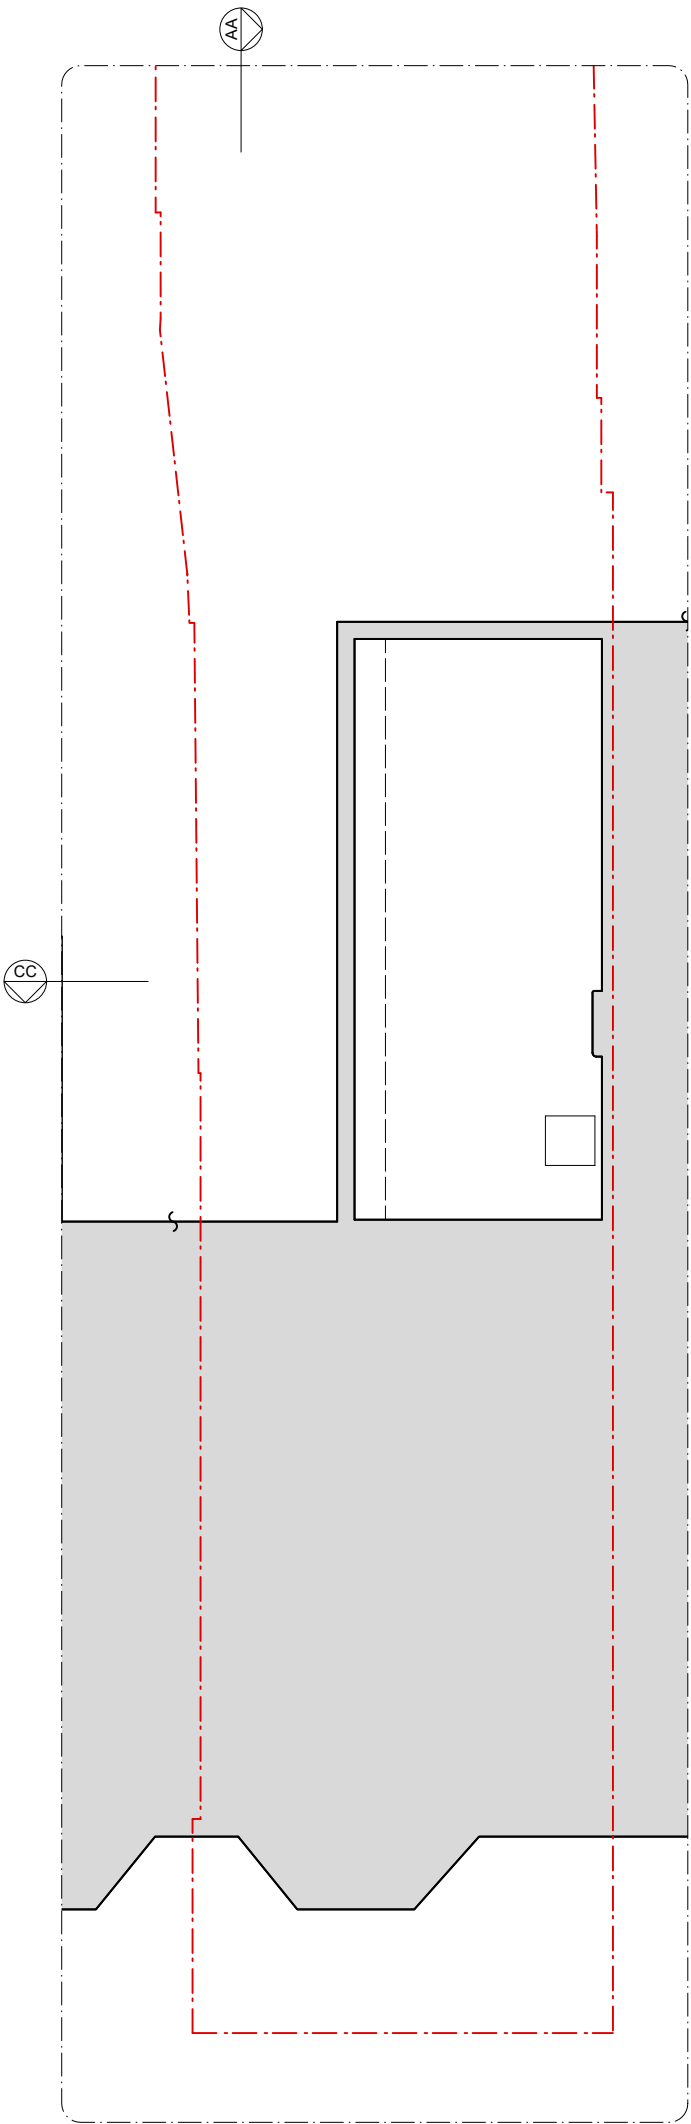

1 Second Floor Plan

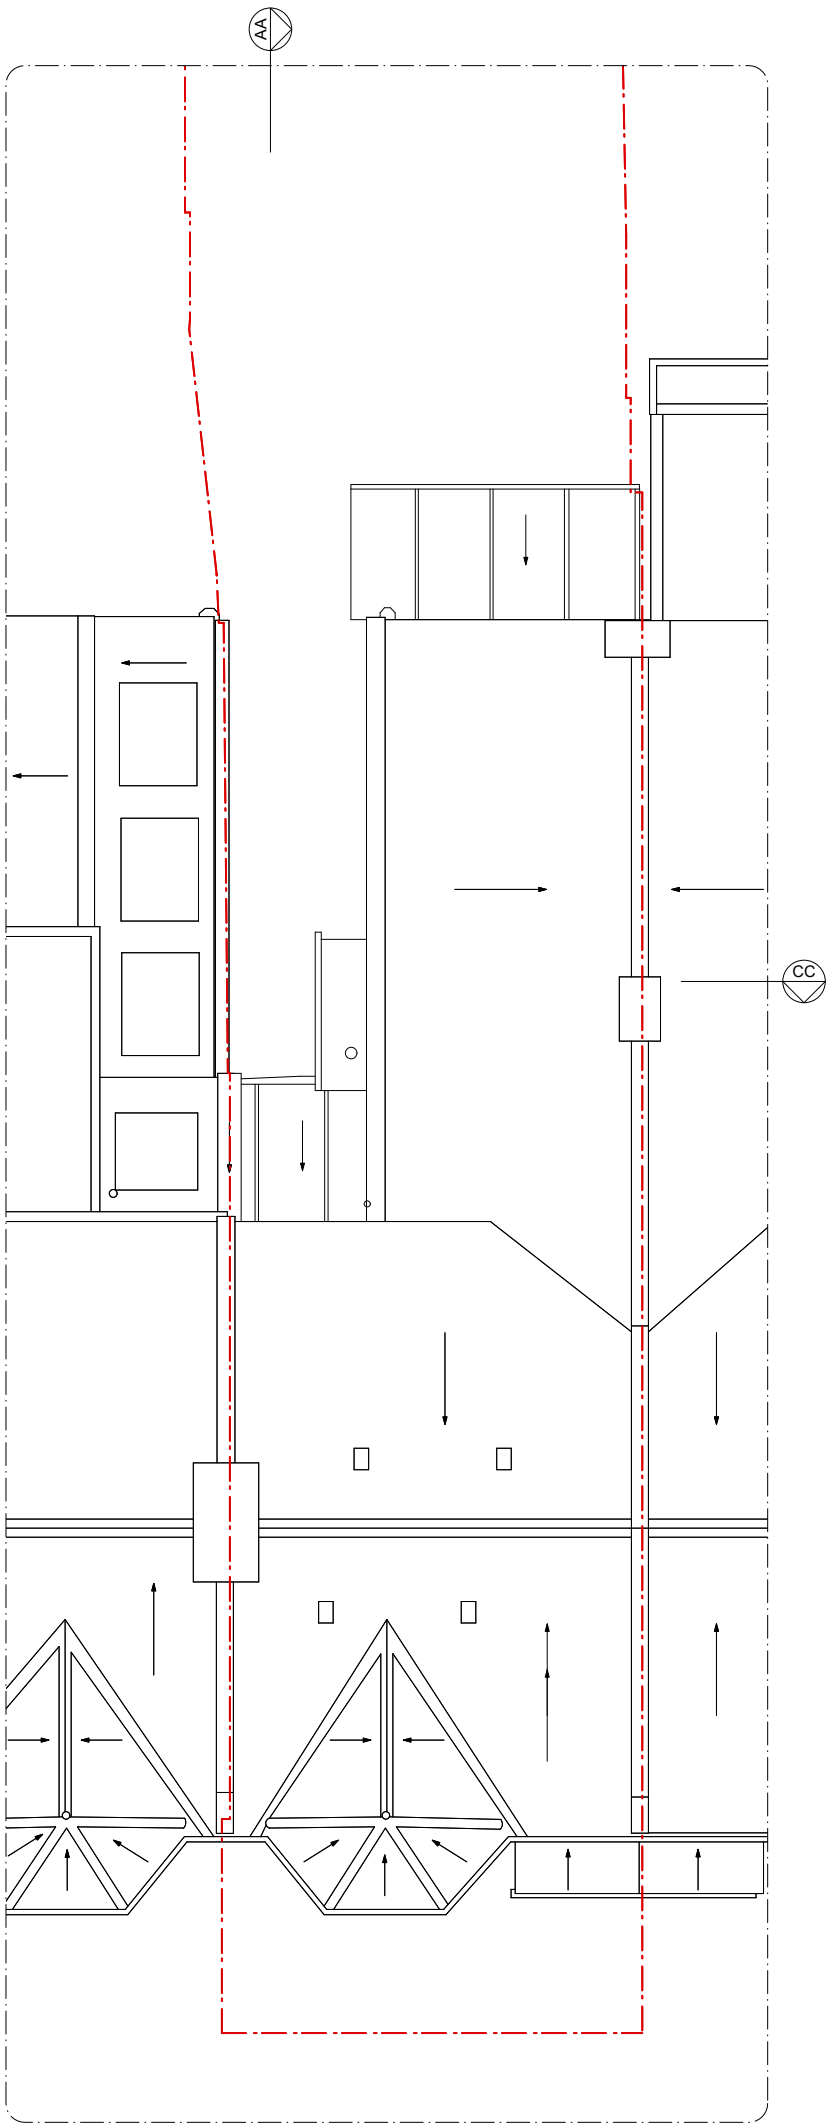

2 Roof Plan

SCALE BAR

0 1 2 5m

N

**KEY:**

- Site boundary
- Existing structure
- Proposed structure
- Proposed built in furniture
- Roof lights & ceiling lines above

| -   | 24.07.26 | Planning             | MN / TB         |
|-----|----------|----------------------|-----------------|
| Rev | Issued   | Status & Description | Drawn / Checked |

Notes:

All dimensions to be checked on site prior to construction or fabrication of any element. Any discrepancies between figure dimensions reported to Architect for clarification prior to commencing work.

This drawing is to be read in conjunction with all consultants information.

Elements of services are indicated for coordination purposes. For full services layouts refer to Services Engineer's drawings and specification.

Elements of structure are indicated for coordination purposes. For full structural layouts refer to Structural Engineer's drawings and specification.

(C) Trevor Brown Architect Ltd. All rights described in chapter IV of the Copyright Designs and Patents Act 1988 have been asserted.

tba

Job  
**Allison Road**

Address  
**42 Allison Road, N8 0AT**

Status  
**Planning**

Drawing title  
**Existing Second Floor & Roof Plan**


Scale  
**1:100@A3**

Drawing number  
**237\_0002**

Revision  
**-**



1 Section AA

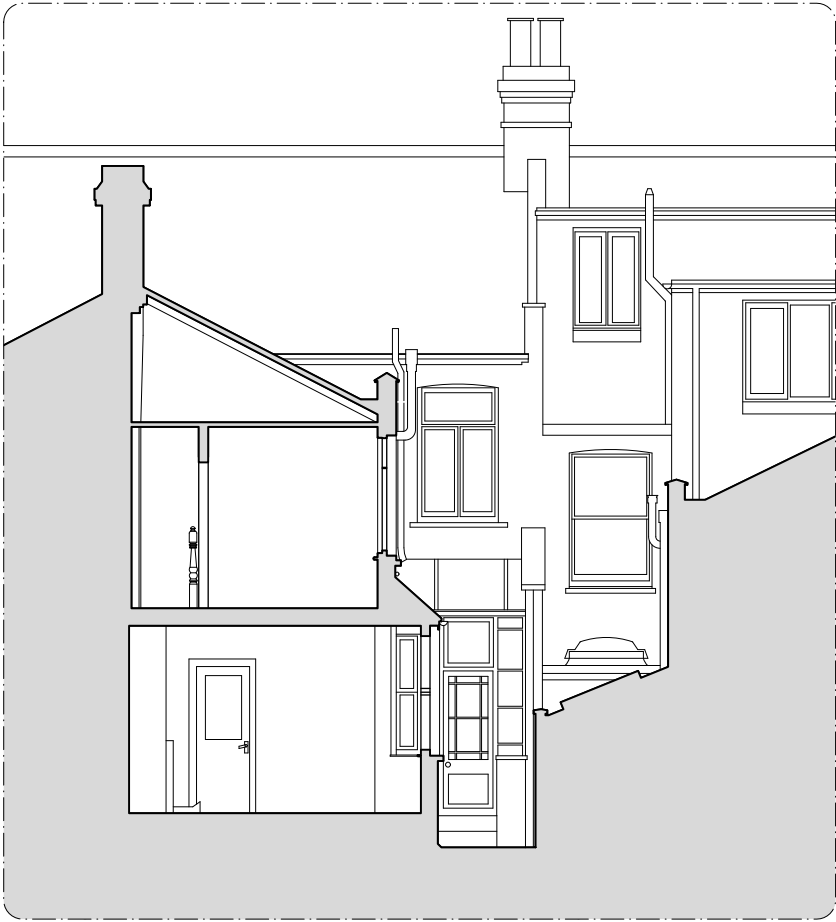

2 Section CC

SCALE BAR  
0 1 2 5m

- KEY:**
- Site boundary
  - Existing structure
  - Proposed structure
  - Proposed built in furniture
  - Roof lights & ceiling lines above

| -   | 24.07.26 | Planning             | MN / TB         |
|-----|----------|----------------------|-----------------|
| Rev | Issued   | Status & Description | Drawn / Checked |

Notes:

All dimensions to be checked on site prior to construction or fabrication of any element. Any discrepancies between figure dimensions reported to Architect for clarification prior to commencing work.

This drawing is to be read in conjunction with all consultants information.

Elements of services are indicated for coordination purposes. For full services layouts refer to Services Engineer's drawings and specification.

Elements of stucture are indicated for coordination purposes. For full structural layouts refer to Structural Engineer's drawings and specification.

(C) Trevor Brown Architect Ltd. All rights described in chapter IV of the Copyright Designs and Patents Act 1988 have been asserted.

tba

Job  
**Allison Road**

Address  
**42 Allison Road, N8 0AT**

Status  
**Planning**

Drawing title  
**Existing Sections**

Scale  
**1:100@A3**

Drawing number  
**237\_0100**

Revision  
**-**



1 Rear Elevation



2 Front Elevation



- KEY:**
- Site boundary
  - Existing structure
  - Proposed structure
  - Proposed built in furniture
  - Roof lights & ceiling lines above

| -   | 24.07.26 | Planning             | MN / TB            |
|-----|----------|----------------------|--------------------|
| Rev | Issued   | Status & Description | Drawn /<br>Checked |

Notes:

All dimensions to be checked on site prior to construction or fabrication of any element. Any discrepancies between figure dimensions reported to Architect for clarification prior to commencing work.

This drawing is to be read in conjunction with all consultants information.

Elements of services are indicated for coordination purposes. For full services layouts refer to Services Engineer's drawings and specification.

Elements of stucture are indicated for coordination purposes. For full structural layouts refer to Structural Engineer's drawings and specification.

(C) Trevor Brown Architect Ltd. All rights described in chapter IV of the Copyright Designs and Patents Act 1988 have been asserted.

tba

Job  
**Allison Road**

Address  
**42 Allison Road, N8 0AT**

Status  
**Planning**

Drawing title  
**Existing Elevations**

Scale  
**1:100@A3**

Drawing number  
**237\_0200**

Revision  
**-**