



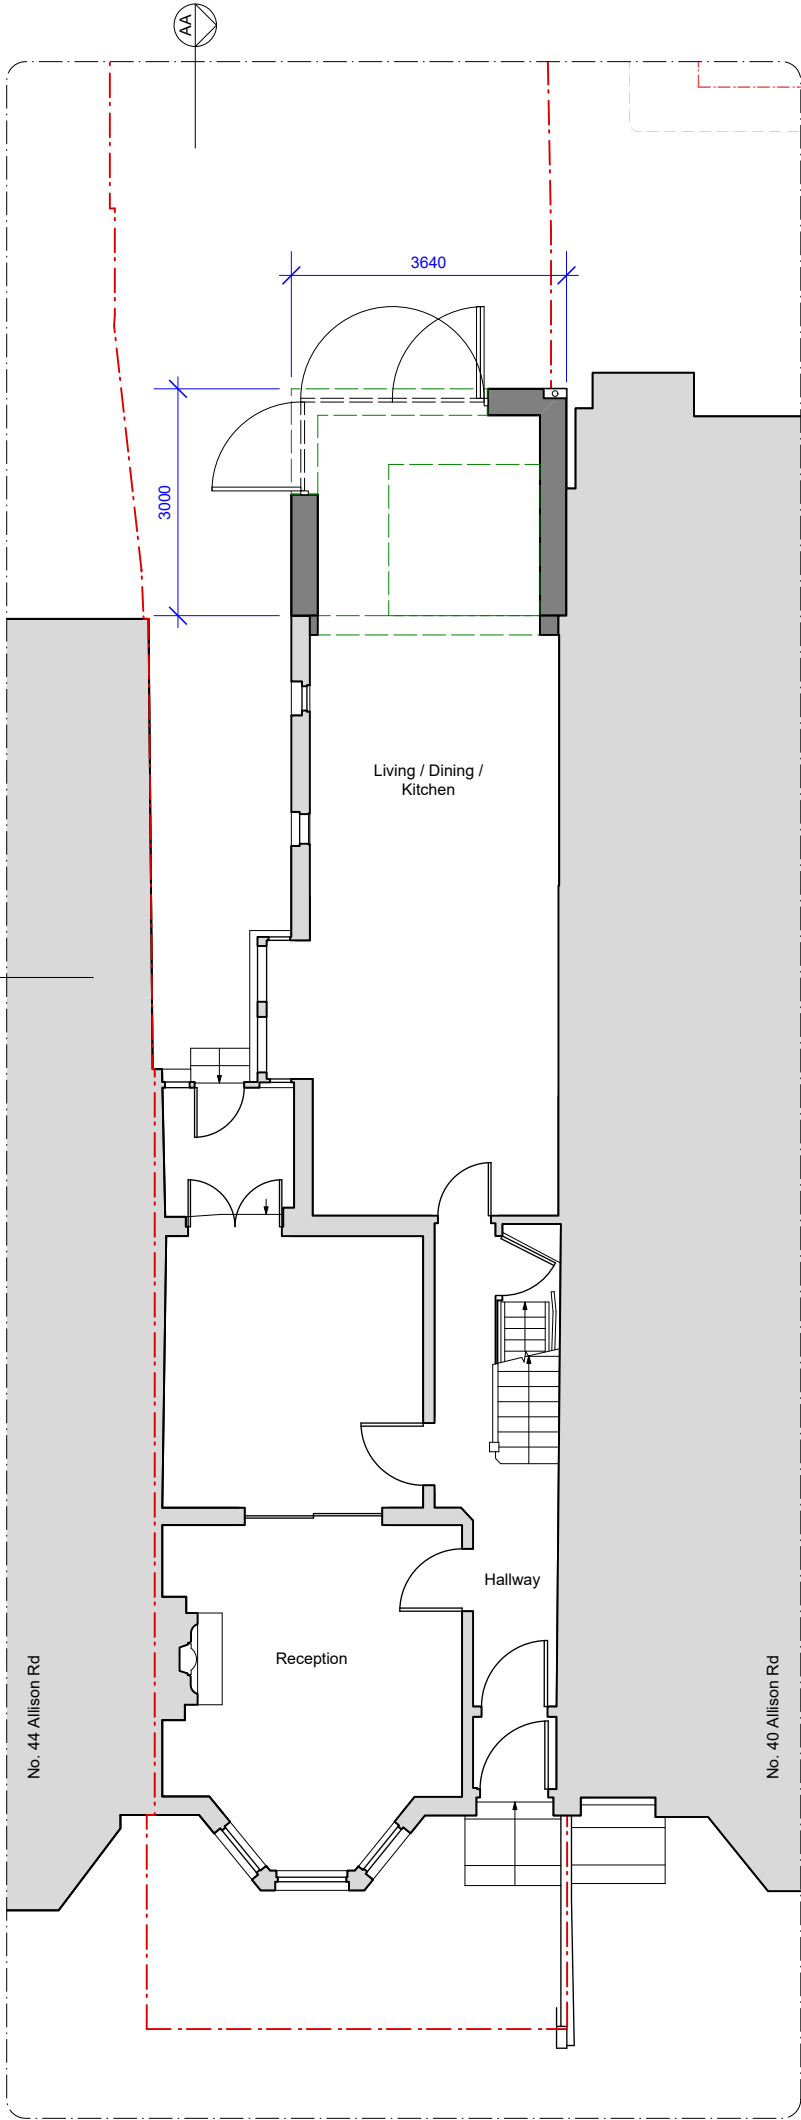

1 Ground Floor Plan

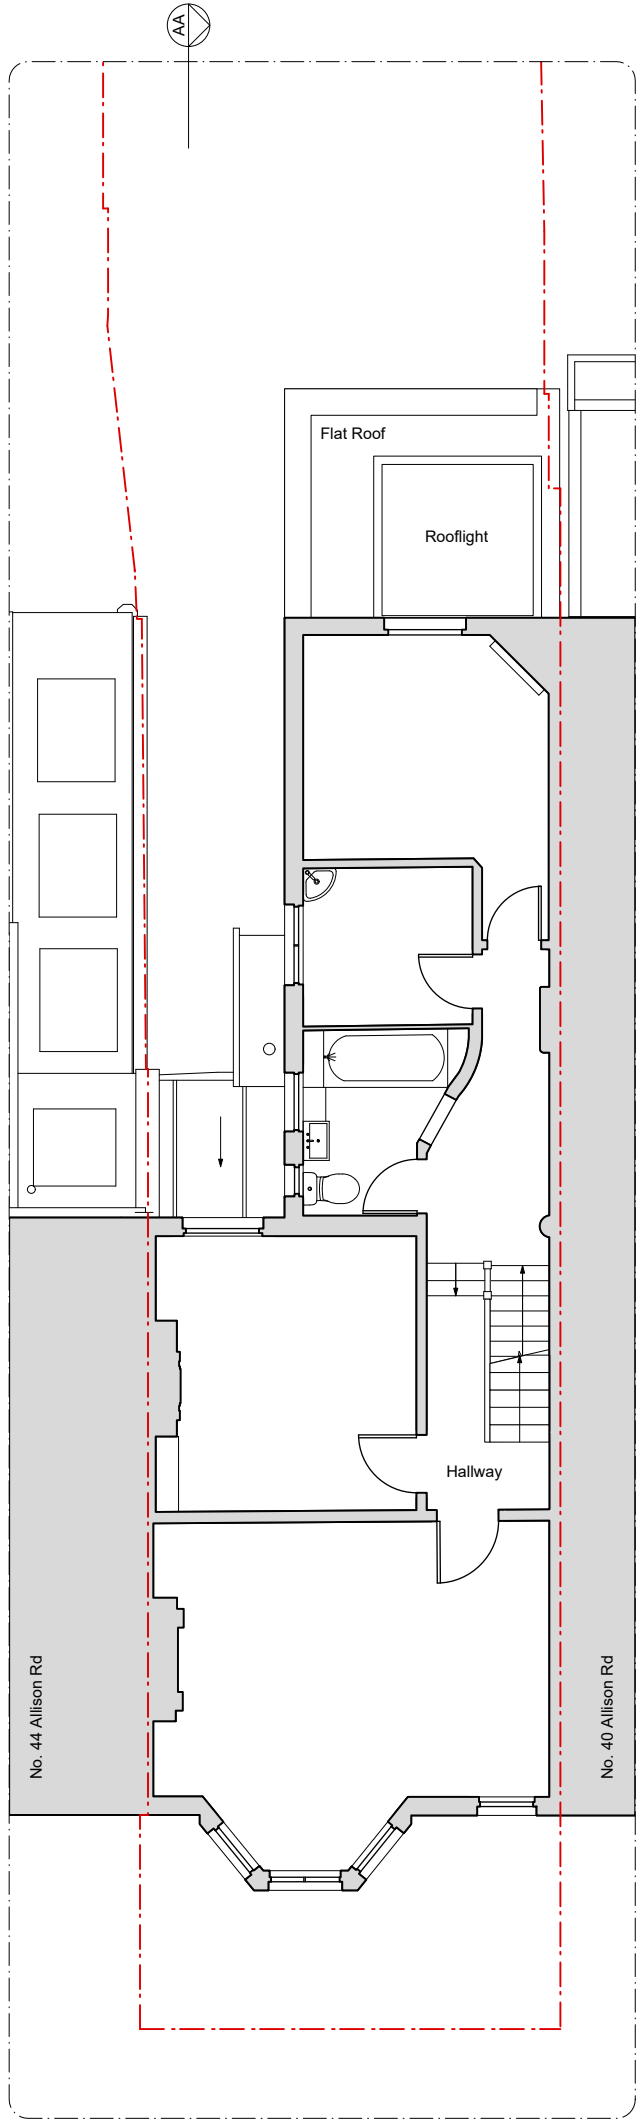

2 First Floor Plan

SCALE BAR
0 1 2 5m

N

KEY:

- Site boundary
- Existing structure
- Proposed structure
- Proposed built in furniture
- Roof lights & ceiling lines above

A	27.07.26	Planning	MN / TB
Rev	Issued	Status & Description	Drawn / Checked

Notes:

All dimensions to be checked on site prior to construction or fabrication of any element. Any discrepancies between figure dimensions reported to Architect for clarification prior to commencing work.

This drawing is to be read in conjunction with all consultants information.

Elements of services are indicated for coordination purposes. For full services layouts refer to Services Engineer's drawings and specification.

Elements of stucture are indicated for coordination purposes. For full structural layouts refer to Structural Engineer's drawings and specification.

(C) Trevor Brown Architect Ltd. All rights described in chapter IV of the Copyright Designs and Patents Act 1988 have been asserted.

tba

Job
Allison Road

Address
42 Allison Road, N8 0AT


Status
Planning

Drawing title
Proposed Ground & First Floor Plans


Scale
1:100@A3

Drawing number
237_1001

Revision
A

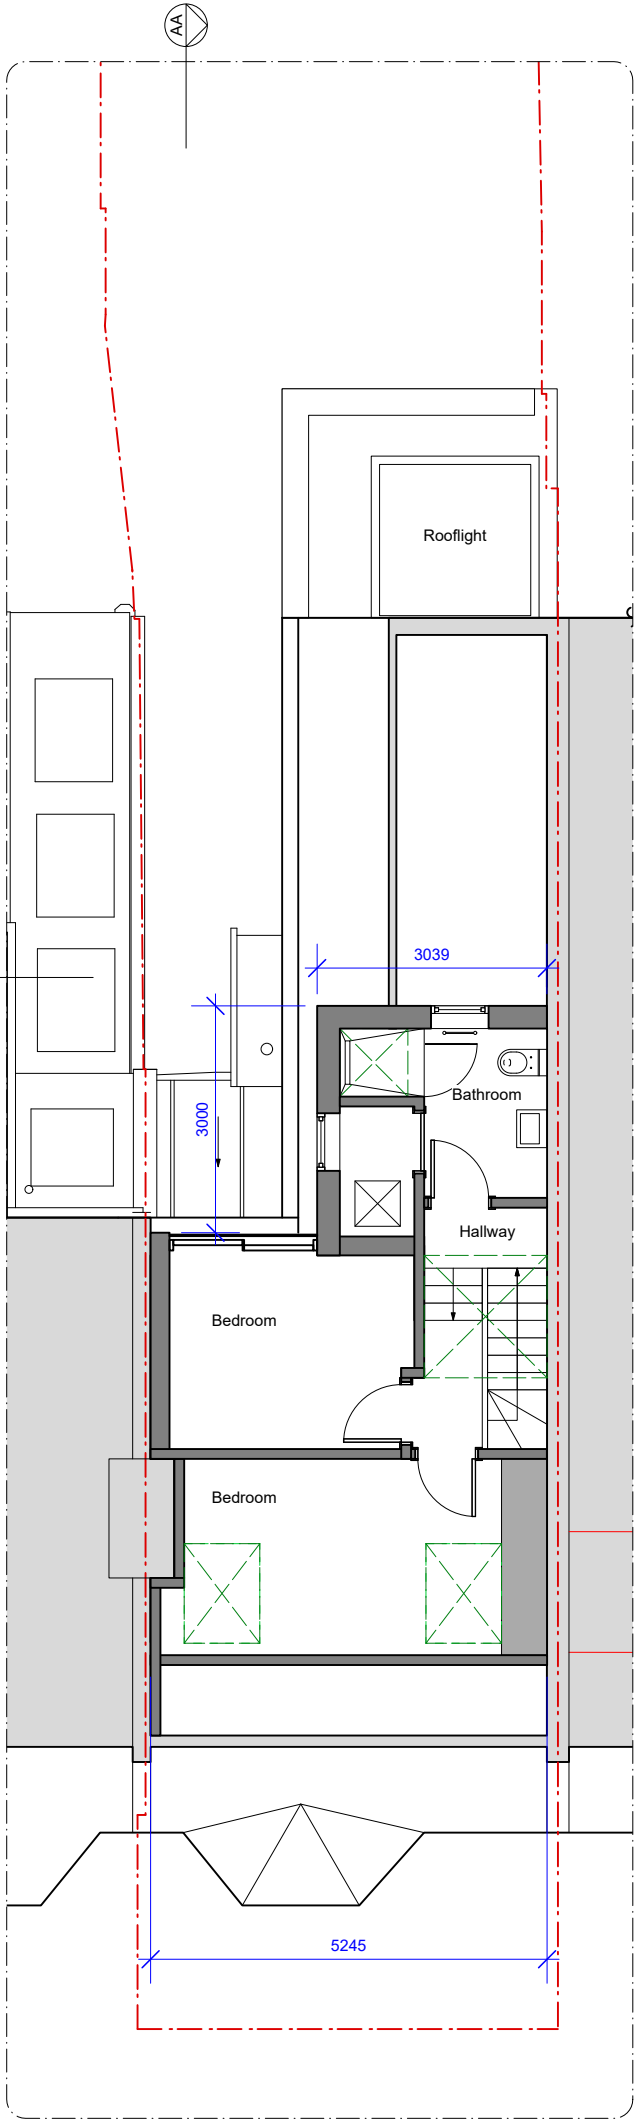

1 Second Floor Plan

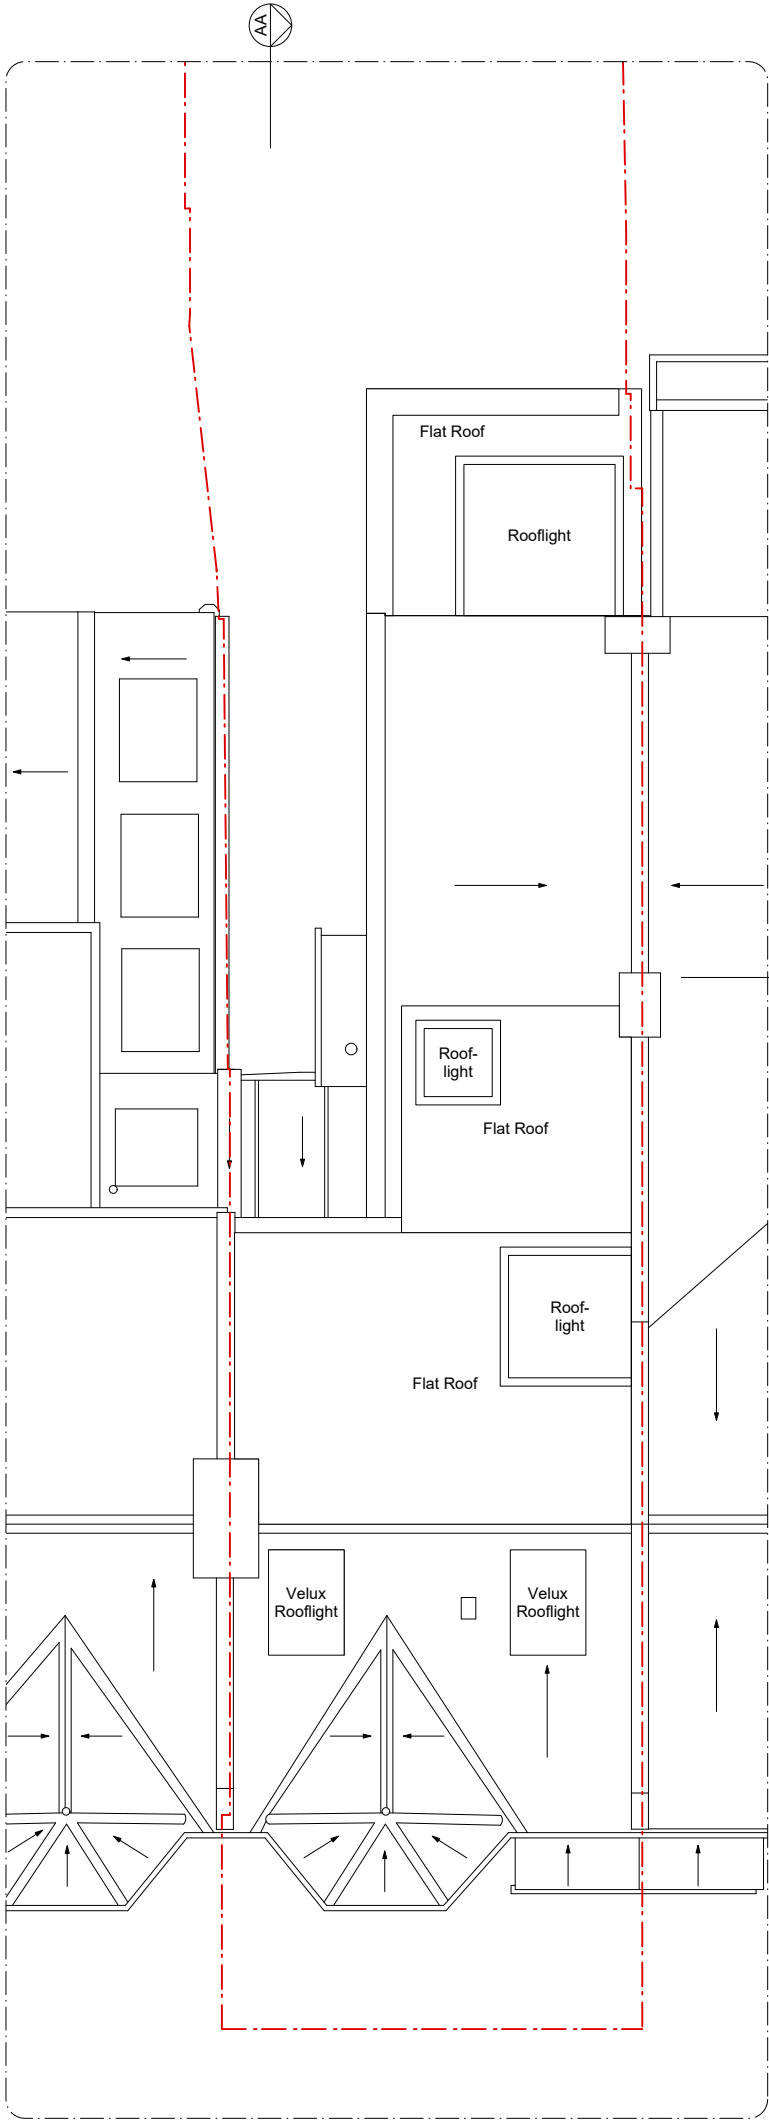

2 Roof Plan

SCALE BAR
0 1 2 5m



KEY:

- Site boundary
- Existing structure
- Proposed structure
- Proposed built in furniture
- Roof lights & ceiling lines above

A	27.07.26	Planning	MN / TB
Rev	Issued	Status & Description	Drawn / Checked

Notes:

All dimensions to be checked on site prior to construction or fabrication of any element. Any discrepancies between figure dimensions reported to Architect for clarification prior to commencing work.

This drawing is to be read in conjunction with all consultants information.

Elements of services are indicated for coordination purposes. For full services layouts refer to Services Engineer's drawings and specification.

Elements of structure are indicated for coordination purposes. For full structural layouts refer to Structural Engineer's drawings and specification.


(C) Trevor Brown Architect Ltd. All rights described in chapter IV of the Copyright Designs and Patents Act 1988 have been asserted.

tba


Job
Allison Road
Address
42 Allison Road, N8 0AT
Status
Planning
Drawing title
Proposed Second Floor & Roof Plan

Scale
1:100@A3
Drawing number
237_1002
Revision
A

Trevor Brown Architect Ltd.
www.trevorbrownarchitect.co.uk
+44 (0) 20 8103 9909
Clockwise, Greenside House, 50 Station Rd, London N22 7DE

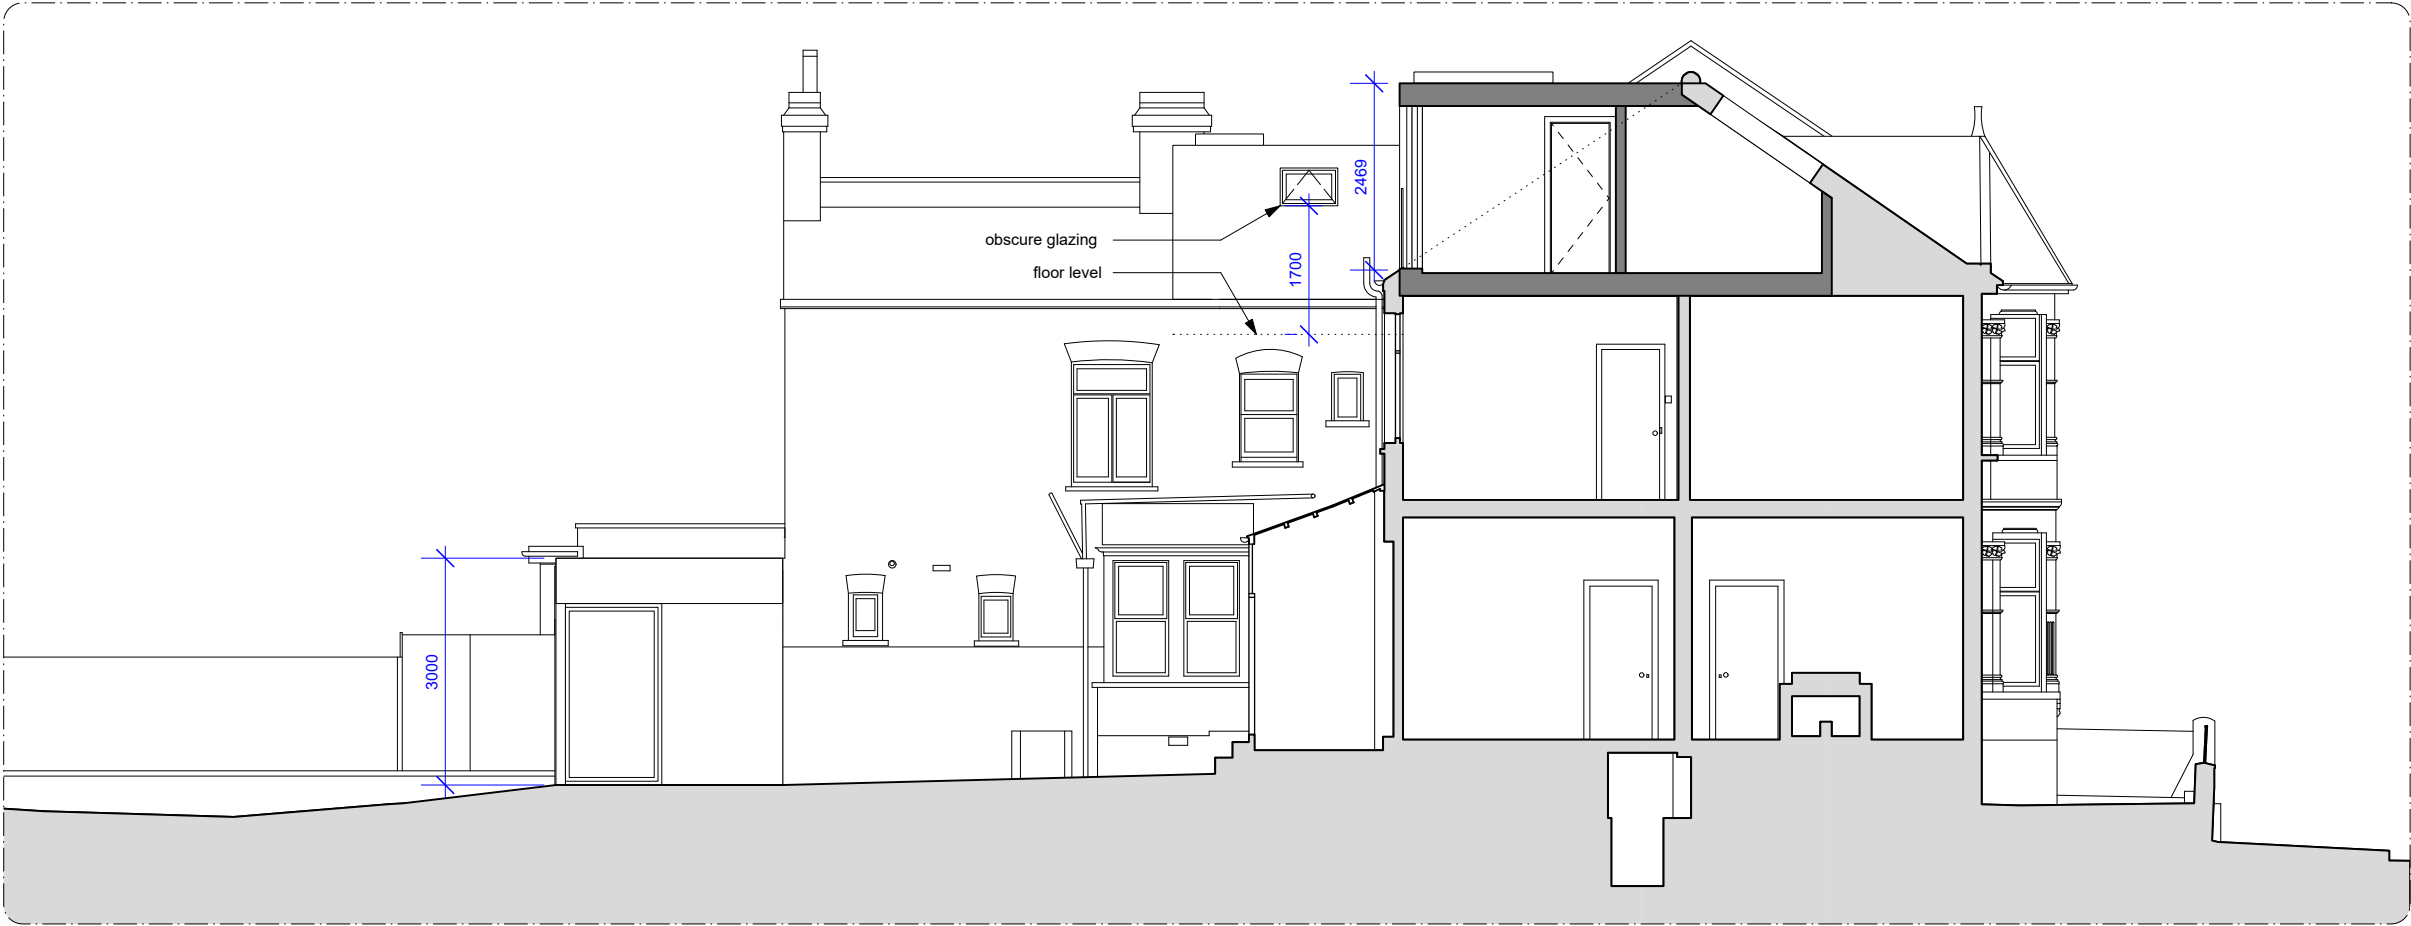

1 Section AA

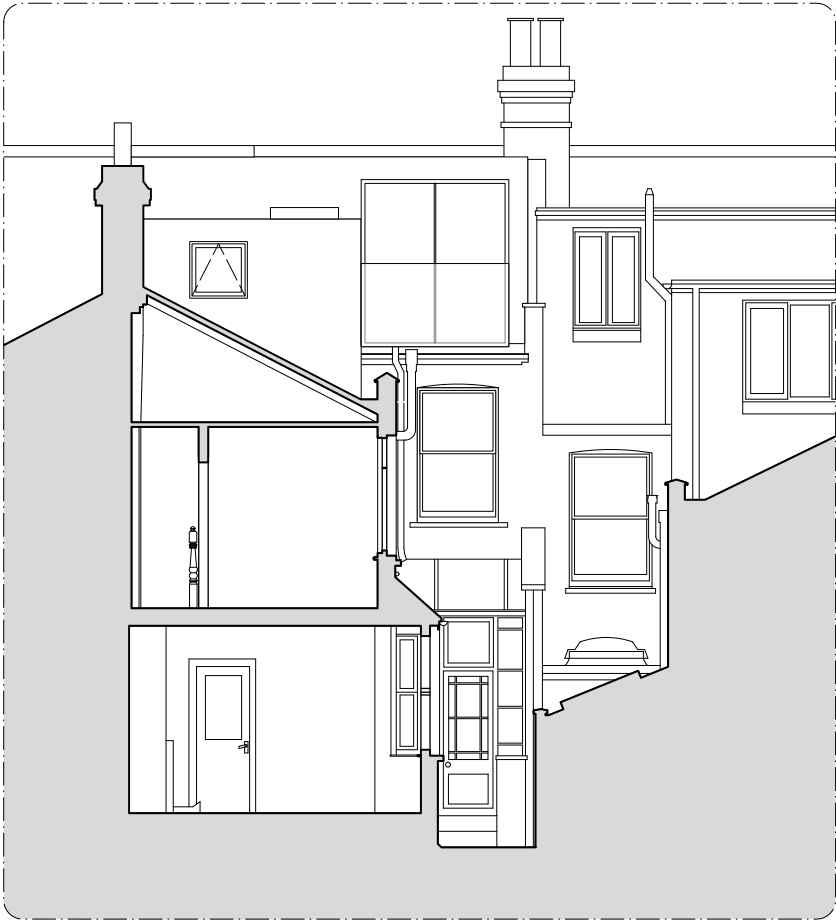

2 Section CC



- KEY:**
- Site boundary
 - Existing structure
 - Proposed structure
 - Proposed built in furniture
 - Roof lights & ceiling lines above

A	27.07.26	Planning	MN / TB
Rev	Issued	Status & Description	Drawn / Checked

Notes:

All dimensions to be checked on site prior to construction or fabrication of any element. Any discrepancies between figure dimensions reported to Architect for clarification prior to commencing work.

This drawing is to be read in conjunction with all consultants information.

Elements of services are indicated for coordination purposes. For full services layouts refer to Services Engineer's drawings and specification.

Elements of stucture are indicated for coordination purposes. For full structural layouts refer to Structural Engineer's drawings and specification.

(C) Trevor Brown Architect Ltd. All rights described in chapter IV of the Copyright Designs and Patents Act 1988 have been asserted.

tba

Job
Allison Road

Address
42 Allison Road, N8 0AT

Status
Planning

Drawing title
Proposed Sections

Scale
1:100@A3

Drawing number
237_1100

Revision
A



1 Rear Elevation



2 Front Elevation



- KEY:**
- Site boundary
 - Existing structure
 - Proposed structure
 - Proposed built in furniture
 - Roof lights & ceiling lines above

A	27.07.26	Planning	MN / TB
Rev	Issued	Status & Description	Drawn / Checked

Notes:

All dimensions to be checked on site prior to construction or fabrication of any element. Any discrepancies between figure dimensions reported to Architect for clarification prior to commencing work.

This drawing is to be read in conjunction with all consultants information.

Elements of services are indicated for coordination purposes. For full services layouts refer to Services Engineer's drawings and specification.

Elements of stucture are indicated for coordination purposes. For full structural layouts refer to Structural Engineer's drawings and specification.

(C) Trevor Brown Architect Ltd. All rights described in chapter IV of the Copyright Designs and Patents Act 1988 have been asserted.

tba

Job
Allison Road

Address
42 Allison Road, N8 0AT


Status
Planning

Drawing title
Proposed Elevations


Scale
1:100@A3

Drawing number
237_1200


Revision
A

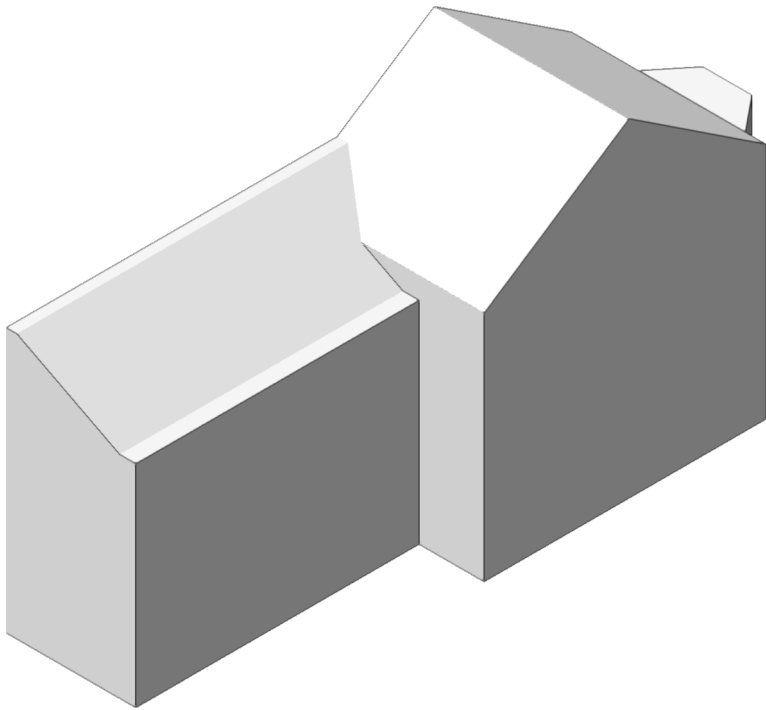


Iso View - Base Volume

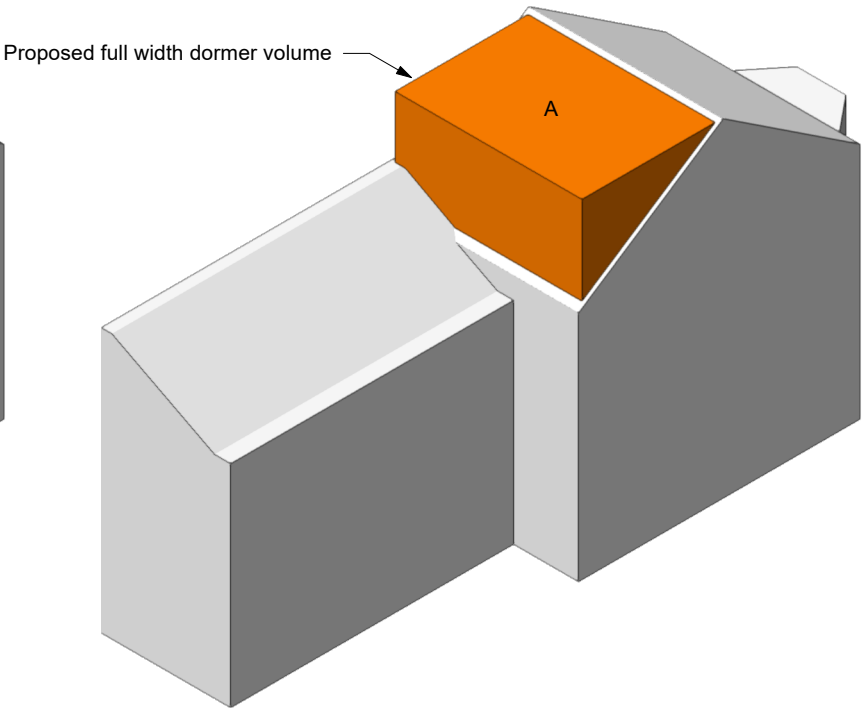


Iso View - Full Width Dormer Volume

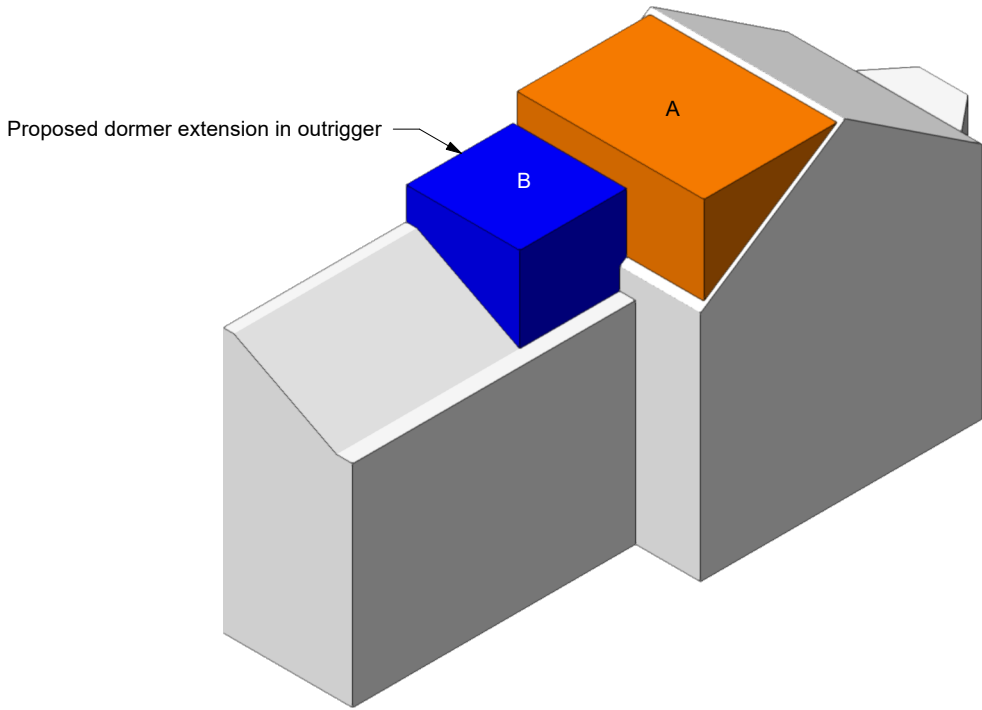


Iso View - Addition to Dormer Volume

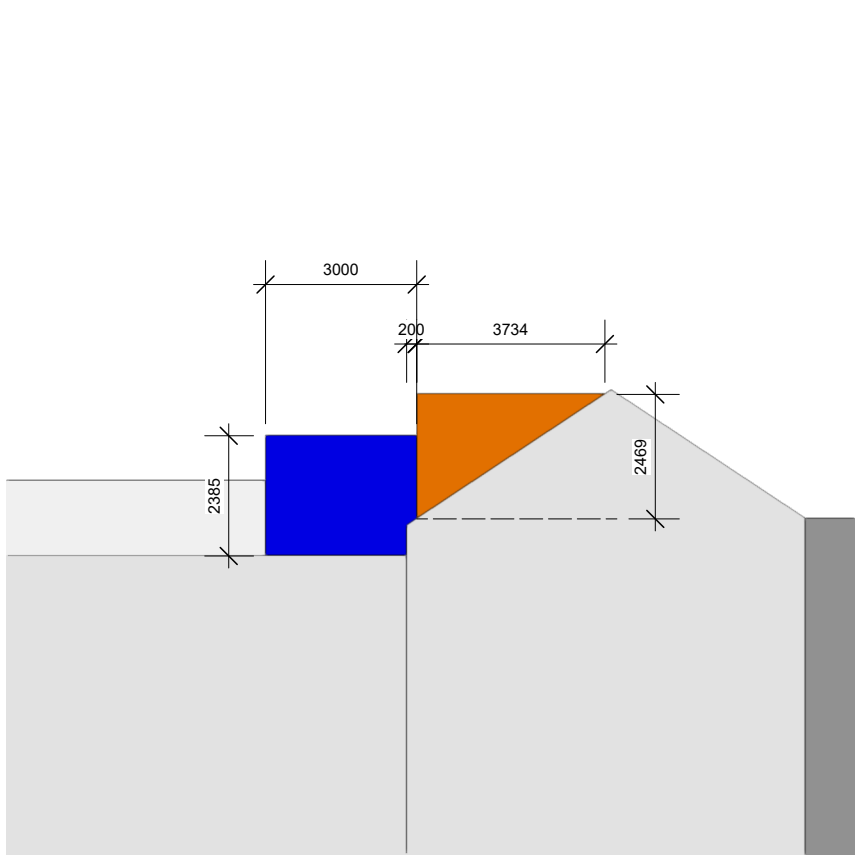

Side View

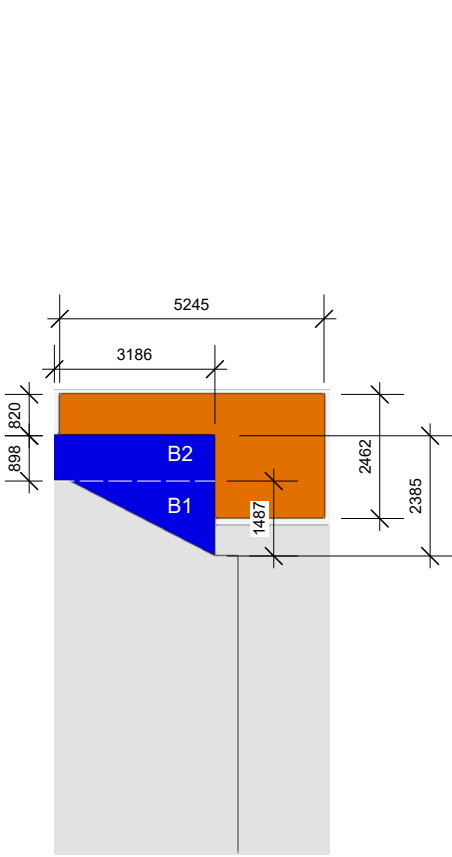

Rear View

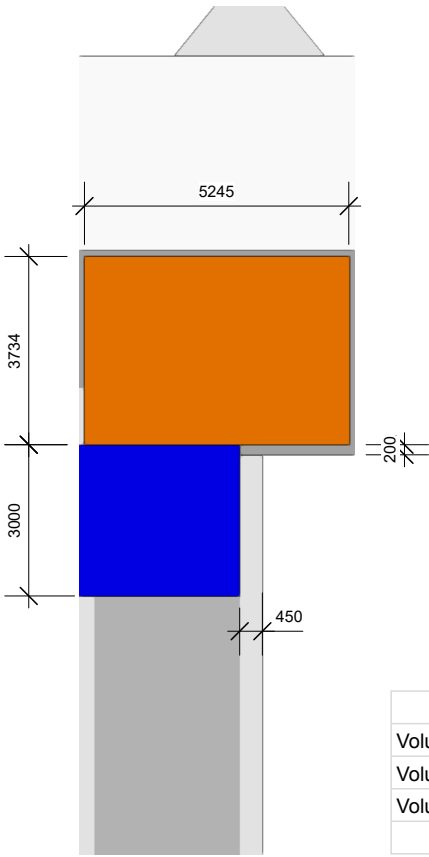

Top View

	Height (m)	Depth (m)	Factor	Surface Area (sqm)	Extrusion (m)	Volume (cu m)
Volume A	2.465	3.734	0.500	4.602	5.245	24.138
Volume B1	3.186	1.487	0.500	2.369	3.000	7.106
Volume B2	3.186	0.898	1.000	2.861	3.000	8.583
						39.828

Calculations



- KEY:**
- Site boundary
 - Existing structure
 - Proposed structure
 - Proposed built in furniture
 - Roof lights & ceiling lines above

Volume A = 24 m³

Volume B = 16 m³

Total Volume = 40 m³

-	27.07.26	Planning	MN / TB
Rev	Issued	Status & Description	Drawn / Checked

Notes:

All dimensions to be checked on site prior to construction or fabrication of any element. Any discrepancies between figure dimensions reported to Architect for clarification prior to commencing work.

This drawing is to be read in conjunction with all consultants information.

Elements of services are indicated for coordination purposes. For full services layouts refer to Services Engineer's drawings and specification.

Elements of structure are indicated for coordination purposes. For full structural layouts refer to Structural Engineer's drawings and specification.

(C) Trevor Brown Architect Ltd. All rights described in chapter IV of the Copyright Designs and Patents Act 1988 have been asserted.

tba

Job
Allison Road

Address
42 Allison Road, N8 0AT

Status

Planning

Drawing title

Proposed Dormer Calculations

Scale

1:150@A3

Drawing number

237_1201

Revision

-

Trevor Brown Architect Ltd.

www.trevorbrownarchitect.co.uk

+44 (0) 20 8103 9909

Clockwise, Greenside House, 50 Station Rd, London N22 7DE