



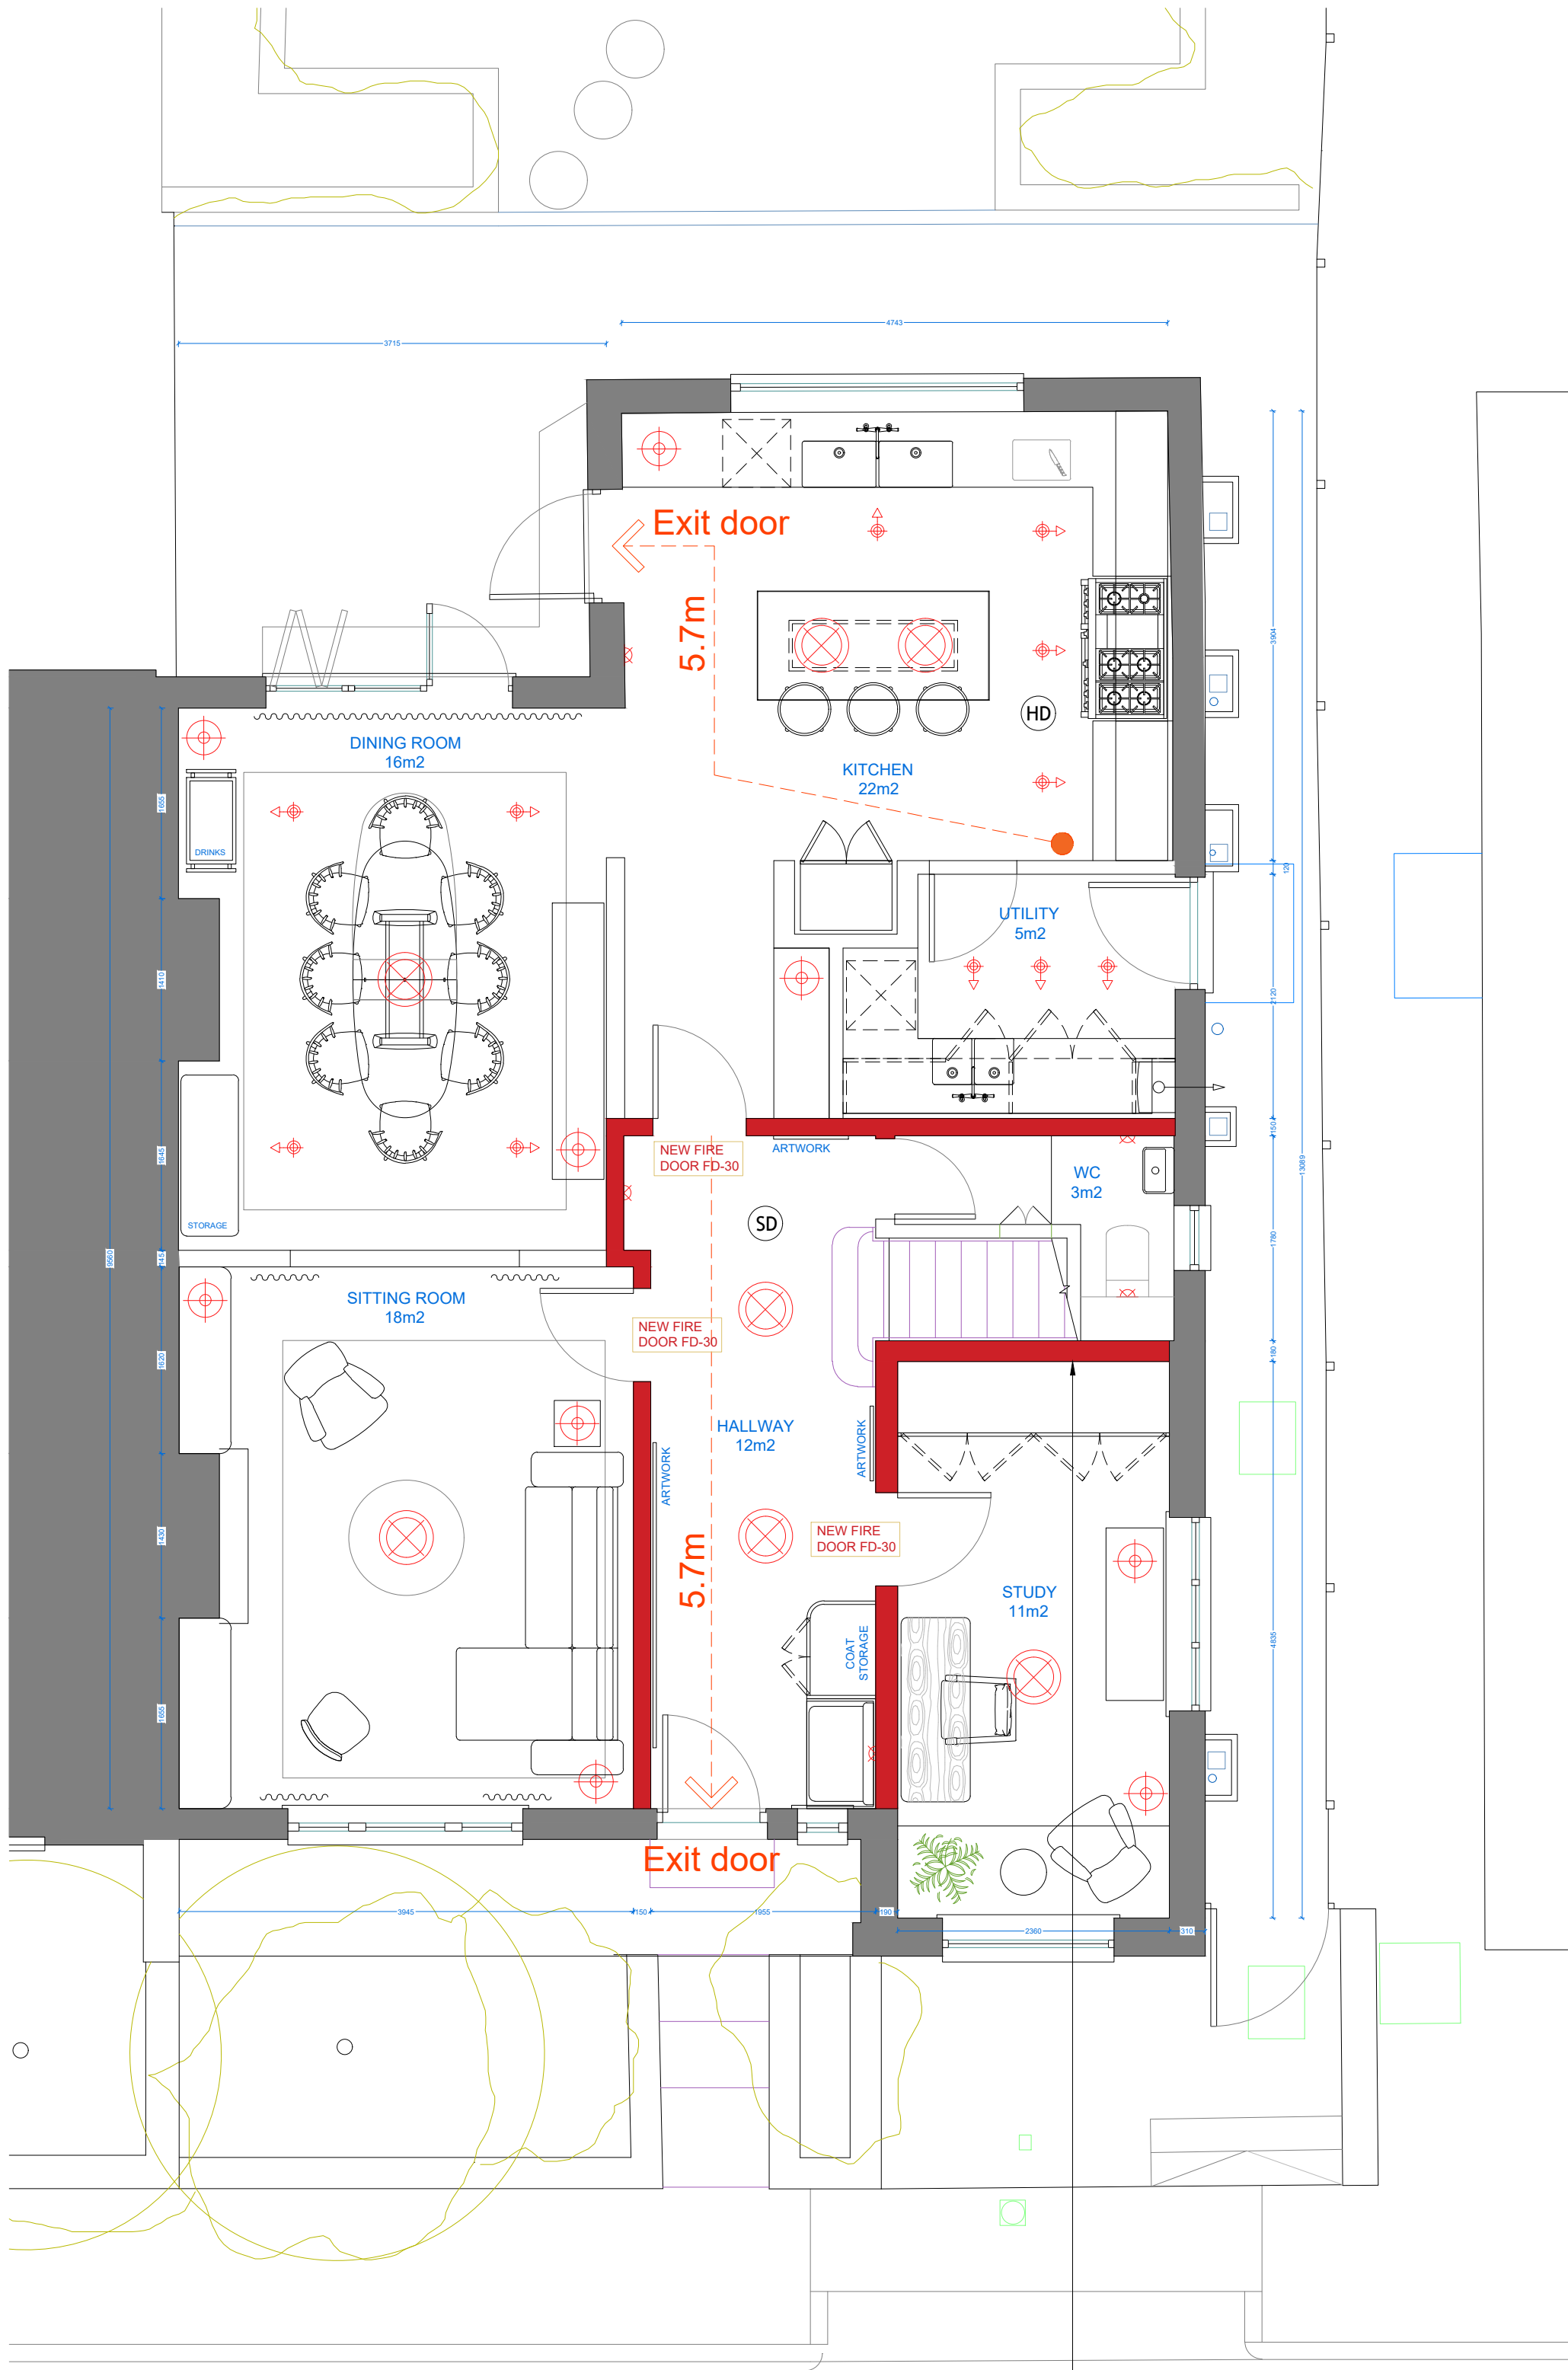

0 1m 2m 3m 4m

GA Ground floor plan with fire strategy notes
8 Broughton gardens

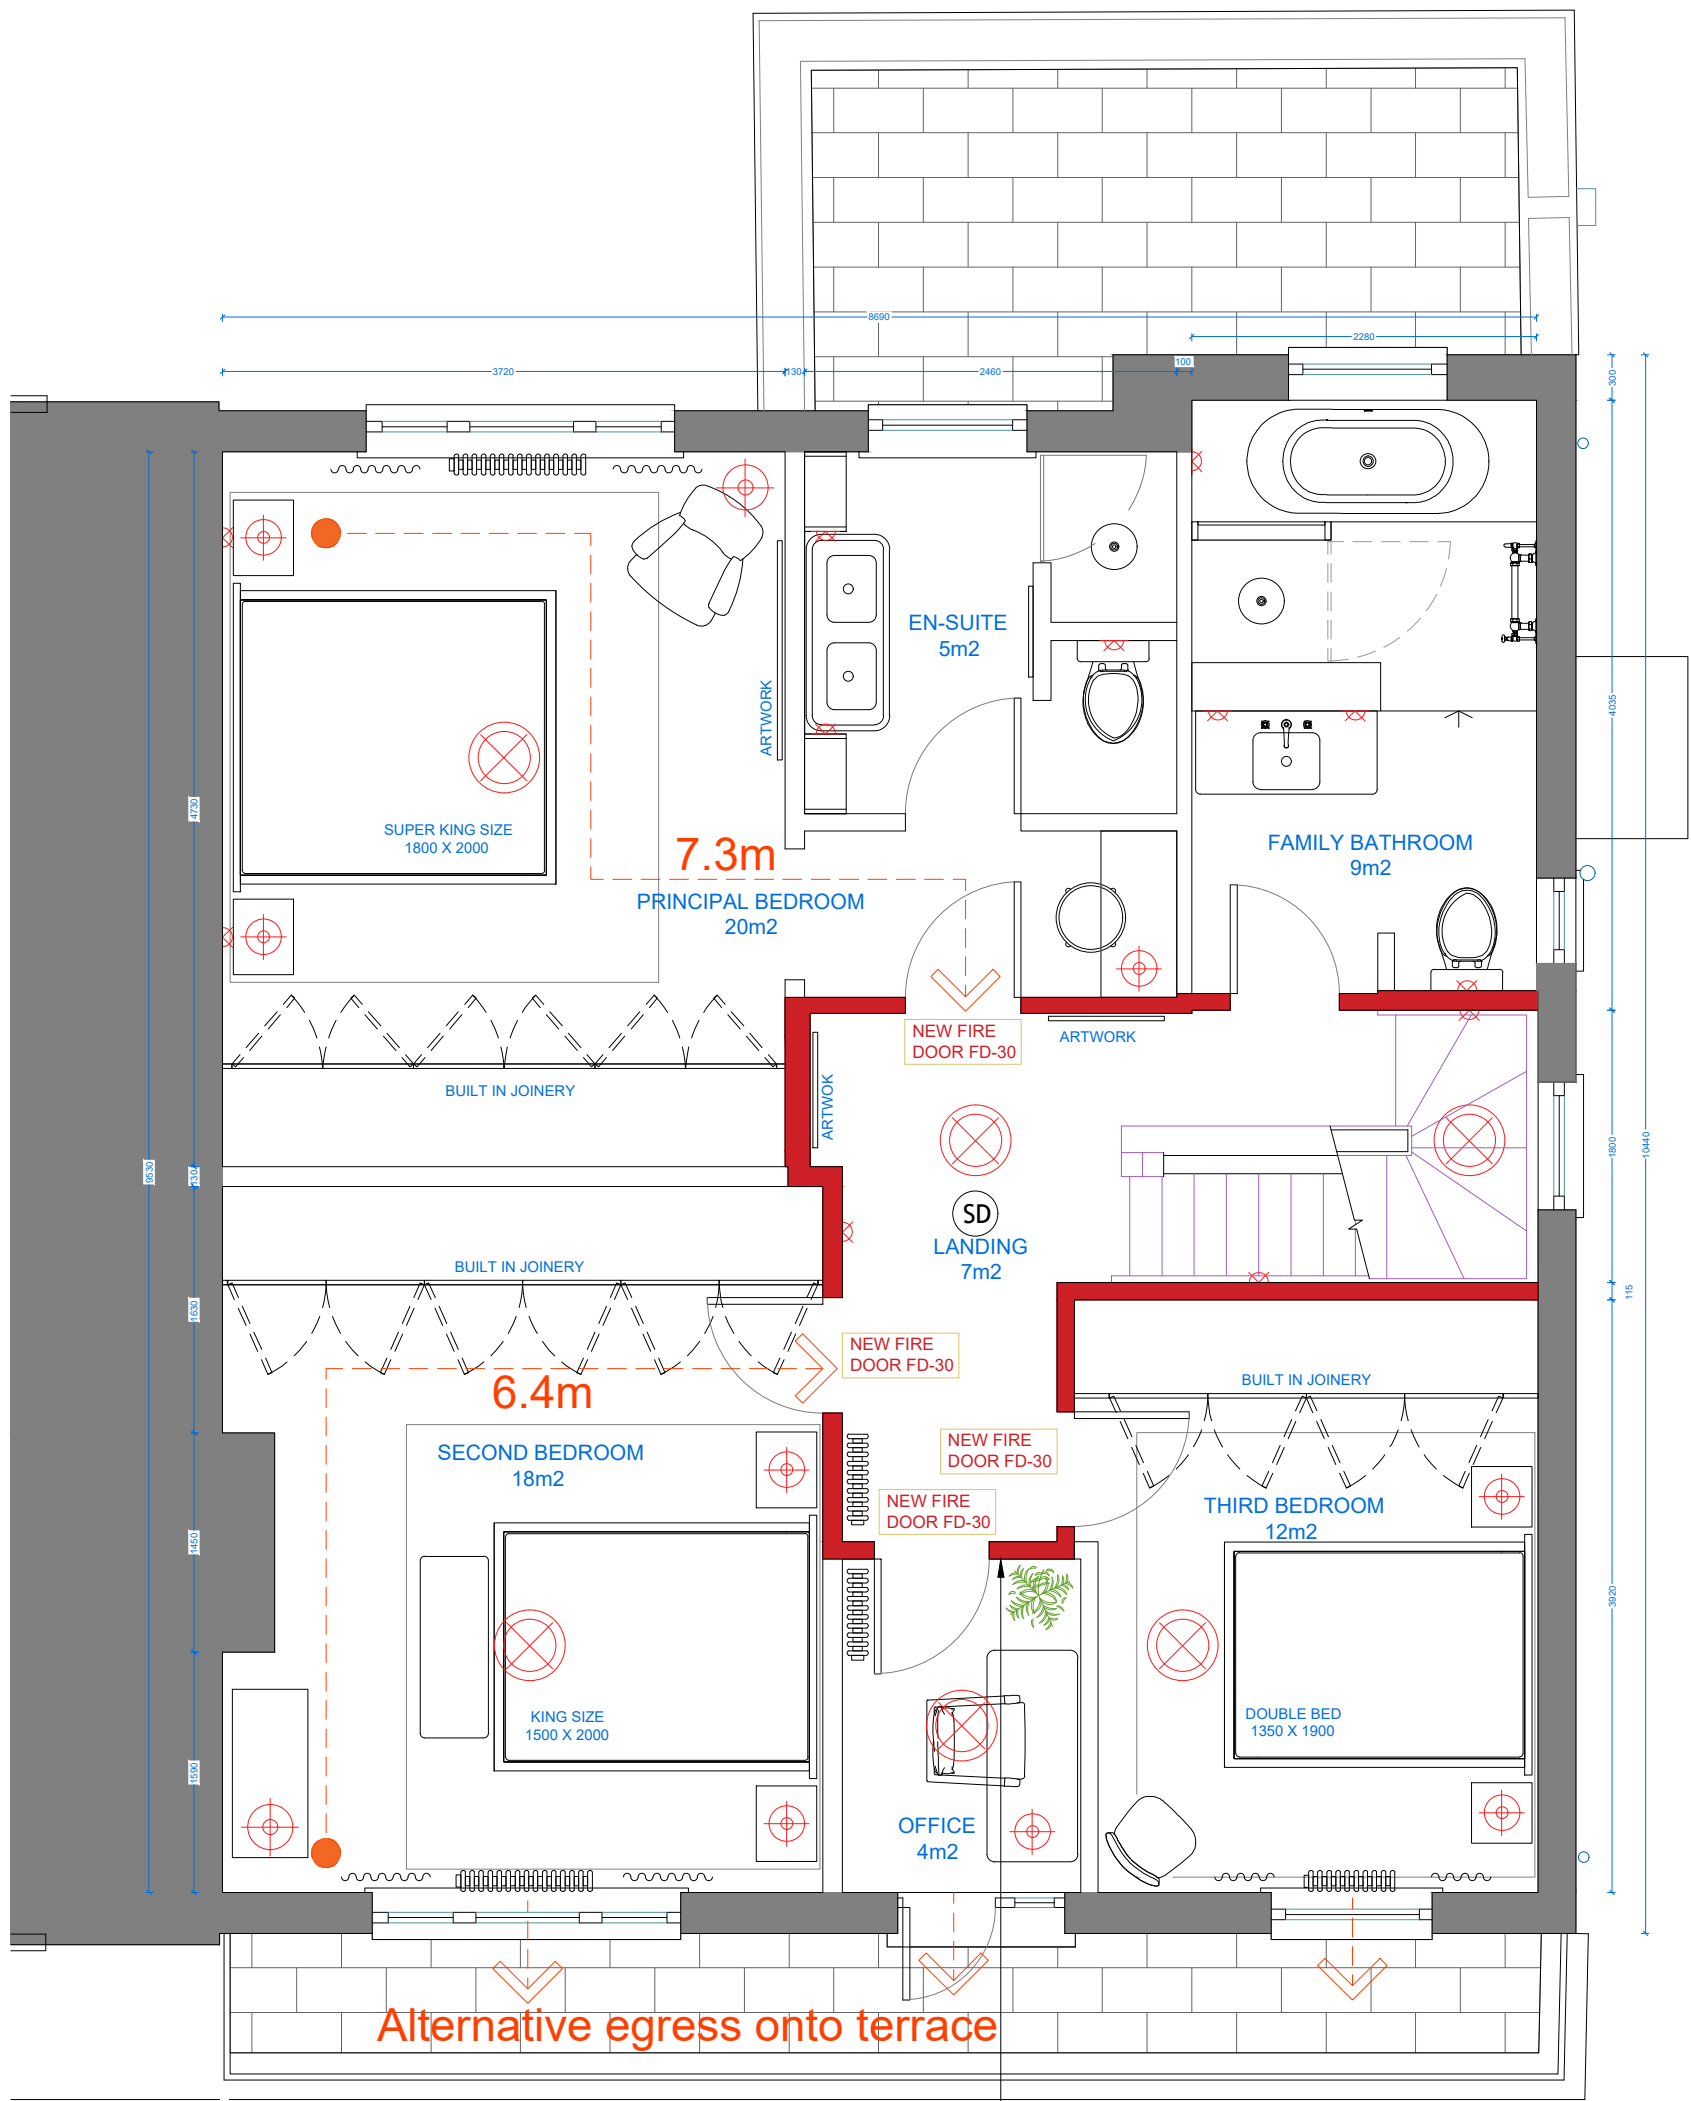

0 1m 2m 3m 4m

GA 1st floor plan with fire strategy notes
8 Broughton gardens

NOTES:
NO DIMENSIONS TO BE SCALED FROM THE DRAWING
TO BE READ IN CONJUNCTION WITH ARCHITECTURAL SPECIFICATION & STRUCTURAL ENGINEER'S INFORMATION
ANY DISCREPANCY BETWEEN THIS DRAWING AND OTHER RELEVANT DOCUMENTATION SHOULD BE REFERRED TO THE ARCHITECT FOR DIRECTION
KEY SETTING OUT DIMENSIONS TO BE CONFIRMED WITH THE ARCHITECT PRIOR TO ANY DEVELOPMENT ON SITE
THIS INFORMATION IS FOR PLANNING OR TENDER PURPOSES ONLY AND NOT FOR CONSTRUCTION

NEW FOR CONTRACTOR REVIEW

mab
Architecture, design & development Ltd
Studio@mab-architects.com
53 Hyndewood,
London,
SE23 2BJ

DRAFT BUILDING REGULATIONS

PROJECT: 8 Broughton gardens - House refurbishment

DRAWING TITLE;
Fire strategy plans

DRAWING NUMBER & SCALE;
FS-100 1:50@A1

REVISION;
NEW

