


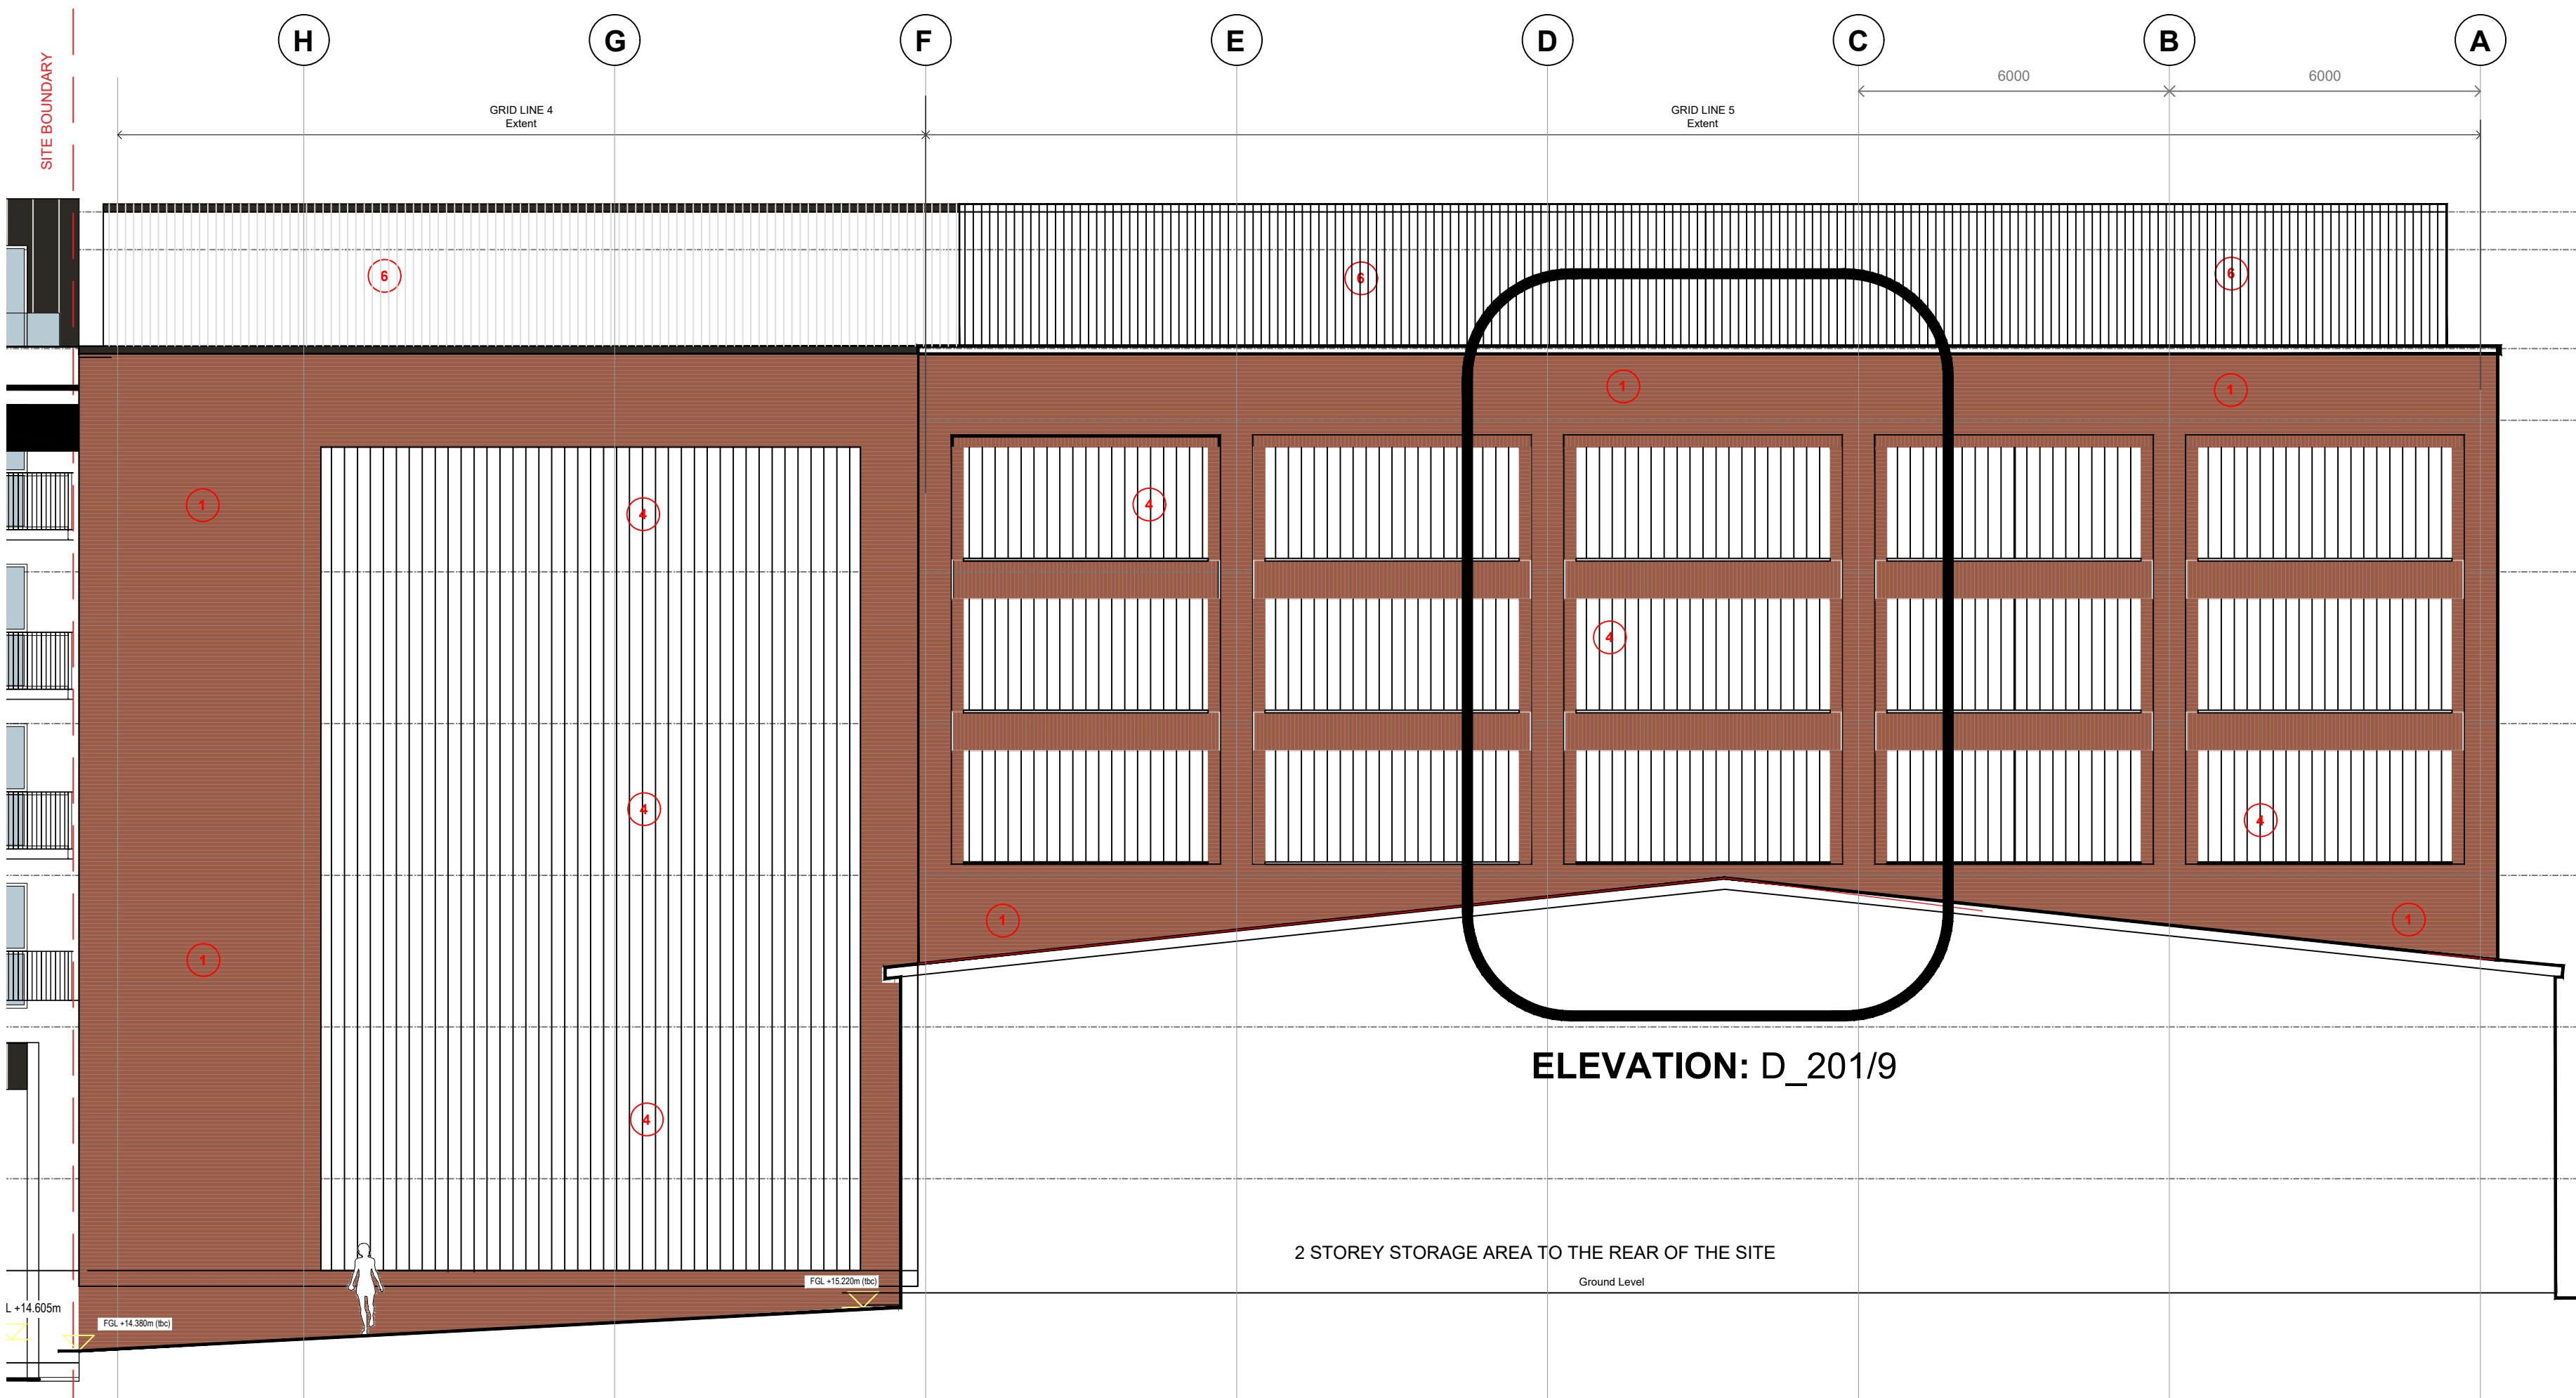
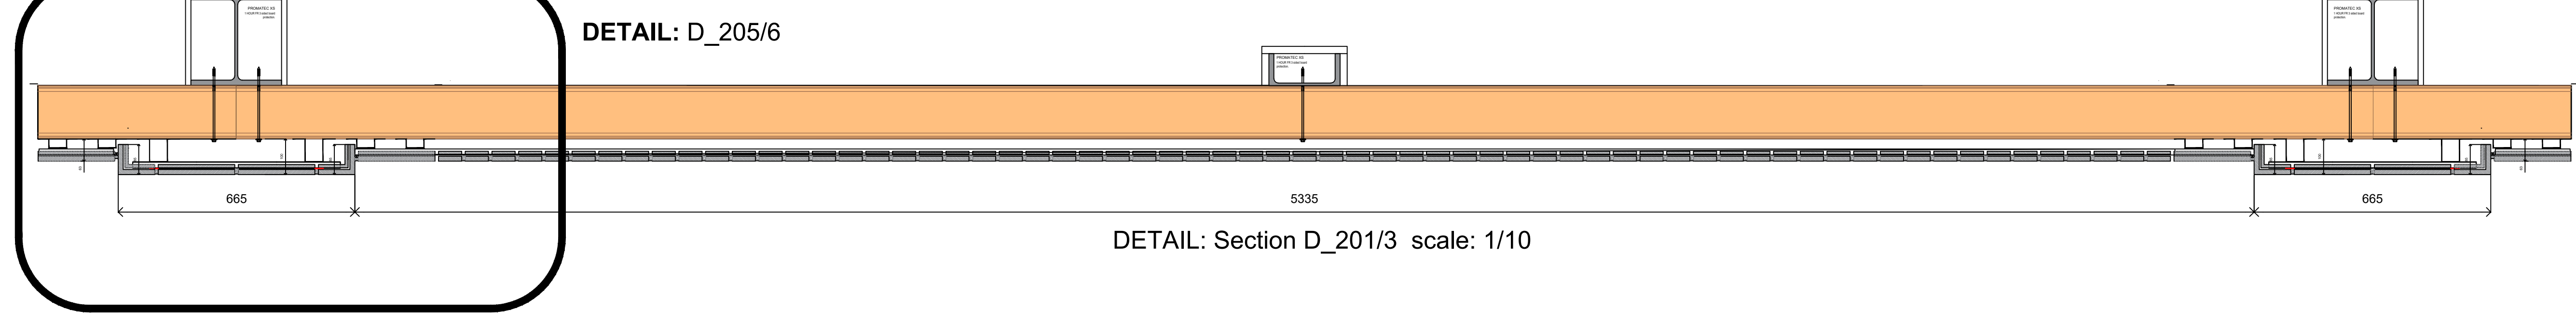


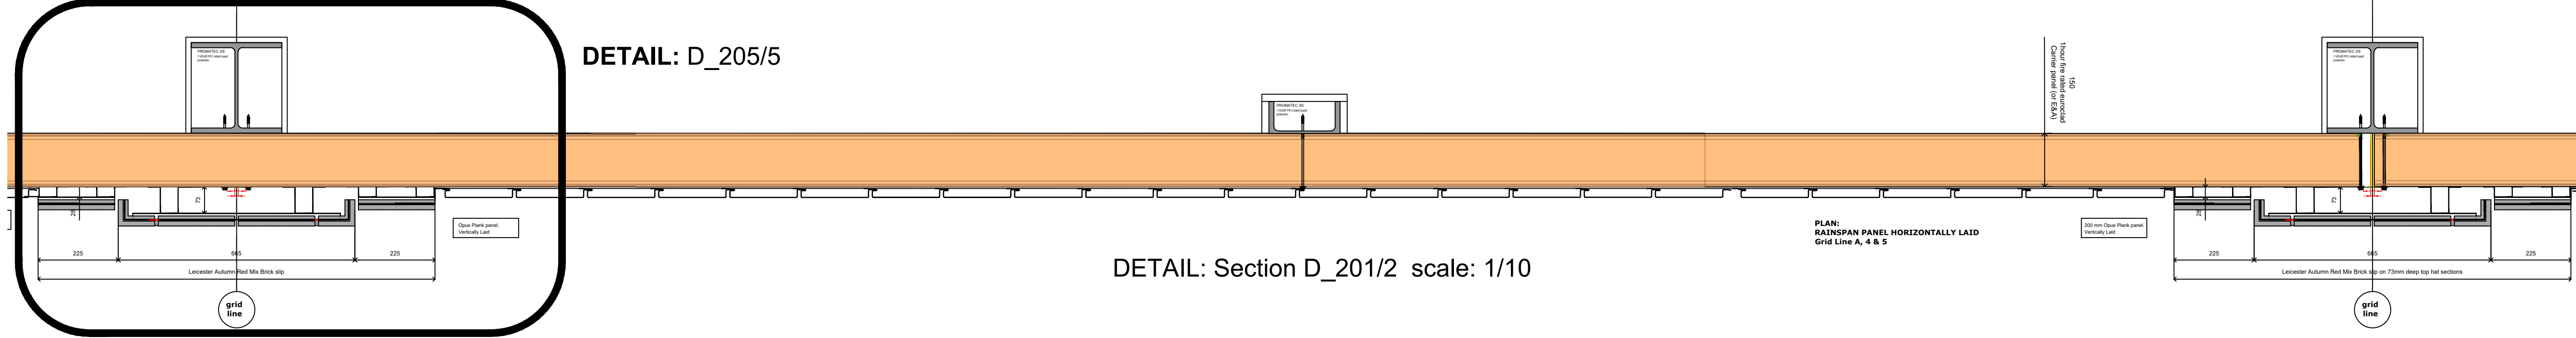

ELEVATION D_201/7;
Along Grid Lines 4 & 5; scale: 1/100

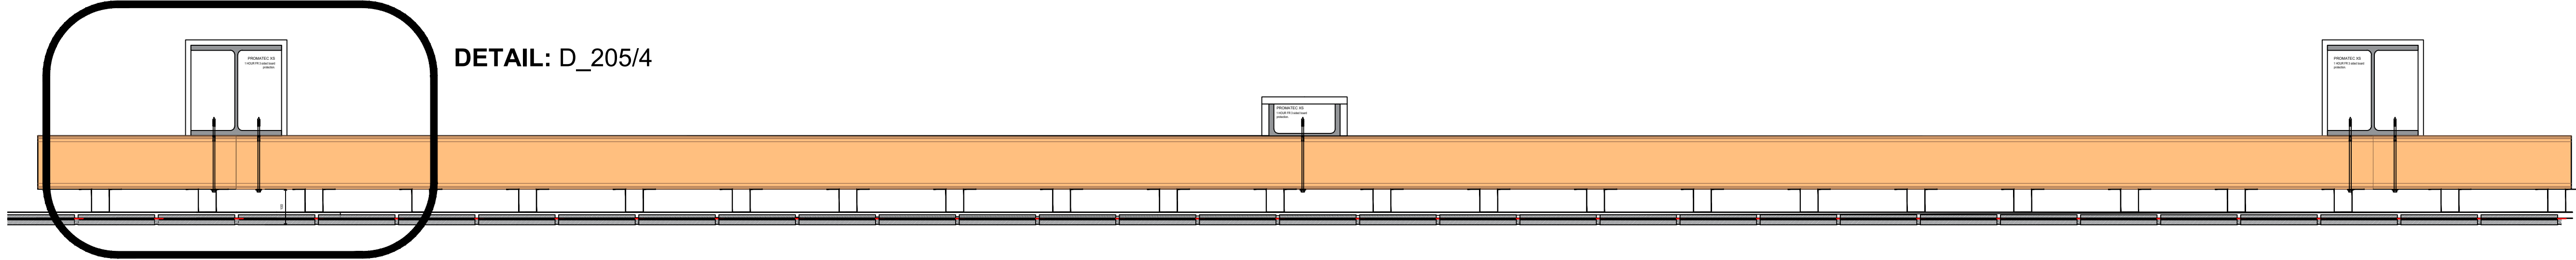


Wall Sections: Along Grid Lines 4 & 5; scale: 1/10

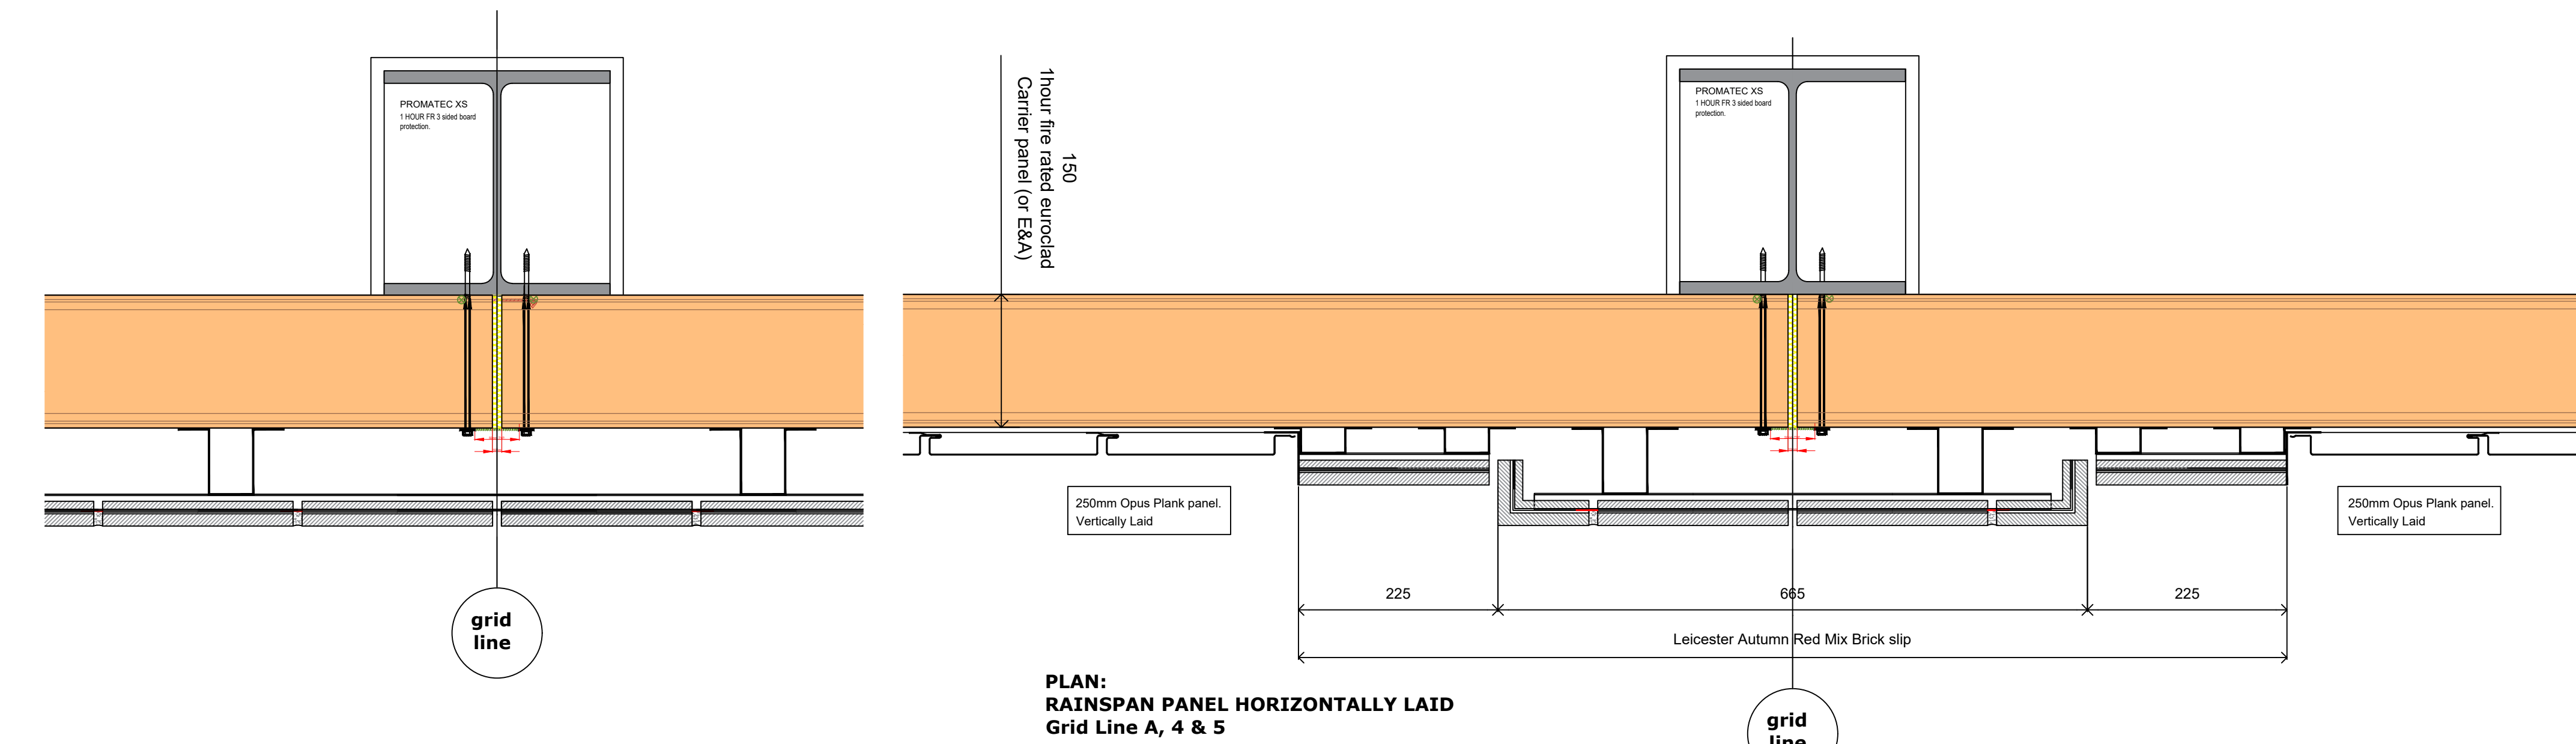


DETAIL: D_201/4 scale: 1/5


DETAIL: D_201/5 scale: 1/5

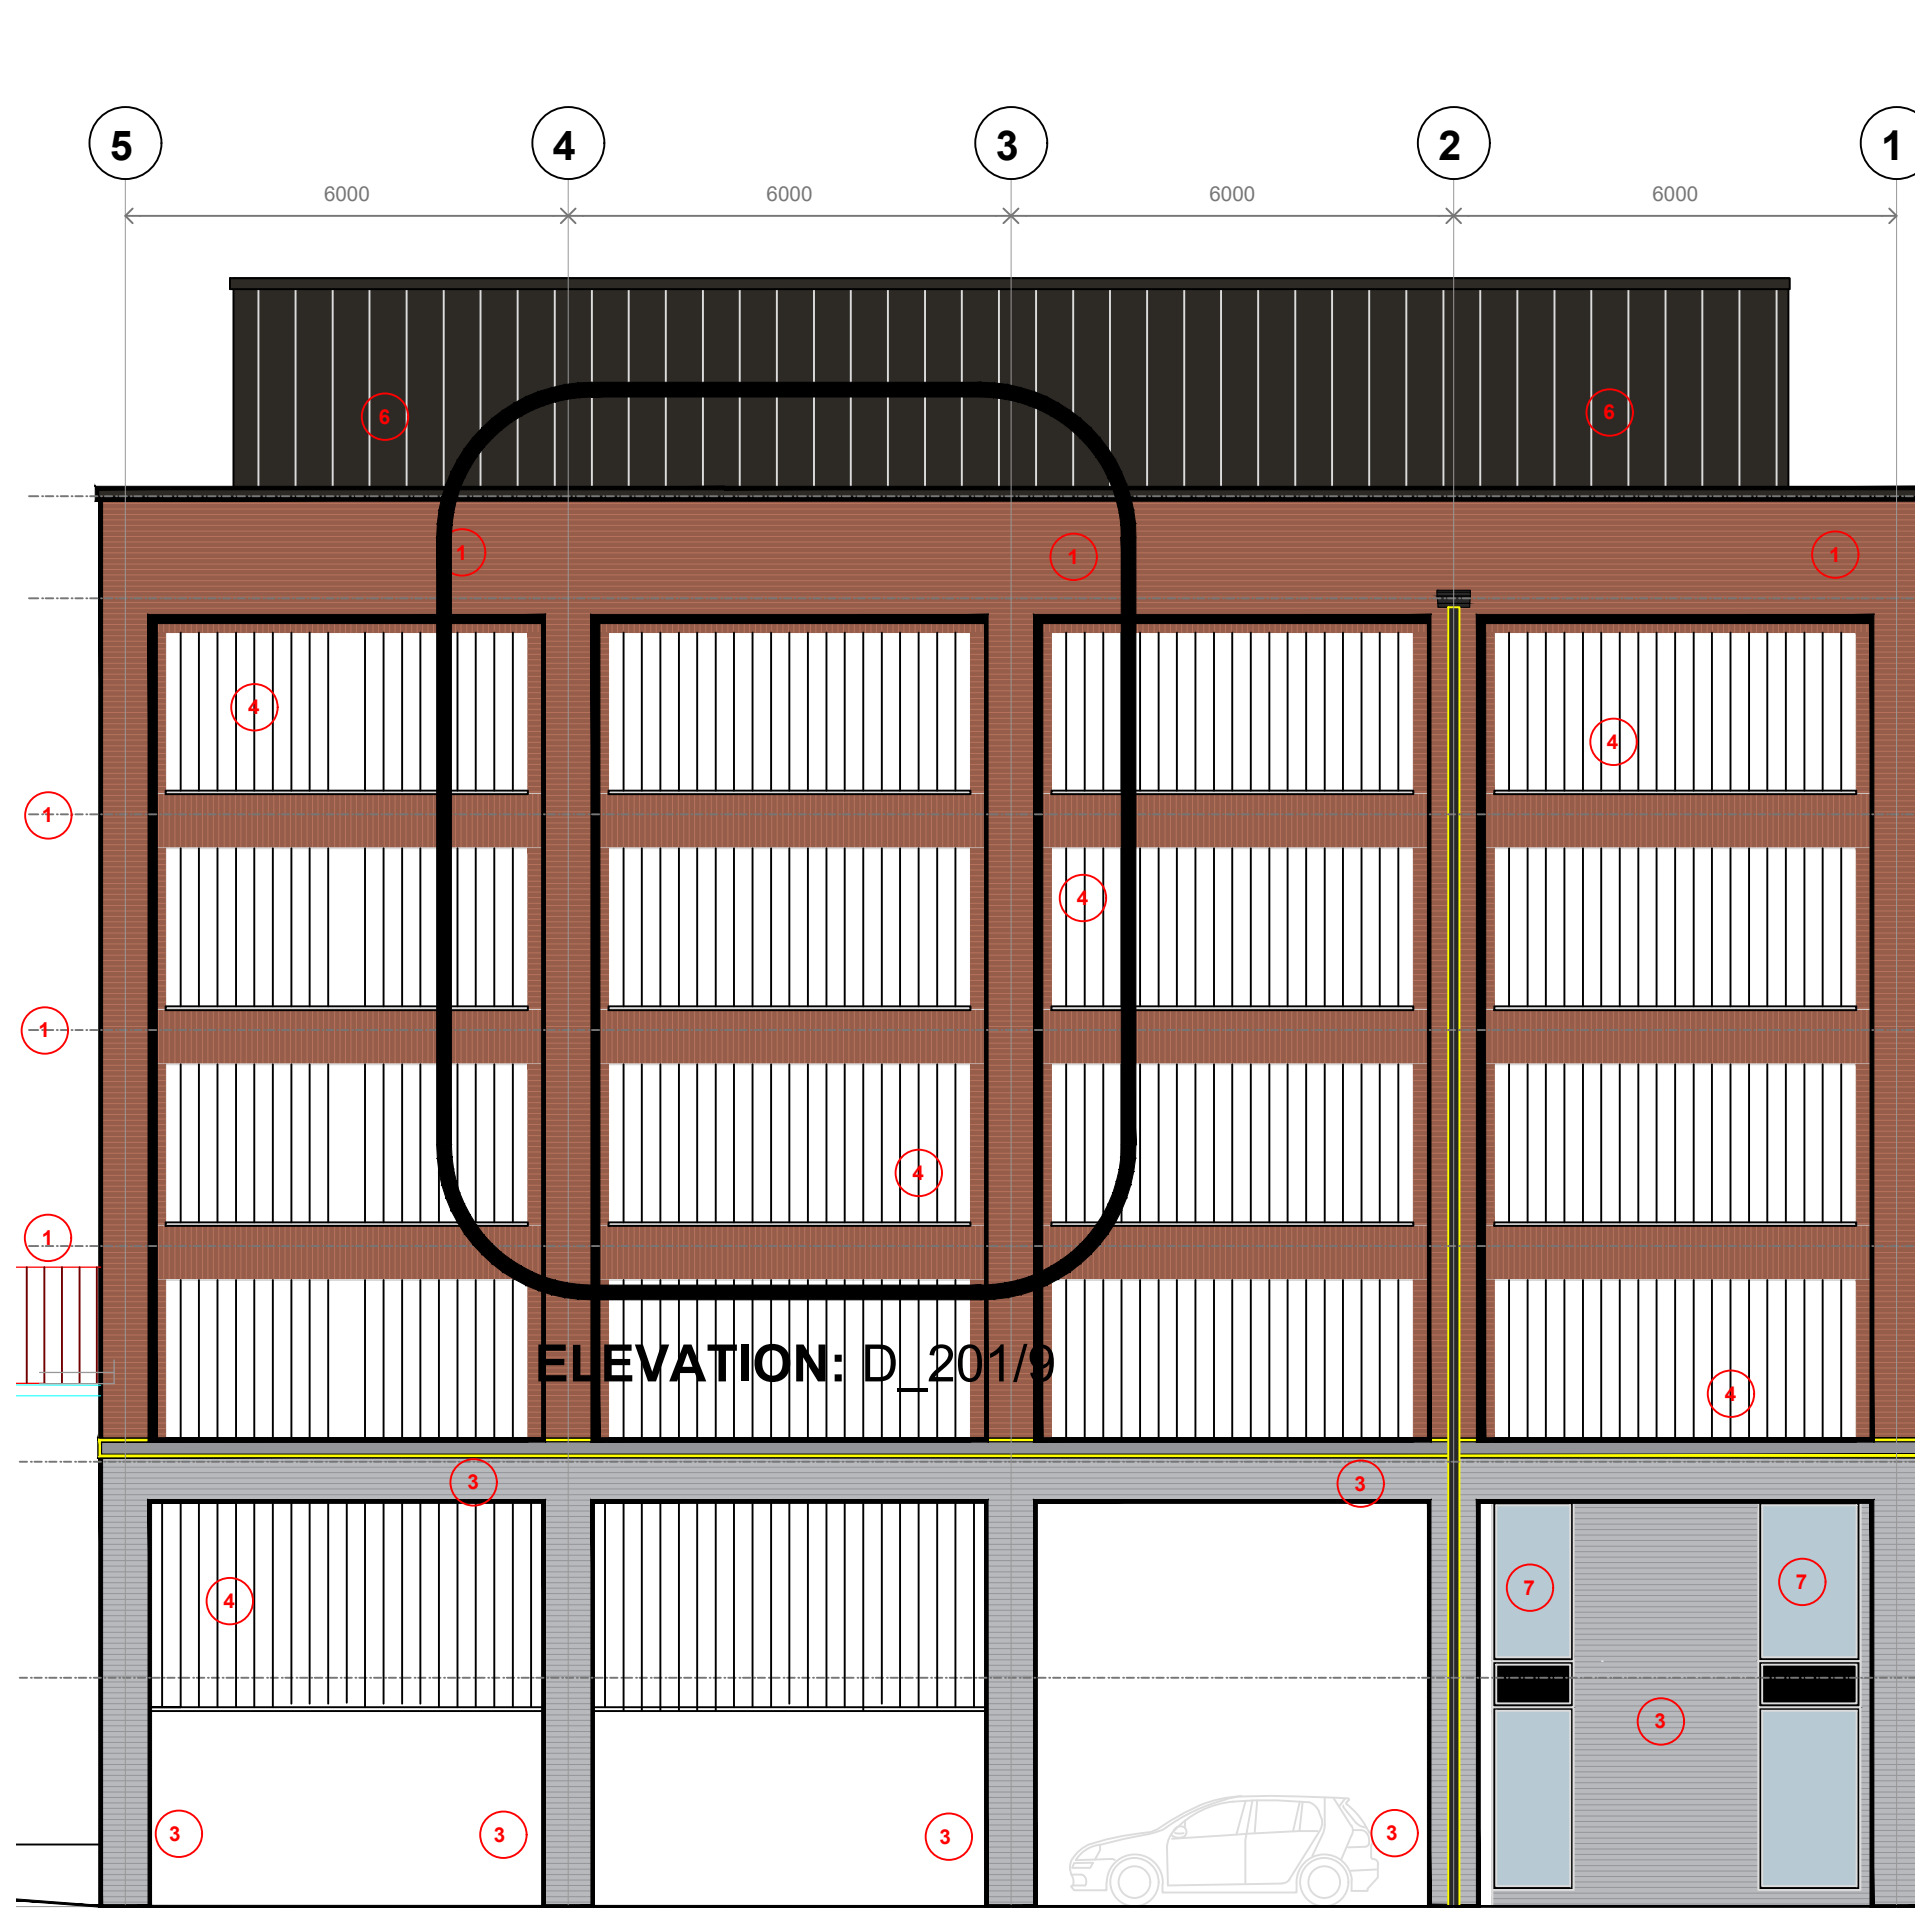

ELEVATION D_201/8;
Along Grid Line A; scale: 1/100

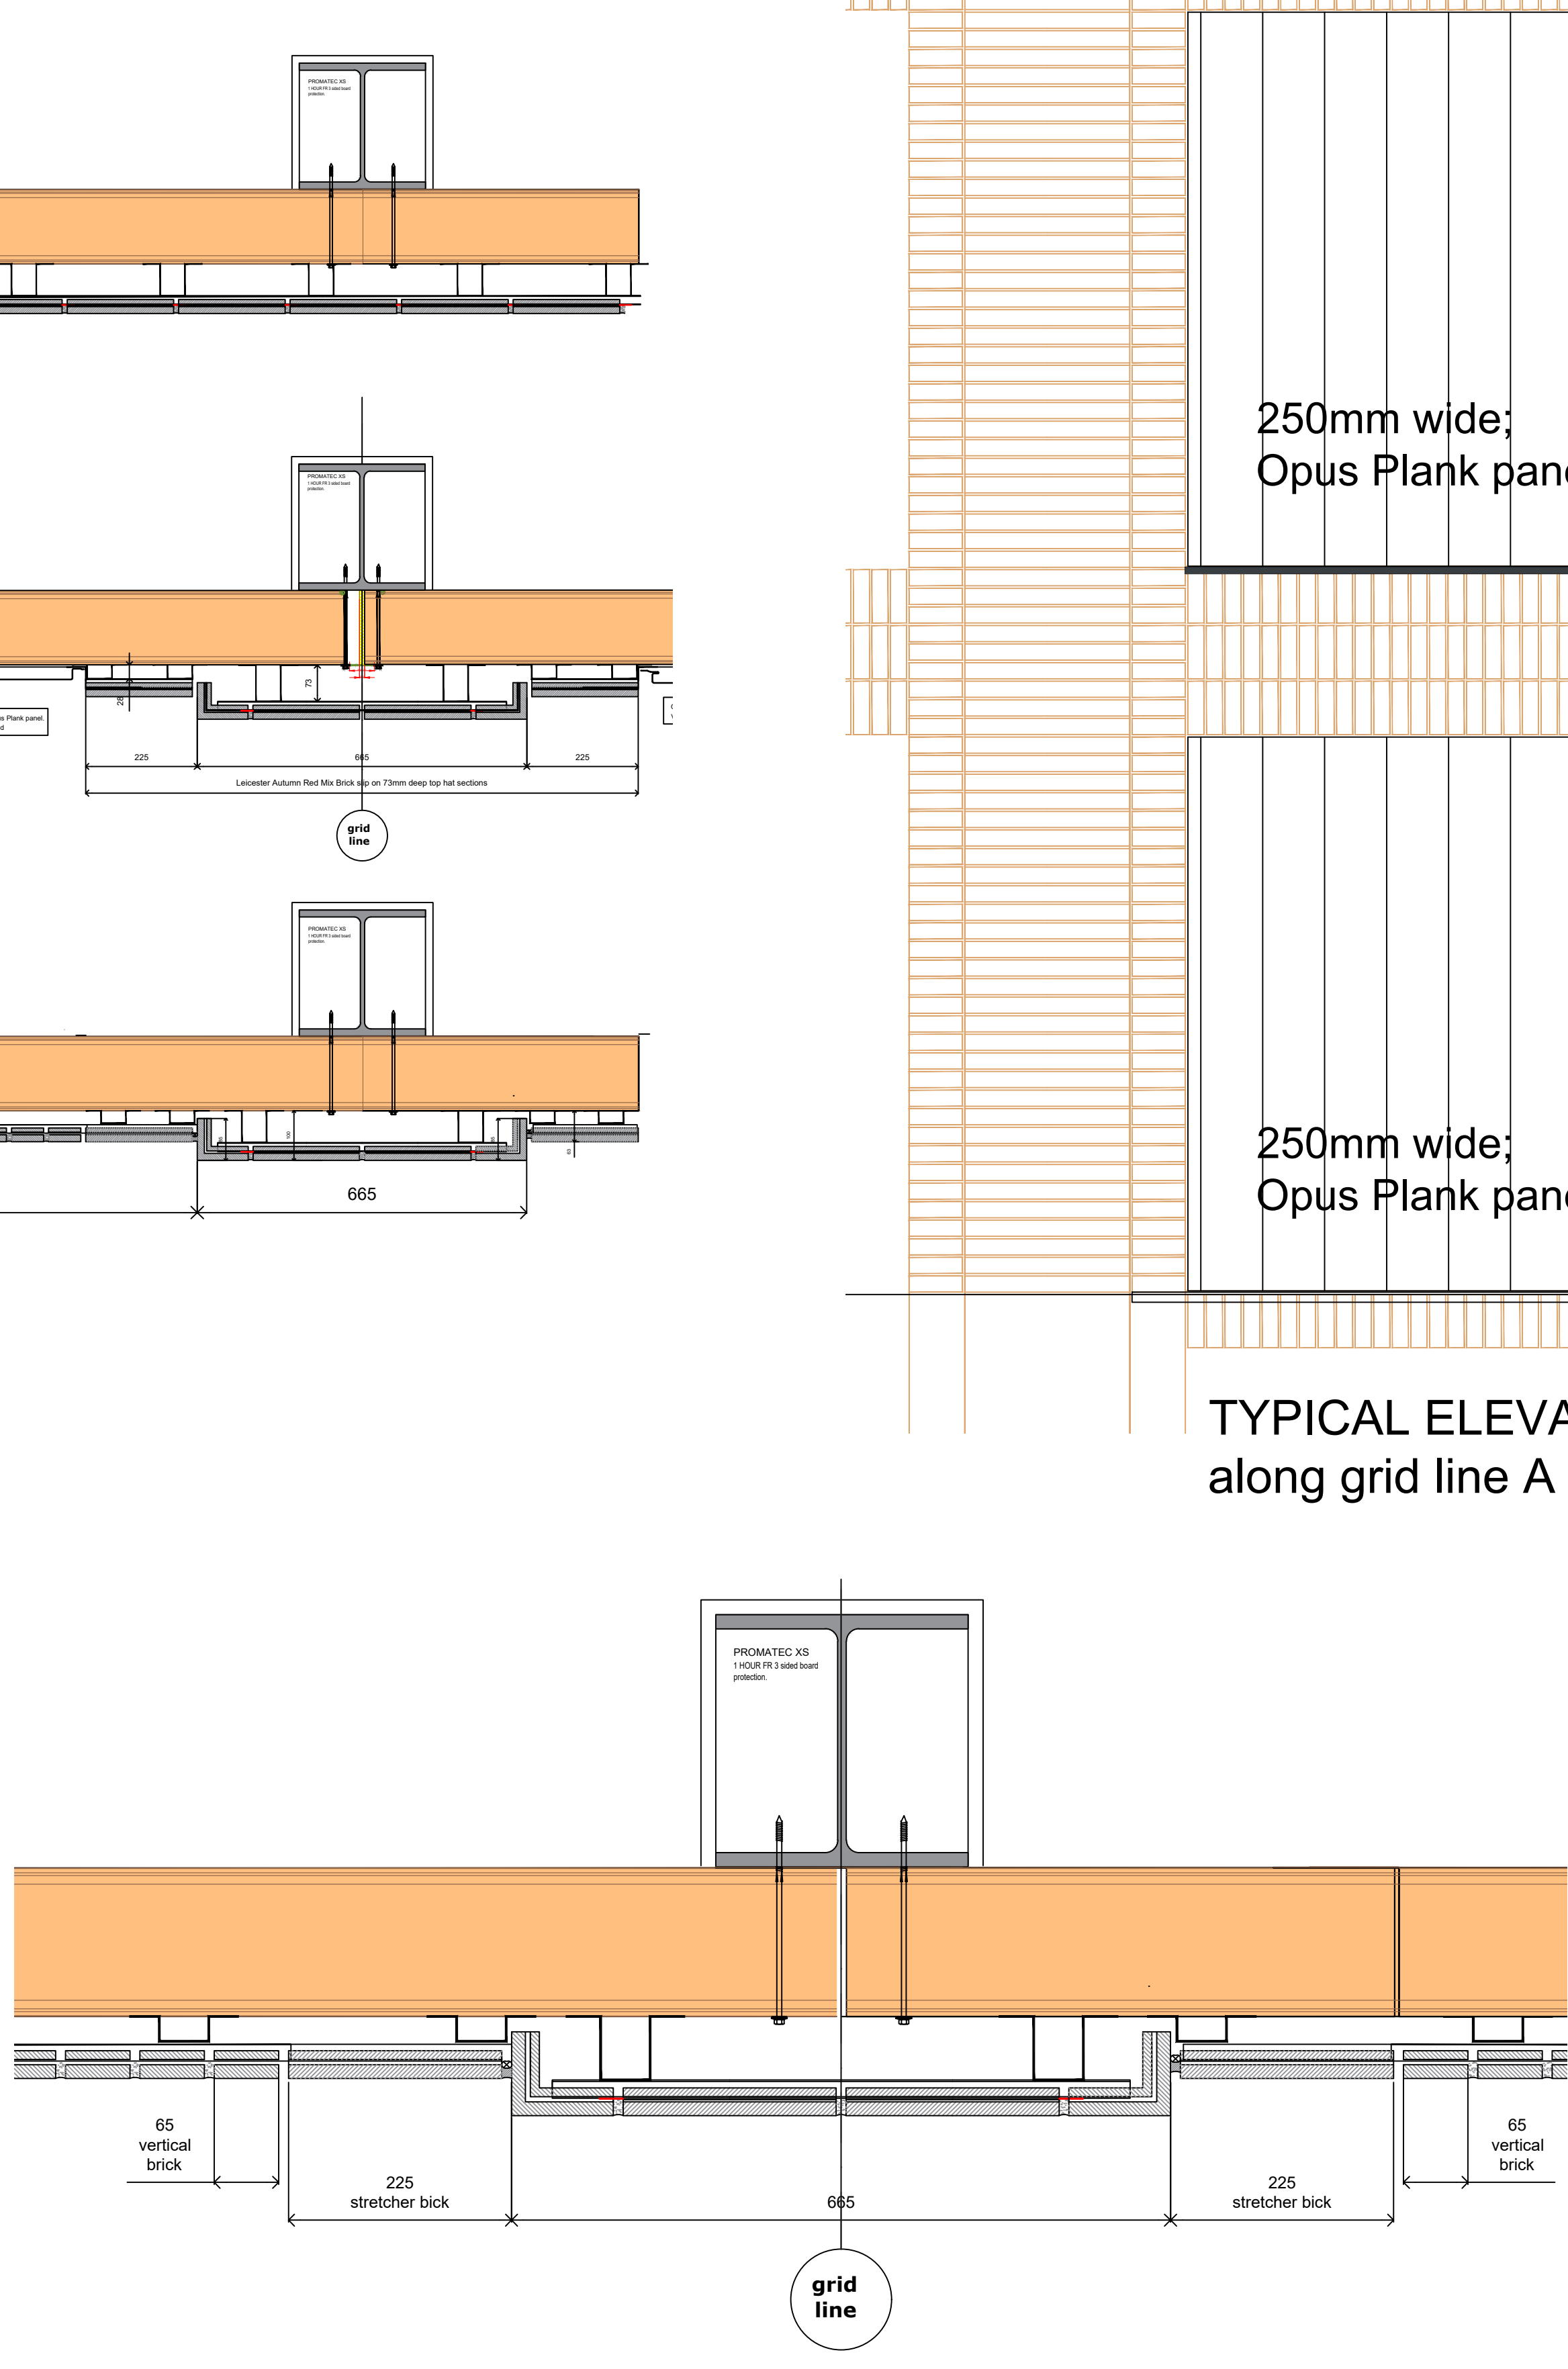

DETAIL: D_201/6 scale: 1/5

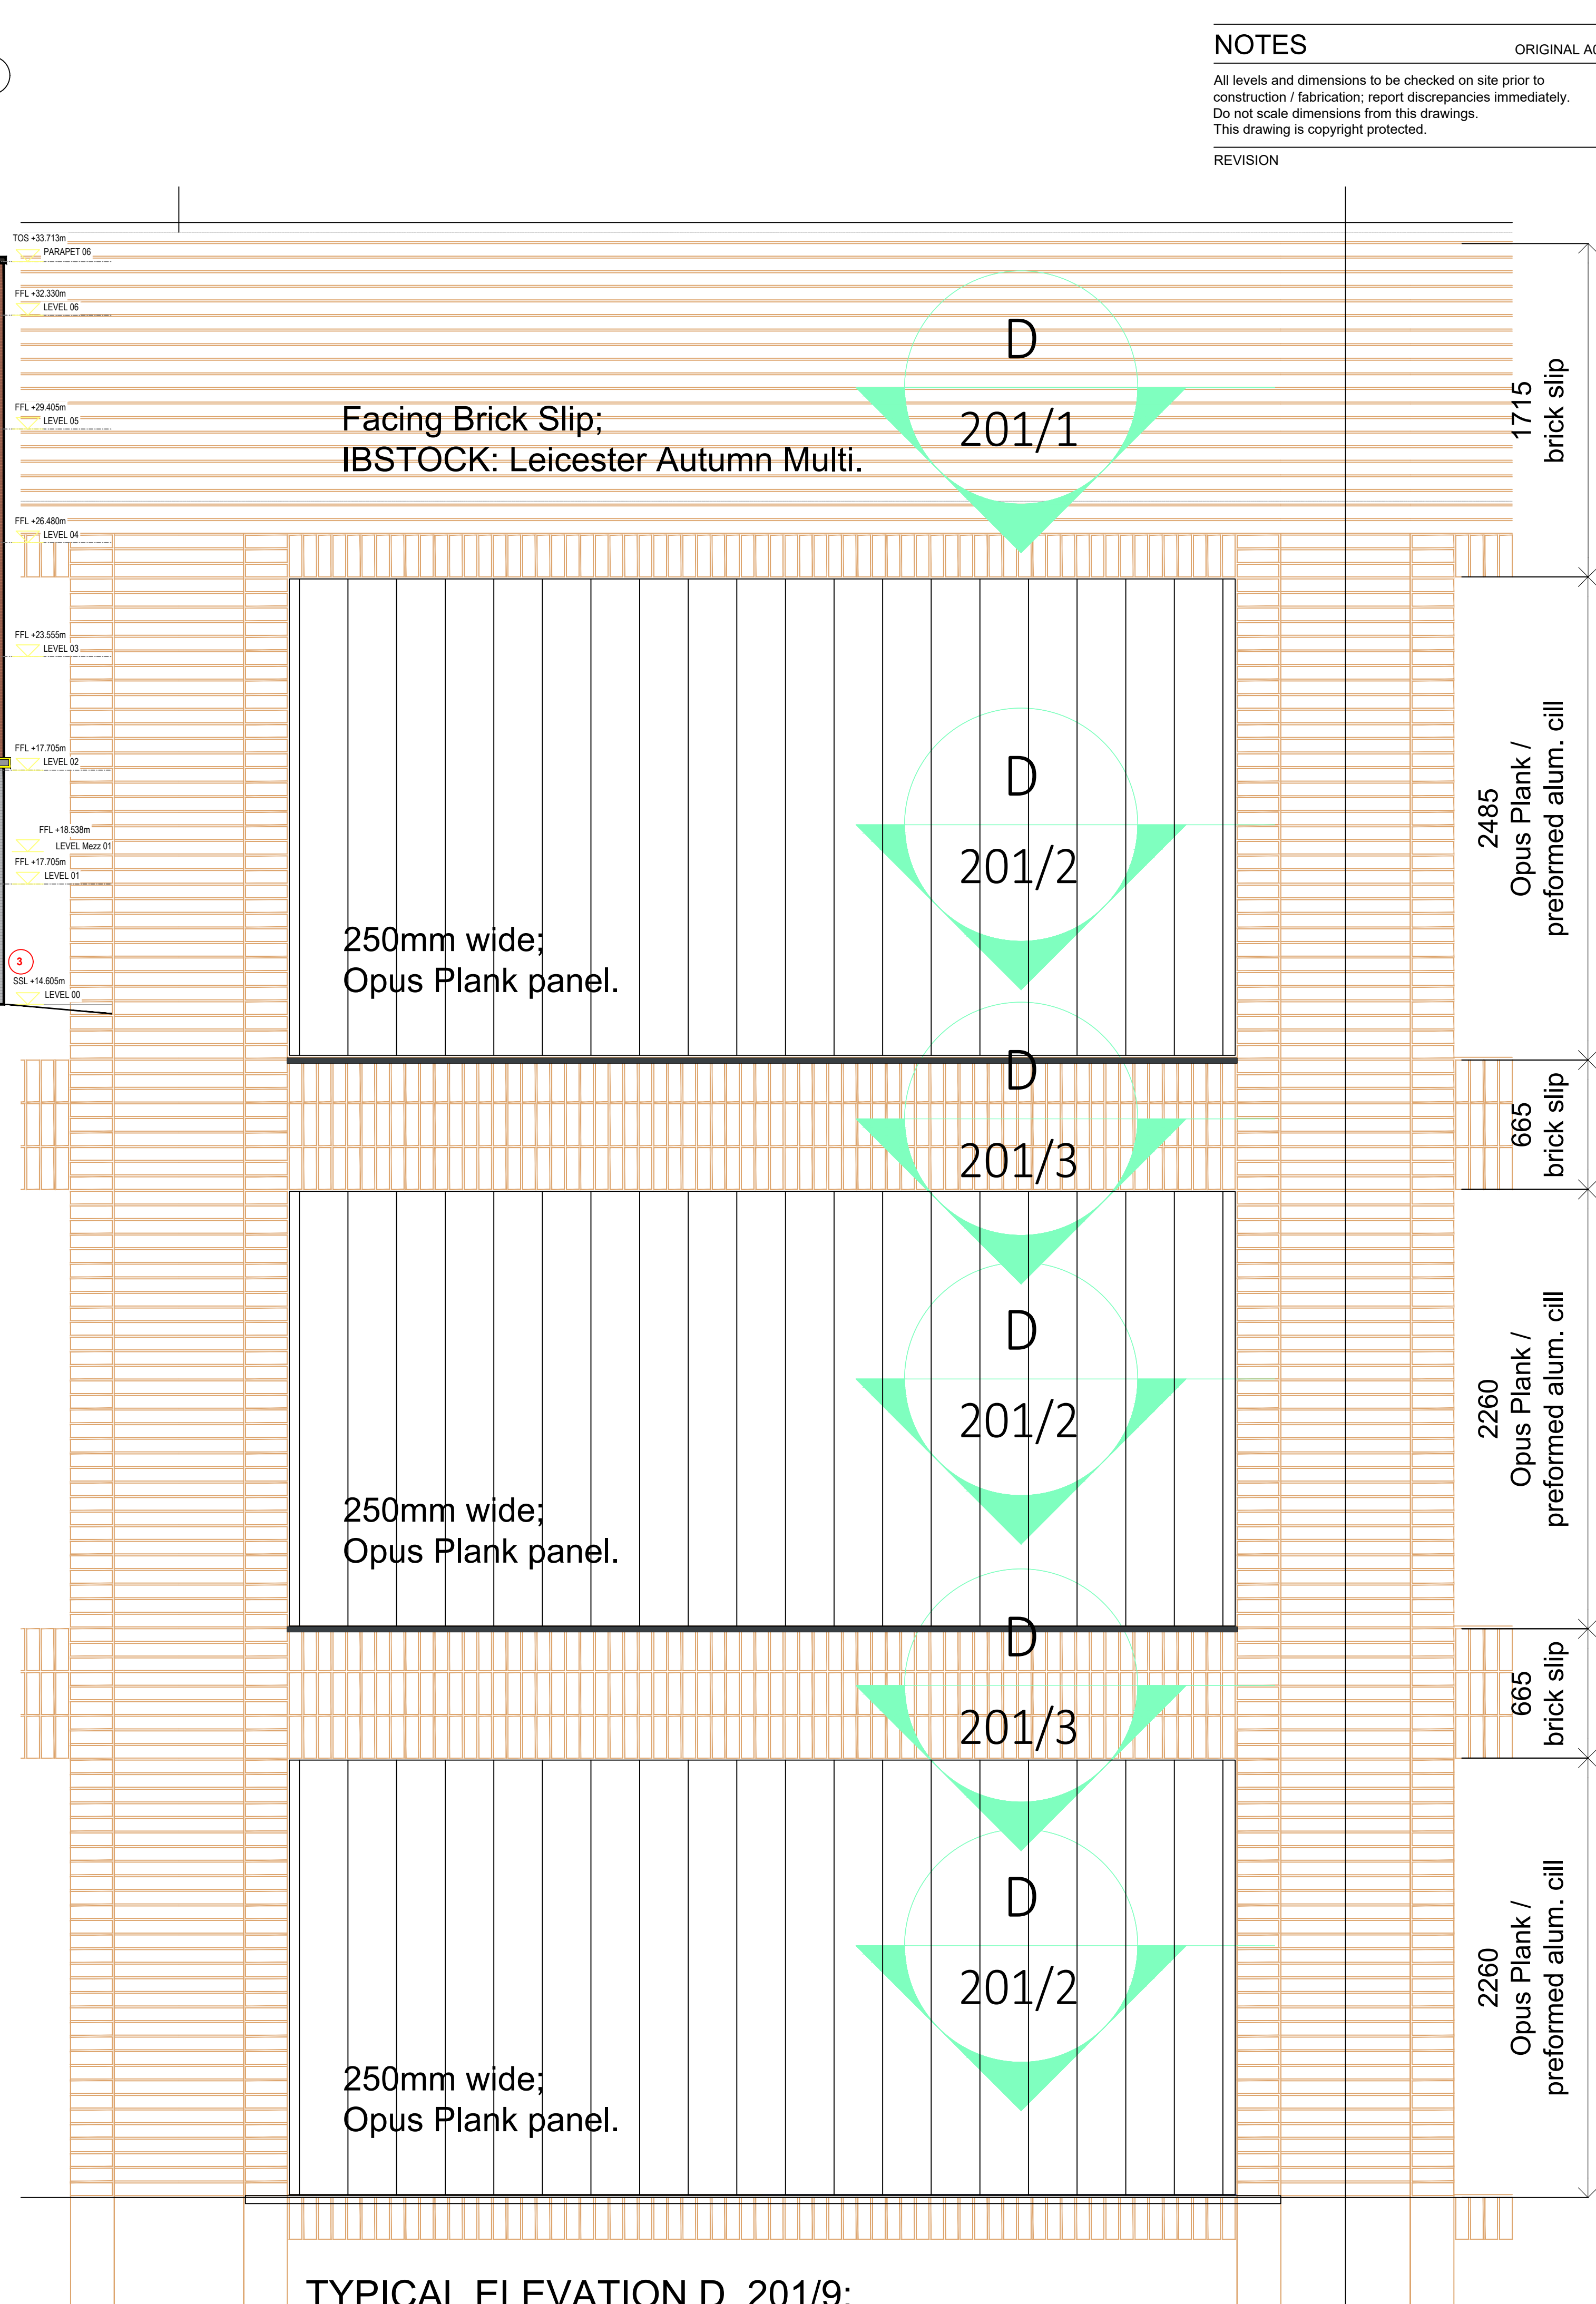

Facing Brick Slip;
IBSTOCK: Leicester Autumn Multi.


250mm wide;
Opus Plank panel.

250mm wide;
Opus Plank panel.

250mm wide;
Opus Plank panel.

TYPICAL ELEVATION D_201/9;
along grid line A & 5; scale 1/20

MATERIALS KEY:

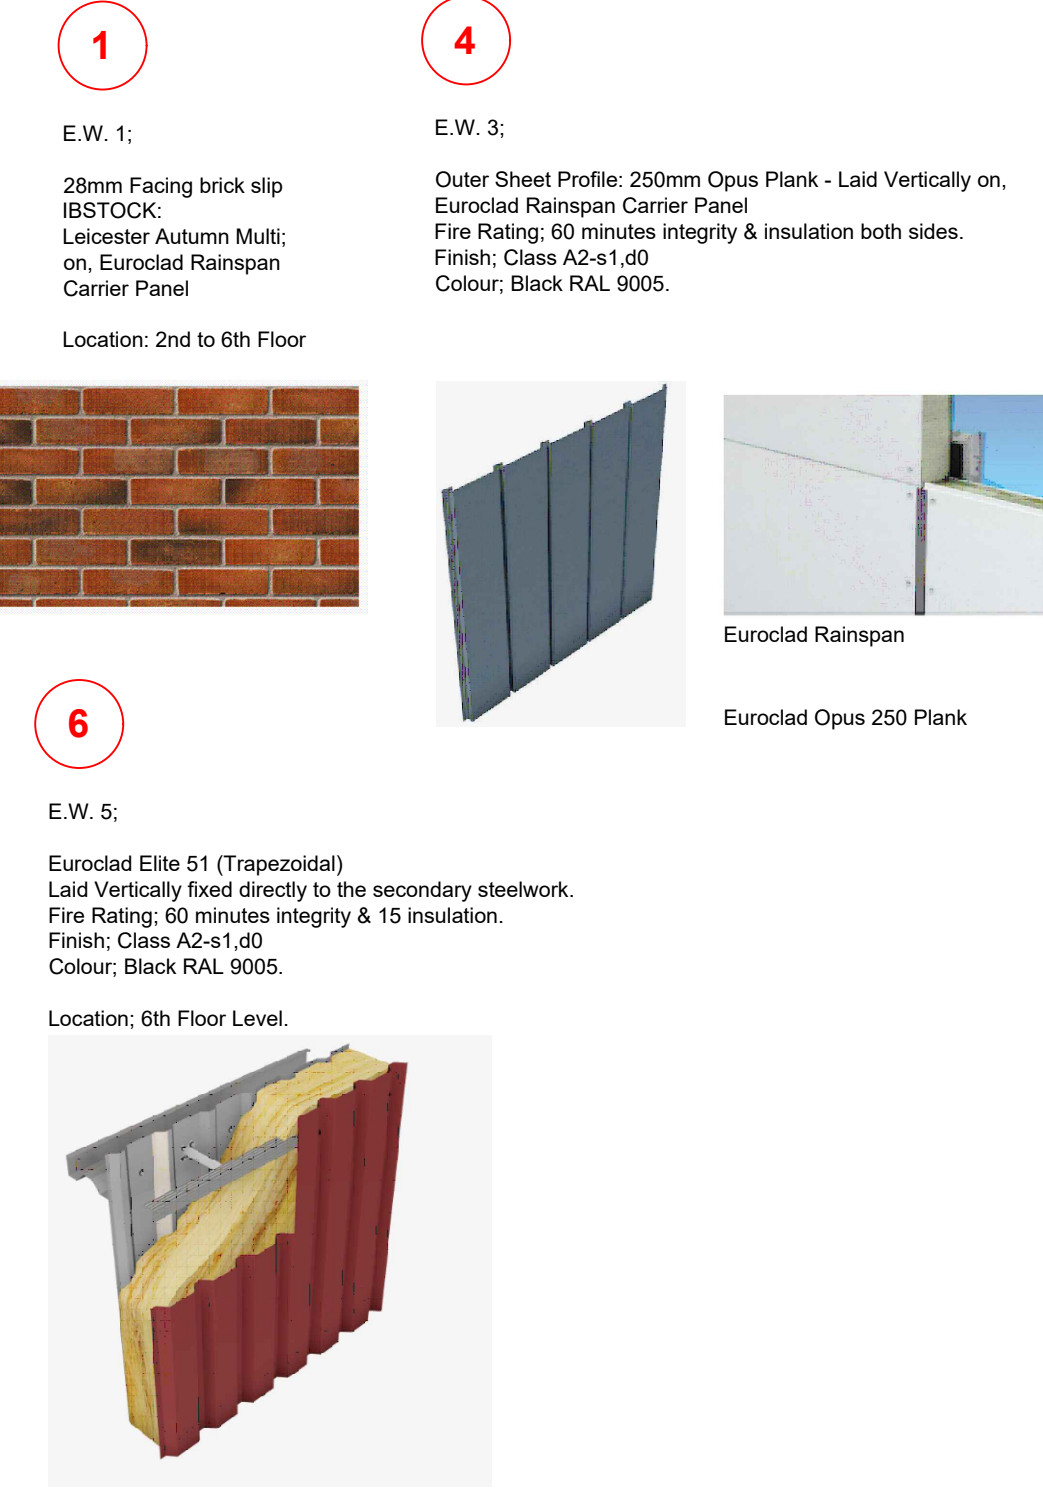

NOTES	ORIGINAL A0
All levels and dimensions to be checked on site prior to construction / fabrication; report discrepancies immediately. Do not scale dimensions from this drawings. This drawing is copyright protected.	
REVISION	

PLANNING

SCALE	DATE	DRAWN	CHECKED
1:5,10,20	July/26	DA	
PROJECT			
STOREX Self Storage Lawrence Street, South Tottenham, London			
DRAWING			
DETAIL: masonry profiles on Grid Line A_4_5			
FUSI ALLAN			
DRAWING No. 25012_D_201			