

Notes

ALL LEVELS ARE IN METRES DERIVED FROM GPS TRANSFORMATION
OSGM15



THE CO-ORDINATES ARE DERIVED FROM THE ORDNANCE SURVEY
ACTIVE STATION NETWORK OSTN15 (BASE STATION ST01)

sh	sill to head height
fs	floor to sill height
u/s	underside height
t/s	topside height
<u>fb</u>	floorboard direction
conc	concrete
rl	roof light
cup'd	cupboard
fp	fireplace
<u>sd</u>	sliding door
swp	soil and vent pipe
rwp	rain water pipe
©	carpet

3.17 room height

← — — — — roof slope
————— radiation

— radiator

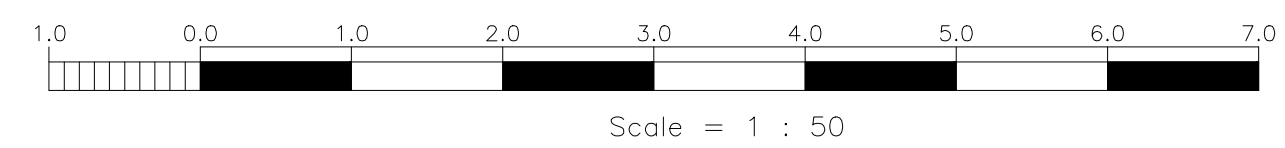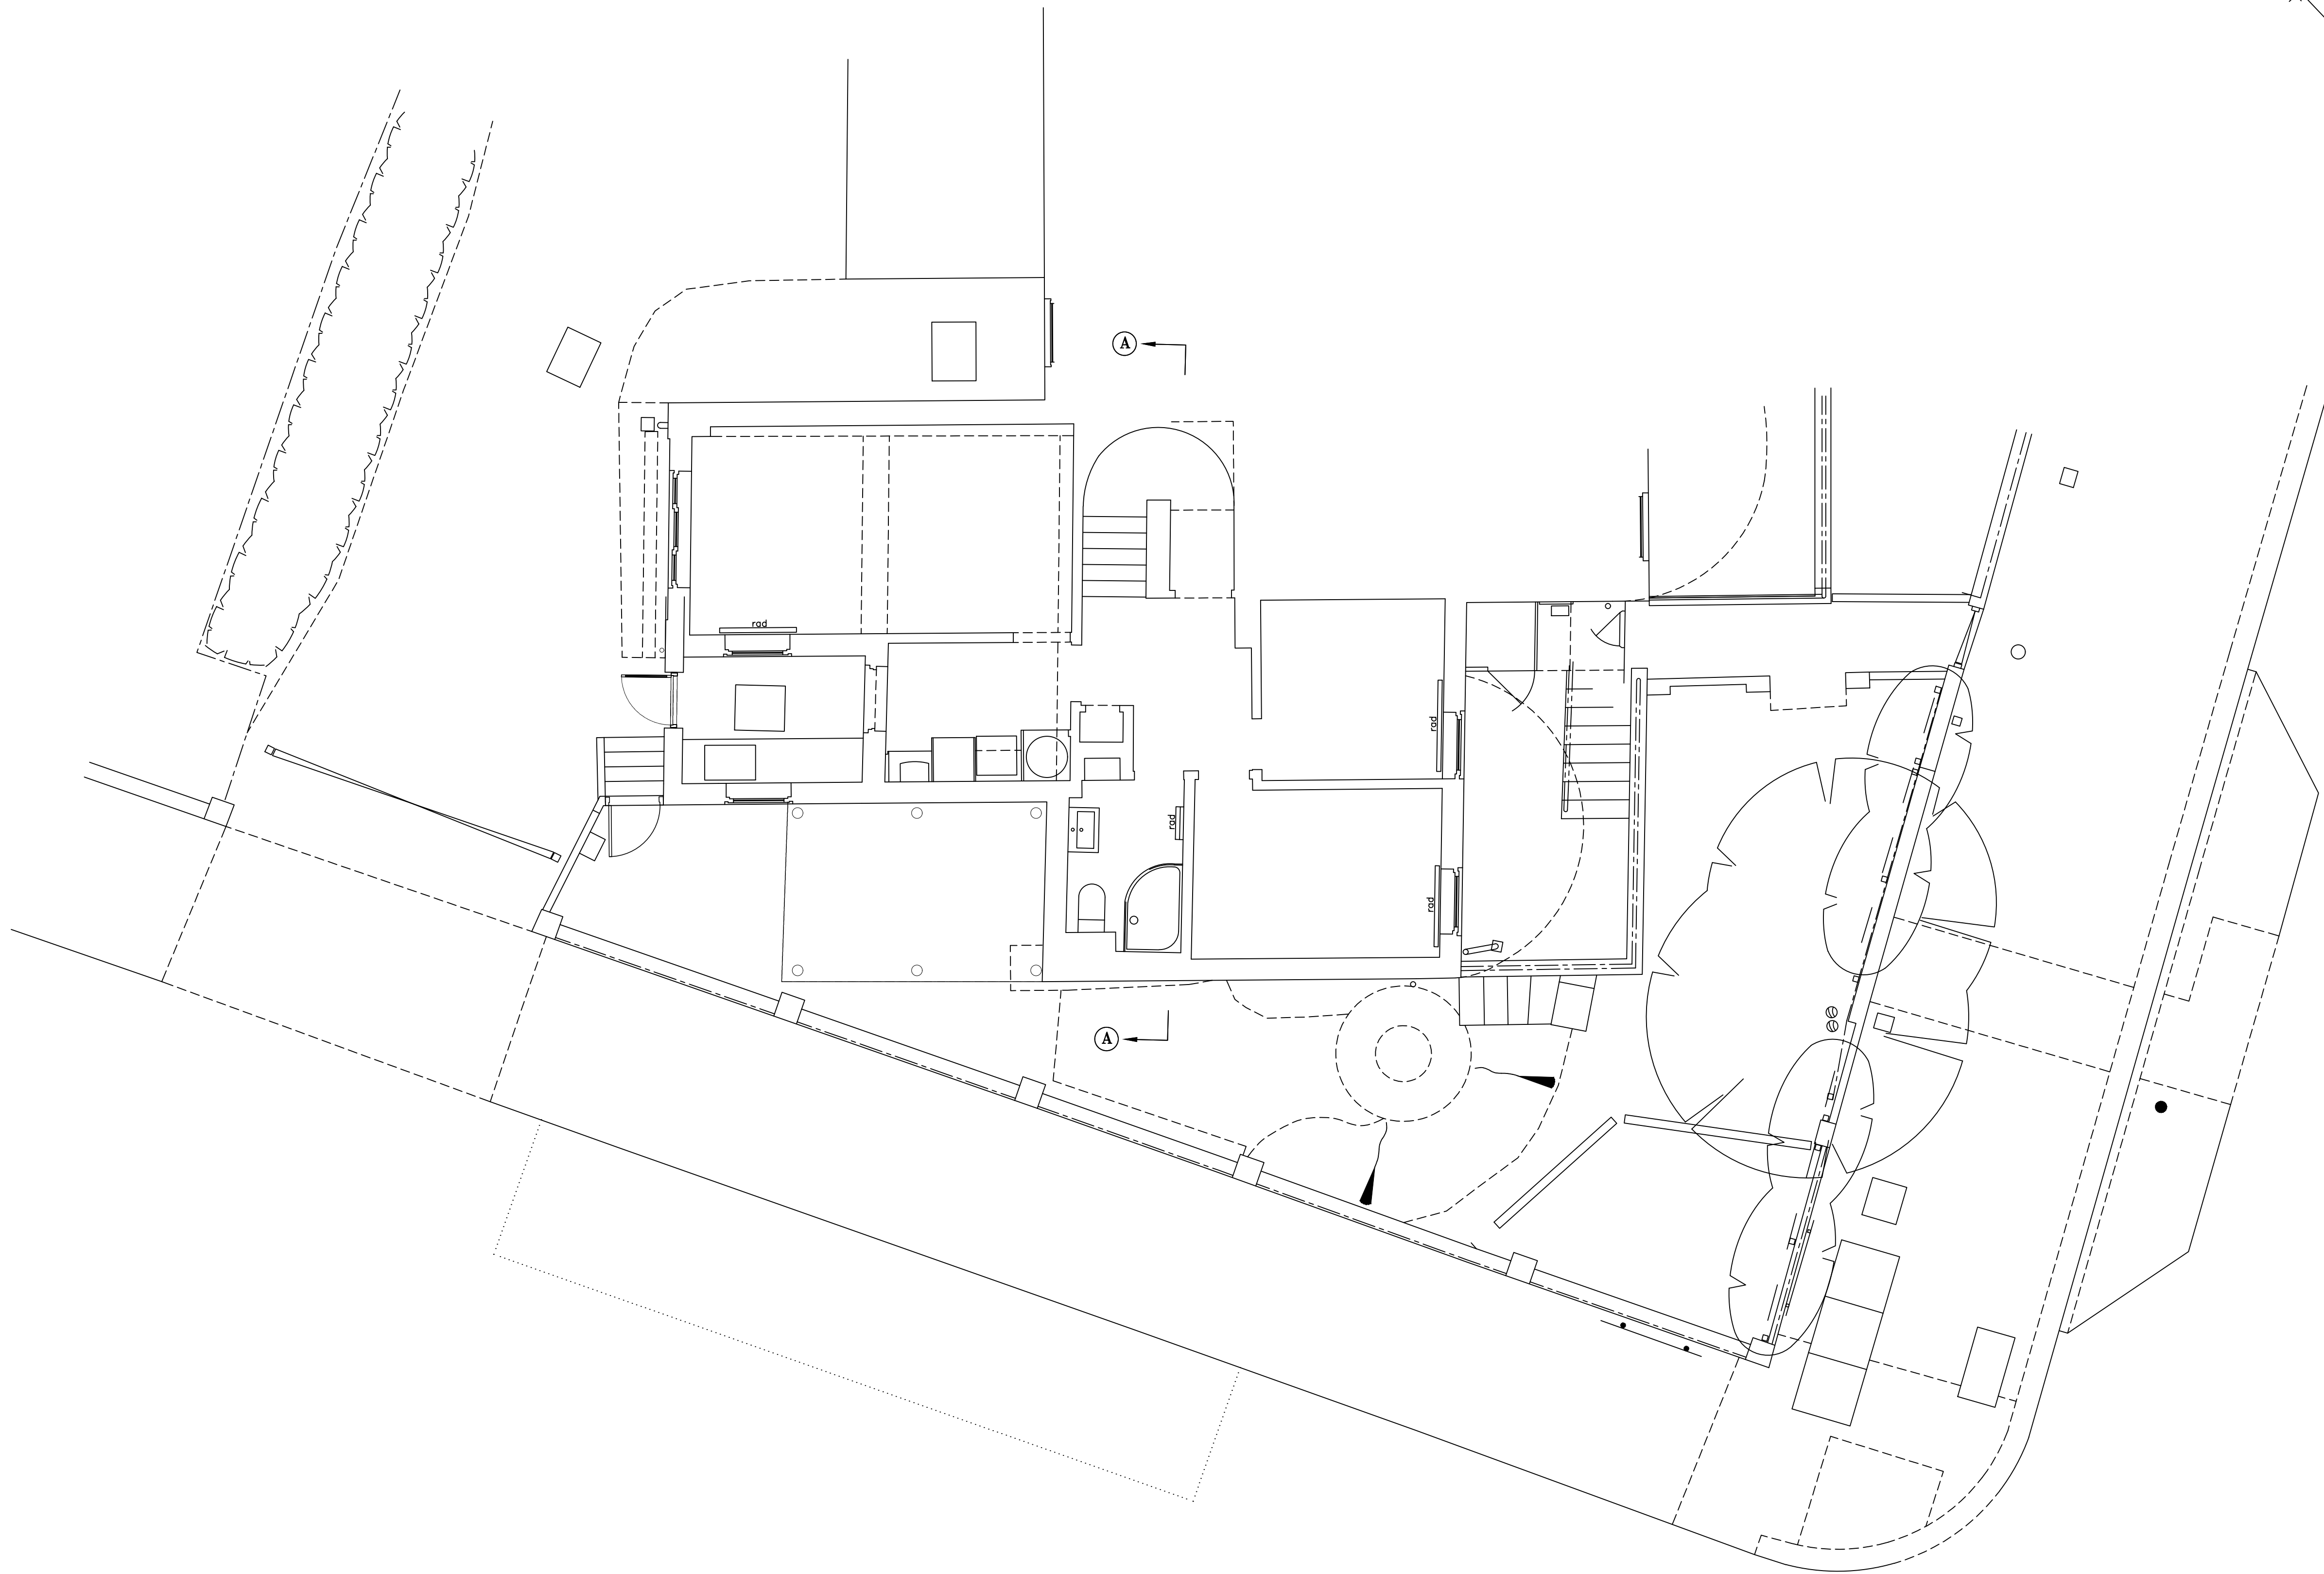

LOCATION	
----------	--

No.2A WOLSELEY ROAD
LONDON
N8 8RP

CLIENT _____

TAREK & ALINA ZAMBARAKJI

title	dwg no.
PROPOSED LOWER GROUND FLOOR PLAN	TA-008

dwg no.
TA-008

scale	date
1/50	2ND JULY 2026

2ND JULY 2026

WHITEHALL DEVELOPMENTS