

Notes

ALL LEVELS ARE IN METRES DERIVED FROM GPS TRANSFORMATION
OSGM15

THE CO-ORDINATES ARE DERIVED FROM THE ORDNANCE SURVEY
ACTIVE STATION NETWORK OSTN15 (BASE STATION ST01)




(No.2B)

(No.2A)

NORTH - WEST ELEVATION

A.O.D. 64.00m

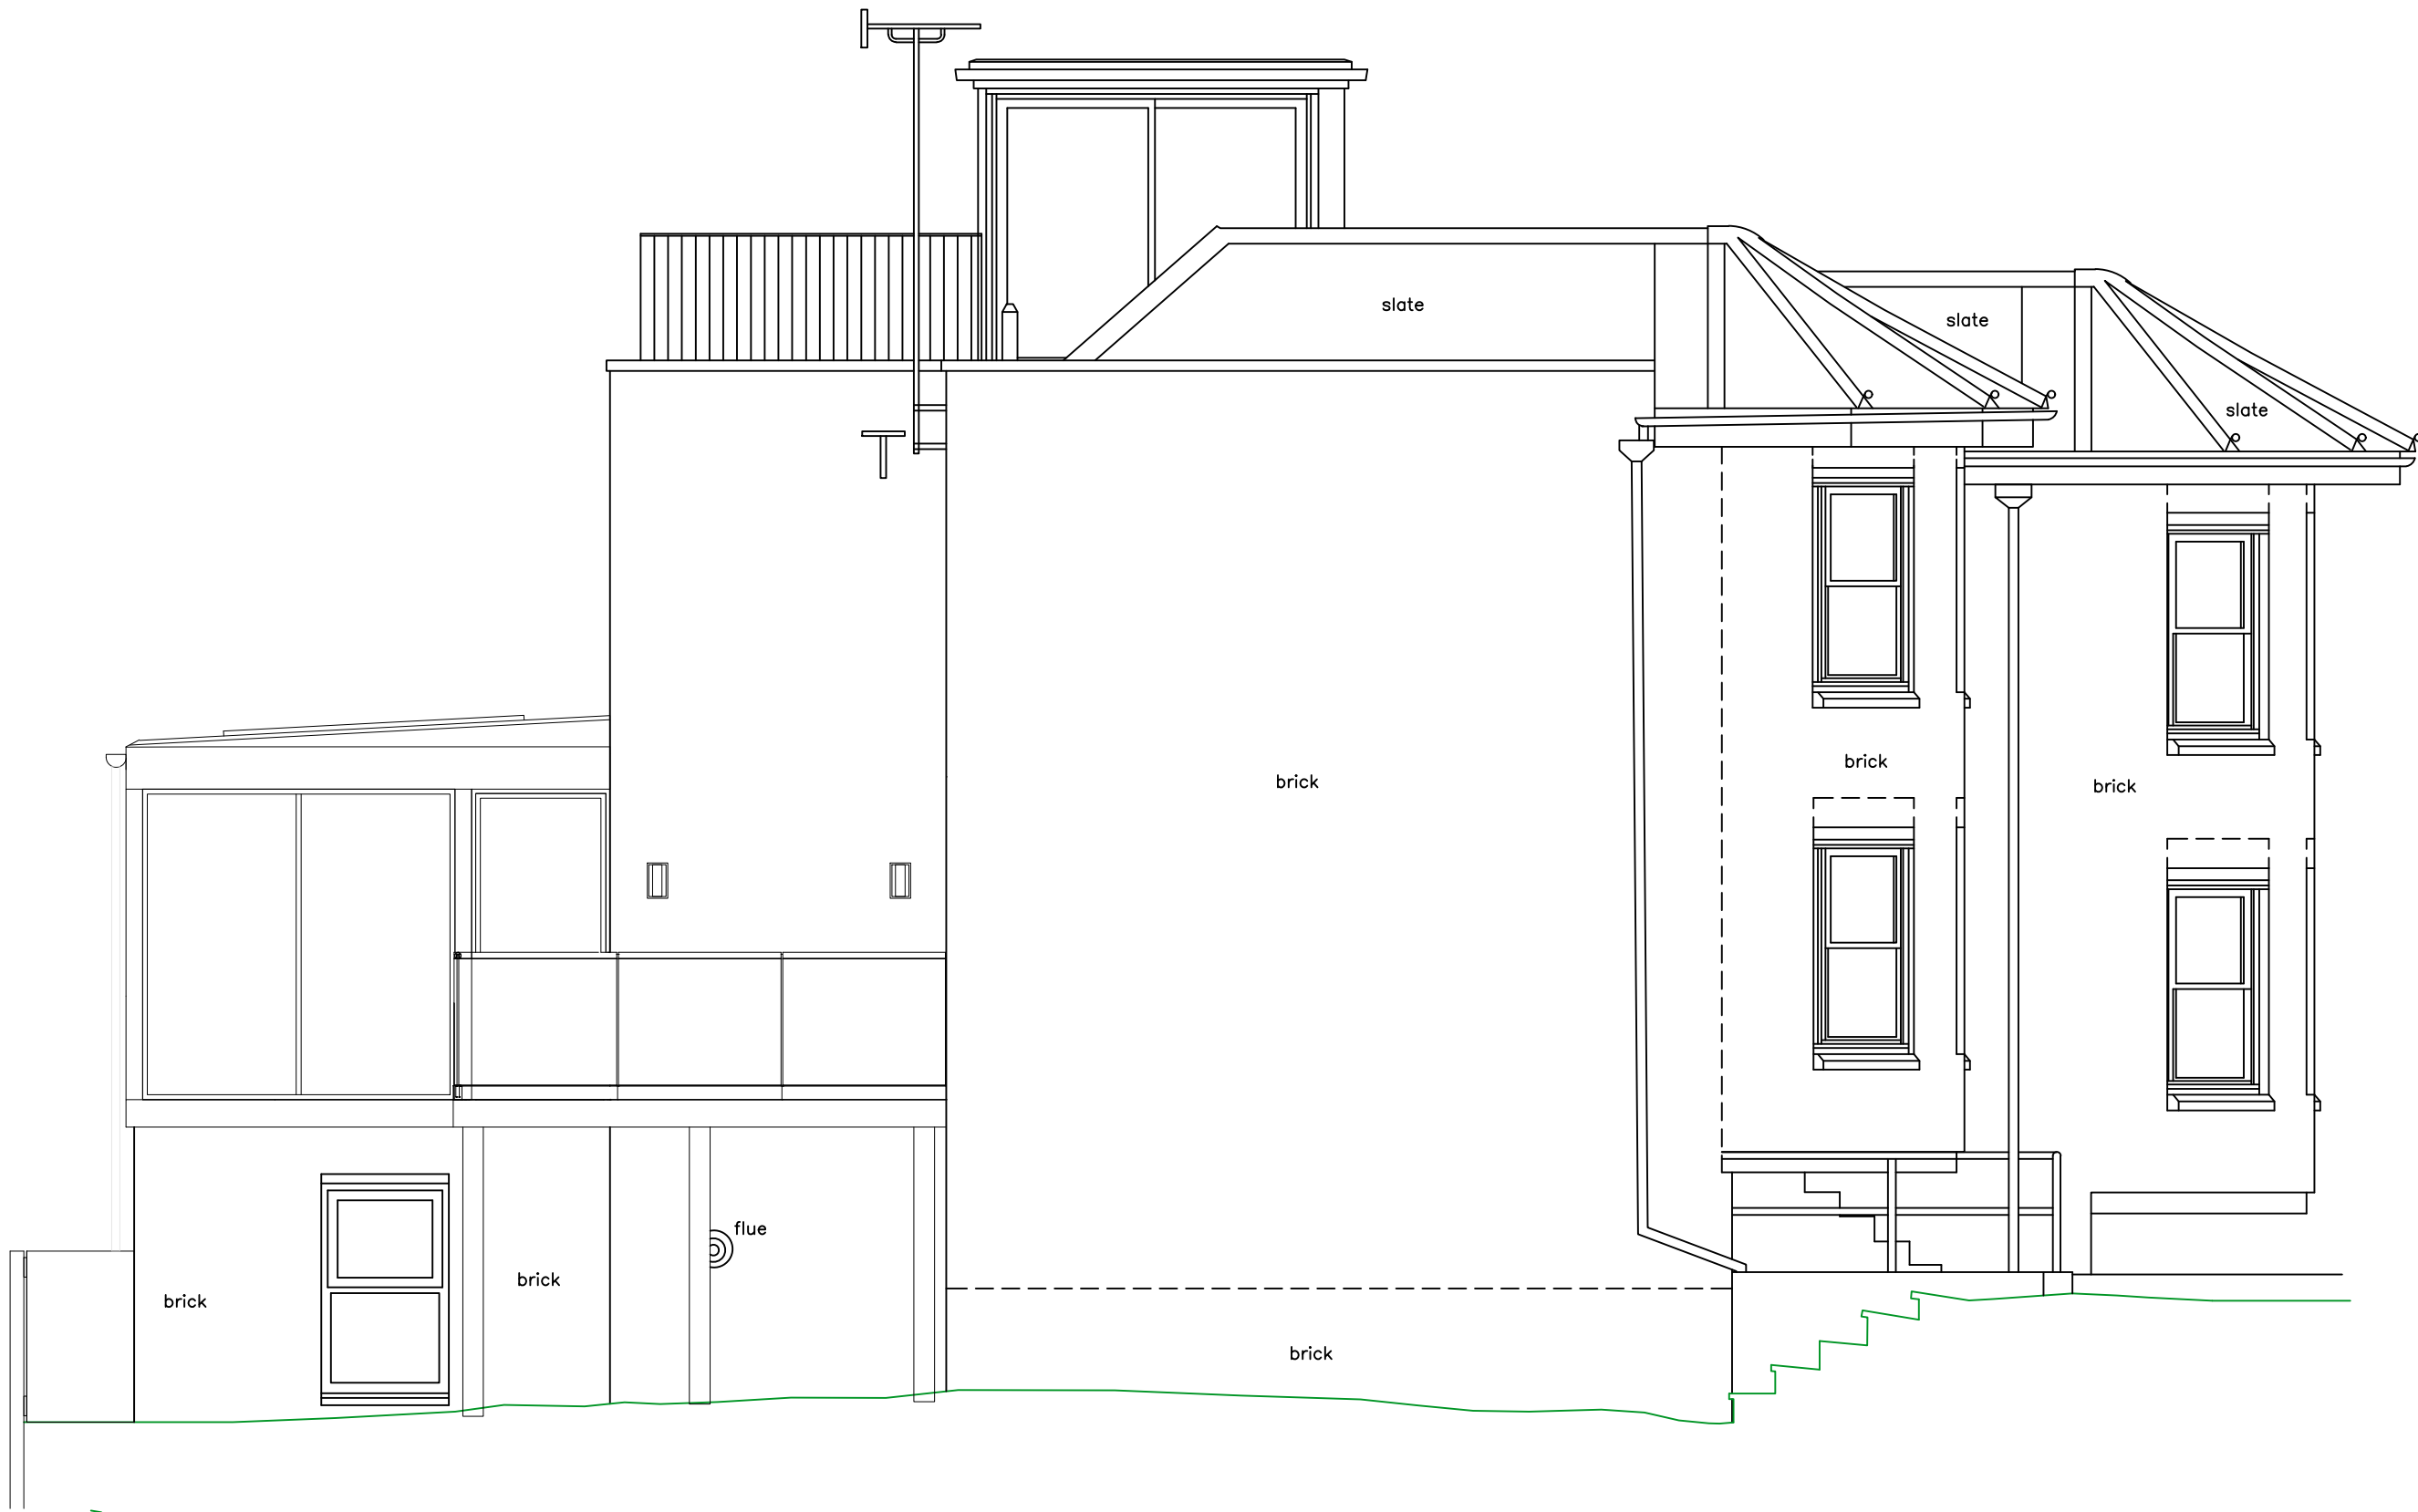

SOUTH - WEST ELEVATION (MONTENOTTE ROAD)

A.O.D. 64.00m




(No.2A)


(No.2B)

SOUTH - EAST ELEVATION (WOLSELEY ROAD)

A.O.D. 64.00m

 

Scale = 1 : 50

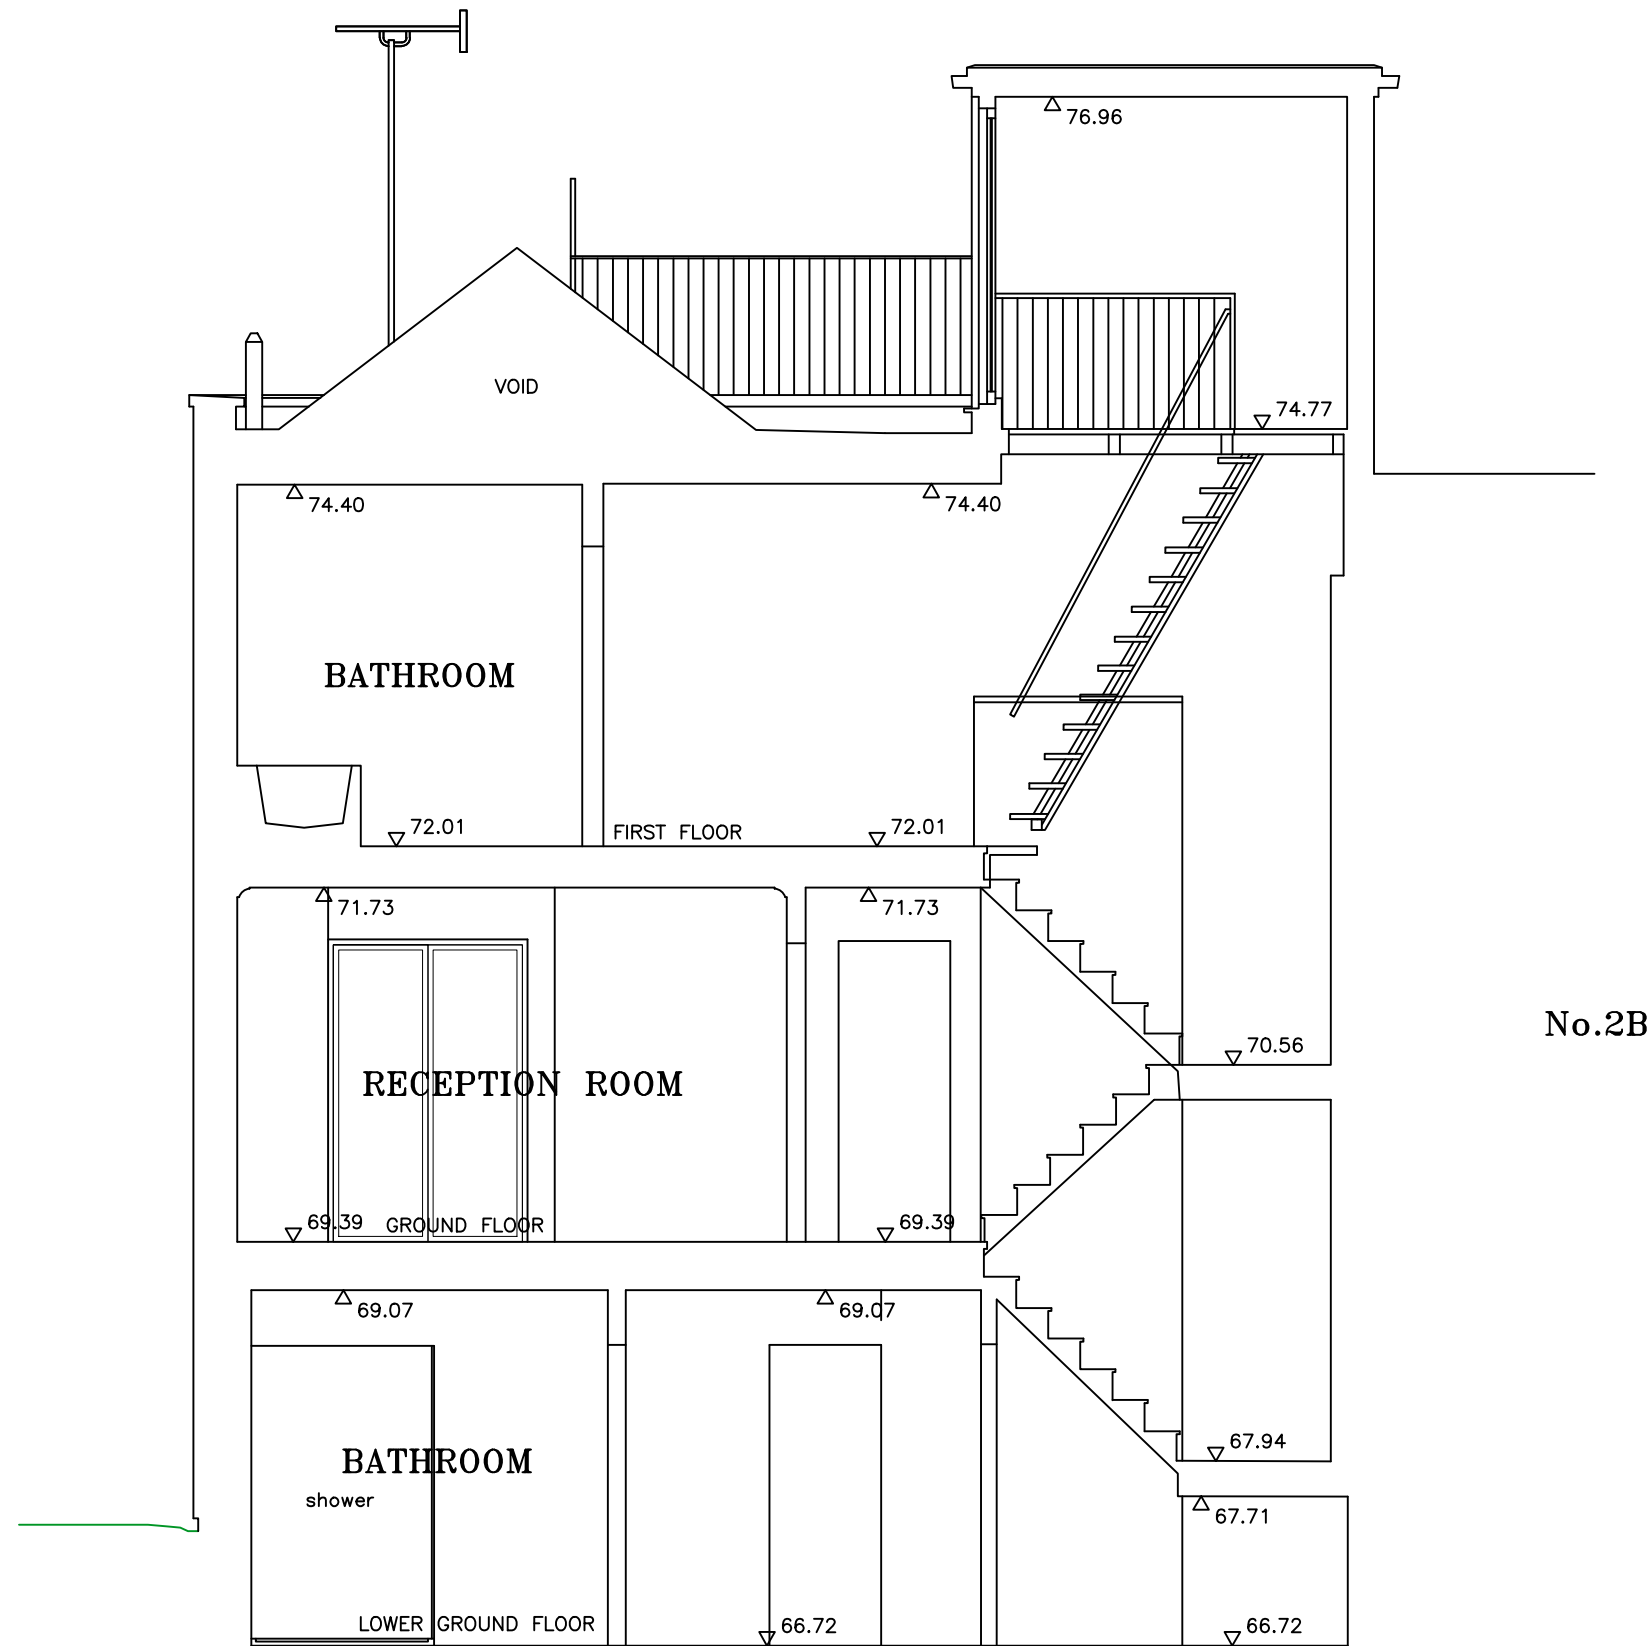

No.2B

SECTION A - A

A.O.D. 64.00m

LOCATION	
No.2A WOLSELEY ROAD LONDON N8 8RP	
CLIENT	
TAREK & ALINA ZAMBARAKJI	
title	dwg no.
PROPOSED ELEVATIONS AND SECTIONS	TA-012
scale	date
1/50	1ST JUNE 2026

WHITEHALL DEVELOPMENTS