


→ Denotes slope down

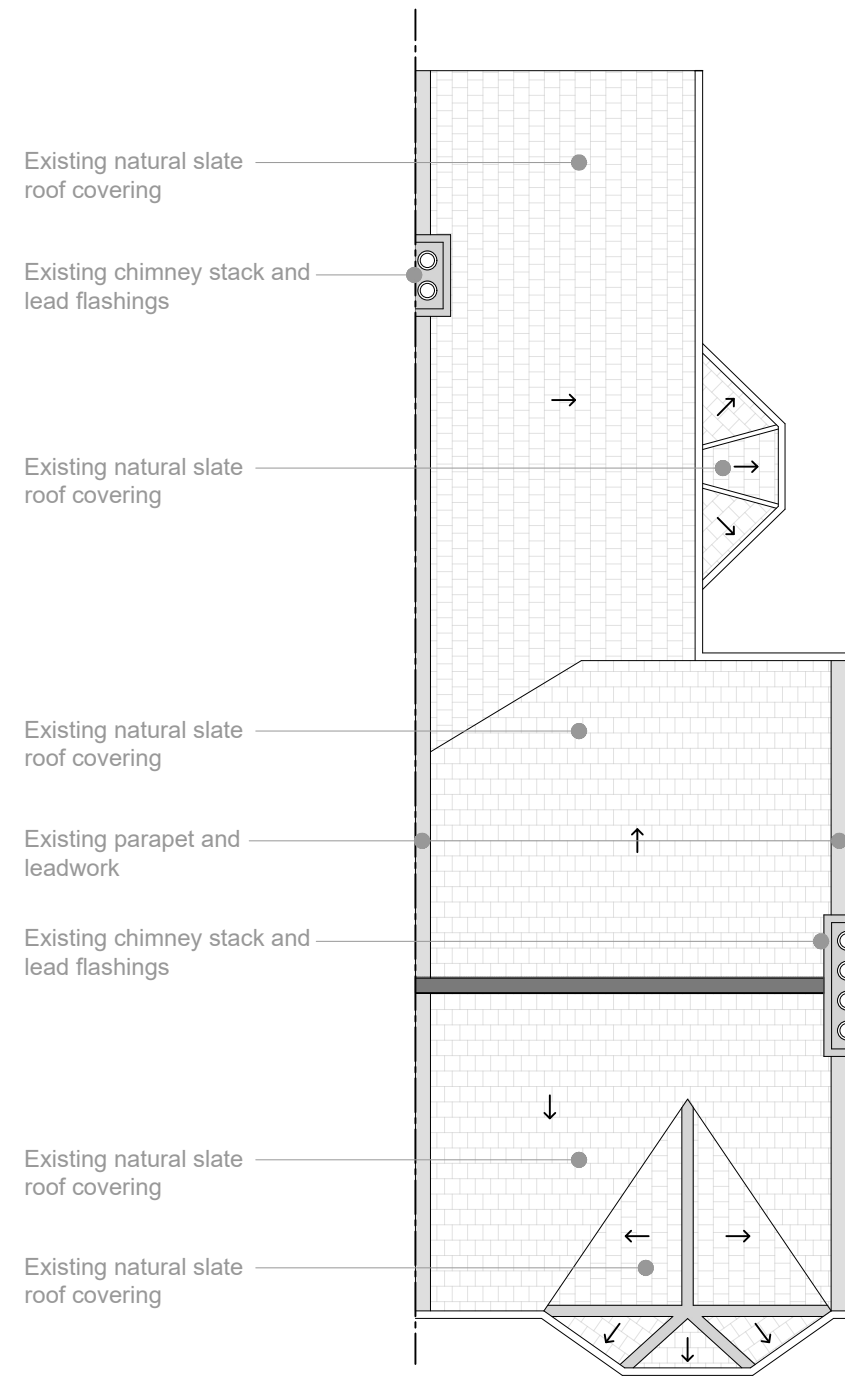

1 Existing Roof Plan
Scale:1:100 @ A3

Scale Bar 1:100 0 1 2 5m

Replace existing natural slate roof covering with new Faux Slate covering

Existing chimney stack to be made good / repaired where necessary to specialists details including any lead flashings

Replace existing natural slate roof covering with new Faux Slate covering

Replace existing natural slate roof covering with new Faux Slate covering


Repair / replace existing parapet and leadwork where necessary

Existing chimney stack to be made good / repaired where necessary to specialists details including any lead flashings


Replace existing natural slate roof covering with new Faux Slate covering

Replace existing natural slate roof covering with new Faux Slate covering

Cobham Road

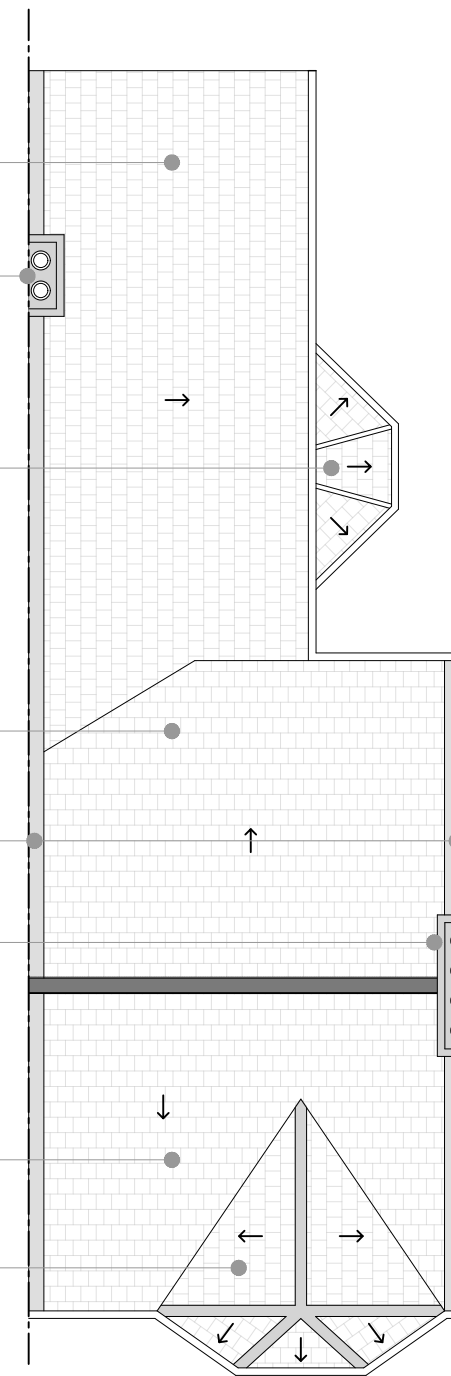

2 Proposed Roof Plan
Scale:1:100 @ A3

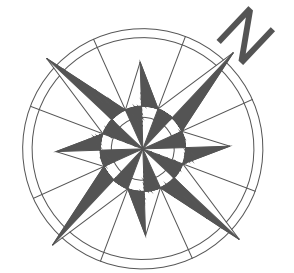

P1	Planning	TVS	DM	04.08.26
Rev	Description	By	QA	DD.MM.YY

© This drawing and any design hereon is the copyright of Potter Raper and must not be reproduced without their written consent. All drawings remain the property of Potter Raper. Figured dimension only to be taken from this drawing. All dimensions to be checked on site. Please inform Potter Raper immediately of any discrepancies before work proceeds.

Client
Wates / Clarion

Project Name
Capital Works 2026 / 27

Project Location
43 Cobham Road, Haringey,
London, N22 6RP

Sheet Name
Existing and Proposed Roof Plans

Project Status
Planning

Drawing Nr.
12235-PR-CR_43-ZZ-DR-A-PL101

Scale
1:100 @ A3



Duncan House
1A Burnhill Road
Beckenham
Kent
BR3 3LA
Tel: 020 8658 3538