


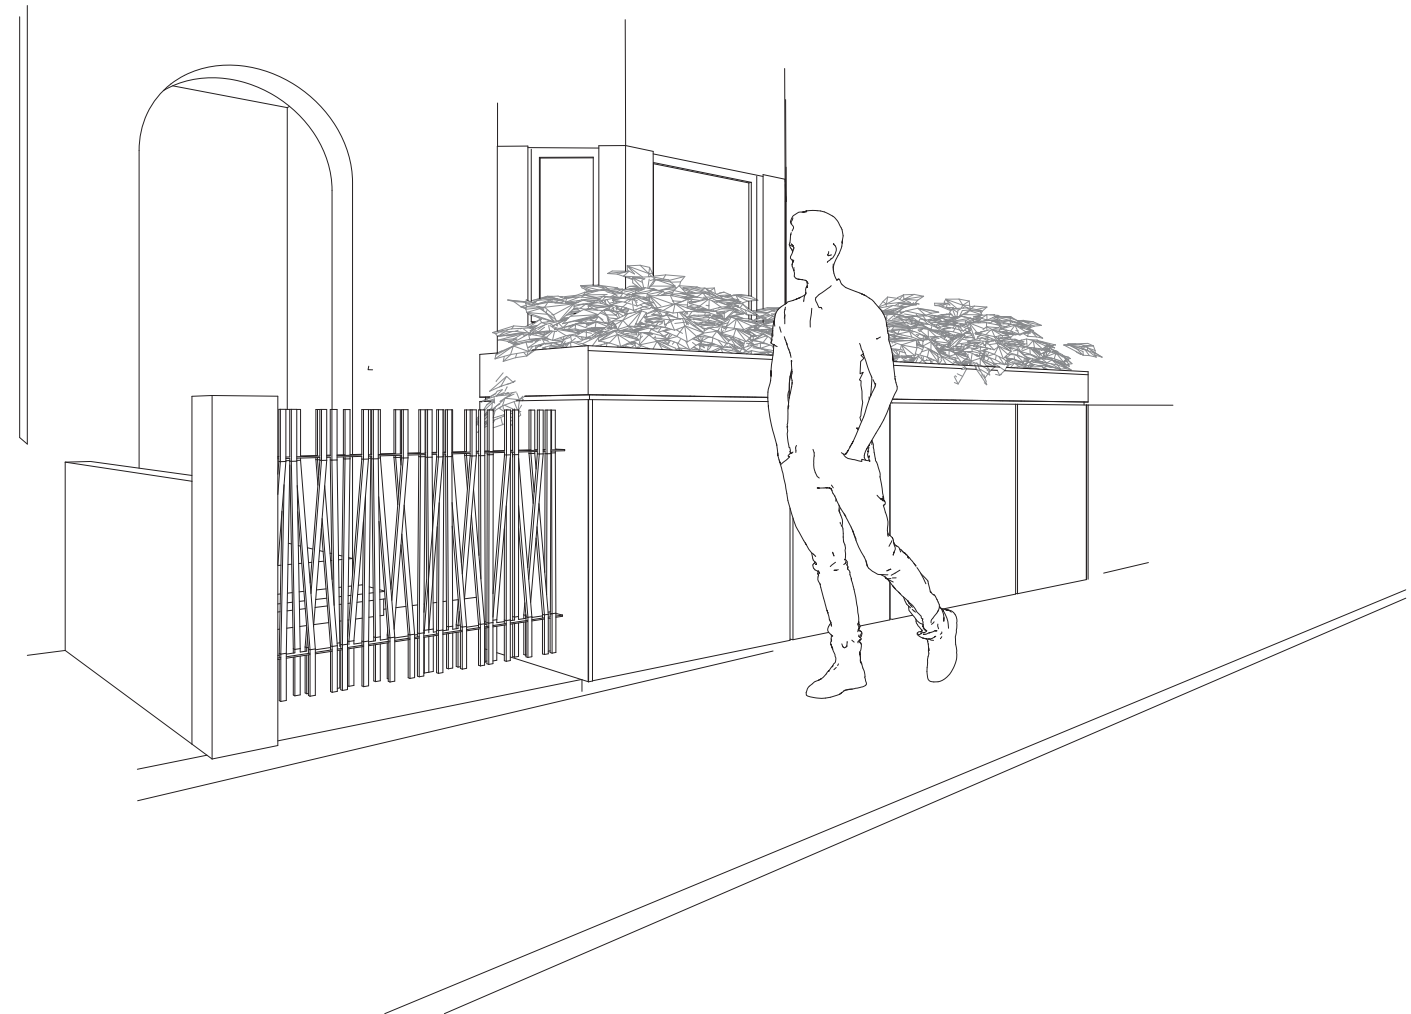


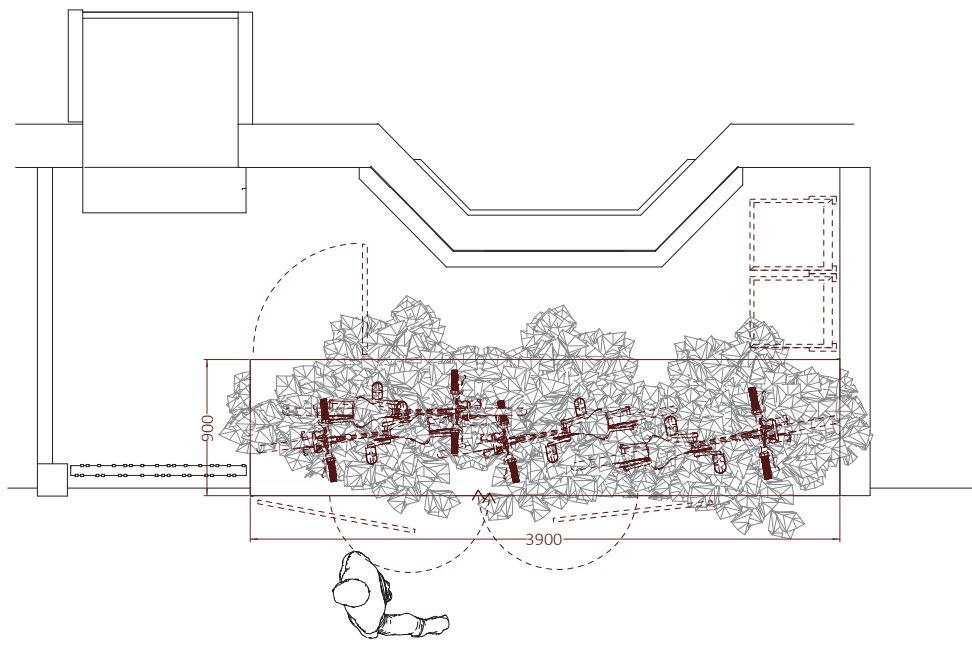

01 Plan

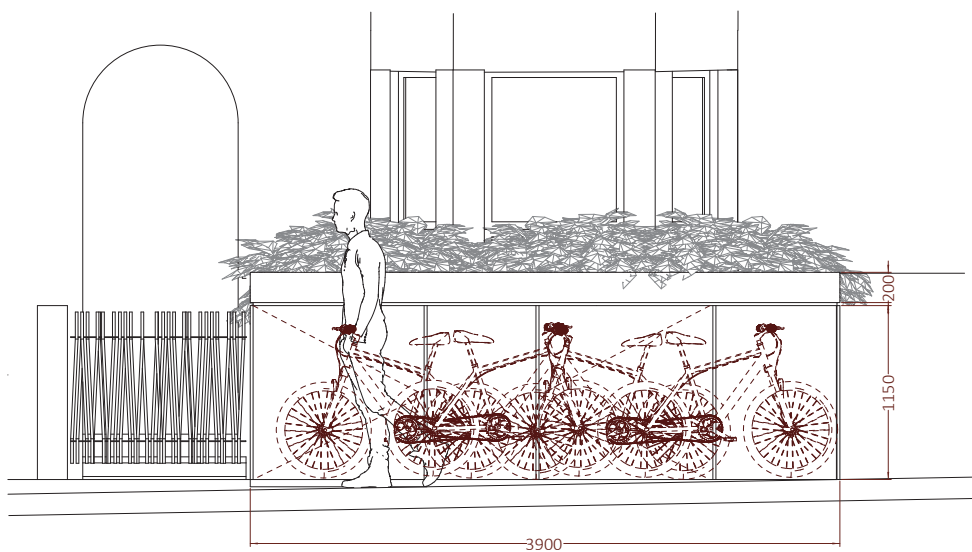

02 Front Elevation

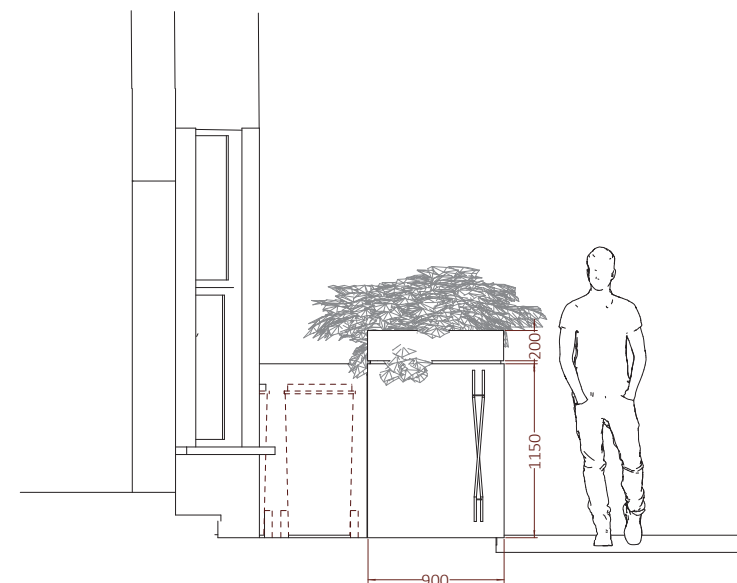

03 Elevation

Notes;
All site dimensions from Architect drawings or agreed survey.
Layout of plan as agreed with front door layout. Actual hinge position may differ.
Client is responsible for site preparation and levelling of base and all finishes for the concrete surfaces, and pavements.
Water for irrigation is strongly recommended, as is power source for future uses.

Changes must be requested prior to manufacture

All finishes are oxidized (red) finish as standard other finishes on consultation and additional to cost.

Drawing of building context is indicative and not representative of actual dimensions and features.

DO NOT SCALE FROM THIS DRAWING. THE CONTRACTOR SHALL CHECK AND VERIFY ALL DIMENSIONS ON SITE AND REPORT DISCREPANCIES IN WRITING TO NOMAD WORKHOUSE LTD. BEFORE PROCEEDING WORK. ALL DIMENSIONS IN MILLIMETERS UNLESS OTHERWISE STATED. DRAWINGS STATUS AS INDICATED BELOW.

THE COPYRIGHT IN THIS DRAWING IS VESTED IN NOMAD WORKHOUSE LTD. AND NO LICENSE OR ASSIGNMENT OF ANY KIND HAS BEEN, OR IS GRANTED TO ANY THIRD PARTY WHETHER BY PROVISION OF COPIES OR ORIGINALS OR OTHERWISE UNLESS AGREED IN WRITING.



00BB 70 Seymour Road Proposed

00BB-GA100-01

Project

Drawing No.

RevDate 12/07/2026
Scale 50 @A3
Drawn by LHF

Concept