

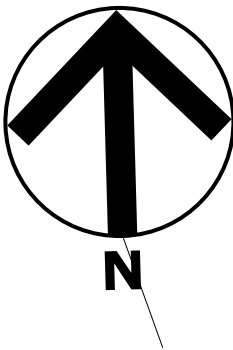


56 Queens Avenue, London, N10 3NU

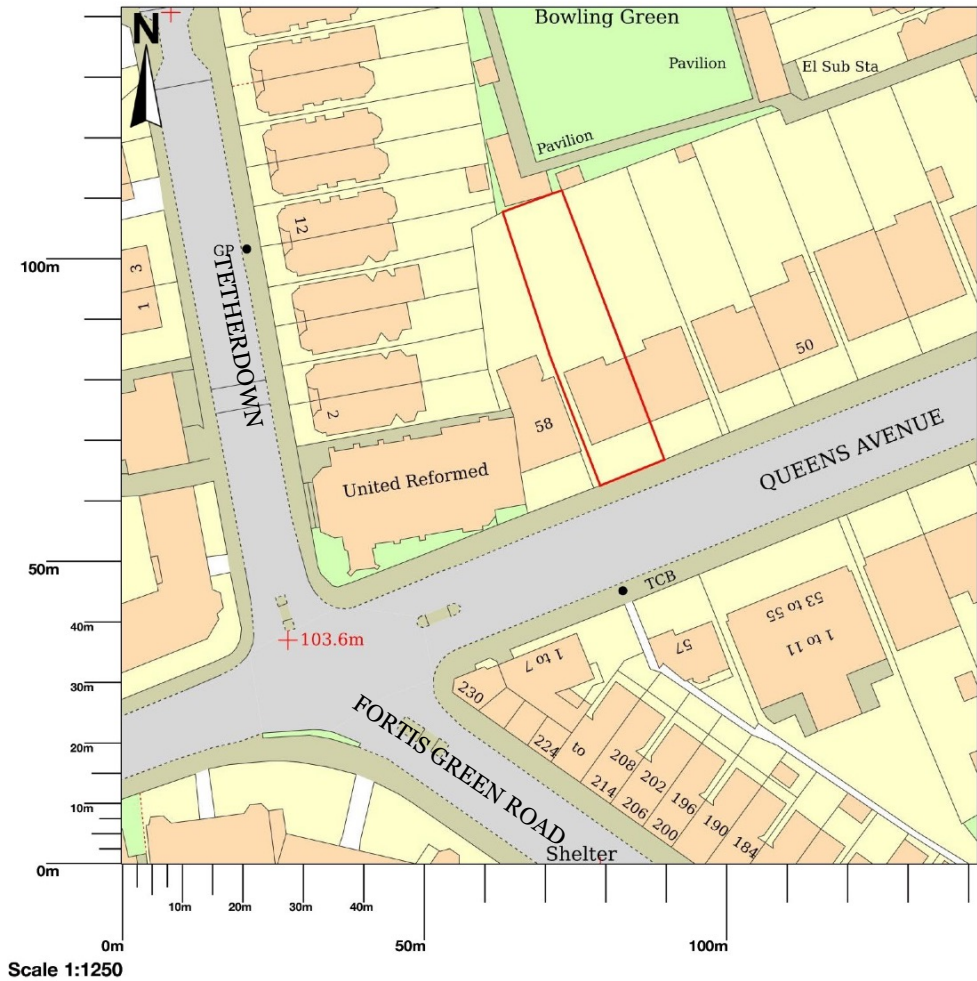


REVISIONS	
MM/DD/YY	REMARKS
1	---
2	---
3	---
4	---
5	---

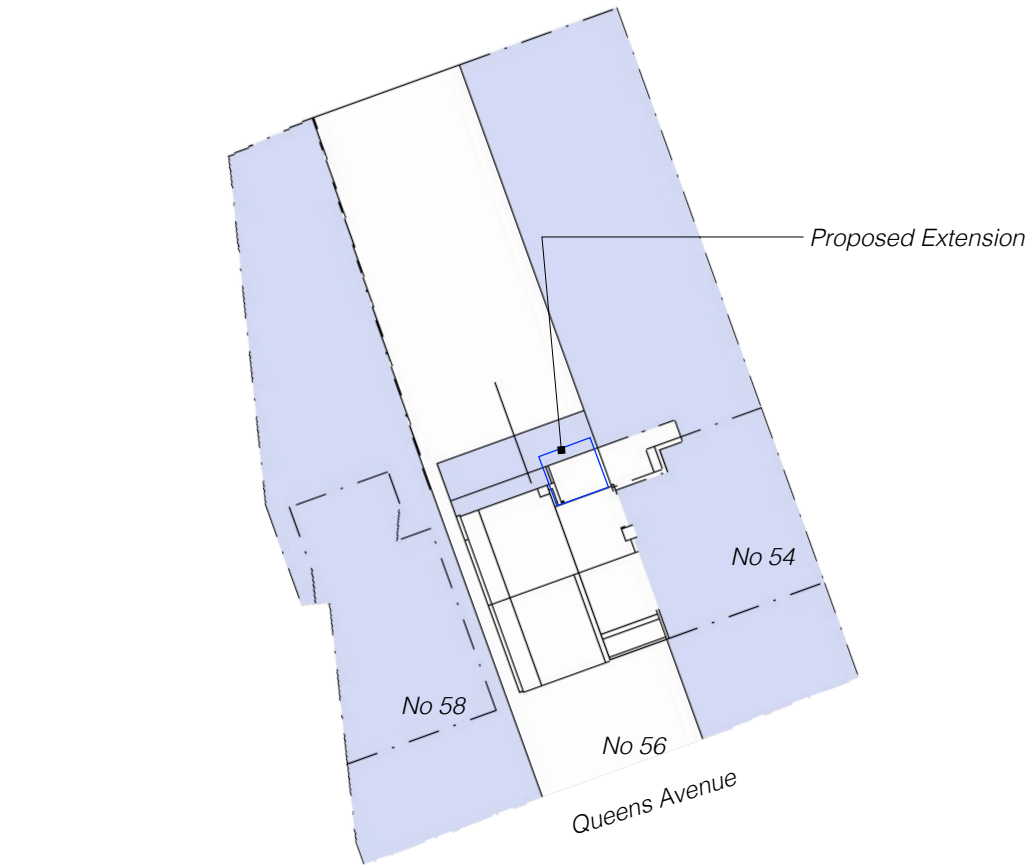


North Facing Elevation

A
02

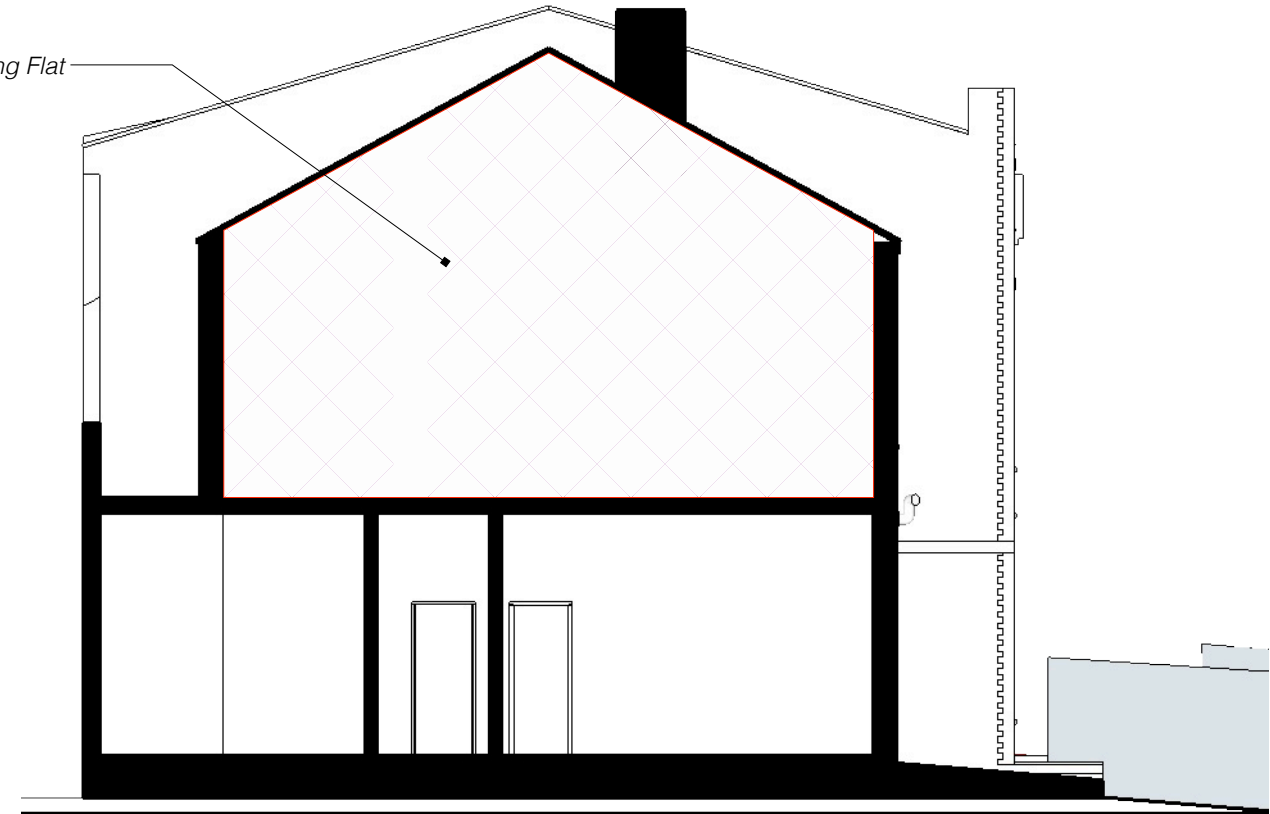

West Facing Sectional Elevation


B
02

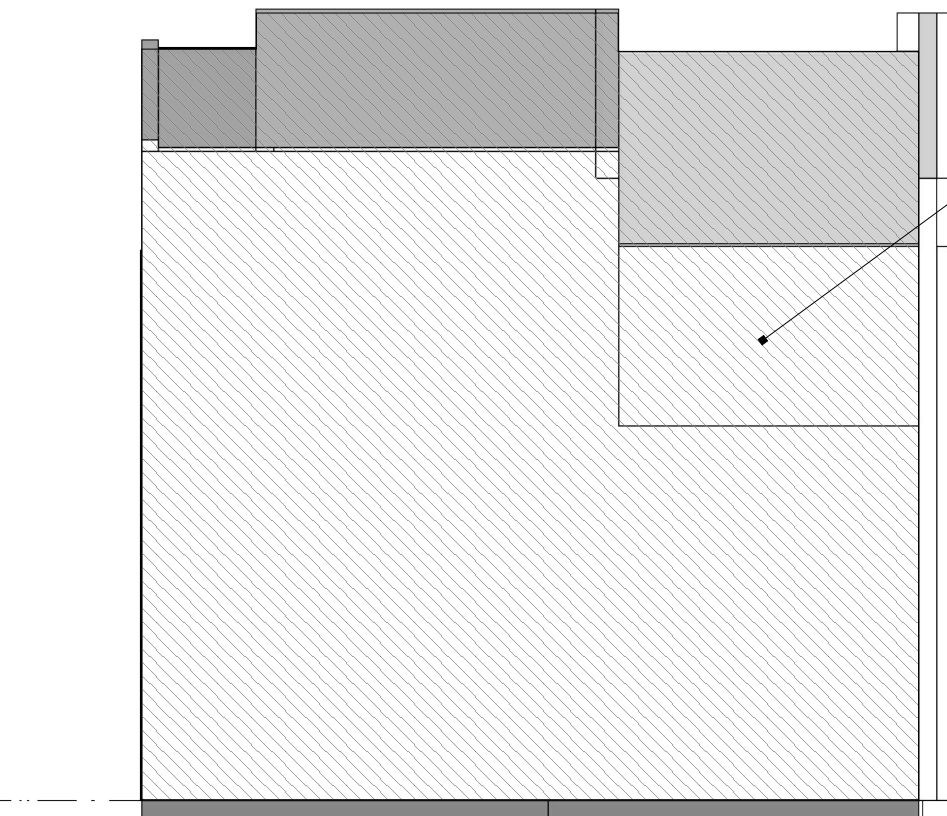

South Facing Elevation

C
02

Existing Elevation unaltered

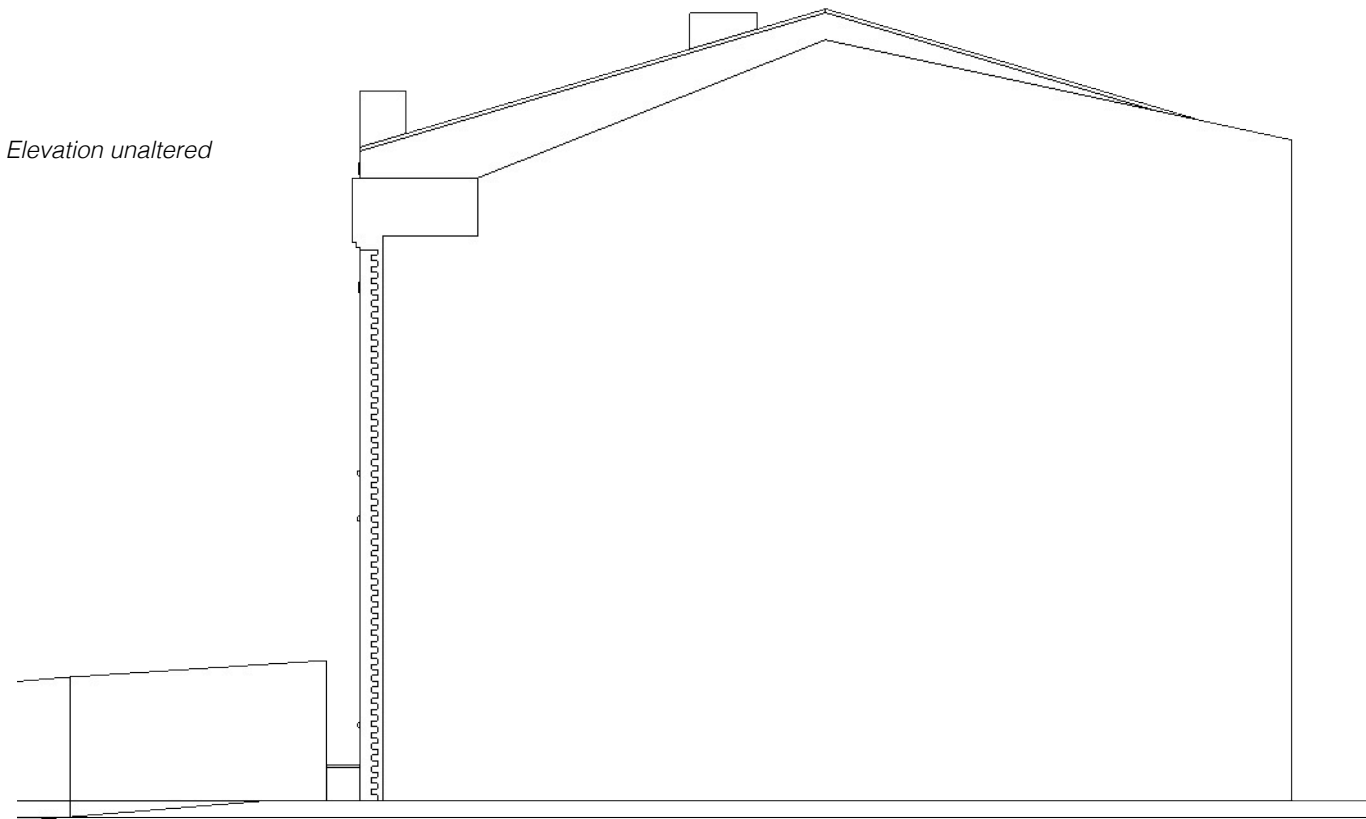

East Facing Elevation

D
02

Scale 1:100 @ A3



Existing Elevations




Proposed extension at Flat 2, 56 Queens Avenue N10 3NU

7 Cassius Close, Milton Keynes
Bucks MK11 4AE
Tel: 01908 887572 Mob: 07778353203
email: hello@appropriate-design.co.uk

REVISIONS



	MM/DD/YY	REMARKS
1	--/--/--	...
2	--/--/--	...
3	--/--/--	...
4	--/--/--	...
5	--/--/--	...

02
19012026
QR1b

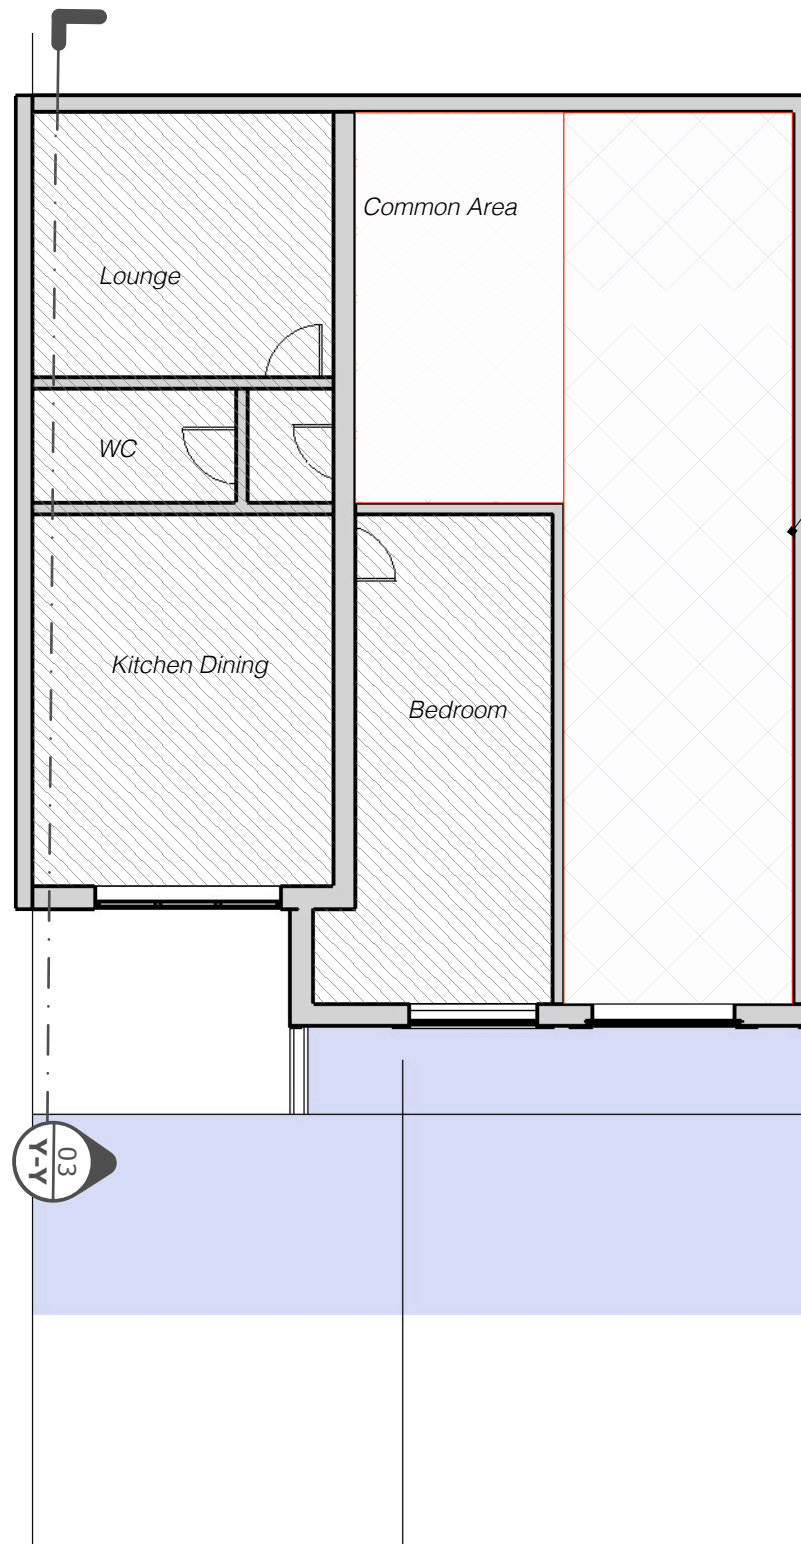


Plan view Ground Floor

Neighbouring Flat

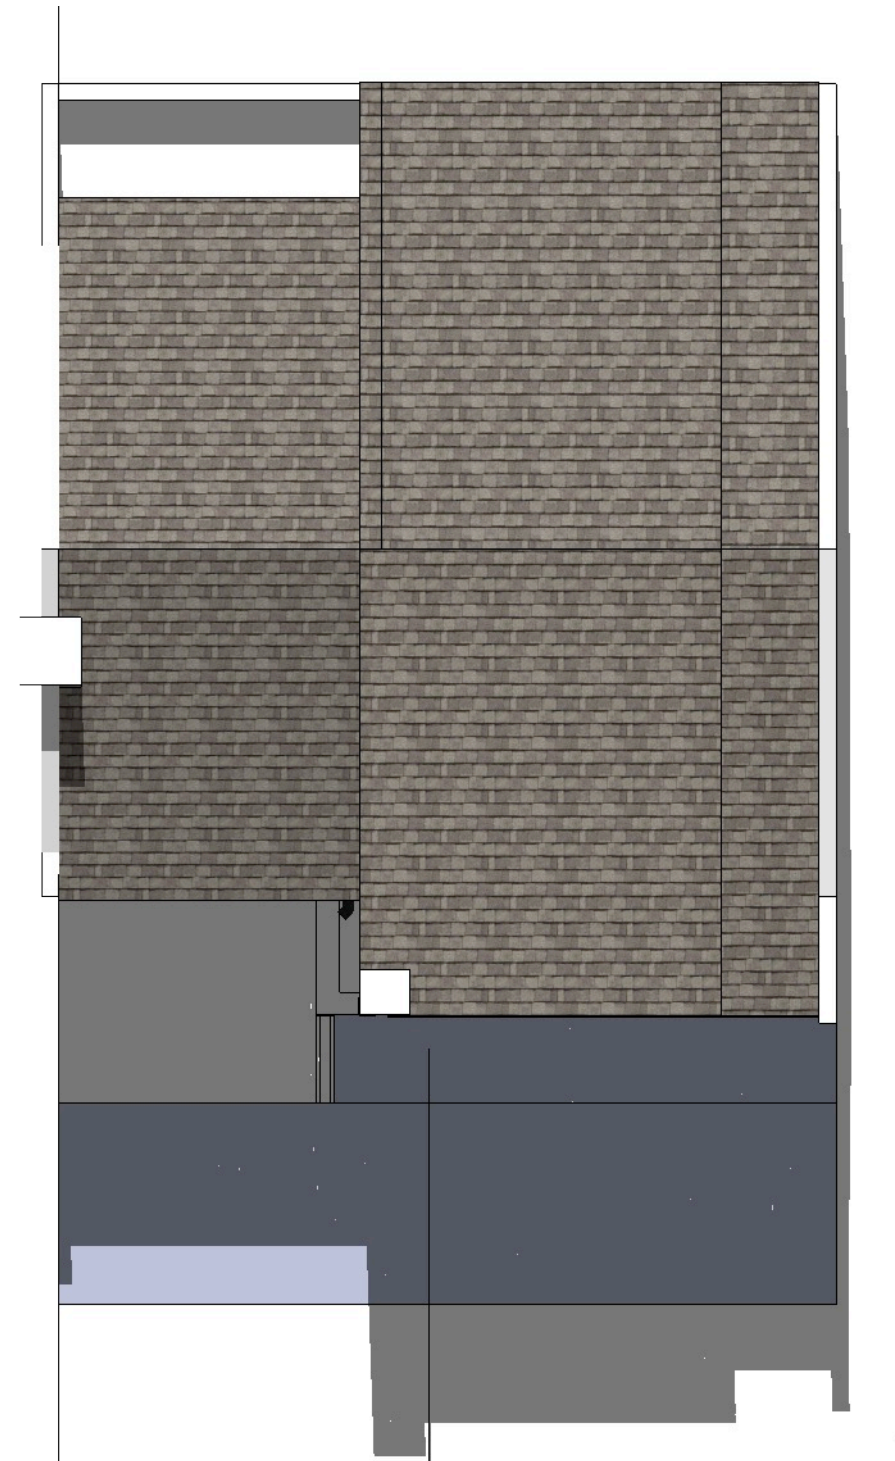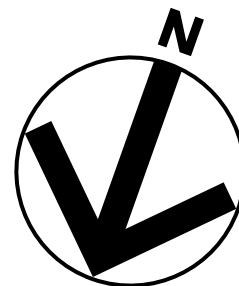

Roof Plan

Scale 1:100 @ A3

 

Existing Plans





Proposed extension at Flat 2, 56 Queens Avenue N10 3NU

7 Cassius Close, Milton Keynes
Bucks MK11 4AE
Tel: 01908 887572 Mob: 07778353203
email: hello@appropriate-design.co.uk

REVISIONS

	MM/DD/YY	REMARKS
1	--/--/--	...
2	--/--/--	...
3	--/--/--	...
4	--/--/--	...
5	--/--/--	...

03
19012026
QR1b

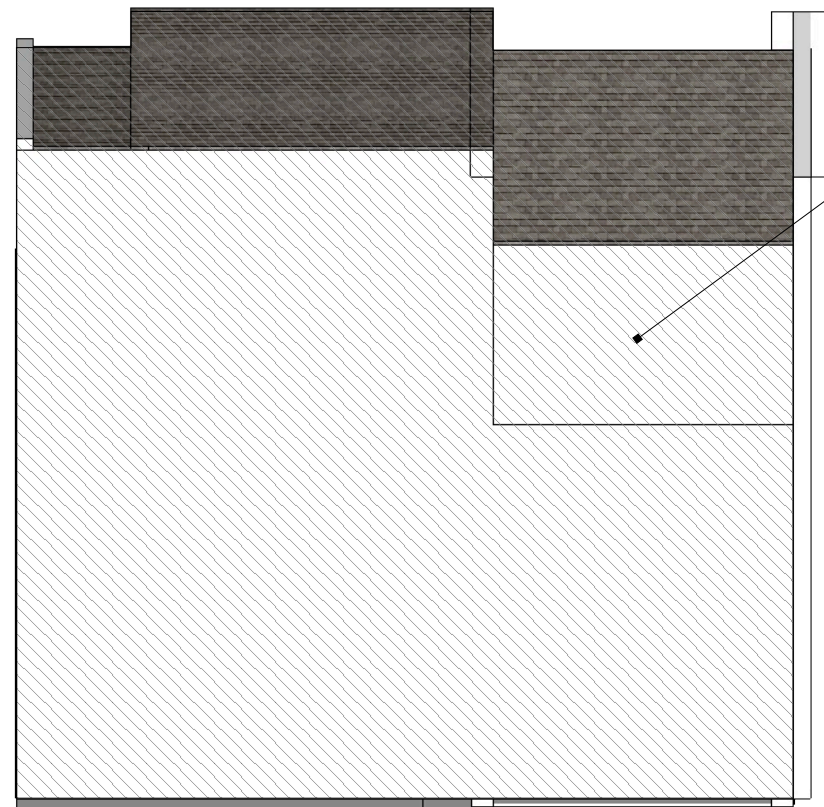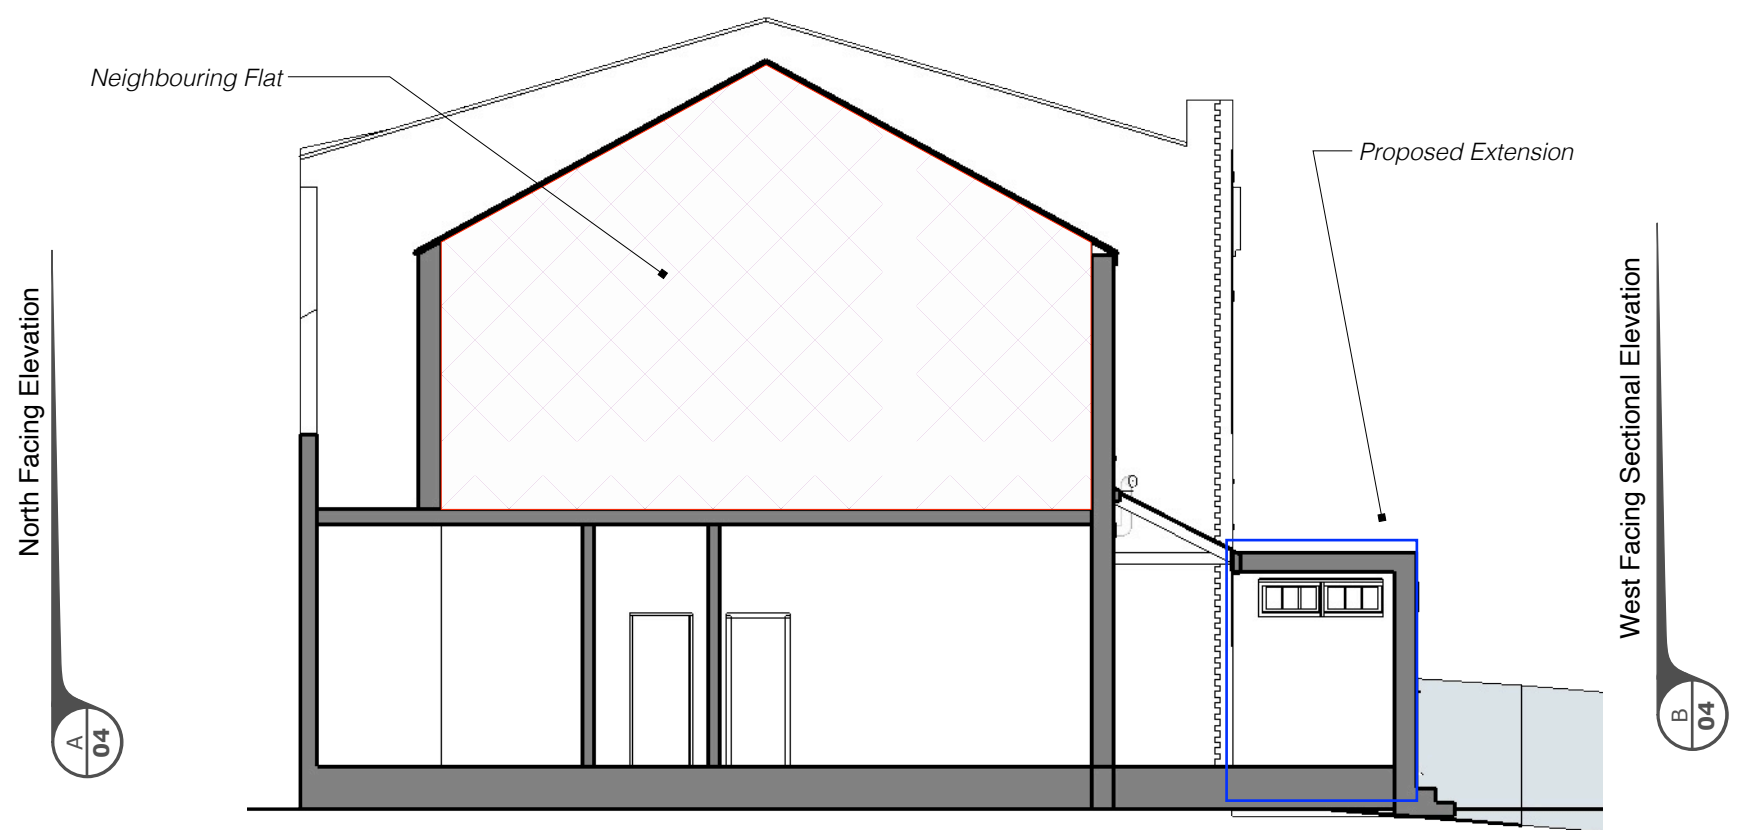

Proposed Elevations






Proposed extension at Flat 2, 56 Queens Avenue N10 3NU

7 Cassius Close, Milton Keynes
Bucks MK11 4AE
Tel: 01908 887572 Mob: 07778353203
email: hello@appropriate-design.co.uk

REVISIONS

MM/DD/YY	REMARKS
1	---
2	---
3	---
4	---
5	---

19012026 04
QR1b

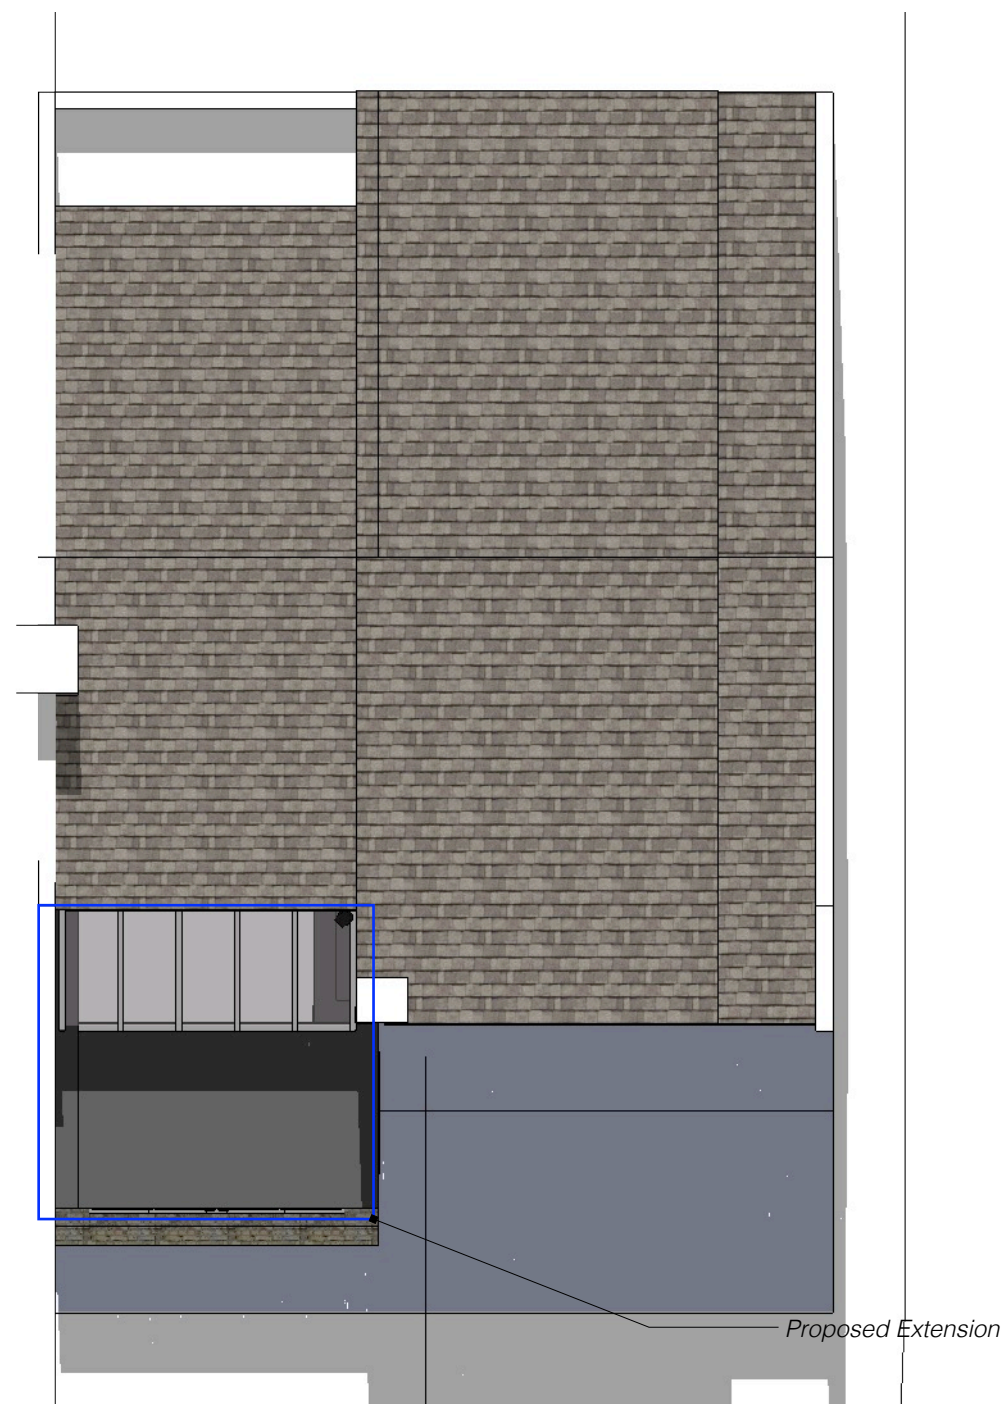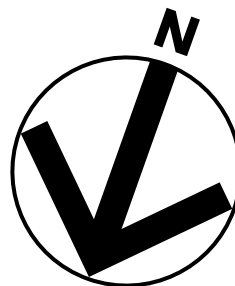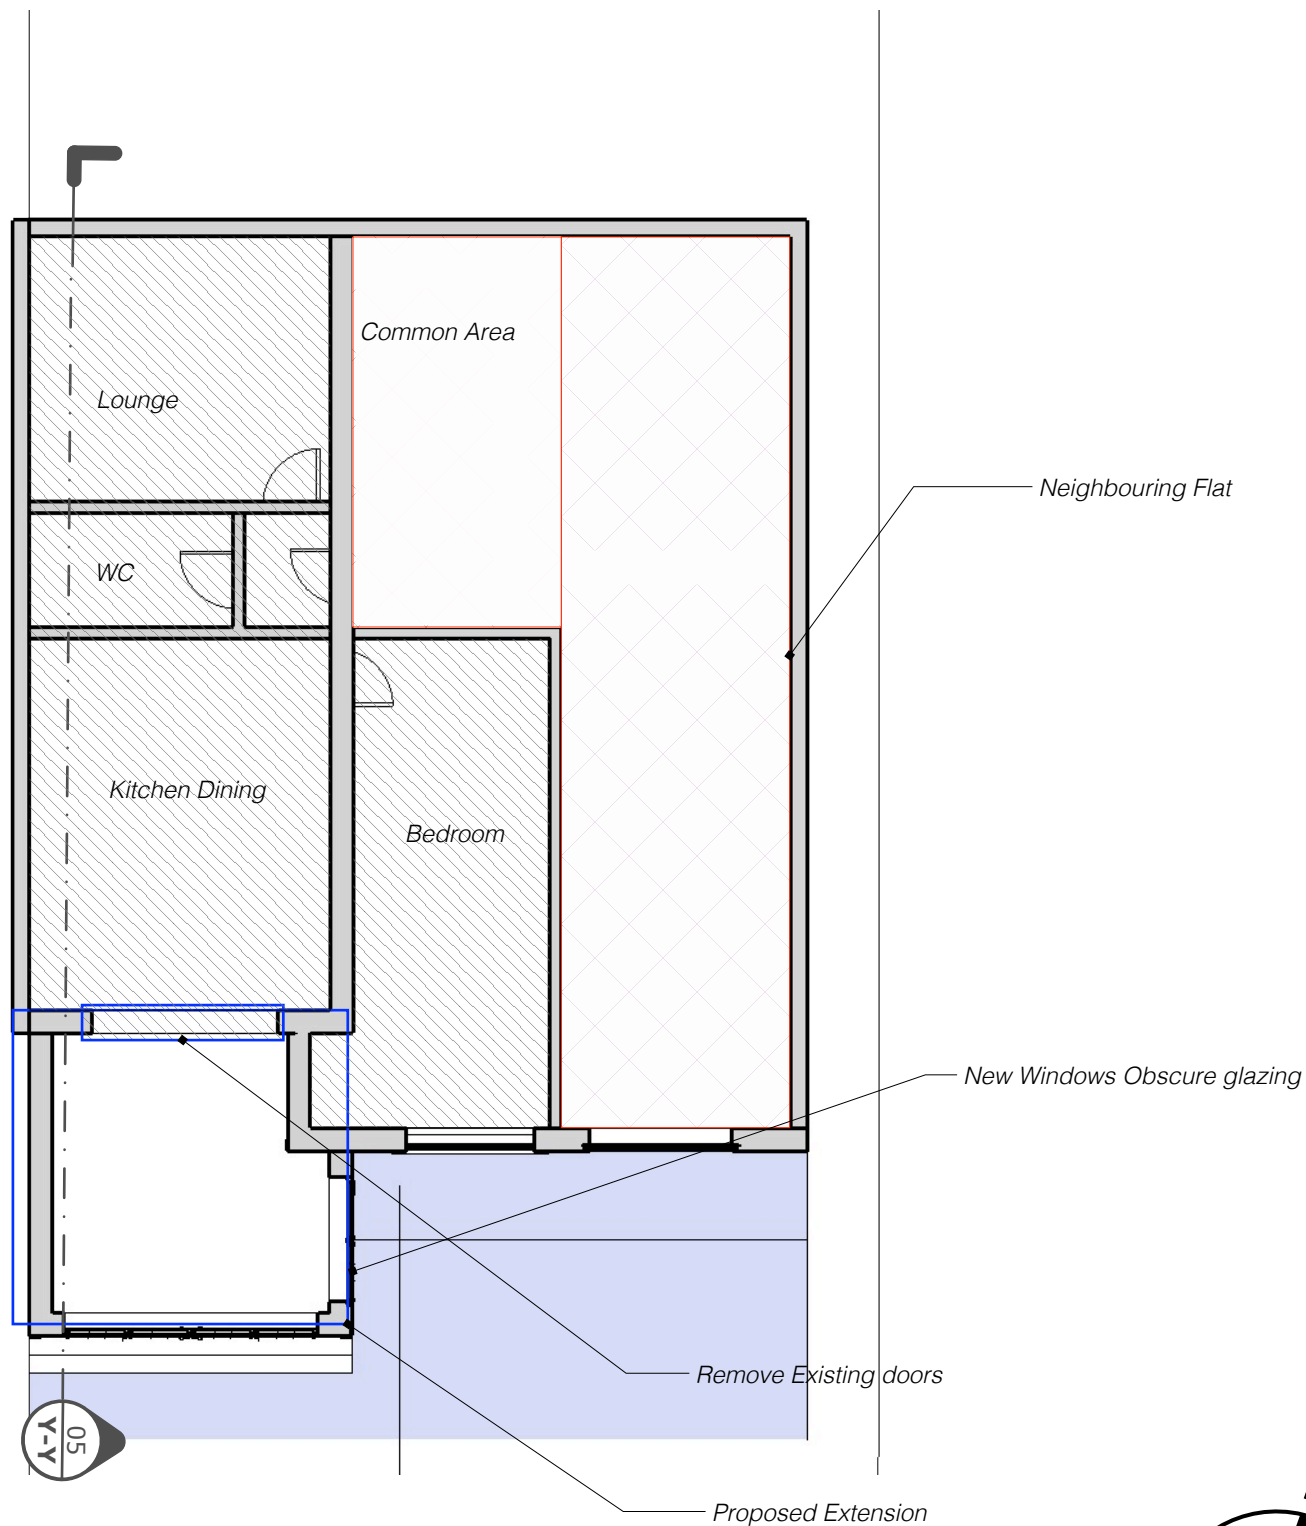

Scale 1:100 @ A3

Proposed Plans



Proposed extension at Flat 2, 56 Queens Avenue N10 3NU

7 Cassius Close, Milton Keynes
Bucks MK11 4AE
Tel: 01908 887572 Mob: 07778353203
email: hello@appropriate-design.co.uk

REVISIONS

	MM/DD/YY	REMARKS
1	--/--/--	...
2	--/--/--	...
3	--/--/--	...
4	--/--/--	...
5	--/--/--	...

19012026
QR1b
05



Schematic View

A
06

Schematic View

B
06

Proposed Schematic View



Proposed extension at Flat 2, 56 Queens Avenue N10 3NU

7 Cassius Close, Milton Keynes
Bucks MK11 4AE
Tel: 01908 887572 Mob: 07778353203
email: hello@appropriate-design.co.uk

REVISIONS

	MM/DD/YY	REMARKS
1	--/--/--	...
2	--/--/--	...
3	--/--/--	...
4	--/--/--	...
5	--/--/--	...

06
19012026
QR1b