


Fit Mark
E 528550
N 190290

Fit Mark
E 529610
N 190290

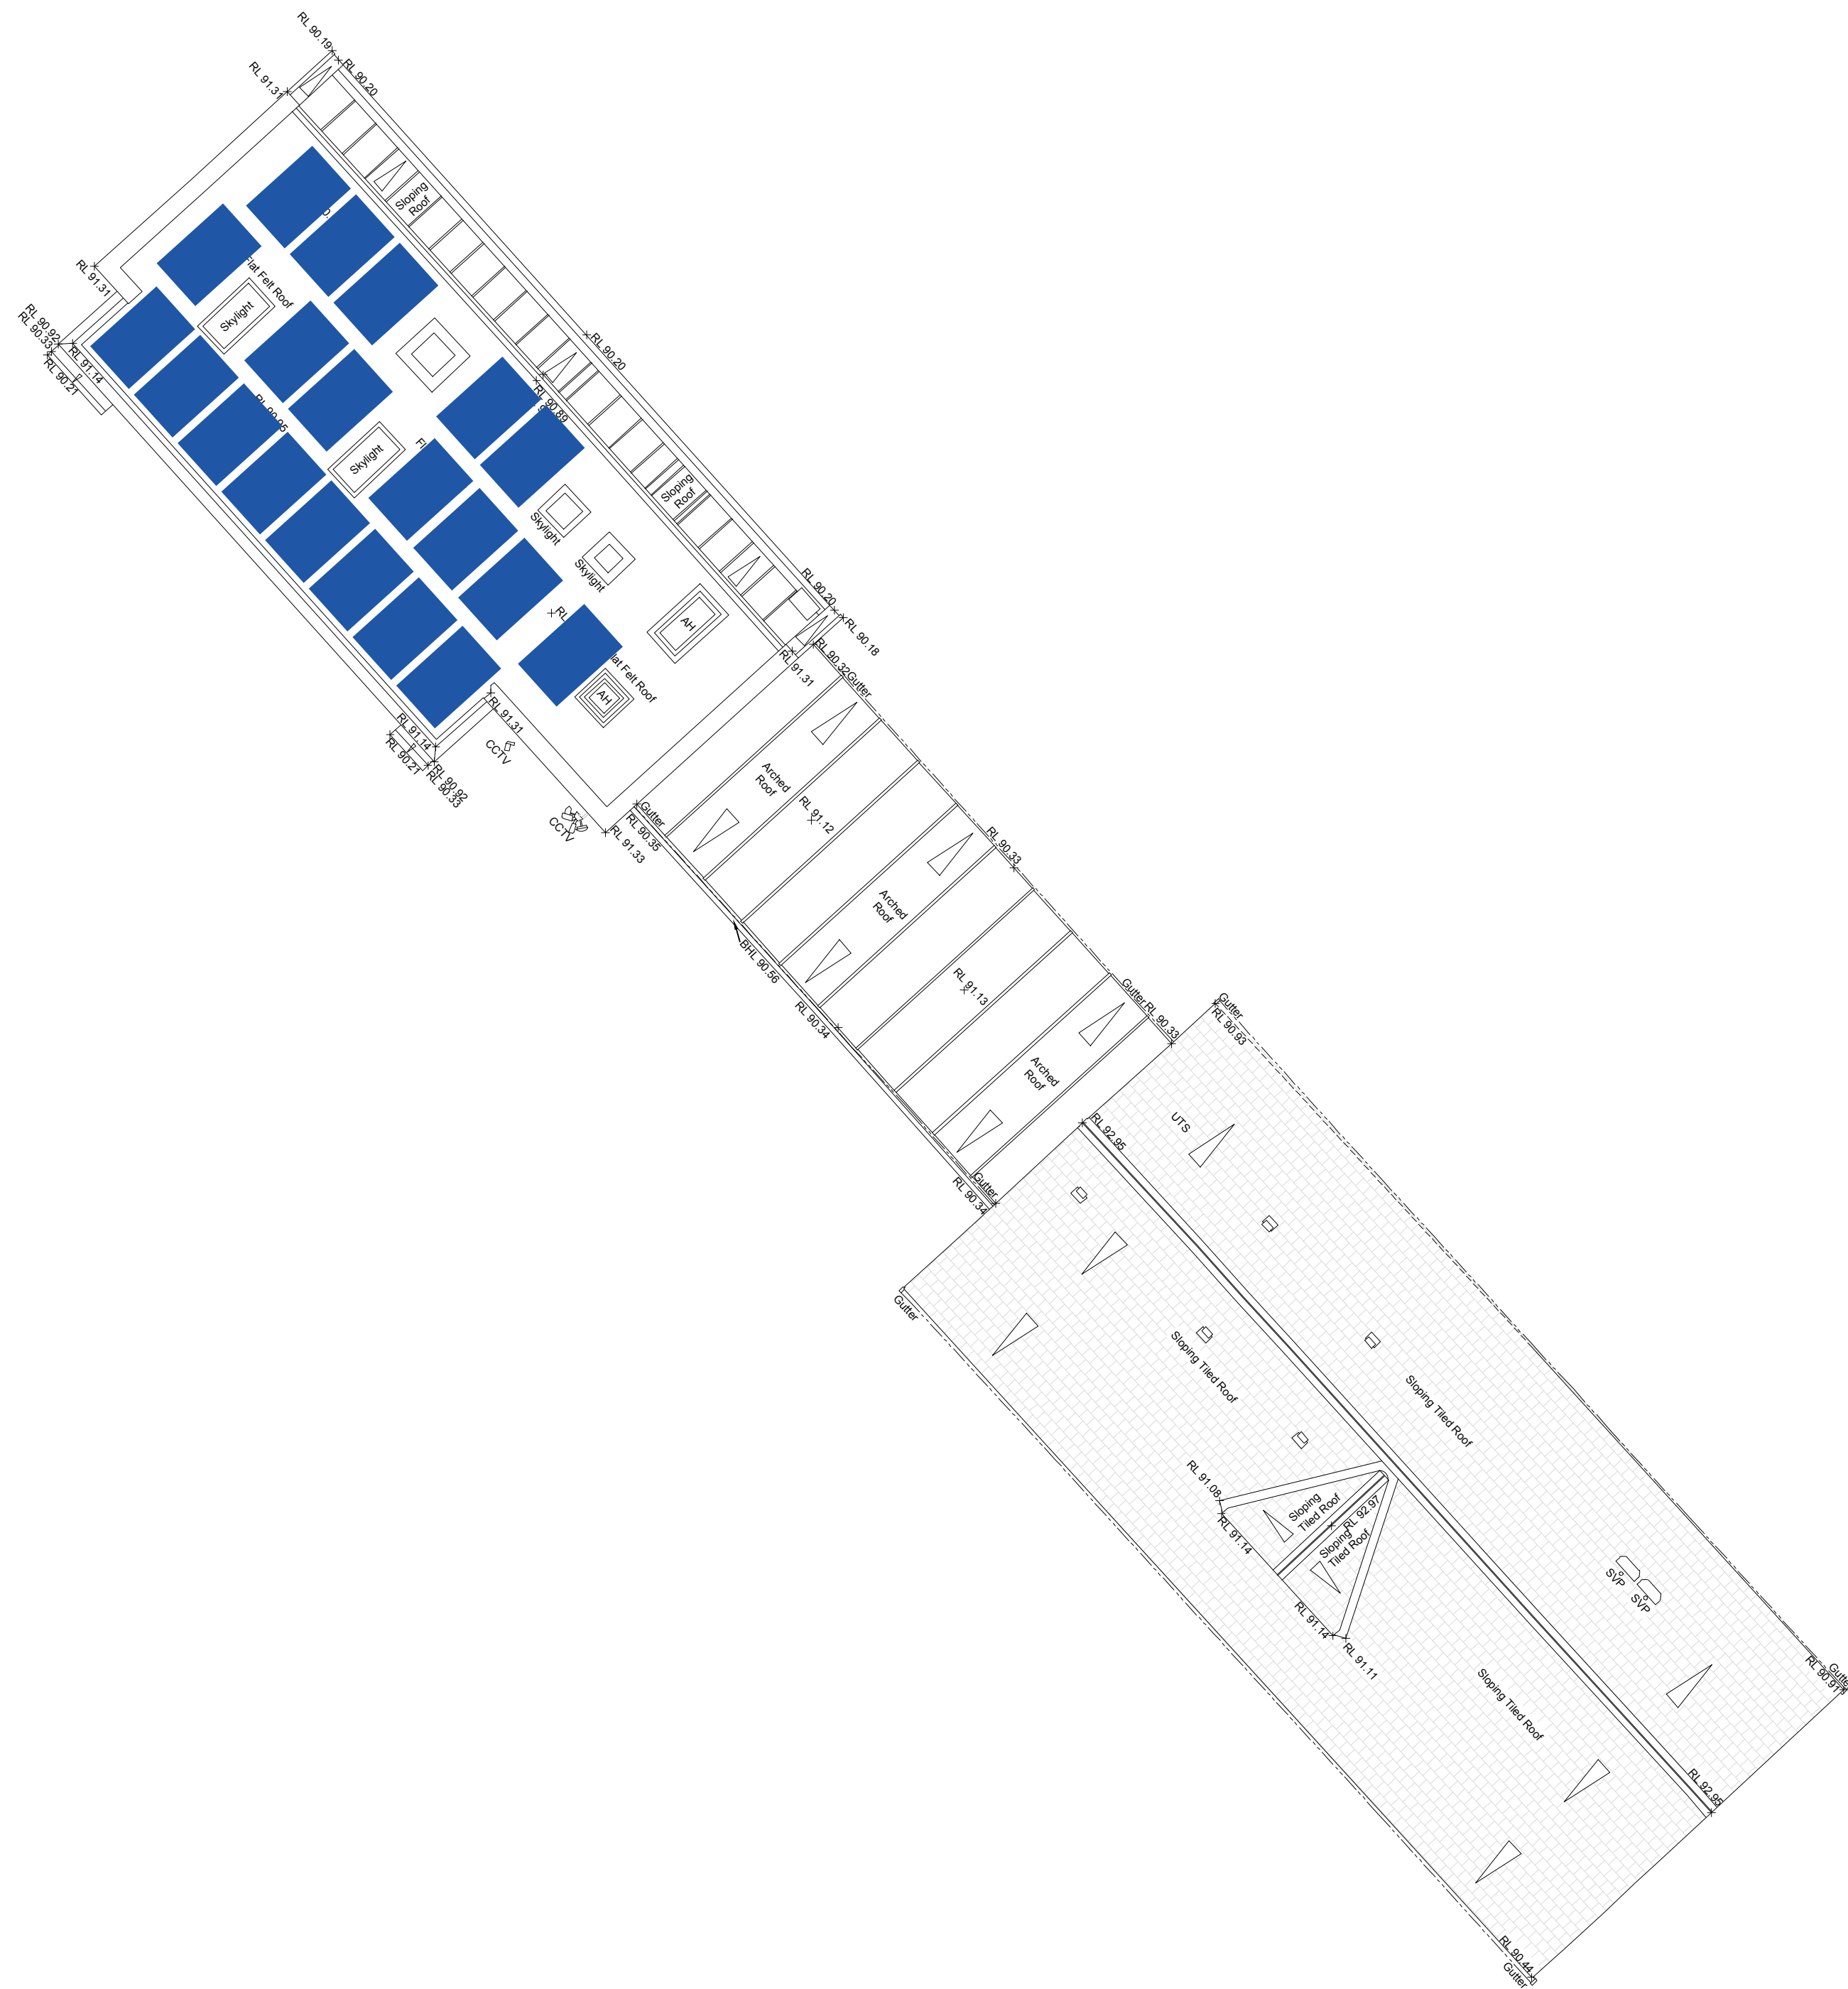

The logo for Maltby Surveys Ltd features a stylized 'M' composed of three triangles within a square frame. To the right of the logo, the company name 'Maltby Surveys Ltd' is written in a large, bold, serif font. Below the name, the address '2 QUEENS ROAD', 'HAYWARDS HEATH', 'WEST SUSSEX', 'RH16 1EB' is listed. Further down, the telephone number 'Tel: 01444 416246' and the email address 'E-Mail: mls@maltbysurveys.com' are provided. At the bottom, the website 'WebSite: www.maltbysurveys.com' is displayed.

SURVEYED	LCD	CLIENT
DRAWN	GB	Alexandra Park & Palace Charitable Trust
CHECKED	AKM	
		SCALE
		1/100 (A1 Sheet)

Boating Lake Buildings Alexandra Palace N22 7AY

ROOF PLAN									
Job No	Rev	Drawing Number							
26/039	-	26/039/200							
Date :	APRIL 2026								