


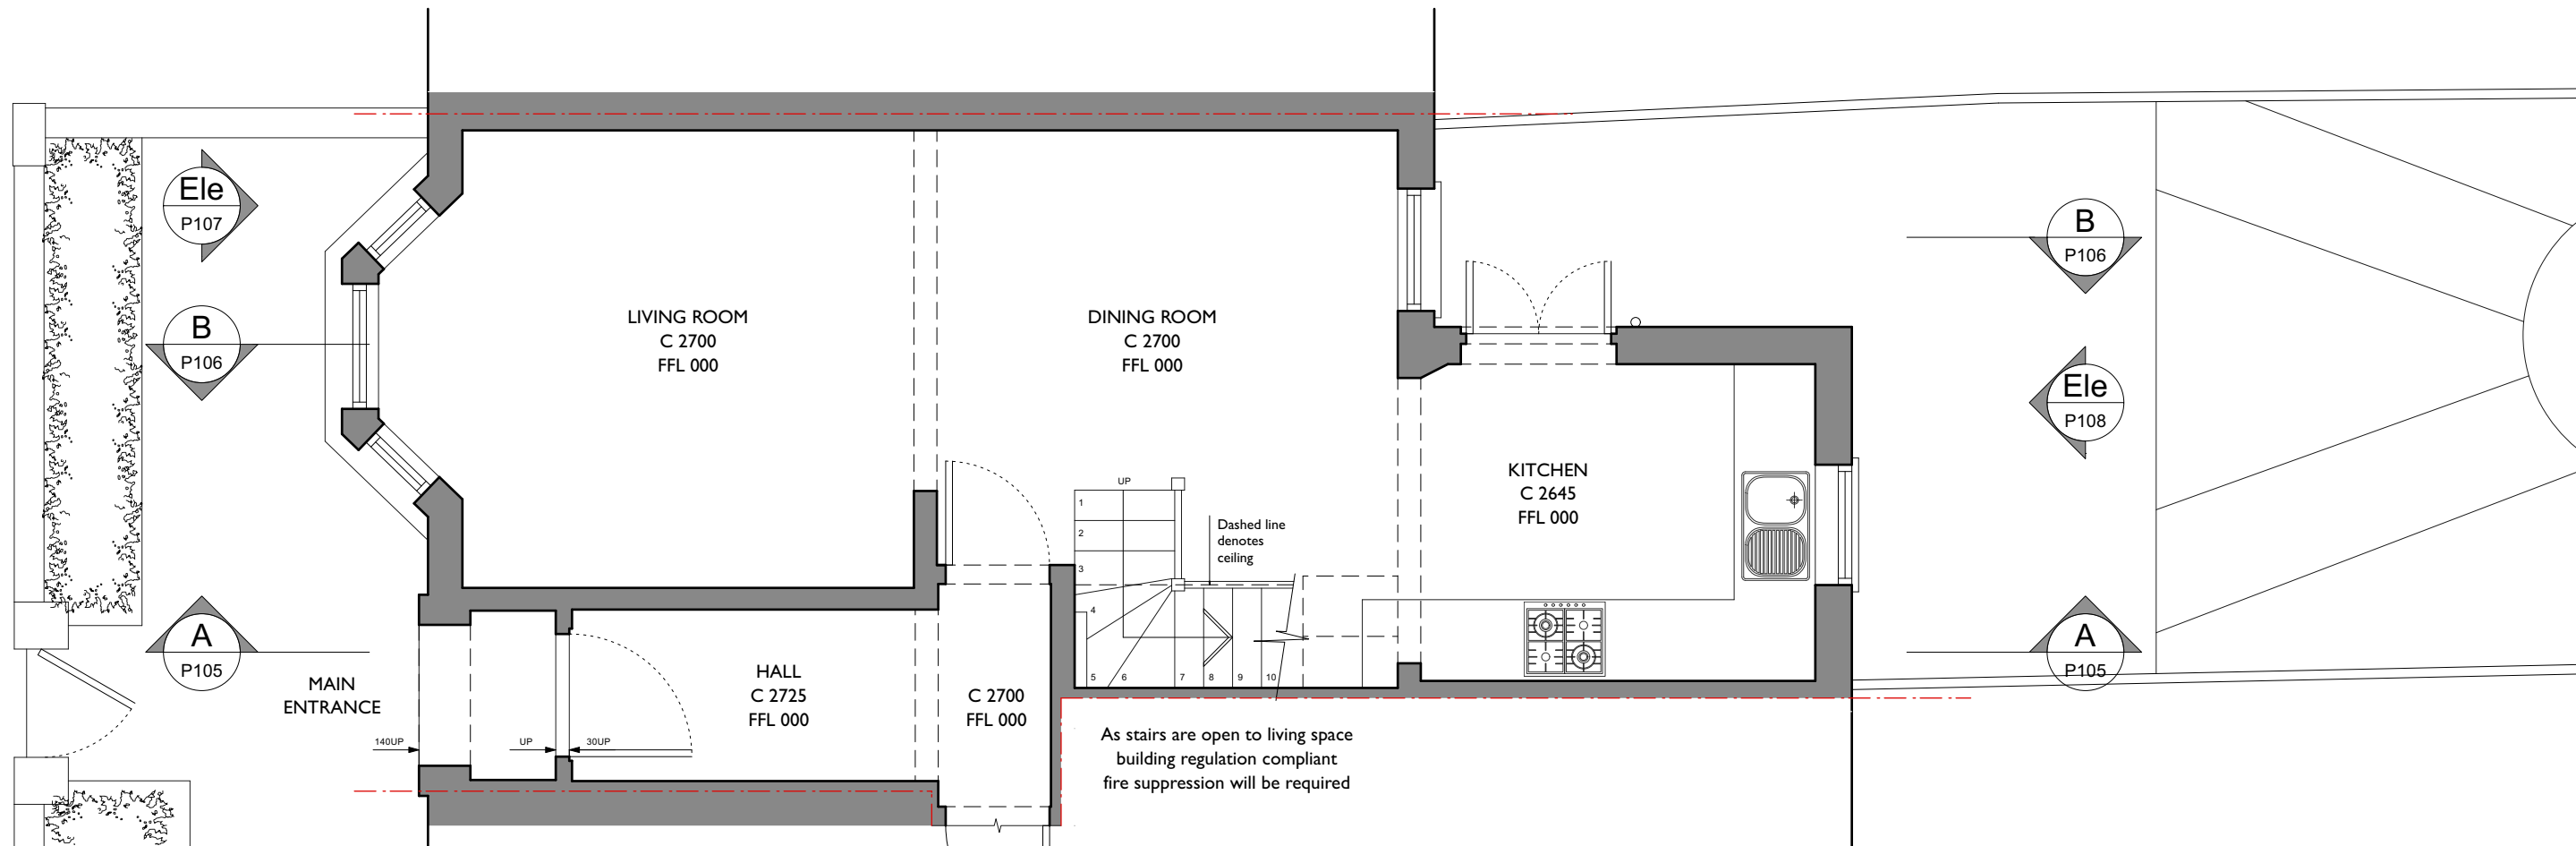

1. This drawing has been based upon a measured survey drawing by others. As a result, the precision of the dimensions indicated is dependent upon the information supplied.
2. This drawing is prepared solely for design and planning submission purposes. It is not intended or suitable for either Building regulations or Construction purposes and should not be used for such.
3. All dimensions to be checked on site before any work commences or any materials are ordered.
4. All drawings to be read in conjunction with structural engineer's details & calculations
5. All elements of structure to be sourced and constructed in accordance with the Structural Engineer's drawings.
6. All dimensions are in millimetres.
7. Drawings for planning purposes only.

Scale 1:50 in metres



Client:
Mary Sparrow & Will Gosling

Drawing title:
Existing ground floor level

Drawing issue:
Planning Drawings

Project title:
81A Carlingford Road, London N15 3EJ

Scale:
1:50@A3

Date:
July 2026



Project number:
0552

Drawing number:
EX01

Drawn by: MV
Checked by: SM

SHACKLEWELL
ARCHITECTS

Email : sara@shacklewellsarchitects.com
Tel : 0779 354 7033

 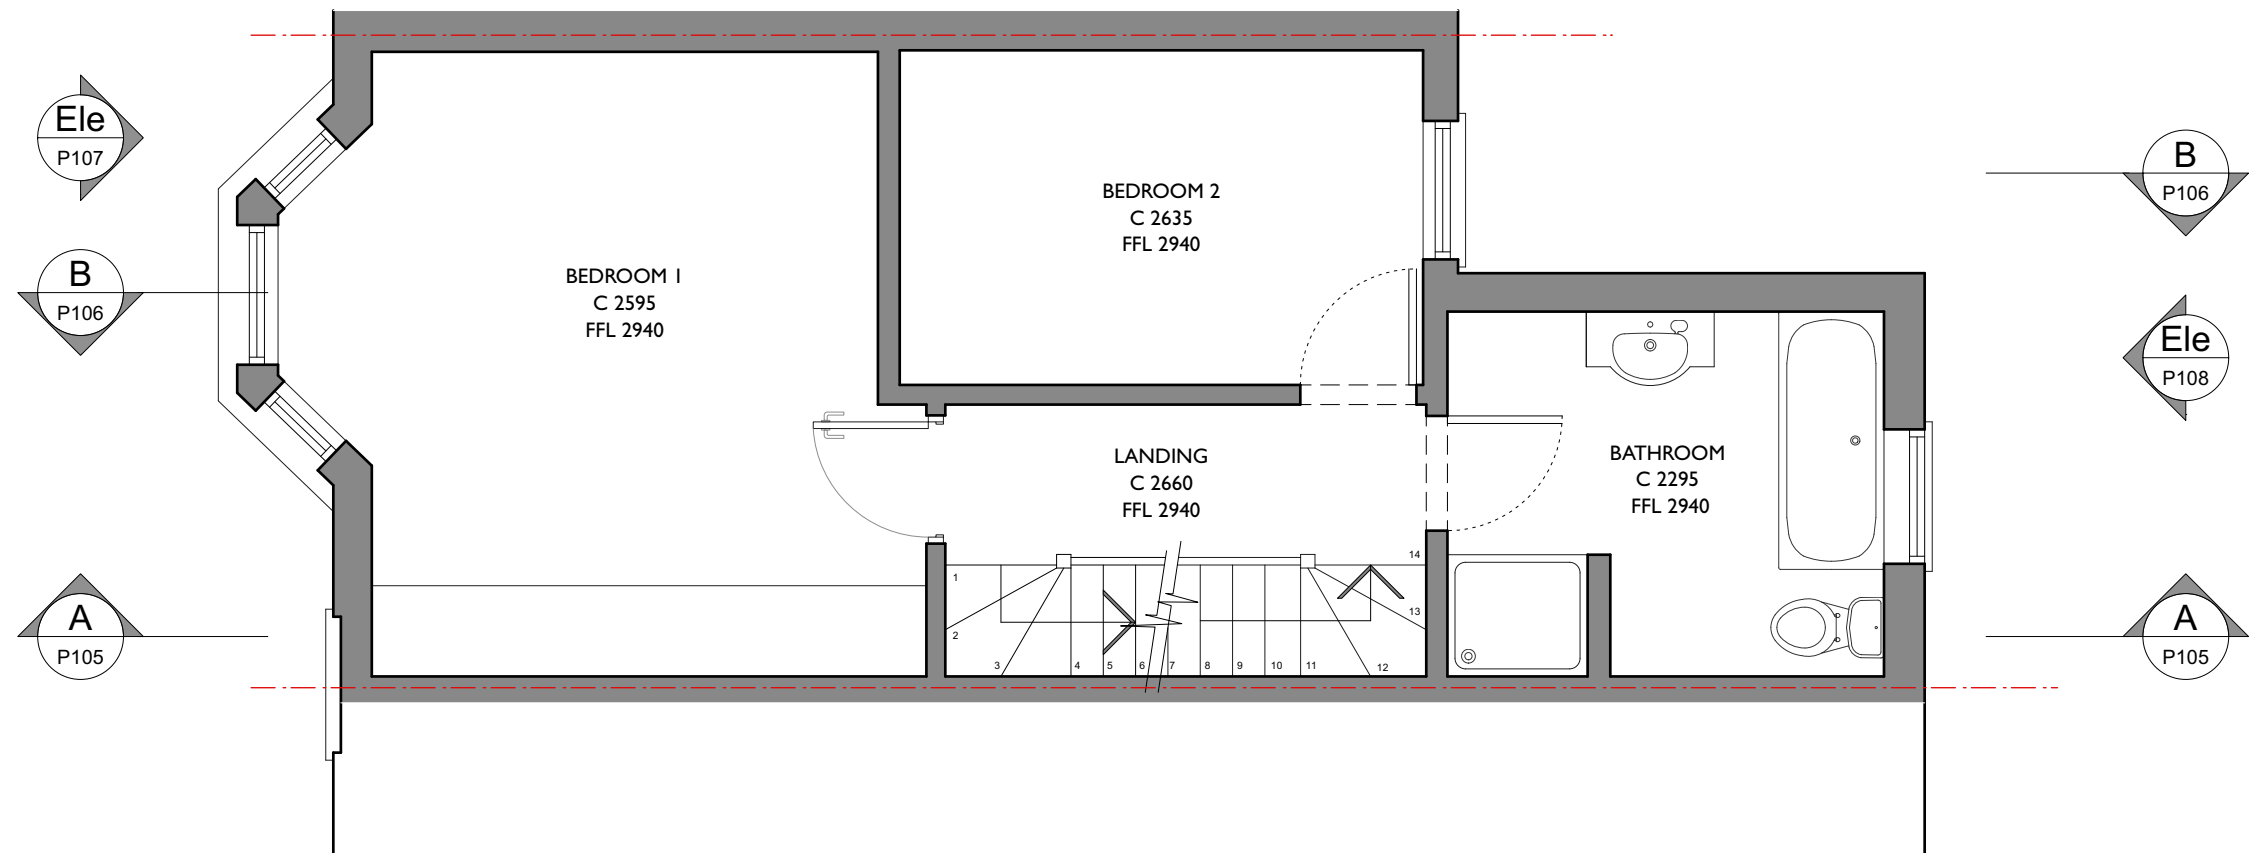

1. This drawing has been based upon a measured survey drawing by others. As a result, the precision of the dimensions indicated is dependent upon the information supplied.
2. This drawing is prepared solely for design and planning submission purposes. It is not intended or suitable for either Building regulations or Construction purposes and should not be used for such.
3. All dimensions to be checked on site before any work commences or any materials are ordered.
4. All drawings to be read in conjunction with structural engineer's details & calculations
5. All elements of structure to be sourced and constructed in accordance with the Structural Engineer's drawings.
6. All dimensions are in millimetres.
7. Drawings for planning purposes only.

Scale 1:50 in metres



Client:
Mary Sparrow & Will Gosling

Drawing title:
Existing first floor level

Drawing issue:
Planning Drawings

Project title:
81A Carlingford Road, London N15 3EJ

Scale:
1:50@A3

Date:
July 2026



Project number:
0552

Drawing number:
EX02

Drawn by: MV
Checked by: SM

SHACKLEWELL
ARCHITECTS

Email : sara@shacklewellsarchitects.com
Tel : 0779 354 7033

 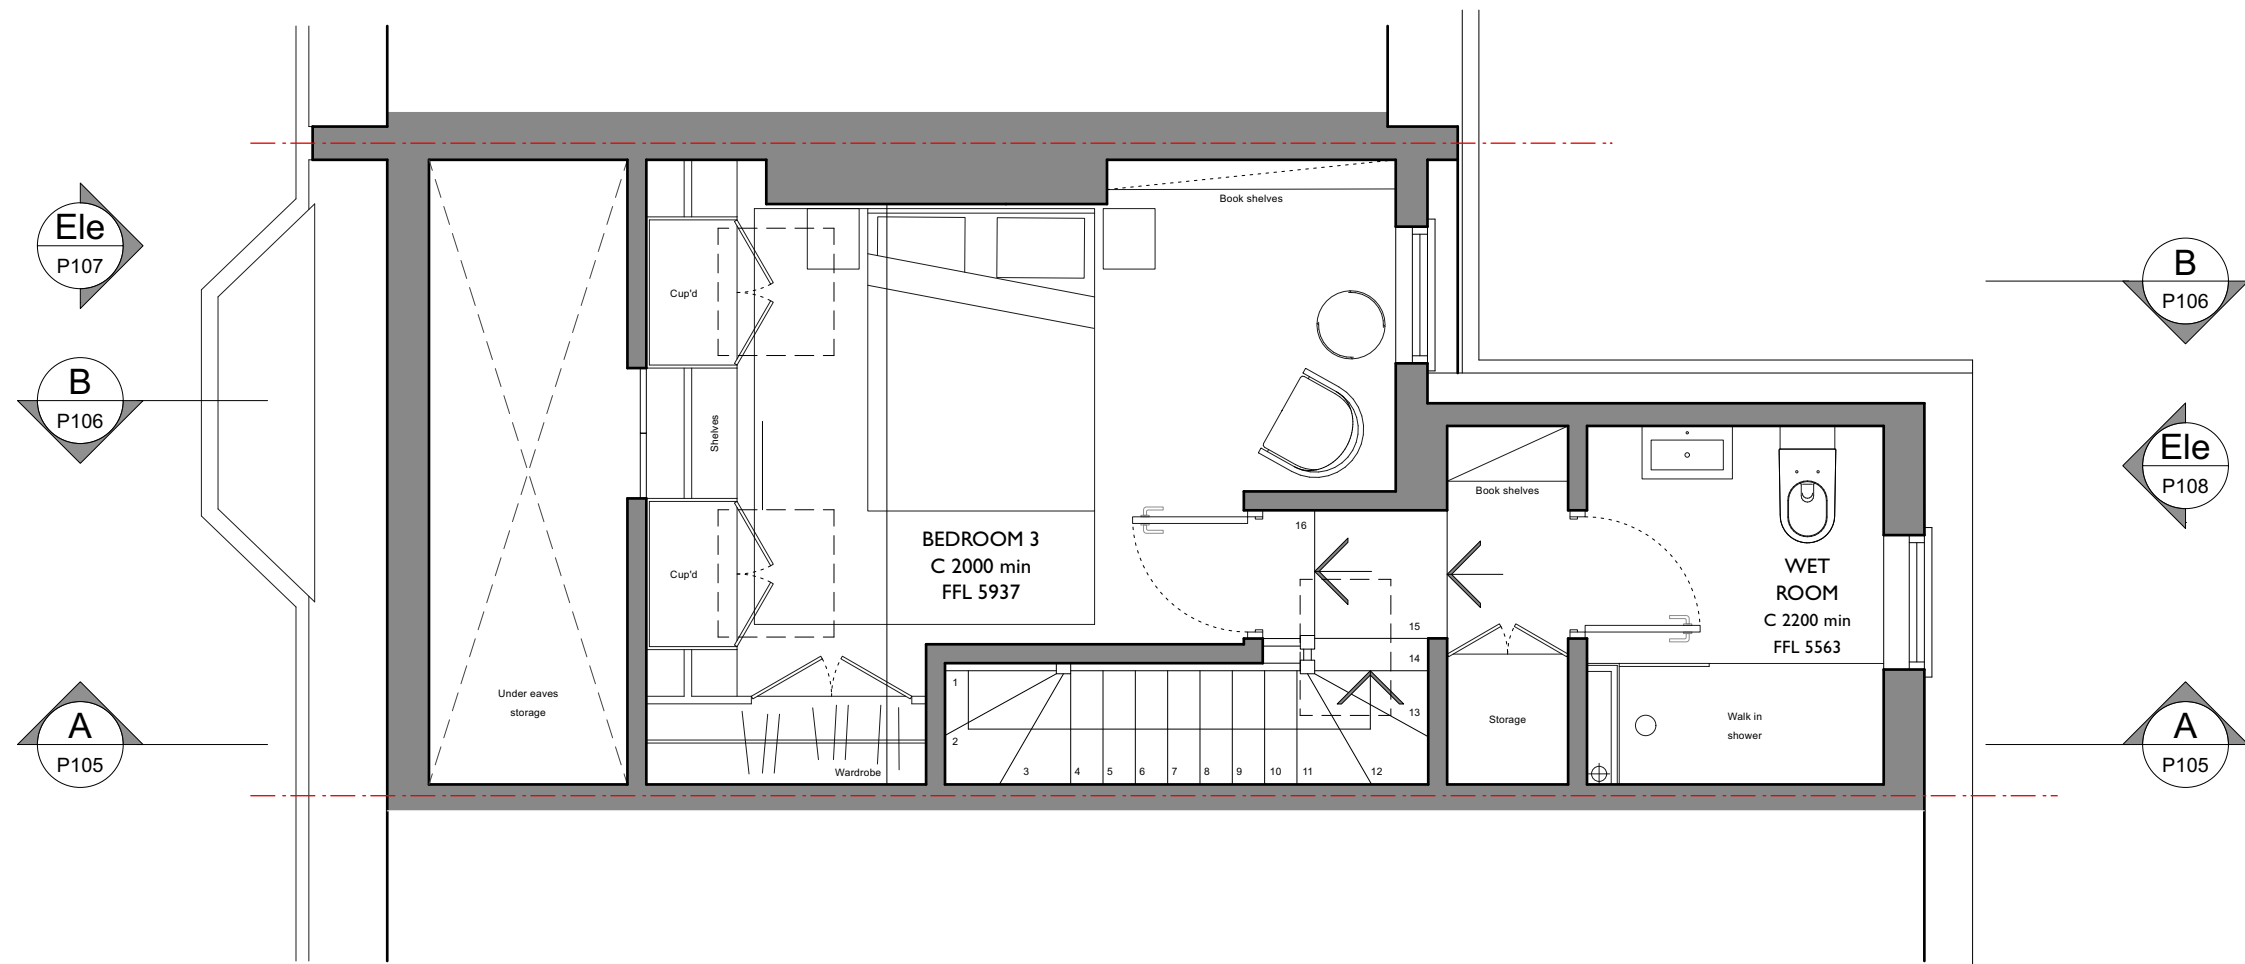

1. This drawing has been based upon a measured survey drawing by others. As a result, the precision of the dimensions indicated is dependent upon the information supplied.
2. This drawing is prepared solely for design and planning submission purposes. It is not intended or suitable for either Building regulations or Construction purposes and should not be used for such.
3. All dimensions to be checked on site before any work commences or any materials are ordered.
4. All drawings to be read in conjunction with structural engineer's details & calculations
5. All elements of structure to be sourced and constructed in accordance with the Structural Engineer's drawings.
6. All dimensions are in millimetres.
7. Drawings for planning purposes only.

Scale 1:50 in metres



Client:
Mary Sparrow & Will Gosling

Drawing title:
Existing loft floor level

Drawing issue:
Planning Drawings

Project title:
81A Carlingford Road, London N15 3EJ

Scale:
1:50@A3

Date:
July 2026



Project number:
0552

Drawing number:
EX03

Drawn by: MV
Checked by: SM

SHACKLEWELL
ARCHITECTS

Email : sara@shacklewellsarchitects.com
Tel : 0779 354 7033

 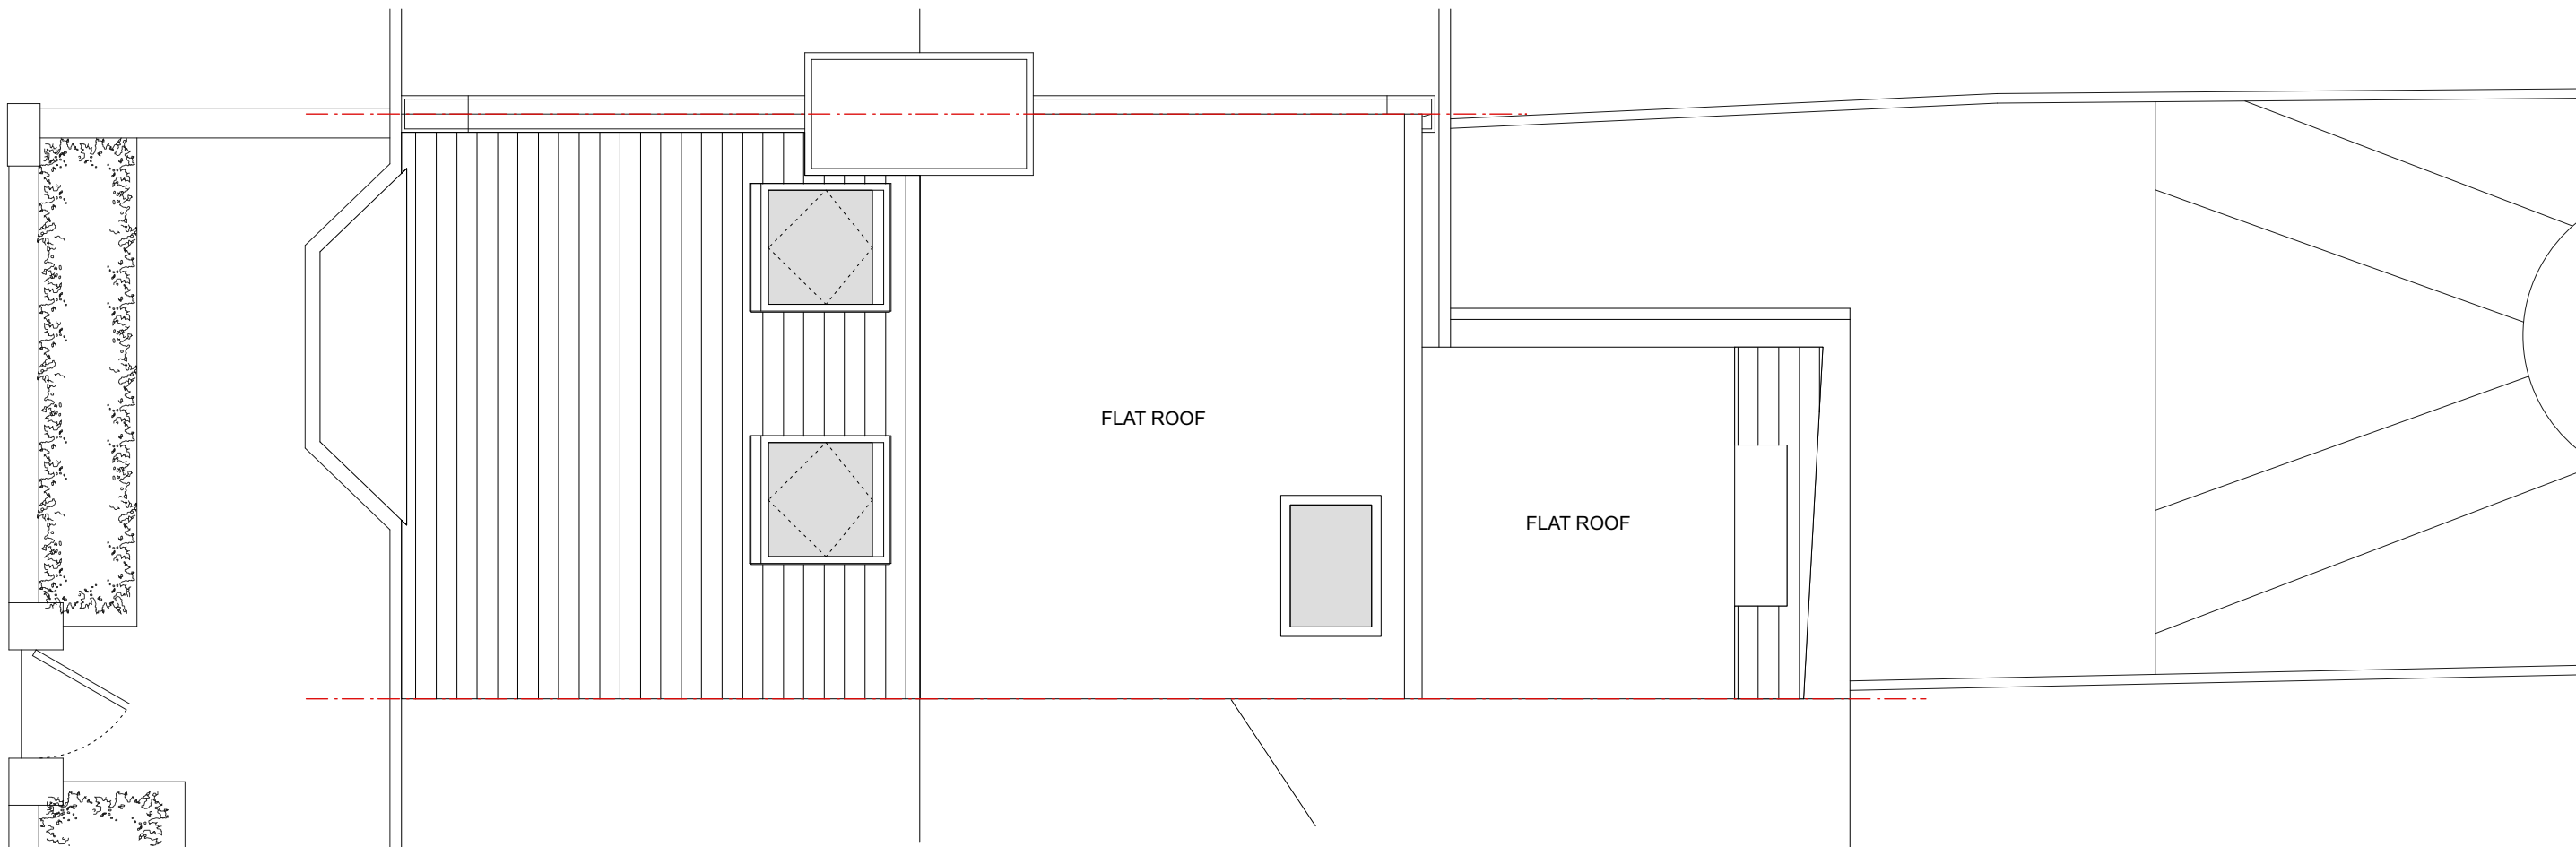

1. This drawing has been based upon a measured survey drawing by others. As a result, the precision of the dimensions indicated is dependent upon the information supplied.
2. This drawing is prepared solely for design and planning submission purposes. It is not intended or suitable for either Building regulations or Construction purposes and should not be used for such.
3. All dimensions to be checked on site before any work commences or any materials are ordered.
4. All drawings to be read in conjunction with structural engineer's details & calculations
5. All elements of structure to be sourced and constructed in accordance with the Structural Engineer's drawings.
6. All dimensions are in millimetres.
7. Drawings for planning purposes only.

Scale 1:50 in metres



Client:
Mary Sparrow & Will Gosling

Drawing title:
Existing roof plan

Drawing issue:
Planning Drawings

Project title:
81A Carlingford Road, London N15 3EJ

Scale:
1:50@A3

Date:
July 2026


Project number:
0552

Drawing number:
EX04

Drawn by: MV
Checked by: SM

SHACKLEWELL
ARCHITECTS

Email : sara@shacklewellsarchitects.com
Tel : 0779 354 7033

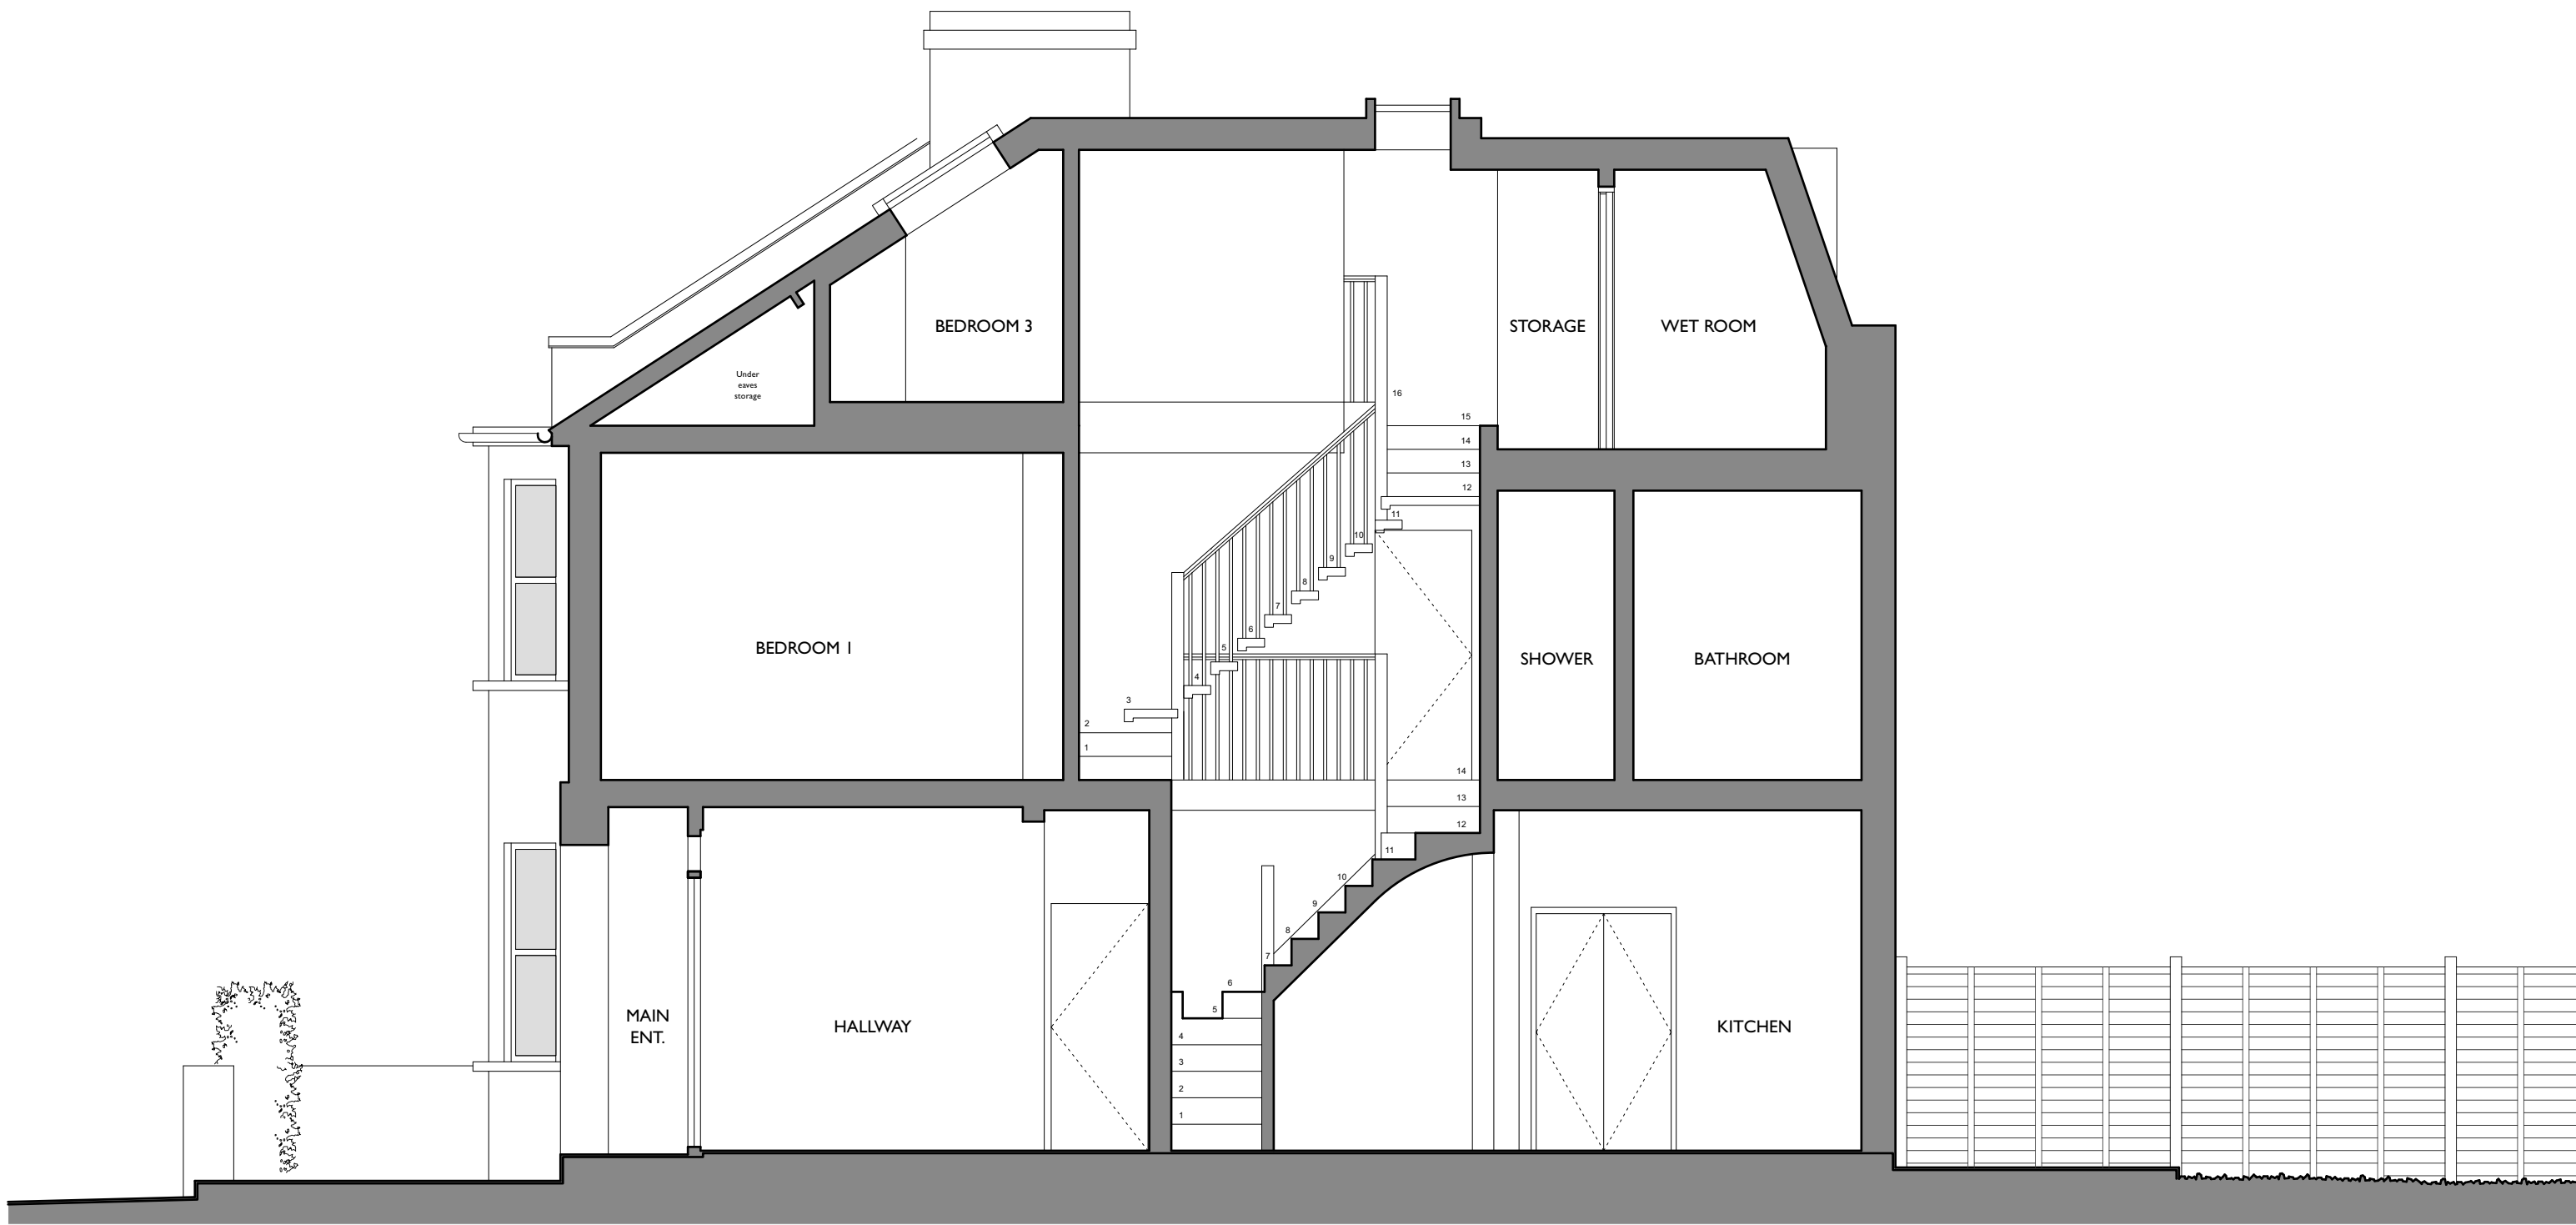

1. This drawing has been based upon a measured survey drawing by others. As a result, the precision of the dimensions indicated is dependent upon the information supplied.

2. This drawing is prepared solely for design and planning submission purposes. It is not intended or suitable for either Building regulations or Construction purposes and should not be used for such.

3. All dimensions to be checked on site before any work commences or any materials are ordered.

4. All drawings to be read in conjunction with structural engineer's details & calculations

5. All elements of structure to be sourced and constructed in accordance with the Structural Engineer's drawings.

6. All dimensions are in millimetres.

7. Drawings for planning purposes only.

Scale 1:50 in metres



Client:
Mary Sparrow & Will Gosling

Drawing title:
Existing section AA

Drawing issue:
Planning Drawings

Project title:
81A Carlingford Road, London N15 3EJ

Scale:
1:50@A3

Date:
July 2026


Project number:
0552

Drawing number:
EX05

Drawn by: MV
Checked by: SM

SHACKLEWELL
ARCHITECTS

Email : sara@shacklewellsarchitects.com
Tel : 0779 354 7033

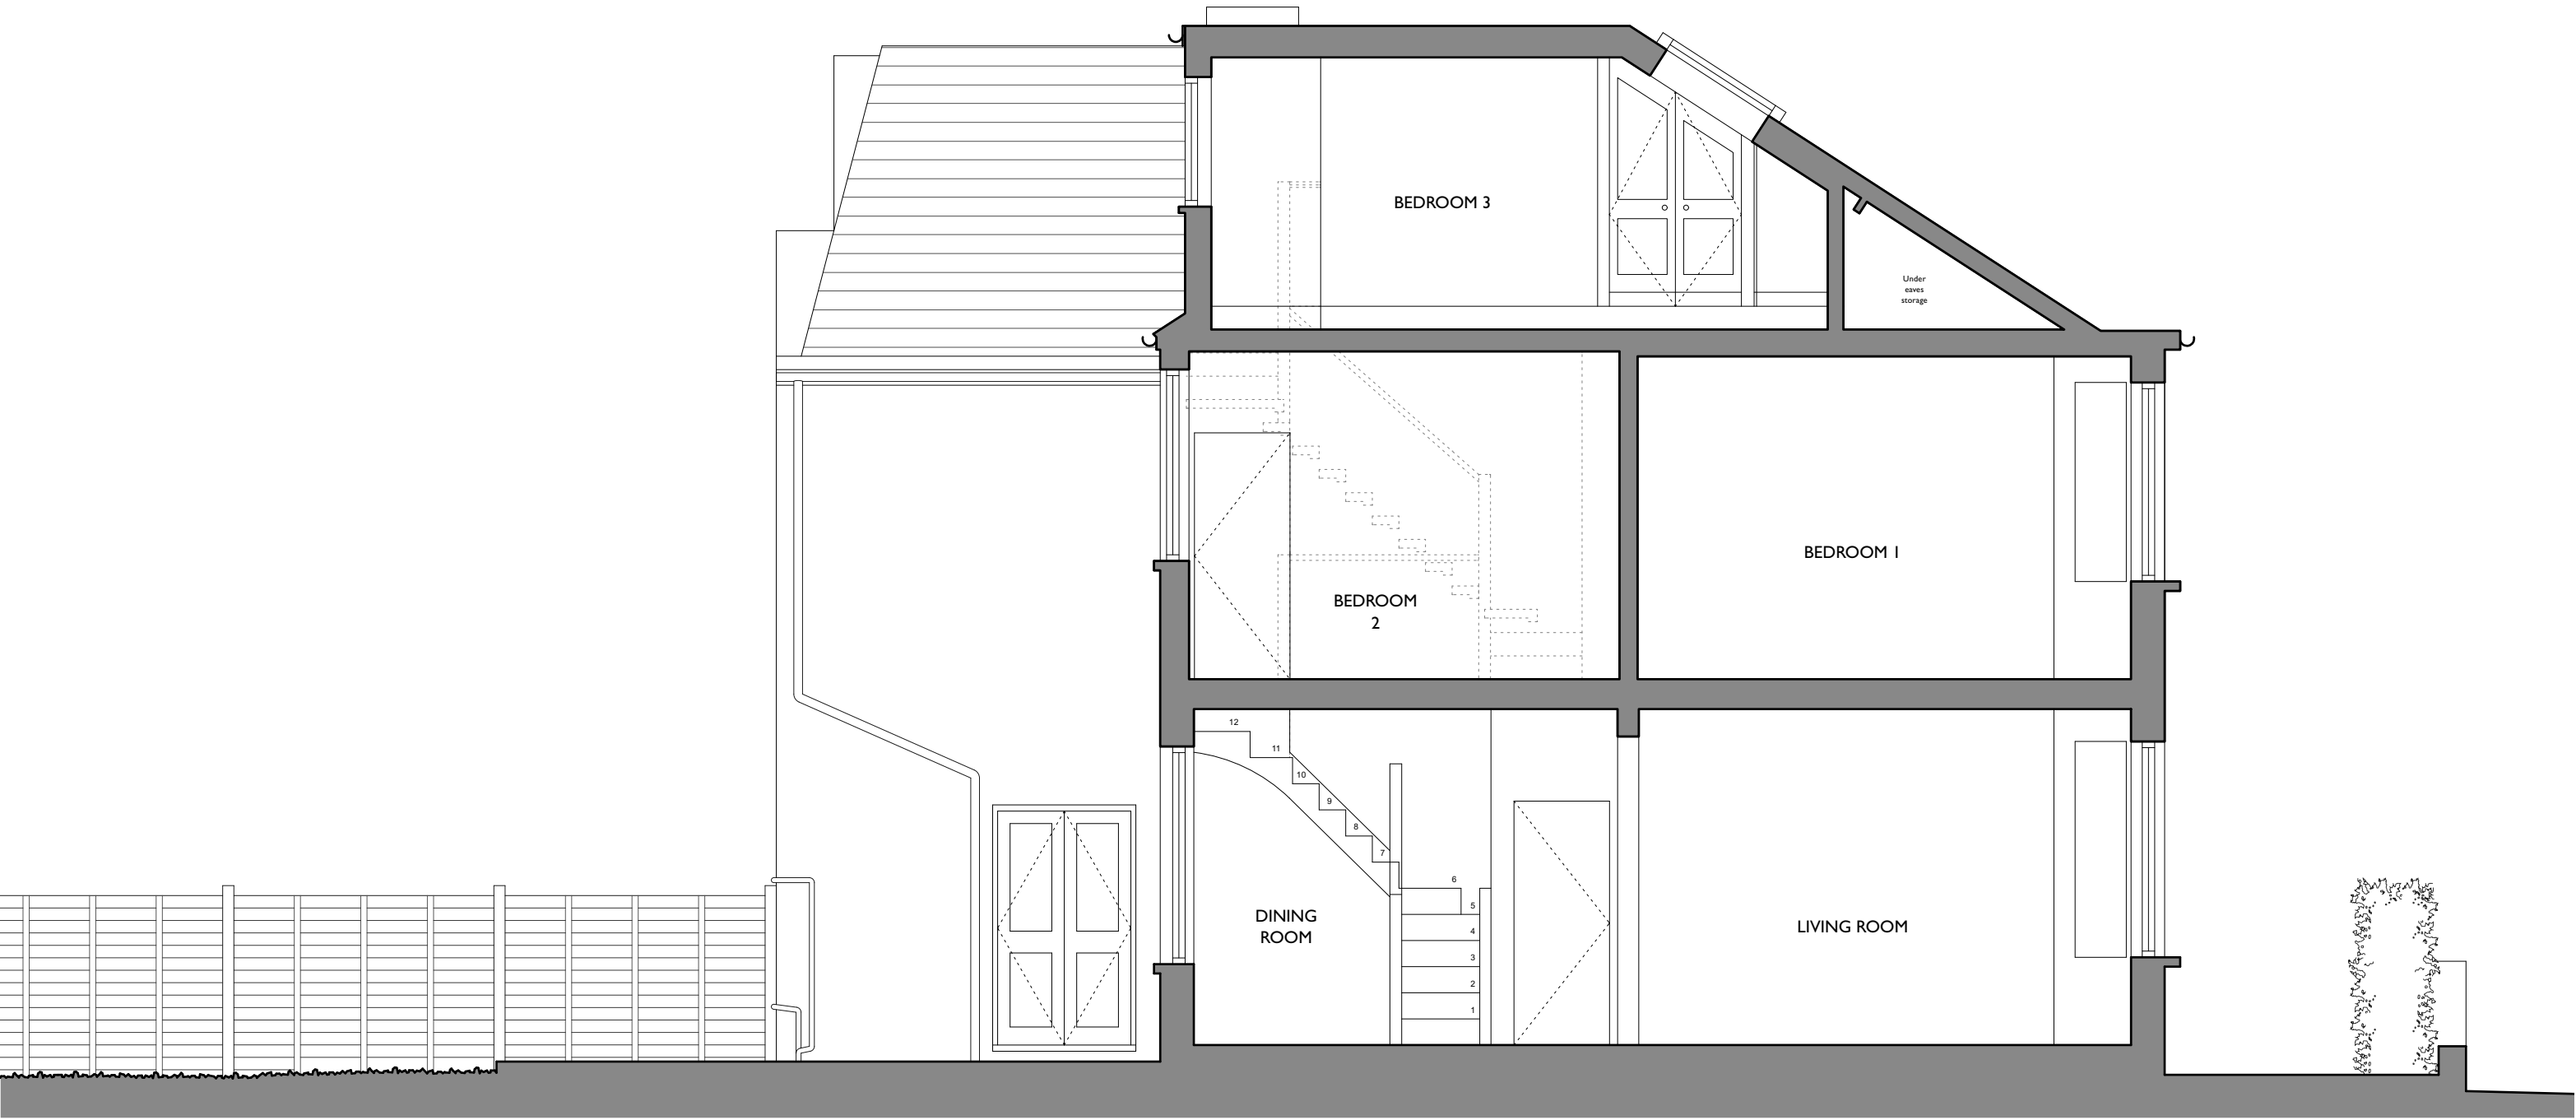

1. This drawing has been based upon a measured survey drawing by others. As a result, the precision of the dimensions indicated is dependent upon the information supplied.
2. This drawing is prepared solely for design and planning submission purposes. It is not intended or suitable for either Building regulations or Construction purposes and should not be used for such.
3. All dimensions to be checked on site before any work commences or any materials are ordered.
4. All drawings to be read in conjunction with structural engineer's details & calculations
5. All elements of structure to be sourced and constructed in accordance with the Structural Engineer's drawings.
6. All dimensions are in millimetres.
7. Drawings for planning purposes only.

Scale 1:50 in metres



Client:
Mary Sparrow & Will Gosling

Drawing title:
Existing section BB

Drawing issue:
Planning Drawings

Project title:
81A Carlingford Road, London N15 3EJ

Scale:
1:50@A3

Date:
July 2026

Project number:
0552

Drawing number:
EX06

Drawn by: MV
Checked by: SM

SHACKLEWELL
ARCHITECTS

Email : sara@shacklewellarchitects.com
Tel : 0779 354 7033



1. This drawing has been based upon a measured survey drawing by others. As a result, the precision of the dimensions indicated is dependent upon the information supplied.
2. This drawing is prepared solely for design and planning submission purposes. It is not intended or suitable for either Building regulations or Construction purposes and should not be used for such.
3. All dimensions to be checked on site before any work commences or any materials are ordered.
4. All drawings to be read in conjunction with structural engineer's details & calculations
5. All elements of structure to be sourced and constructed in accordance with the Structural Engineer's drawings.
6. All dimensions are in millimetres.
7. Drawings for planning purposes only.

Scale 1:50 in metres



Client:
Mary Sparrow & Will Gosling

Drawing title:
Existing front elevation

Drawing issue:
Planning Drawings

Project title:
81A Carlingford Road, London N15 3EJ

Scale:
1:50@A3

Date:
July 2026

Project number:
0552

Drawing number:
EX07

Drawn by: MV
Checked by: SM

SHACKLEWELL
ARCHITECTS

Email : sara@shacklewellsarchitects.com
Tel : 0779 354 7033



1. This drawing has been based upon a measured survey drawing by others. As a result, the precision of the dimensions indicated is dependent upon the information supplied.
2. This drawing is prepared solely for design and planning submission purposes. It is not intended or suitable for either Building regulations or Construction purposes and should not be used for such.
3. All dimensions to be checked on site before any work commences or any materials are ordered.
4. All drawings to be read in conjunction with structural engineer's details & calculations
5. All elements of structure to be sourced and constructed in accordance with the Structural Engineer's drawings.
6. All dimensions are in millimetres.
7. Drawings for planning purposes only.

Scale 1:50 in metres



Client:
Mary Sparrow & Will Gosling

Drawing title:
Existing rear elevation

Drawing issue:
Planning Drawings

Project title:
81A Carlingford Road, London N15 3EJ

Scale:
1:50@A3

Date:
July 2026



Project number:
0552

Drawing number:
EX08

Drawn by: MV
Checked by: SM

SHACKLEWELL
ARCHITECTS

Email : sara@shacklewellsarchitects.com
Tel : 0779 354 7033

 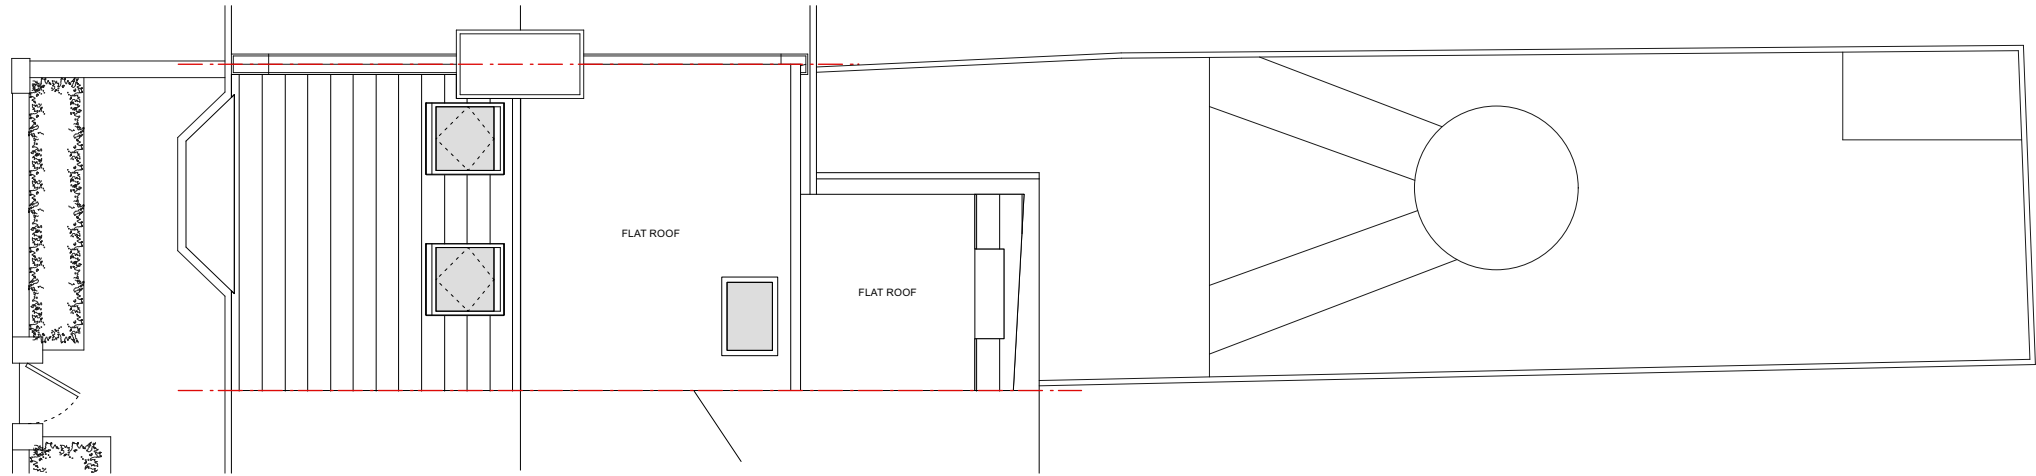

1. This drawing has been based upon a measured survey drawing by others. As a result, the precision of the dimensions indicated is dependent upon the information supplied.
2. This drawing is prepared solely for design and planning submission purposes. It is not intended or suitable for either Building regulations or Construction purposes and should not be used for such.
3. All dimensions to be checked on site before any work commences or any materials are ordered.
4. All drawings to be read in conjunction with structural engineer's details & calculations
5. All elements of structure to be sourced and constructed in accordance with the Structural Engineer's drawings.
6. All dimensions are in millimetres.
7. Drawings for planning purposes only.

Scale 1:100 in metres



Client:
Mary Sparrow & Will Gosling

Drawing title:
Existing site plan

Drawing issue:
Planning Drawings

Project title:
81A Carlingford Road, London N15 3EJ

Scale:
1:50@A3

Date:
July 2026

Project number:
0552

Drawing number:
EX09

Drawn by: MV
Checked by: SM

SHACKLEWELL
ARCHITECTS

Email : sara@shacklewellsarchitects.com
Tel : 0779 354 7033