


Existing structure retained

New structure

Exsiting structure removed

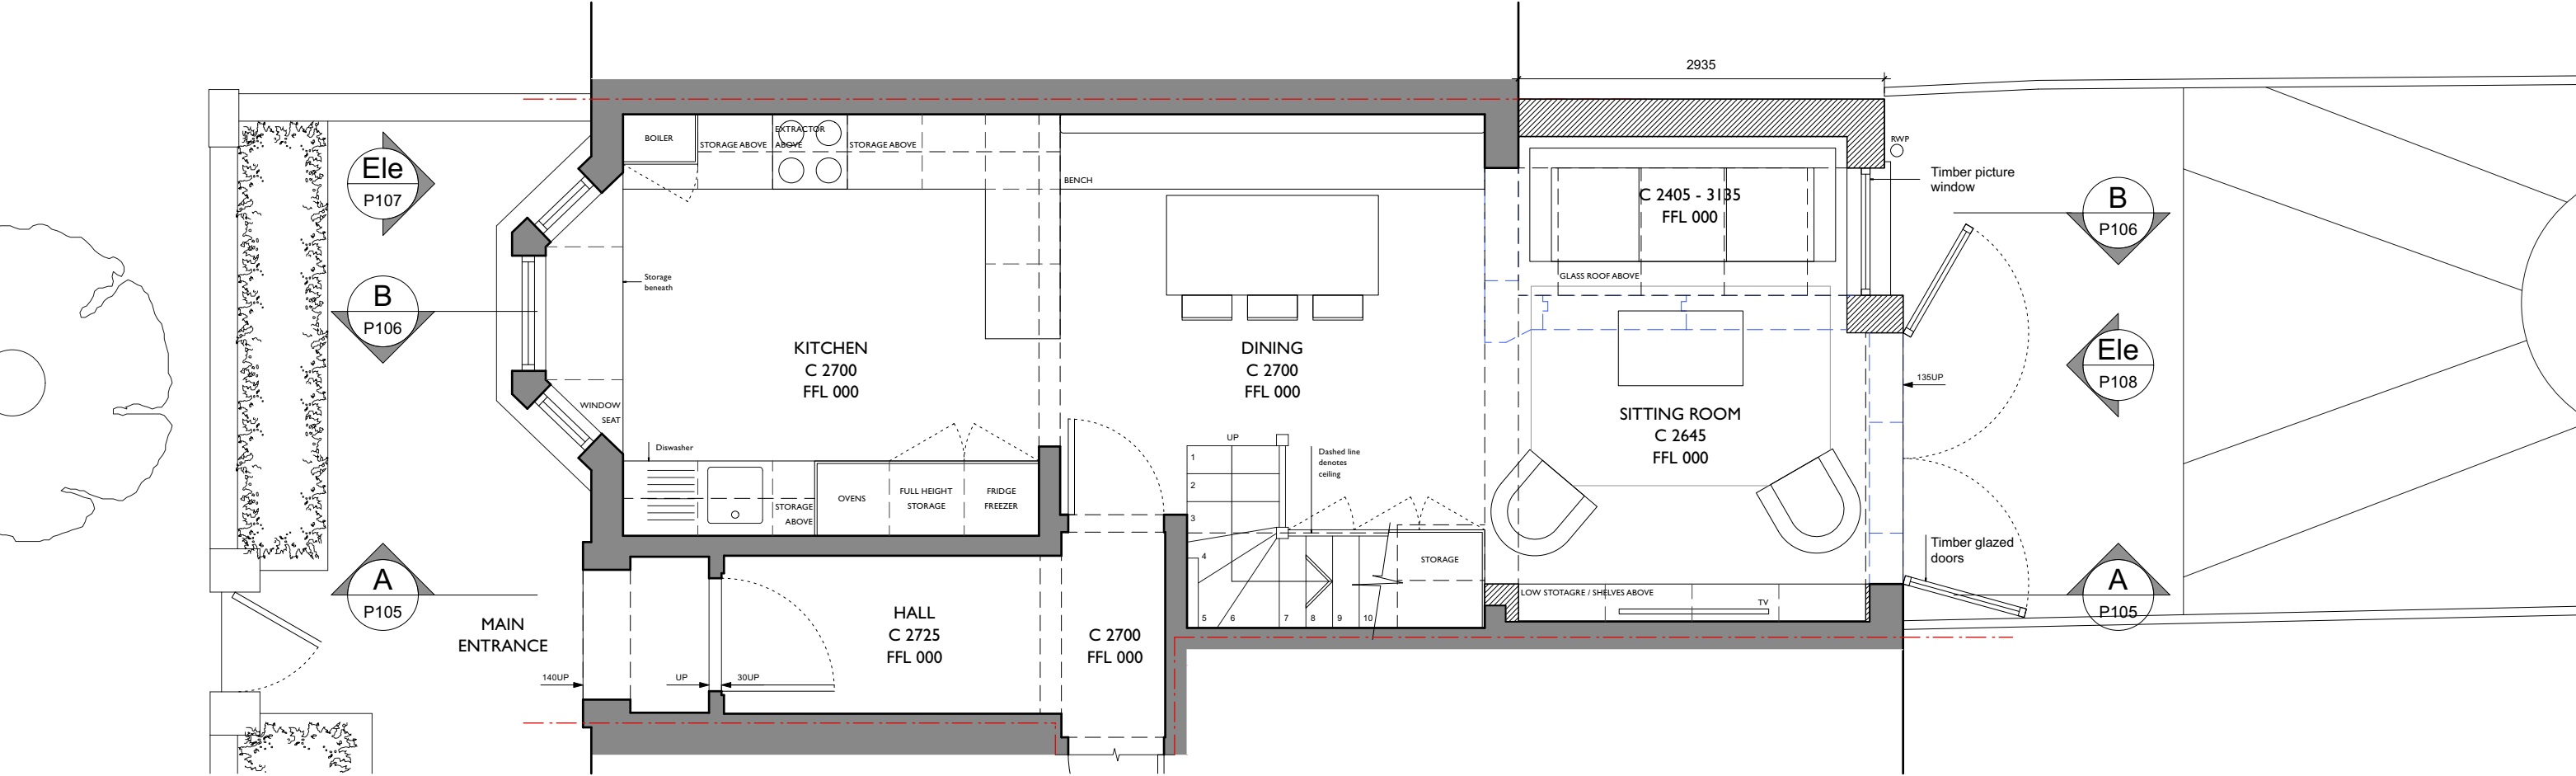

- 2
1. This drawing has been based upon a measured survey drawing by others. As a result, the precision of the dimensions indicated is dependent upon the information supplied.
 2. This drawing is prepared solely for design and planning submission purposes. It is not intended or suitable for either Building regulations or Construction purposes and should not be used for such.
 3. All dimensions to be checked on site before any work commences or any materials are ordered.
 4. All drawings to be read in conjunction with structural engineer's details & calculations
 5. All elements of structure to be sourced and constructed in accordance with the Structural Engineer's drawings.
 6. All dimensions are in millimetres.
 7. Drawings for planning purposes only.

Scale 1:50 in metres



Client:
Mary Sparrow & Will Gosling

Drawing title:
Proposed ground floor level

Drawing issue:
Planning Drawings

Project title:
81A Carlingford Road, London N15 3EJ

Scale:
1:50@A3

Date:
July 2026

Project number:
0552

Drawing number:
P101

Drawn by: MV
Checked by: SM


SHACKLEWELL
ARCHITECTS

Email : sara@shacklewellsarchitects.com
Tel : 0779 354 7033

Existing structure retained

New structure

Existing structure removed

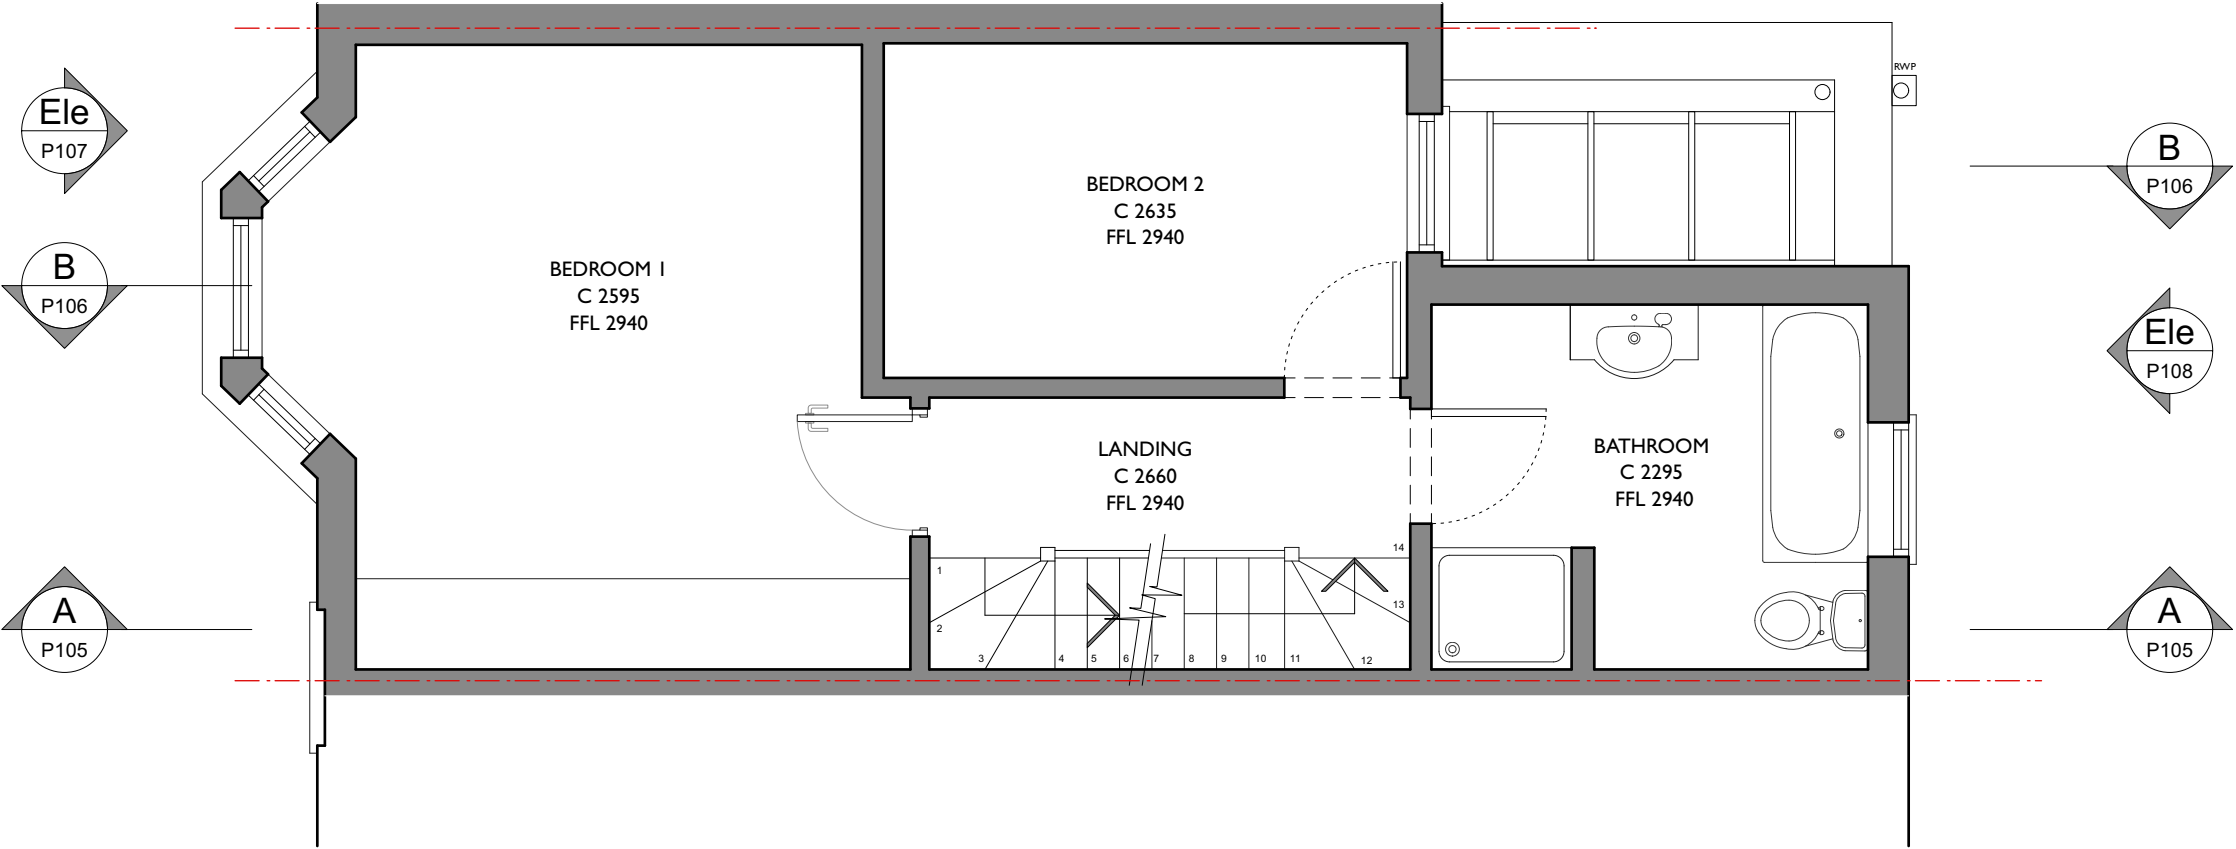

1. This drawing has been based upon a measured survey drawing by others. As a result, the precision of the dimensions indicated is dependent upon the information supplied.
2. This drawing is prepared solely for design and planning submission purposes. It is not intended or suitable for either Building regulations or Construction purposes and should not be used for such.
3. All dimensions to be checked on site before any work commences or any materials are ordered.
4. All drawings to be read in conjunction with structural engineer's details & calculations
5. All elements of structure to be sourced and constructed in accordance with the Structural Engineer's drawings.
6. All dimensions are in millimetres.
7. Drawings for planning purposes only.

Scale 1:50 in metres



Client: Mary Sparrow & Will Gosling	Drawing title: Proposed first floor level	Drawing issue: Planning Drawings
Project title: 81A Carlingford Road, London N15 3EJ	Scale: 1:50@A3	Date: July 2026
Project number: 0552	Drawing number: P102	Drawn by: MV Checked by: SM

SHACKLEWELL


ARCHITECTS

Email : sara@shacklewellsarchitects.com
Tel : 0779 354 7033

Existing structure retained

New structure

Existing structure removed

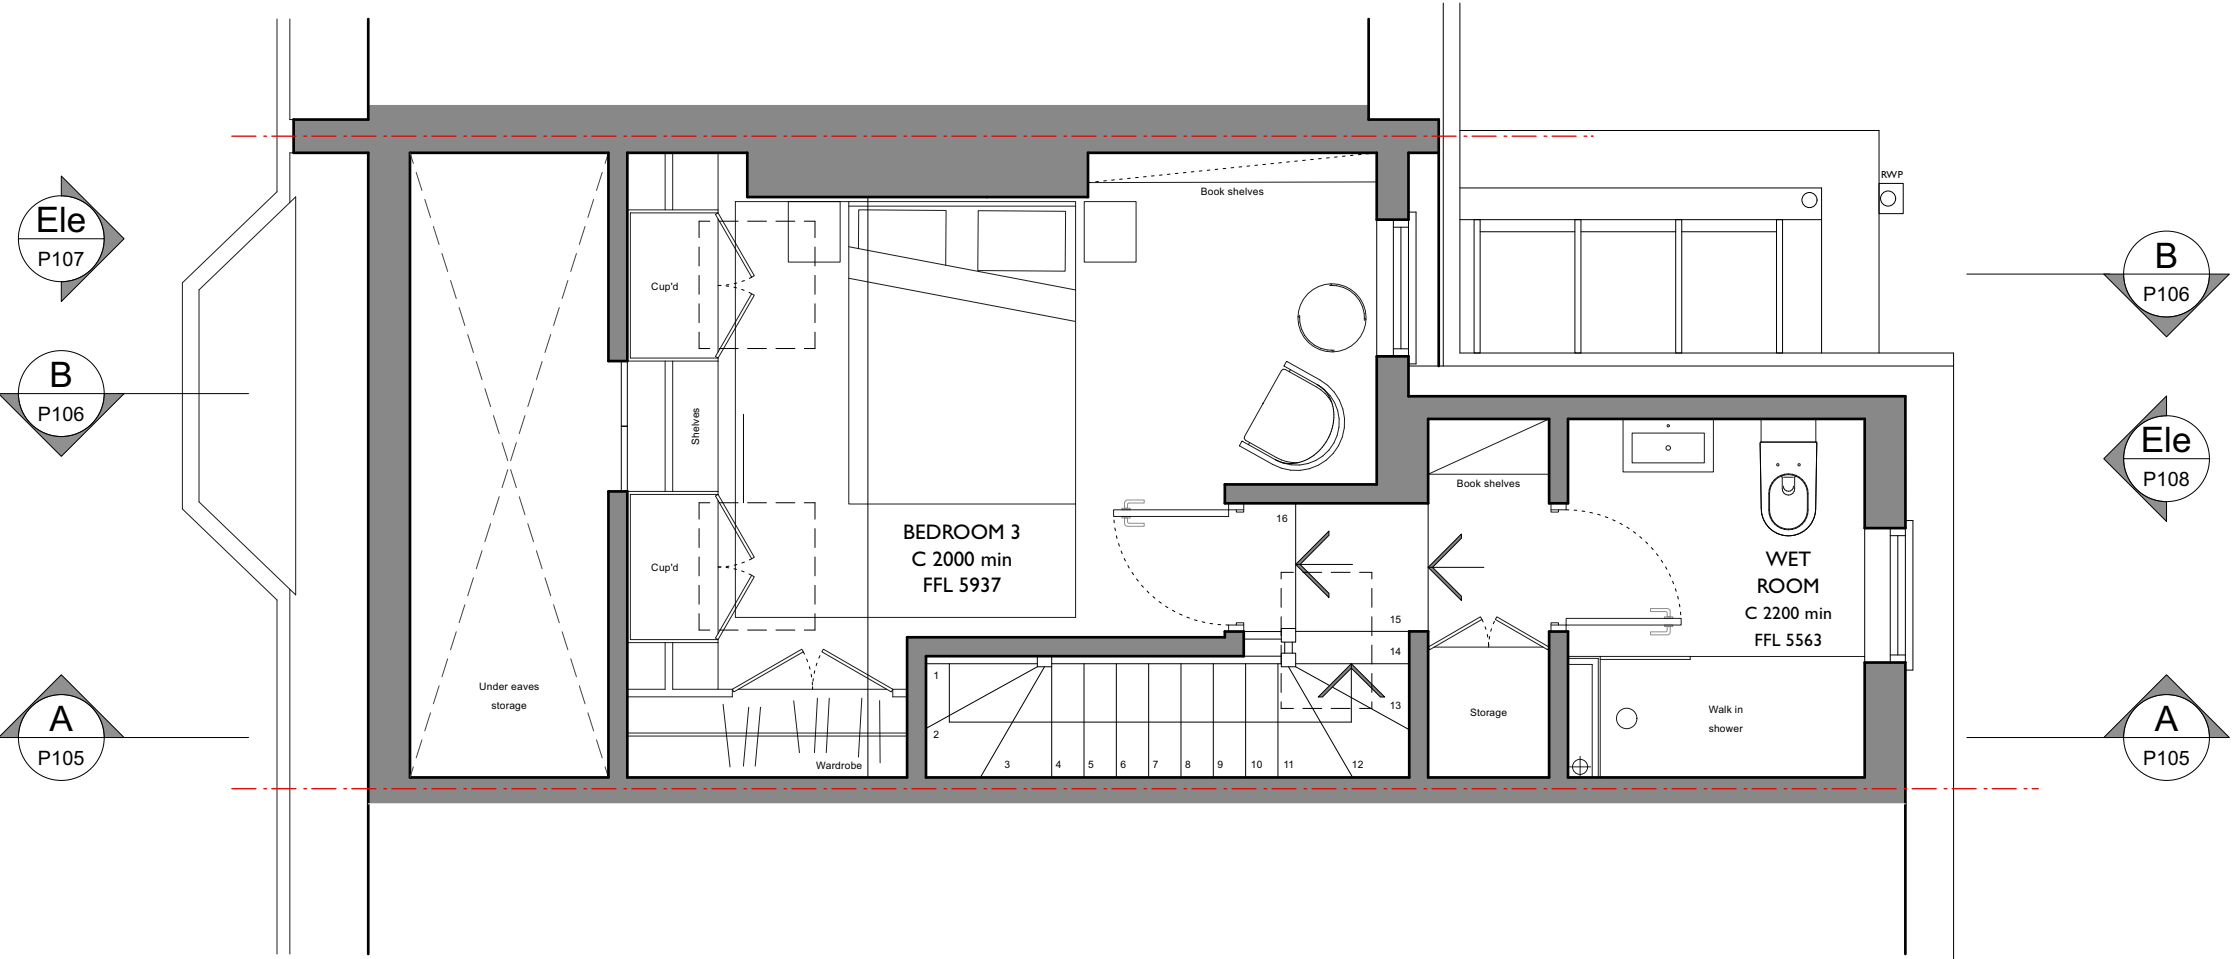

1. This drawing has been based upon a measured survey drawing by others. As a result, the precision of the dimensions indicated is dependent upon the information supplied.
2. This drawing is prepared solely for design and planning submission purposes. It is not intended or suitable for either Building regulations or Construction purposes and should not be used for such.
3. All dimensions to be checked on site before any work commences or any materials are ordered.
4. All drawings to be read in conjunction with structural engineer's details & calculations
5. All elements of structure to be sourced and constructed in accordance with the Structural Engineer's drawings.
6. All dimensions are in millimetres.
7. Drawings for planning purposes only.

Scale 1:50 in metres



Client:
Mary Sparrow & Will Gosling

Drawing title:
Proposed loft floor level

Drawing issue:
Planning Drawings

Project title:
81A Carlingford Road, London N15 3EJ

Scale:
1:50@A3

Date:
July 2026

Project number:
0552

Drawing number:
P103

Drawn by: MV
Checked by: SM



SHACKLEWELL
ARCHITECTS

Email : sara@shacklewellsarchitects.com
Tel : 0779 354 7033

Existing structure retained

New structure

Existing structure removed

 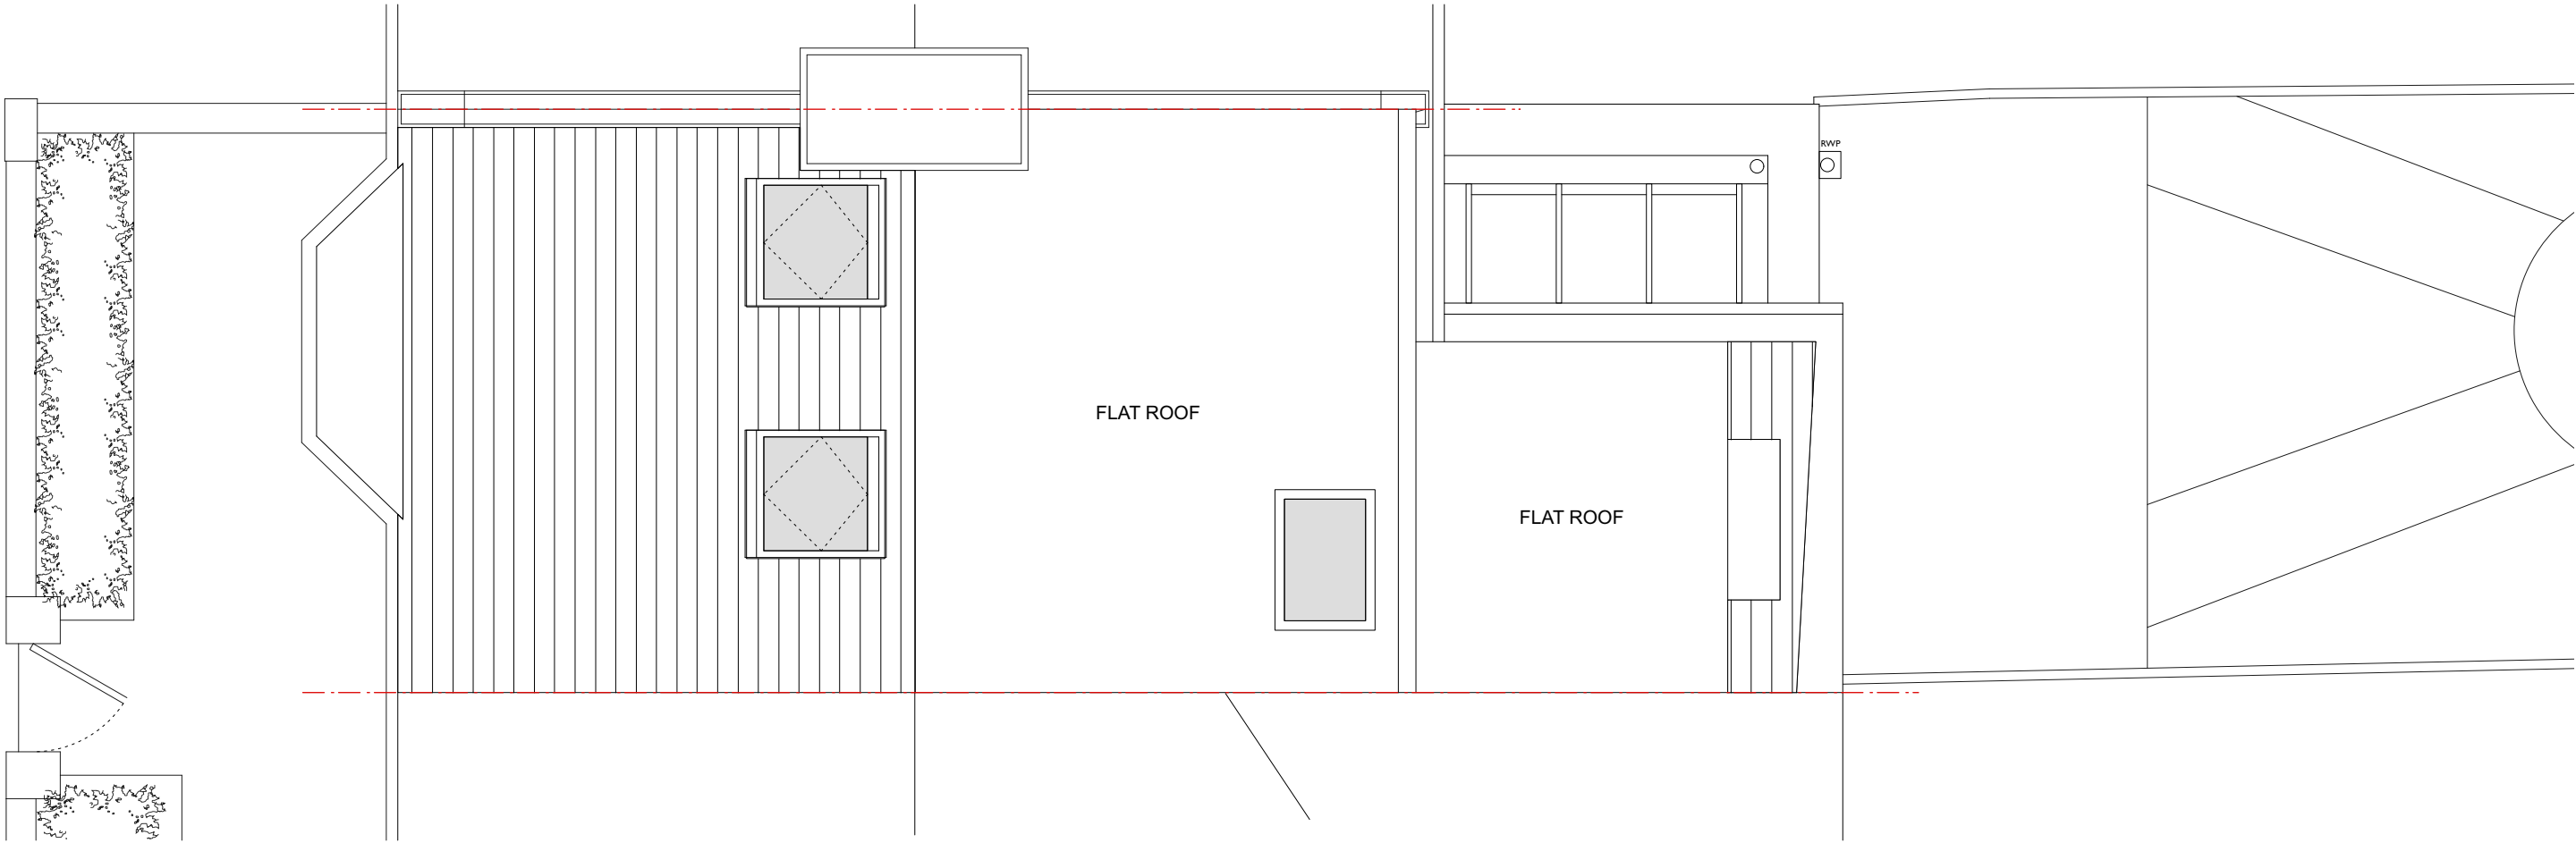

1. This drawing has been based upon a measured survey drawing by others. As a result, the precision of the dimensions indicated is dependent upon the information supplied.
2. This drawing is prepared solely for design and planning submission purposes. It is not intended or suitable for either Building regulations or Construction purposes and should not be used for such.
3. All dimensions to be checked on site before any work commences or any materials are ordered.
4. All drawings to be read in conjunction with structural engineer's details & calculations
5. All elements of structure to be sourced and constructed in accordance with the Structural Engineer's drawings.
6. All dimensions are in millimetres.
7. Drawings for planning purposes only.

Scale 1:50 in metres



Client: Mary Sparrow & Will Gosling	Drawing title: Proposed roof plan	Drawing issue: Planning Drawings
Project title: 81A Carlingford Road, London N15 3EJ	Scale: 1:50@A3	Date: July 2026
Project number: 0552	Drawing number: P104	Drawn by: MV Checked by: SM

SHACKLEWELL
ARCHITECTS

Email : sara@shacklewellarchitects.com
Tel : 0779 354 7033

Existing structure retained

New structure

Existing structure removed



1. This drawing has been based upon a measured survey drawing by others. As a result, the precision of the dimensions indicated is dependent upon the information supplied.

2. This drawing is prepared solely for design and planning submission purposes. It is not intended or suitable for either Building regulations or Construction purposes and should not be used for such.

3. All dimensions to be checked on site before any work commences or any materials are ordered.

4. All drawings to be read in conjunction with structural engineer's details & calculations


5. All elements of structure to be sourced and constructed in accordance with the Structural Engineer's drawings.

6. All dimensions are in millimetres.

7. Drawings for planning purposes only.



Client: Mary Sparrow & Will Gosling	Drawing title: Proposed section AA	Drawing issue: Planning Drawings
Project title: 81A Carlingford Road, London N15 3EJ	Scale: 1:50@A3	Date: July 2026
Project number: 0552	Drawing number: P105	Drawn by: MV Checked by: SM

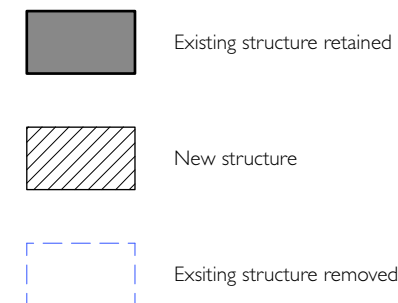

1. This drawing has been based upon a measured survey drawing by others. As a result, the precision of the dimensions indicated is dependent upon the information supplied.
2. This drawing is prepared solely for design and planning submission purposes. It is not intended or suitable for either Building regulations or Construction purposes and should not be used for such.
3. All dimensions to be checked on site before any work commences or any materials are ordered.
4. All drawings to be read in conjunction with structural engineer's details & calculations
5. All elements of structure to be sourced and constructed in accordance with the Structural Engineer's drawings.
6. All dimensions are in millimetres.
7. Drawings for planning purposes only.

Scale 1:50 in metres



Client:
Mary Sparrow & Will Gosling

Drawing title:
Proposed section BB

Drawing issue:
Planning Drawings

Project title:
81A Carlingford Road, London N15 3EJ

Scale:
1:50@A3

Date:
July 2026

Project number:
0552

Drawing number:
P106

Drawn by: MV
Checked by: SM

SHACKLEWELL
— ARCHITECTS

Email : sara@shacklewellarchitects.com
Tel : 0779 354 7033



1. This drawing has been based upon a measured survey drawing by others. As a result, the precision of the dimensions indicated is dependent upon the information supplied.
2. This drawing is prepared solely for design and planning submission purposes. It is not intended or suitable for either Building regulations or Construction purposes and should not be used for such.
3. All dimensions to be checked on site before any work commences or any materials are ordered.
4. All drawings to be read in conjunction with structural engineer's details & calculations
5. All elements of structure to be sourced and constructed in accordance with the Structural Engineer's drawings.
6. All dimensions are in millimetres.
7. Drawings for planning purposes only.

Scale 1:50 in metres



Client:
Mary Sparrow & Will Gosling

Drawing title:
Proposed front elevation

Drawing issue:
Planning Drawings

Project title:
81A Carlingford Road, London N15 3EJ

Scale:
1:50@A3

Date:
July 2026


Project number:
0552

Drawing number:
P107

Drawn by: MV
Checked by: SM

SHACKLEWELL
ARCHITECTS

Email : sara@shacklewellsarchitects.com
Tel : 0779 354 7033

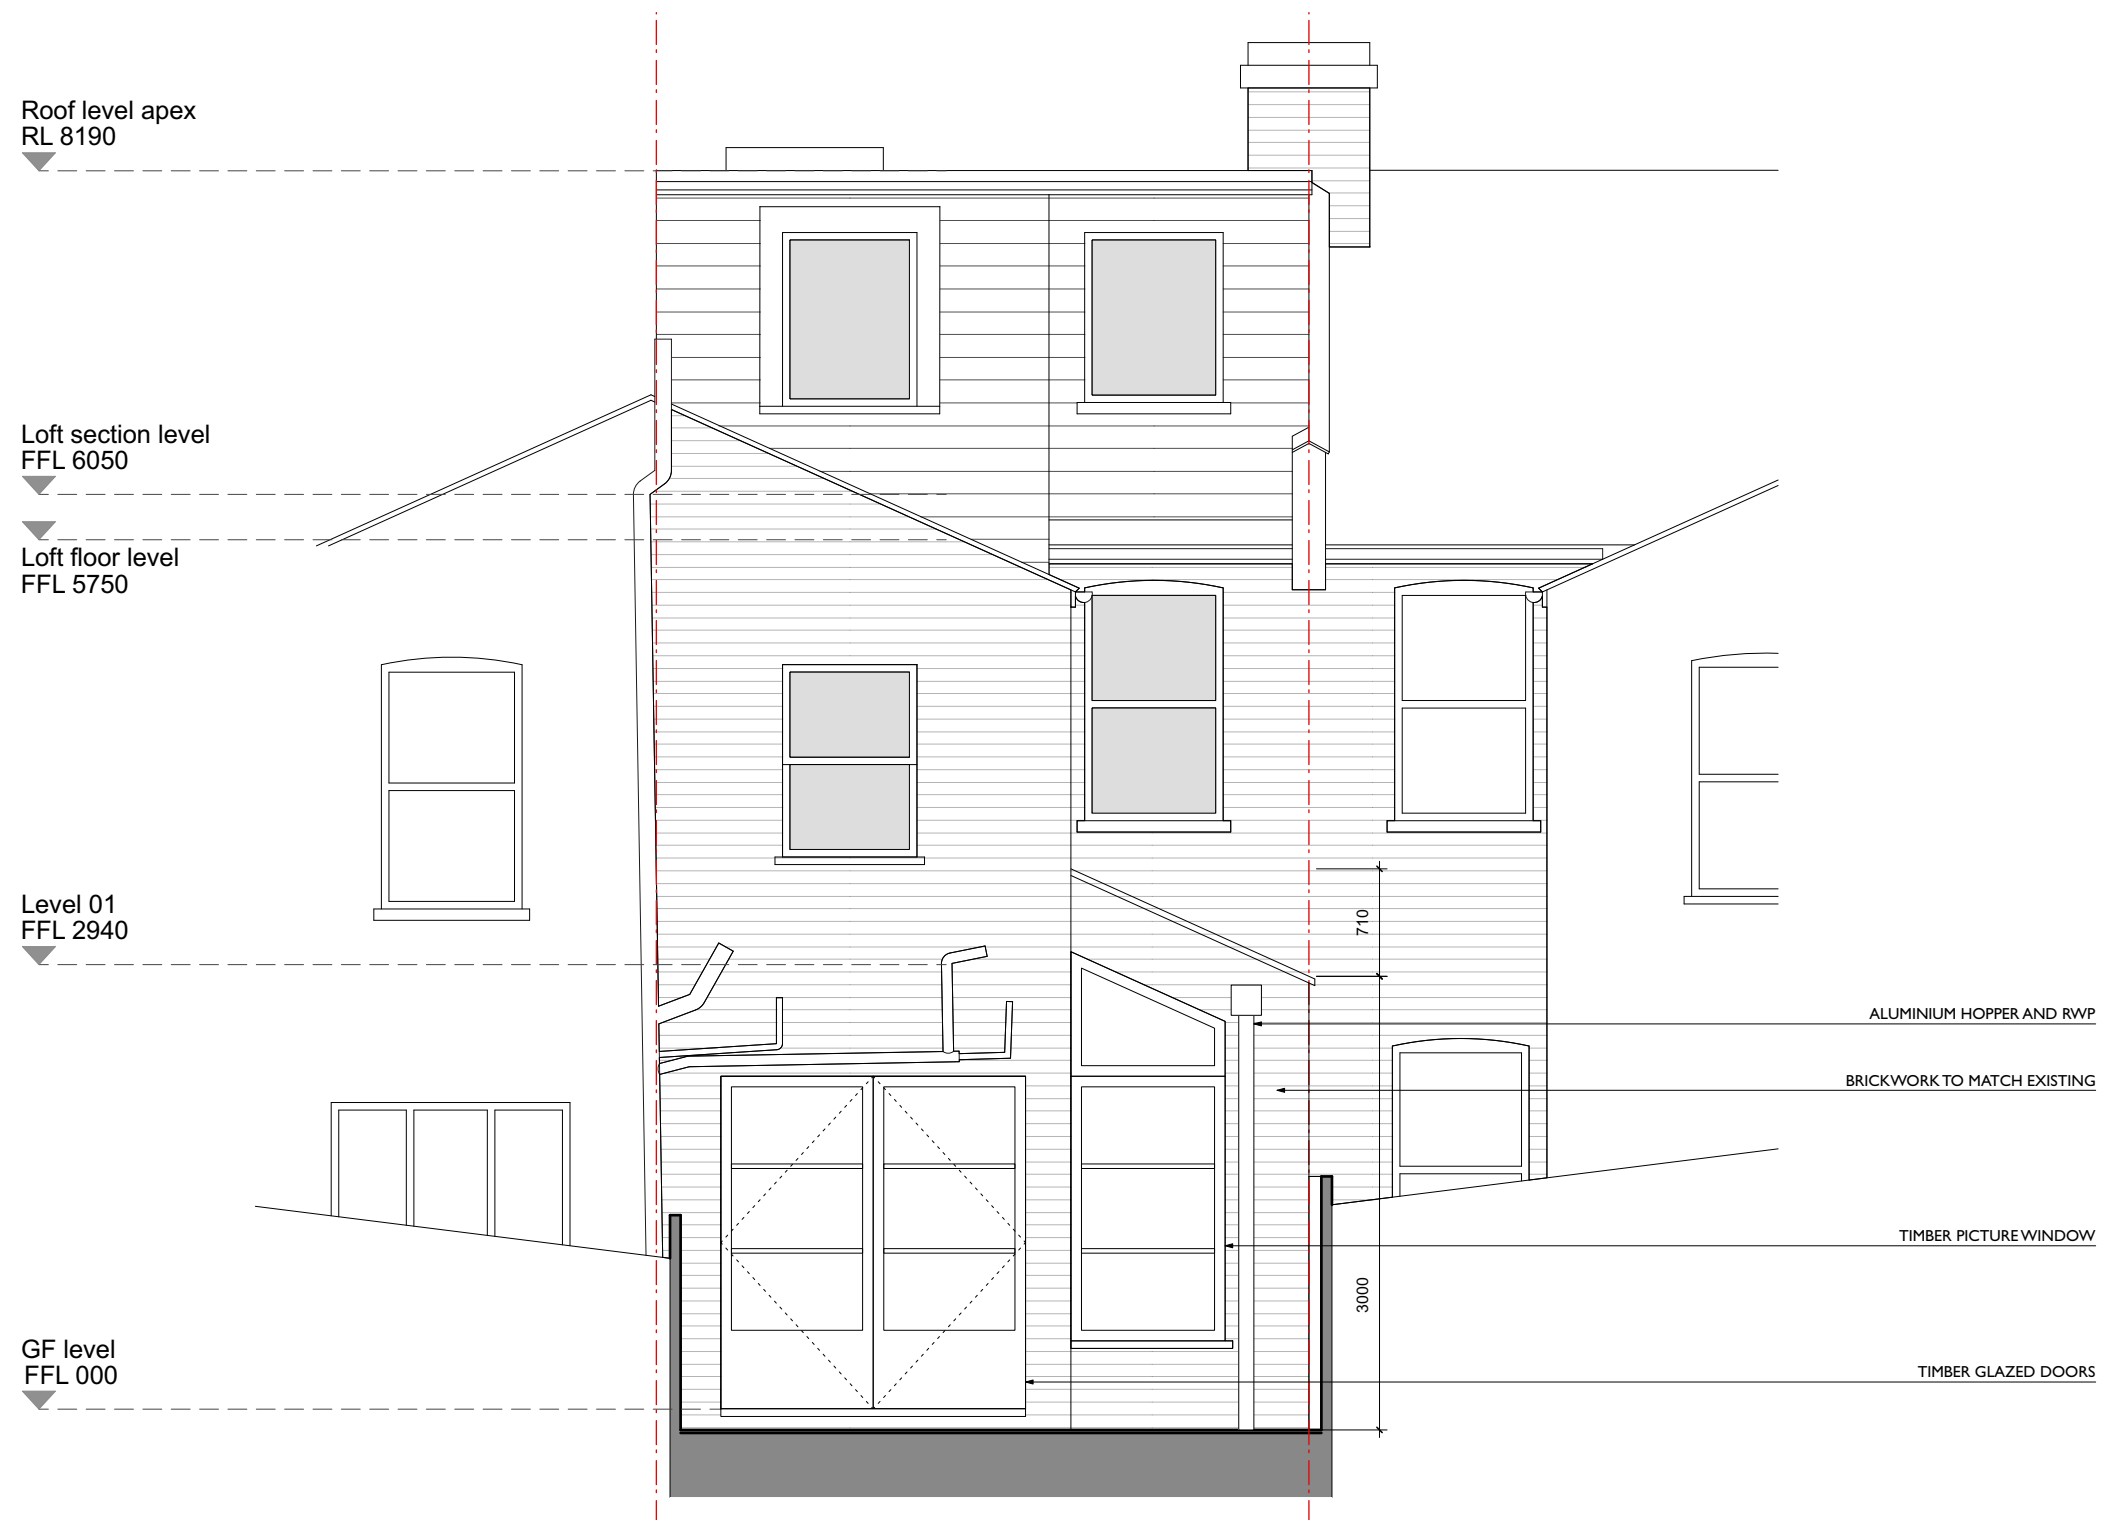

1. This drawing has been based upon a measured survey drawing by others. As a result, the precision of the dimensions indicated is dependent upon the information supplied.
2. This drawing is prepared solely for design and planning submission purposes. It is not intended or suitable for either Building regulations or Construction purposes and should not be used for such.
3. All dimensions to be checked on site before any work commences or any materials are ordered.
4. All drawings to be read in conjunction with structural engineer's details & calculations
5. All elements of structure to be sourced and constructed in accordance with the Structural Engineer's drawings.
6. All dimensions are in millimetres.
7. Drawings for planning purposes only.

Scale 1:50 in metres



Client:
Mary Sparrow & Will Gosling

Drawing title:
Proposed rear elevation

Drawing issue:
Planning Drawings

Project title:
81A Carlingford Road, London N15 3EJ

Scale:
1:50@A3

Date:
July 2026



Project number:
0552

Drawing number:
P108

Drawn by: MV
Checked by: SM

SHACKLEWELL
ARCHITECTS

Email : sara@shacklewellsarchitects.com
Tel : 0779 354 7033

 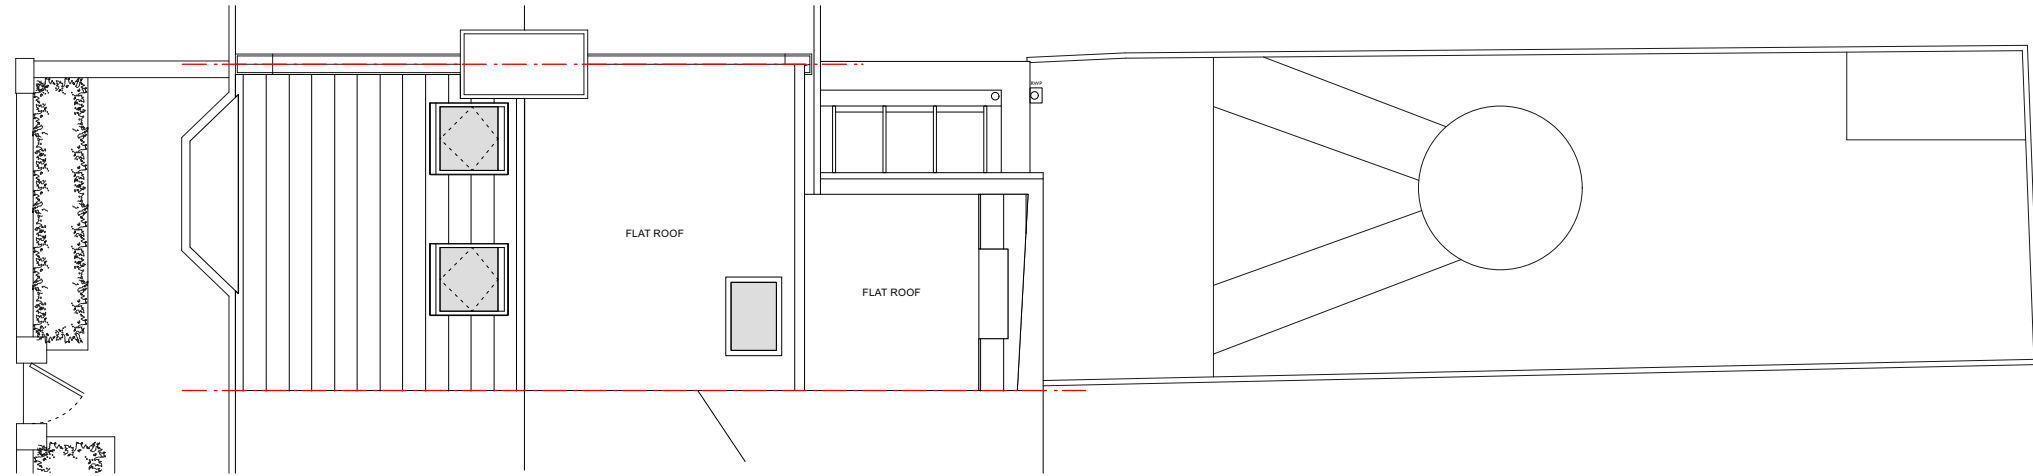

1. This drawing has been based upon a measured survey drawing by others. As a result, the precision of the dimensions indicated is dependent upon the information supplied.
2. This drawing is prepared solely for design and planning submission purposes. It is not intended or suitable for either Building regulations or Construction purposes and should not be used for such.
3. All dimensions to be checked on site before any work commences or any materials are ordered.
4. All drawings to be read in conjunction with structural engineer's details & calculations
5. All elements of structure to be sourced and constructed in accordance with the Structural Engineer's drawings.
6. All dimensions are in millimetres.
7. Drawings for planning purposes only.

Scale 1:100 in metres



Client:
Mary Sparrow & Will Gosling

Drawing title:
Proposed site plan

Drawing issue:
Planning Drawings

Project title:
81A Carlingford Road, London N15 3EJ

Scale:
1:50@A3

Date:
July 2026

Project number:
0552

Drawing number:
P109

Drawn by: MV
Checked by: SM

SHACKLEWELL
ARCHITECTS

Email : sara@shacklewellsarchitects.com
Tel : 0779 354 7033