

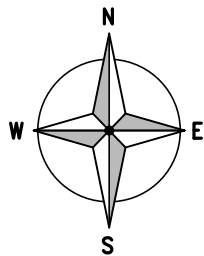


**SITE LOCATION**  
(Scale 1:50000)  
Ordnance Survey map extract  
based upon Landranger map series  
with the permission of the controller of  
Her Majesty's Stationery Office  
Licence No. 0100023487  
Crown copyright.

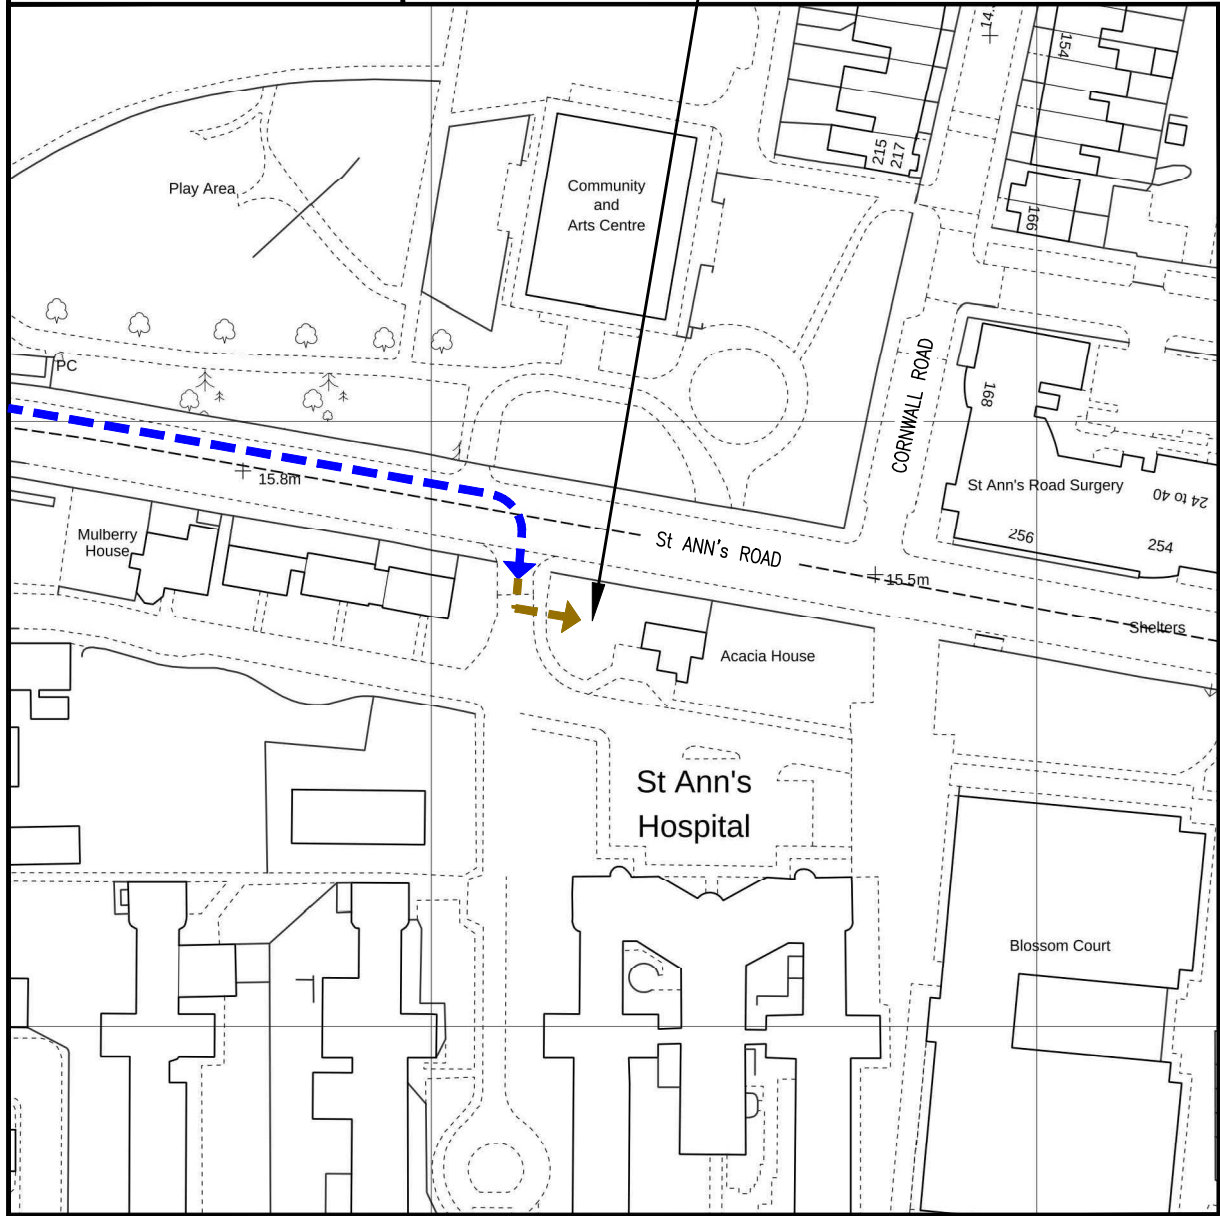


SITE PHOTOGRAPH

These drawings comply with VF Standard ICNIRP guidelines, under configuration VU7F  
Designed in accordance with Cornerstone documents: SDN0007 & SDN0009 v6.0

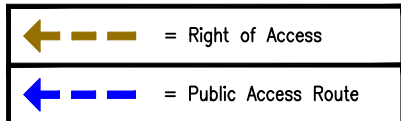

**DETAILED SITE LOCATION**  
(Scale 1:1250)

Based upon Ordnance Survey map extract  
with the permission of the Controller of  
Her Majesty's Stationery Office.  
Crown copyright.  
Licence No. 100020449

 

|   |           |           |  |
|---|-----------|-----------|--|
| ALL DIMENSIONS ARE IN mm UNLESS NOTED OTHERWISE   |           |           |  |
| N.G.R   | E: 532530 | N: 188669 |  |
| <b><u>DIRECTIONS TO SITE:</u></b>   |           |           |  |
| <ul style="list-style-type: none"><li>• TRAVELING ON A406 NORTH CIRCULAR ROAD (NORTH OF LONDON)</li><li>• EXIT AT JUNCTION WITH A109 AND HEAD SOUTH TOWARDS WOOD GREEN</li><li>• CONTINUE 1.2miles</li><li>• TURN RIGHT ONTO PARK AVENUE</li><li>• AT THE ROUNDABOUT, TAKE THE 1st EXIT ONTO STATION RD/B151</li><li>• AT THE ROUNDABOUT, TAKE THE 2nd EXIT ONTO MAYES RD/B151</li><li>• AT THE ROUNDABOUT, TAKE THE 1st EXIT AND STAY ON MAYES RD/B151</li><li>• CONTINUE 0.2miles</li><li>• TURN RIGHT ONTO HORNSEY PARK RD/B138</li><li>• CONTINUE 0.8miles</li><li>• TURN LEFT ONTO BERESFORD ROAD AND CONTINUE TO THE END OF THE ROAD</li><li>• TURN RIGHT ONTO GREEN LANES</li><li>• CONTINUE 0.1miles</li><li>• TURN LEFT ONTO St ANN's ROAD</li><li>• CONTINUE 0.5miles</li><li>• SITE LOCATION IS ON THE RIGHT HAND SIDE ADJACENT TO ENTRANCE TO St ANN's HOSPITAL</li></ul> |           |           |  |


|        |                         |    |    |          |
|--------|-------------------------|----|----|----------|
| NOTES: |                         |    |    |          |
|        |                         |    |    |          |
|        |                         |    |    |          |
|        |                         |    |    |          |
|        |                         |    |    |          |
| A      | Issued for Construction | GL | SB | 21.01.25 |
| REV    | MODIFICATION            | BY | CH | DATE     |



|                           |         |      |
|---------------------------|---------|------|
| Cell Name                 |         | Opt. |
| St ANN's HOSPITAL GF TEMP |         | —    |
| Cell ID No                |         |      |
| CORNERSTONE               | VF      | VM02 |
| 30910100                  | 28689_0 | N/A  |

|                                                                              |  |  |
|------------------------------------------------------------------------------|--|--|
| Site Address / Contact Details                                               |  |  |
| St ANN's HOSPITAL<br>St ANN's ROAD<br>HARRINGEY<br>GREATER LONDON<br>N15 3TH |  |  |

|                                   |                |                         |                |             |
|-----------------------------------|----------------|-------------------------|----------------|-------------|
| Drawing Title: SITE LOCATION MAPS |                |                         |                |             |
| Purpose of issue: CONSTRUCTION    |                |                         |                | Dwg Rev:    |
| Drawing Number: 100               |                |                         |                | A           |
| Surveyed By: GREENLIGHT           |                | Original Sheet Size: A3 |                | Pack Issue: |
| Drawn: GL                         | Date: 21.01.25 | Checked: SB             | Date: 21.01.25 | A           |

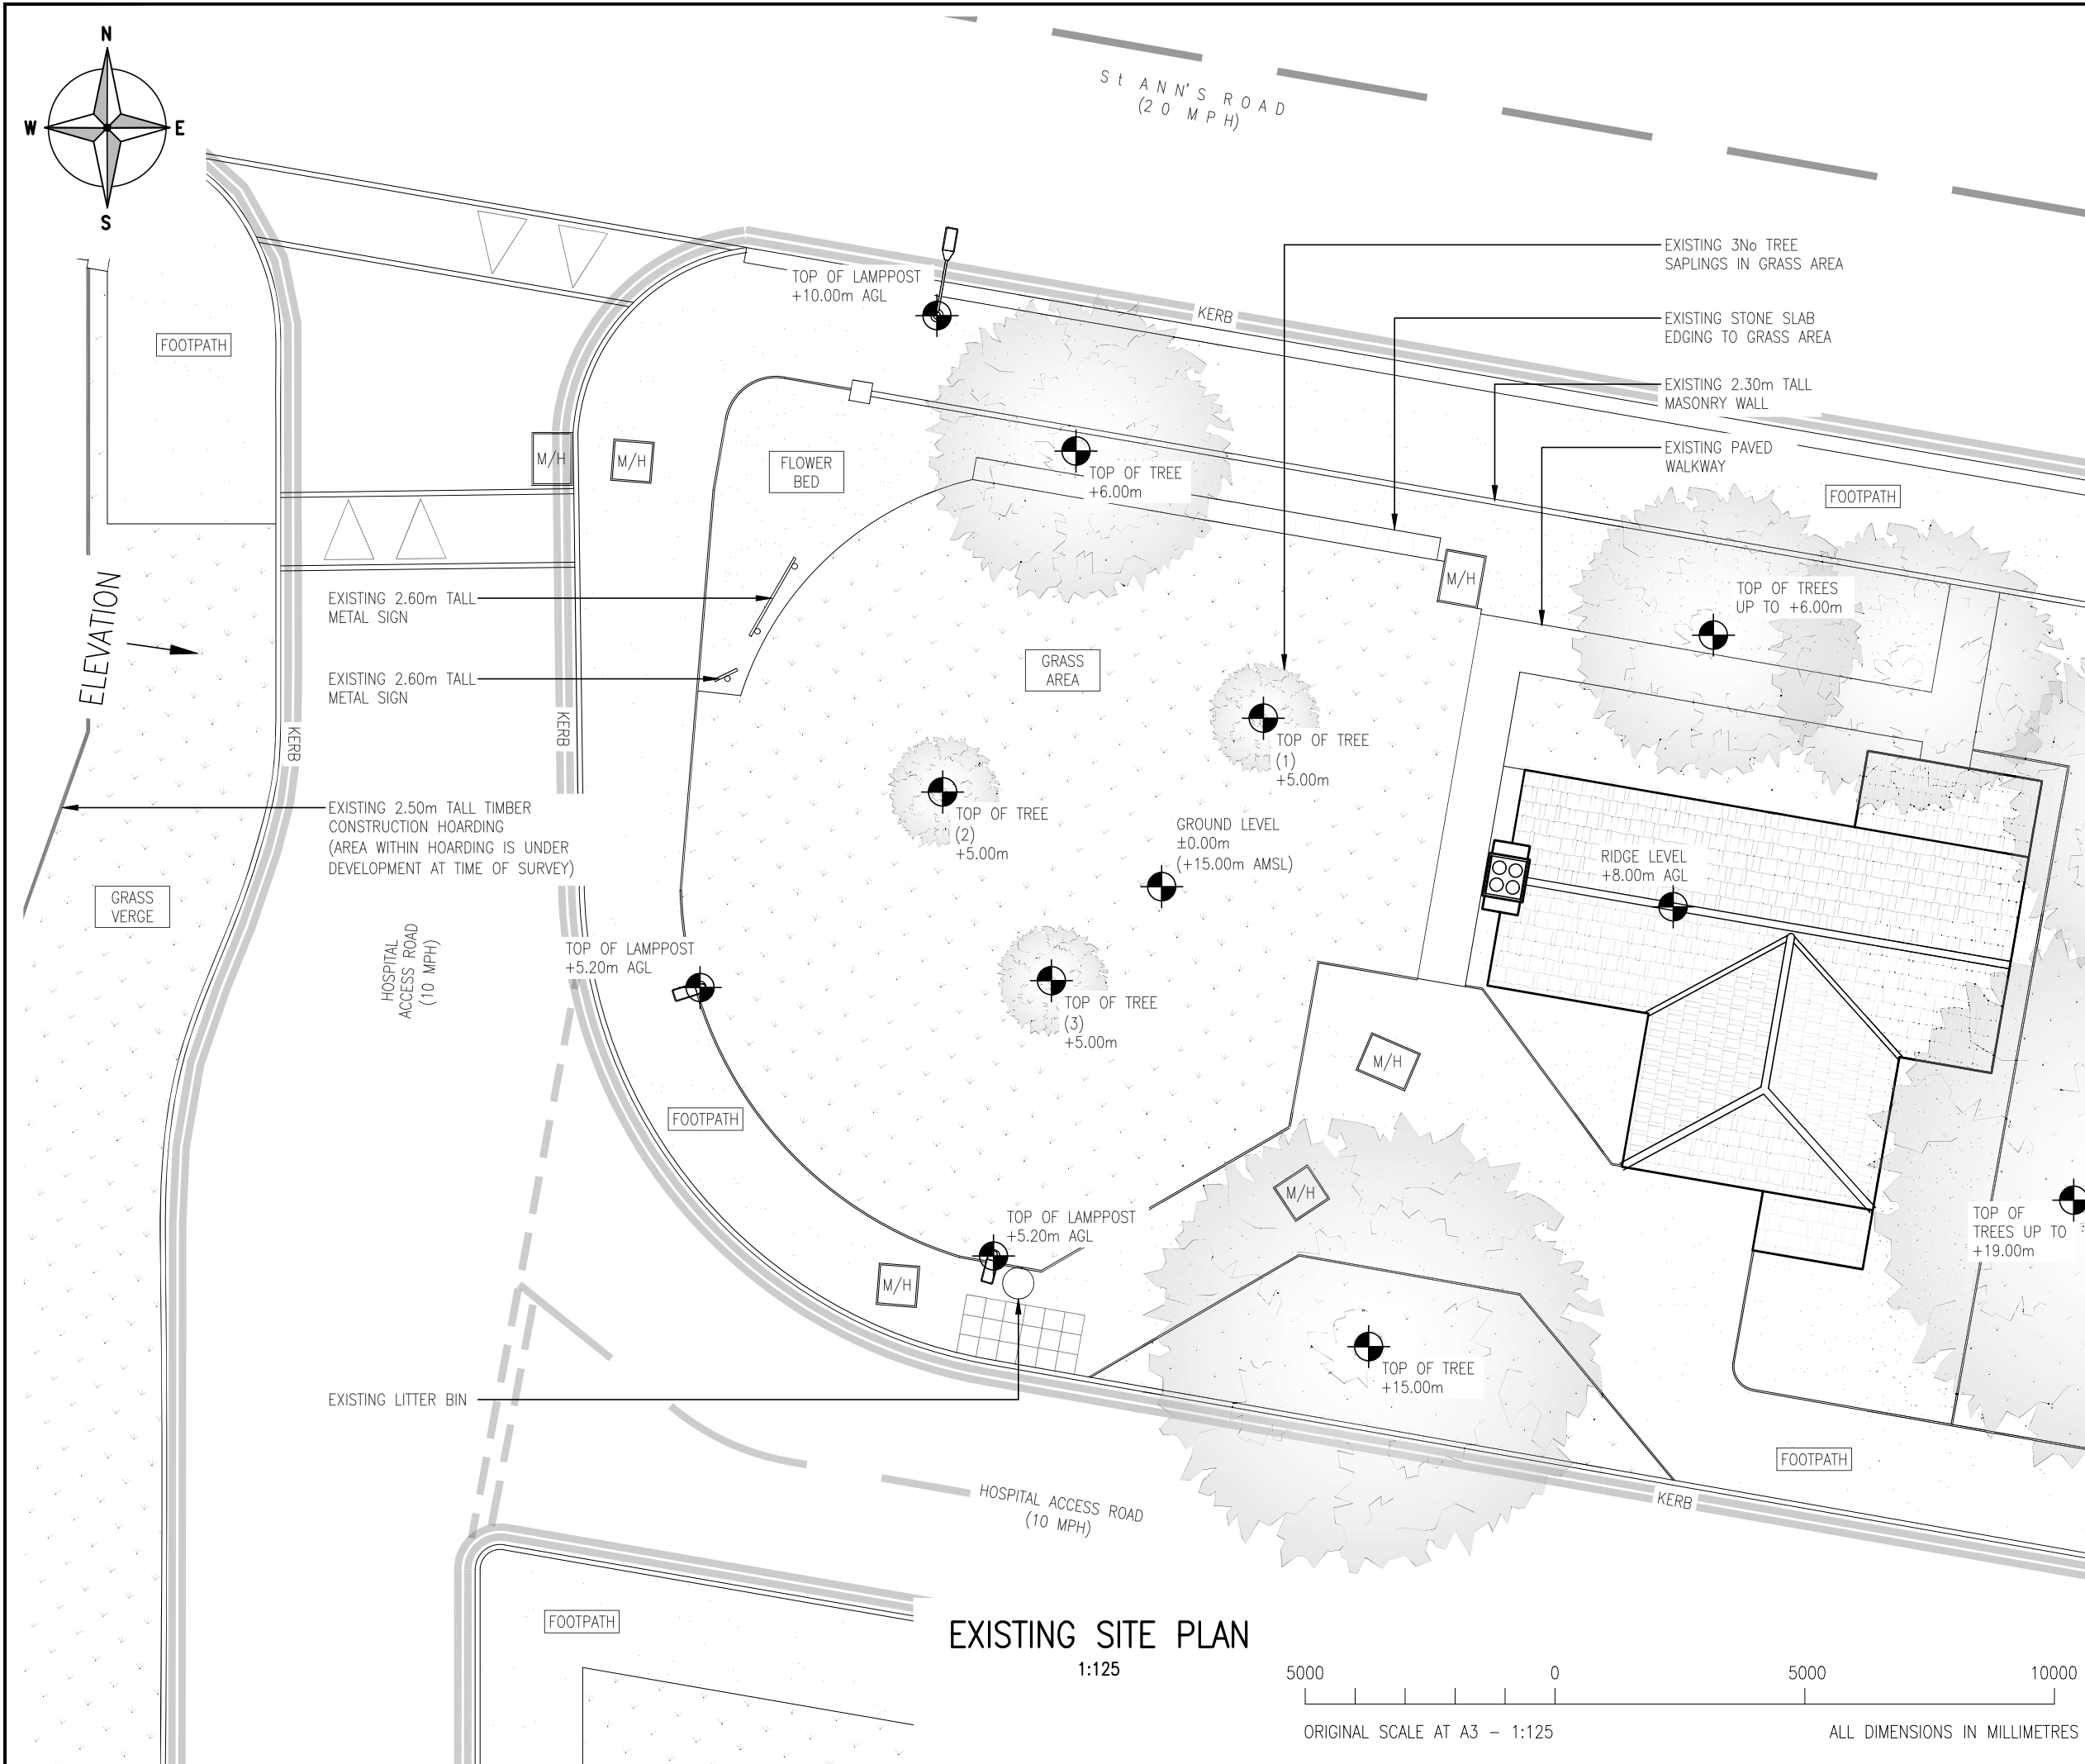

ALL DIMENSIONS ARE IN mm UNLESS NOTED OTHERWISE

N.G.R

E: 532530

N: 188669

NOTES:

|     |                         |    |    |          |
|-----|-------------------------|----|----|----------|
| A   | Issued for Construction | GL | SB | 21.01.25 |
| REV | MODIFICATION            | BY | CH | DATE     |

|                           |         |      |      |
|---------------------------|---------|------|------|
| Cell Name                 |         |      | Opt. |
| St ANN's HOSPITAL GF TEMP |         |      | —    |
| Cell ID No                |         |      |      |
| CORNERSTONE               | VF      | VM02 |      |
| 30910100                  | 28689_0 | N/A  |      |

Site Address / Contact Details

St ANN's HOSPITAL  
St ANN's ROAD  
HARRINGEY  
GREATER LONDON  
N15 3TH

Drawing Title:

EXISTING SITE PLAN

|                   |                      |             |
|-------------------|----------------------|-------------|
| Purpose of issue: |                      | Dwg Rev:    |
| CONSTRUCTION      |                      | A           |
| Drawing Number:   |                      |             |
| 200               |                      |             |
| Surveyed By:      | Original Sheet Size: | Pack Issue: |
| GREENLIGHT        | A3                   |             |
| Drawn:            | Date:                | Checked:    |
| GL                | 21.01.25             | SB          |
|                   |                      | Date:       |
|                   |                      | 21.01.25    |
|                   |                      | A           |

EXISTING SITE PLAN

1:125





ALL DIMENSIONS ARE IN mm UNLESS NOTED OTHERWISE

N.G.R

E: 532530

N: 188669

NOTES:

|     |                         |    |    |          |
|-----|-------------------------|----|----|----------|
|     |                         |    |    |          |
|     |                         |    |    |          |
|     |                         |    |    |          |
|     |                         |    |    |          |
| A   | Issued for Construction | GL | SB | 21.01.25 |
| REV | MODIFICATION            | BY | CH | DATE     |





|                           |         |      |      |
|---------------------------|---------|------|------|
| Cell Name                 |         |      | Opt. |
| St ANN's HOSPITAL GF TEMP |         |      | —    |
| Cell ID No                |         |      |      |
| CORNERSTONE               | VF      | VM02 |      |
| 30910100                  | 28689_0 | N/A  |      |

Site Address / Contact Details

St ANN's HOSPITAL  
St ANN's ROAD  
HARRINGEY  
GREATER LONDON  
N15 3TH

Drawing Title:  
EXISTING SITE ELEVATION

|                   |          |                      |          |             |
|-------------------|----------|----------------------|----------|-------------|
| Purpose of issue: |          | CONSTRUCTION         |          | Dwg Rev:    |
| Drawing Number:   |          | 300                  |          | A           |
| Surveyed By:      |          | Original Sheet Size: |          | Pack Issue: |
| GREENLIGHT        |          | A3                   |          |             |
| Drawn:            | Date:    | Checked:             | Date:    |             |
| GL                | 21.01.25 | SB                   | 21.01.25 | A           |