
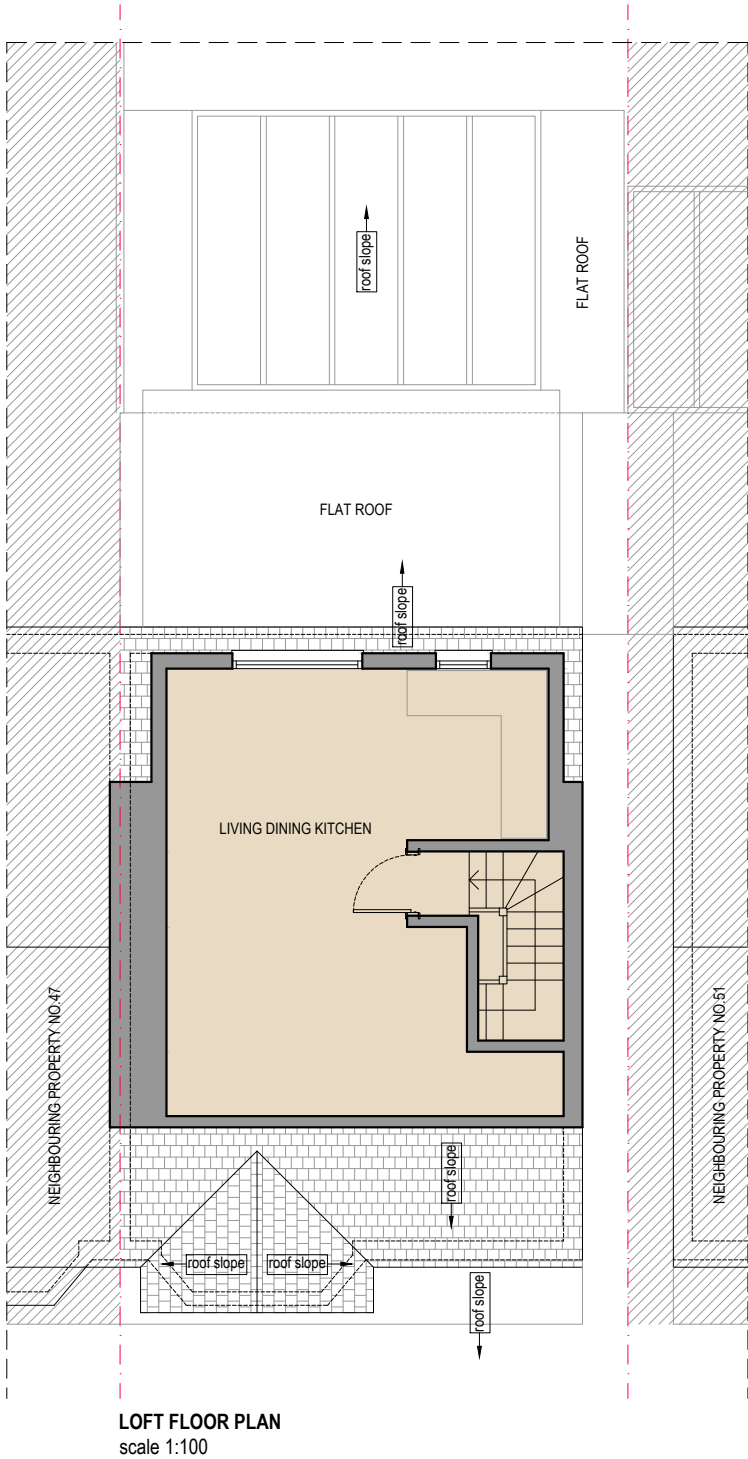
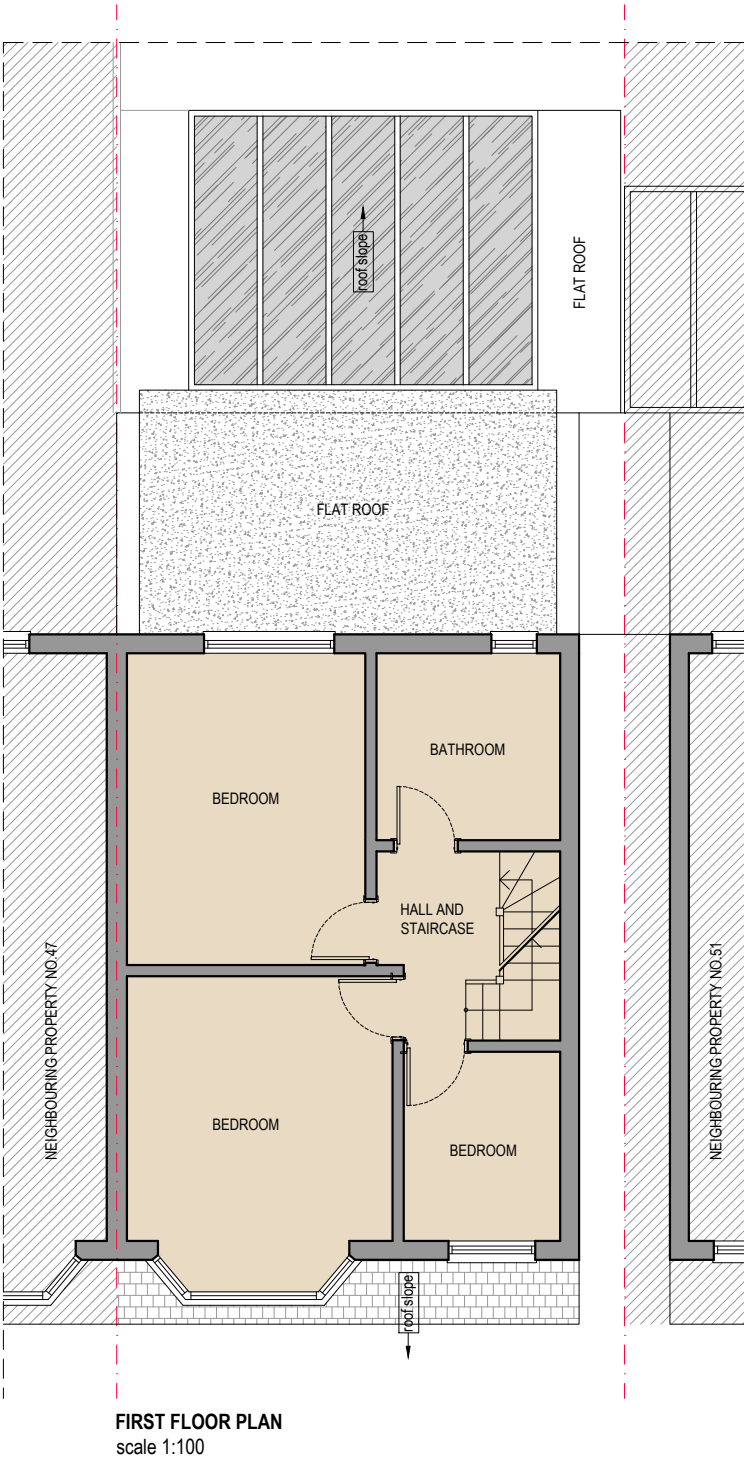


- Notes
- 1- This drawing is not for construction
 - 2- All Dimension are in millimeters
 - 3- Dimensions are not to be scaled directly from drawings
 - 4- All dimensions are to be checked on site and the Architect is to be inform of any discrepancies before construction commences
 - 5- All references to drawings refer to current revision of that drawing
 - 6- The Copyright of this drawing belongs to Archpl Ltd.

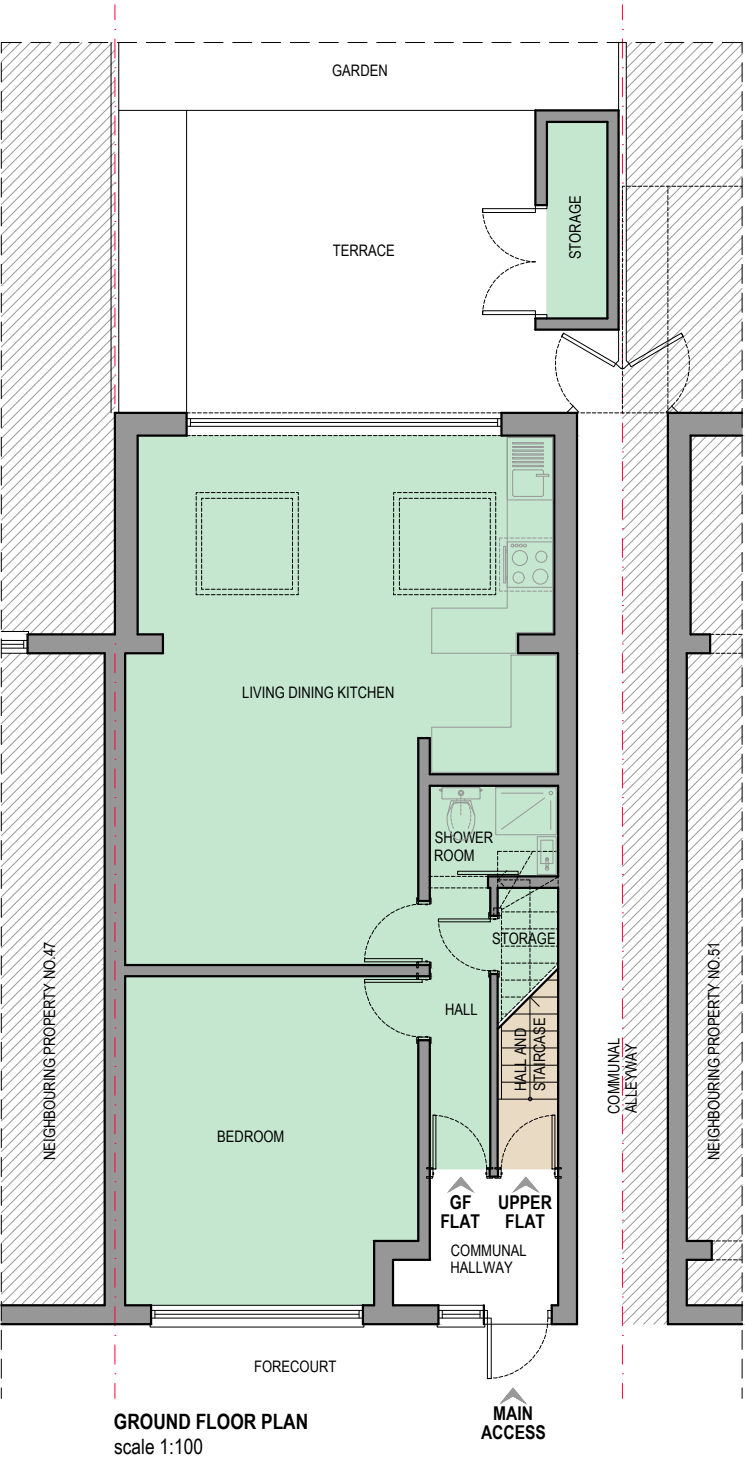

- WALLS / CEILINGS LEGEND:**
- EXISTING WALLS / CEILINGS
 - PROPOSED WALLS / CEILINGS
 - WALLS / PARTITION TO BE REMOVED

- LINES / HATCHES LEGEND:**
- REMOVING INTERVENTIONS
 - PROPOSED INTERVENTIONS
 - NEIGHBORING PROPERTIES
 - AREAS WHICH ARE NOT SUBJECT OF THE CURRENT APPLICATION
 - BOUNDARY

- FLATS LEGEND:**
- GROUND FLOOR FLAT**
- ONE BEDROOM FLAT
 - OWNER OF THE PROPERTY / APPLICANT HAS BEEN LIVING IN THIS FLAT SINCE OCTOBER 1999, AS PER SUBMITTED DECLARATION
- UPPER FLAT**
- FIRST AND LOFT FLOOR FLAT
 - THREE BEDROOM FLAT
 - RENTED UNIT AS PER SUBMITTED ASTs

Rev.	Date	Revisions
LAWFUL DEVELOPMENT CERTIFICATE EXISTING USE		


ARCH
ARCHITECTURAL DESIGN STUDIO
400 West Green Road, West Green,
London, N15 3PX
Tel: 07842410527
Web: www.archpl.co.uk

Client	Mr Hakki Tatar	
Project	49 Mannoek Road, London, N22 6AB	
Scale	1/100@A3	Date 07/2026
Drawn By	VC	Checked By AEC
Project No.	26017	Drawing No. A101
Revision		-
Drawing title		
Floor Plans		

