
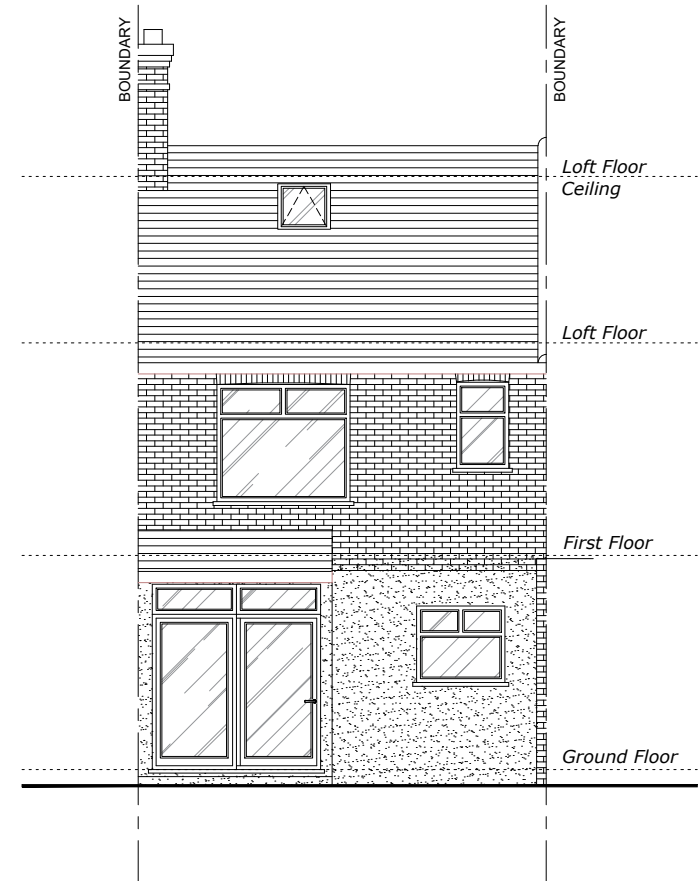


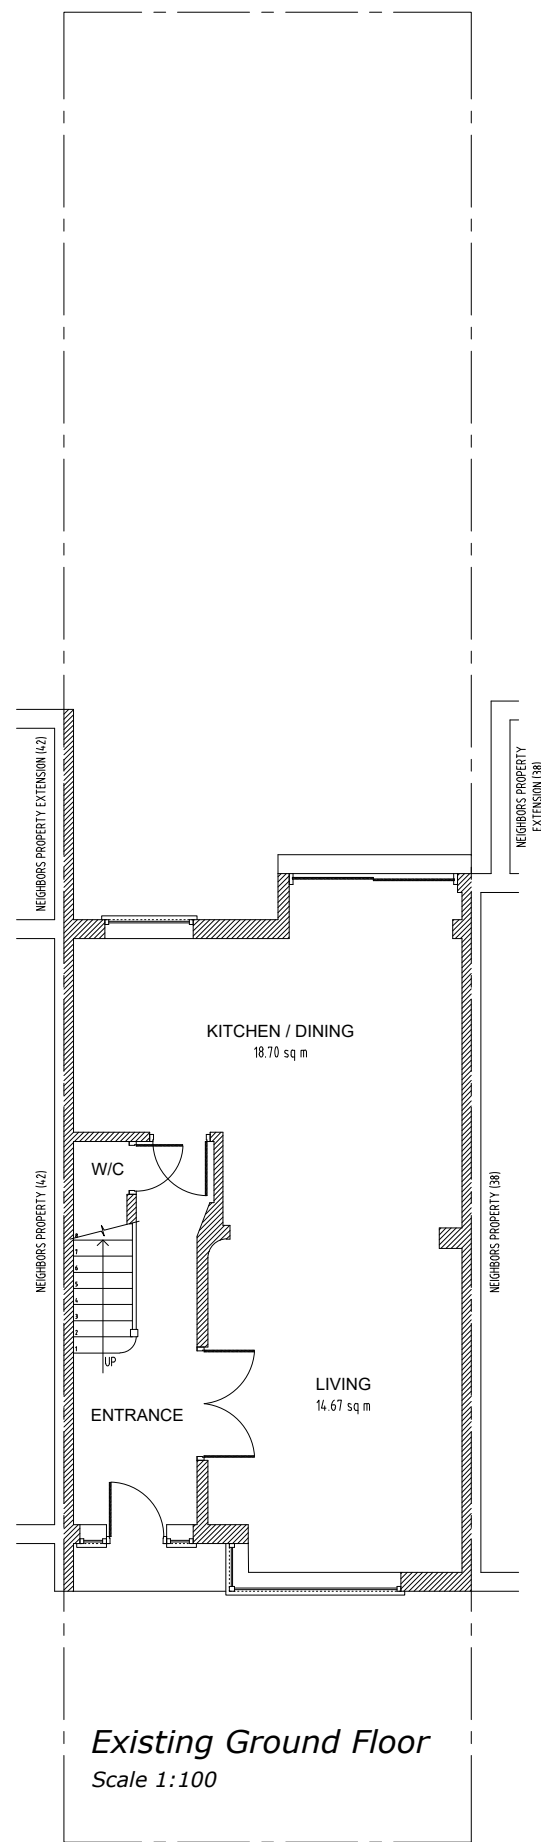

info@ajsplanning.co.uk
020 81501820

NOTES
The contractors are to check all the dimensions, levels, drain runs and general condition of the site before works commence.

All works are to be carried out in accordance with current Building Regulations, British Standards, Code of Practice and Local Authority Requirements.

Project: 40 Elm Park Avenue, London N15 6AU		
Title: Existing Ground Floor Plan And Rear Elevation		
Date: 20.07.26	Scale: 1:100 @ A3	
Dwg. No. EPA.40.EX.101	Rev: 0	