



PROPOSED 1:100

0m 1m 2m 3m 4m 5m
SCALE BAR IN METERS

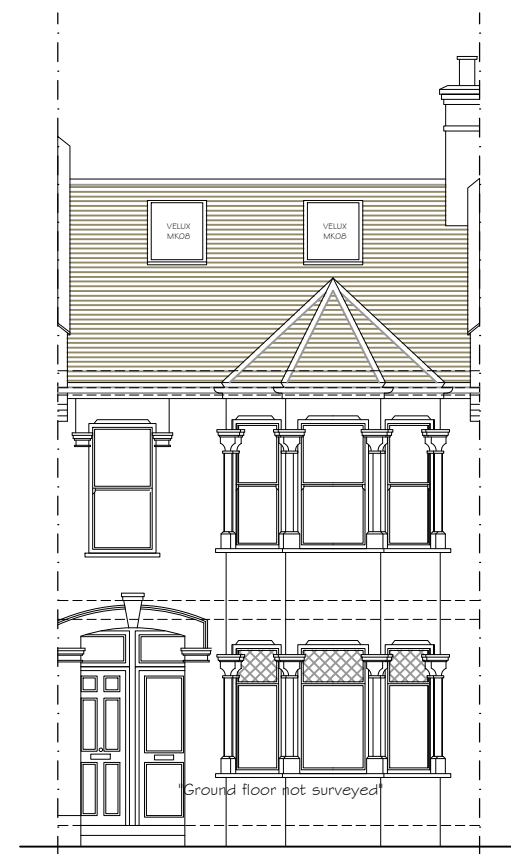


PROPOSED FRONT ELEVATION

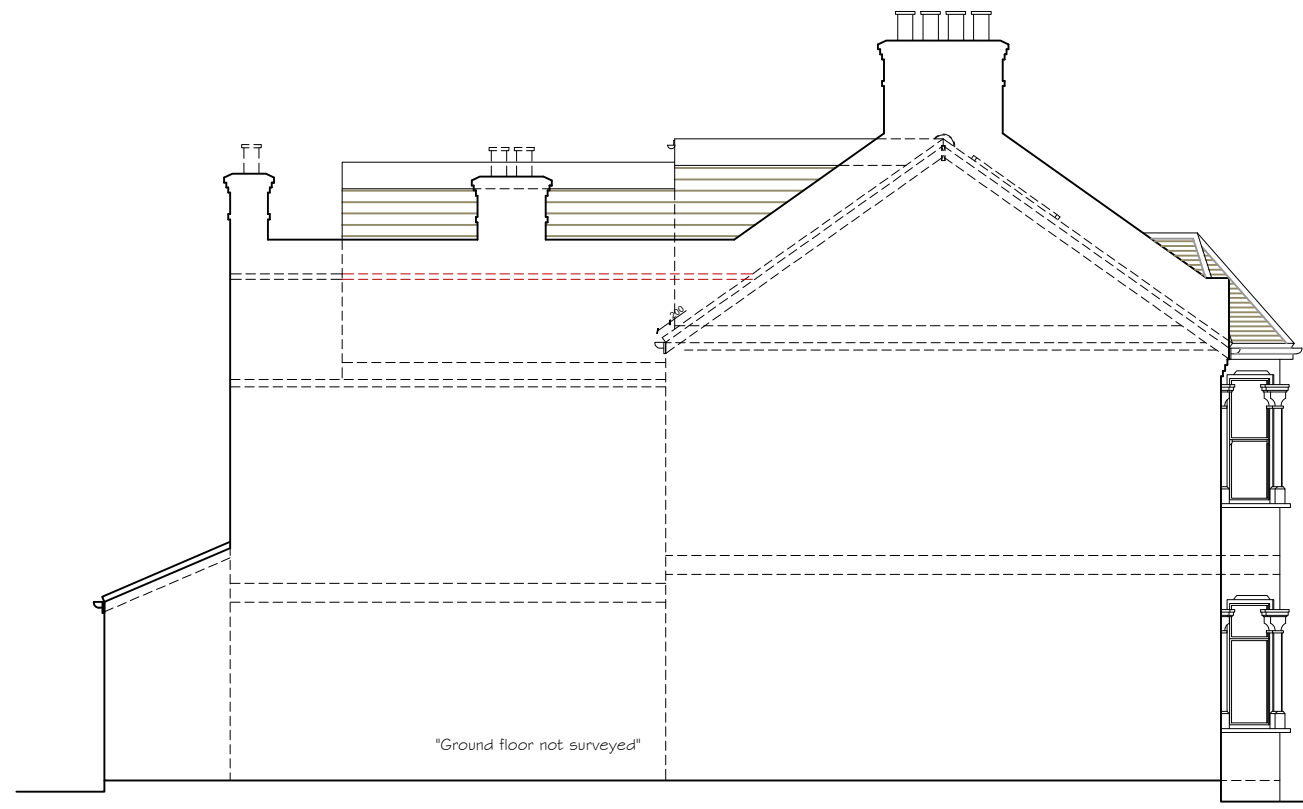


PROPOSED SIDE ELEVATION 01




PROPOSED REAR ELEVATION

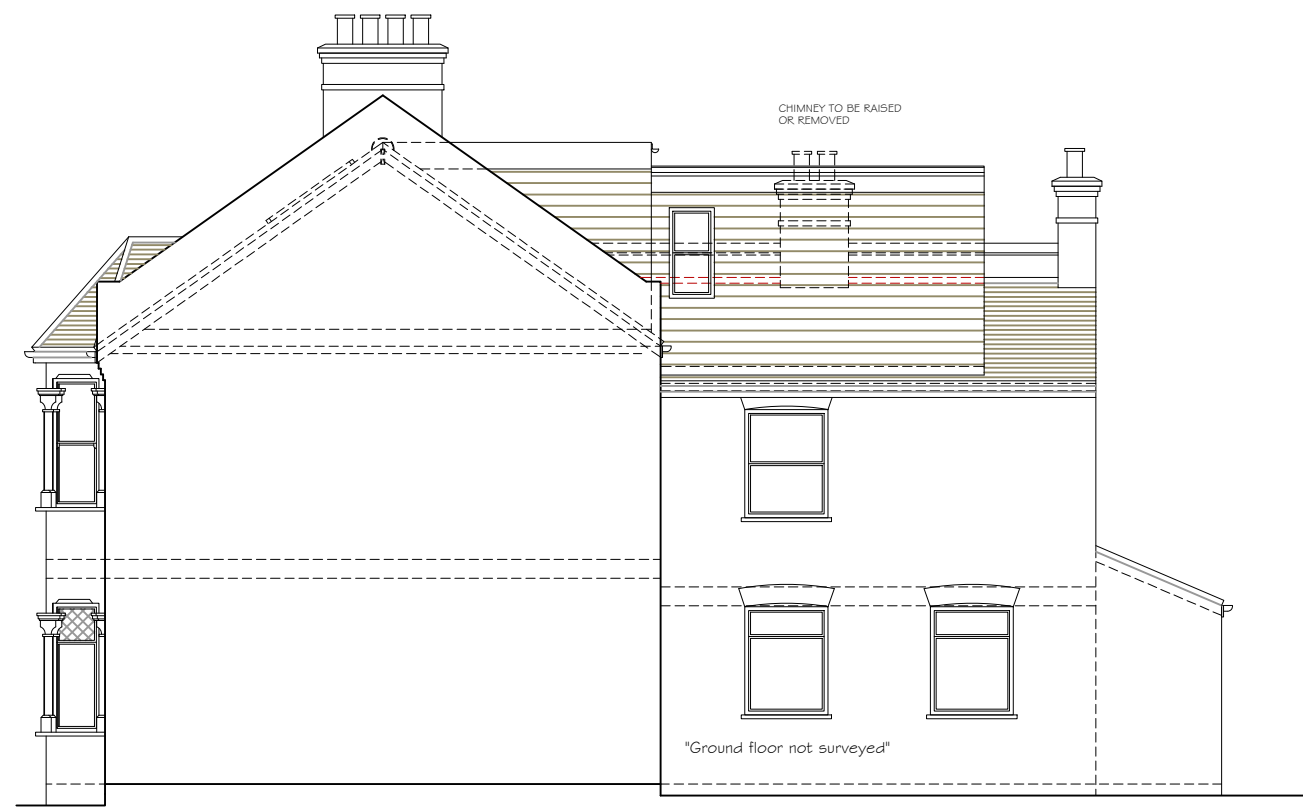

PROPOSED SIDE ELEVATION 02

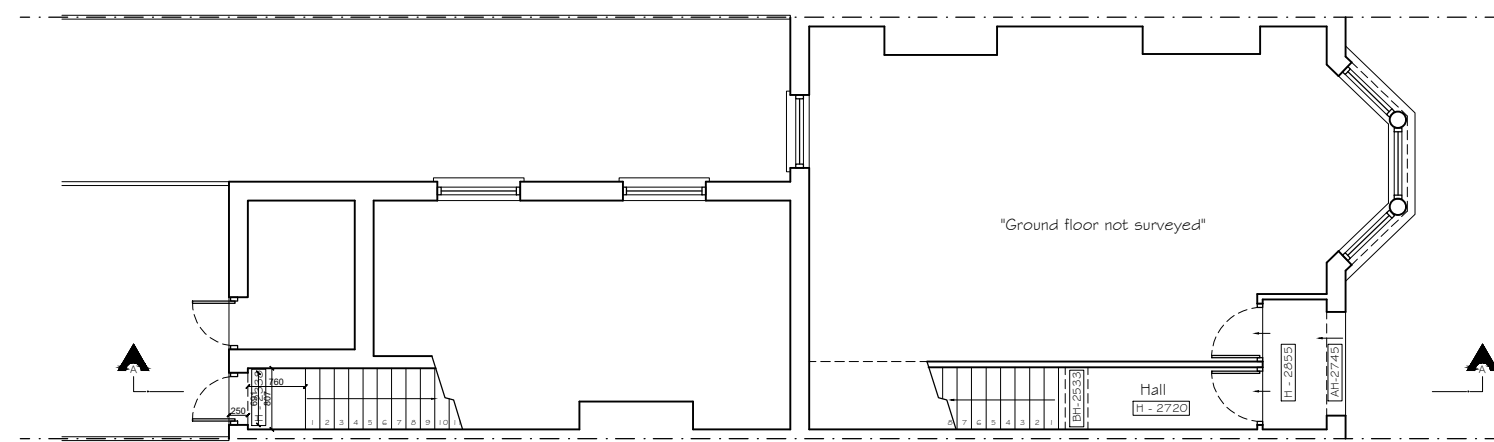

PROPOSED GROUND FLOOR PLAN

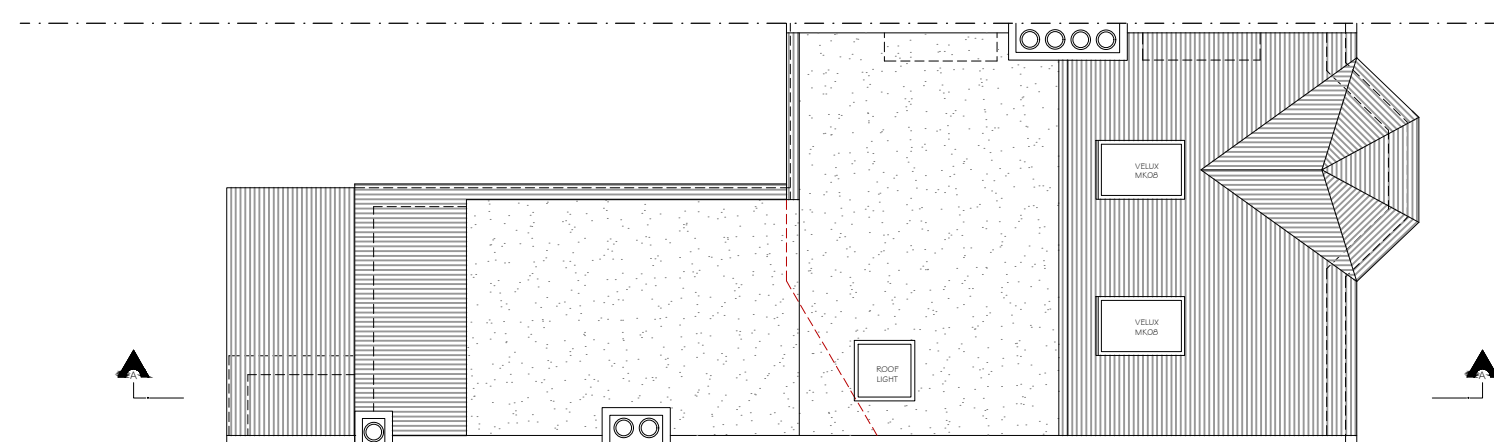


PROPOSED ROOF PLAN

PROPOSED 1:50


0m .5m 1m 2m 3m 4m 5m
SCALE BAR IN METERS

All new materials to match existing. All new side windows to be obscure-glazed and fixed shut up to 1.7m above internal floor level


All rooflights not to project by more than 150mm above the roofslope

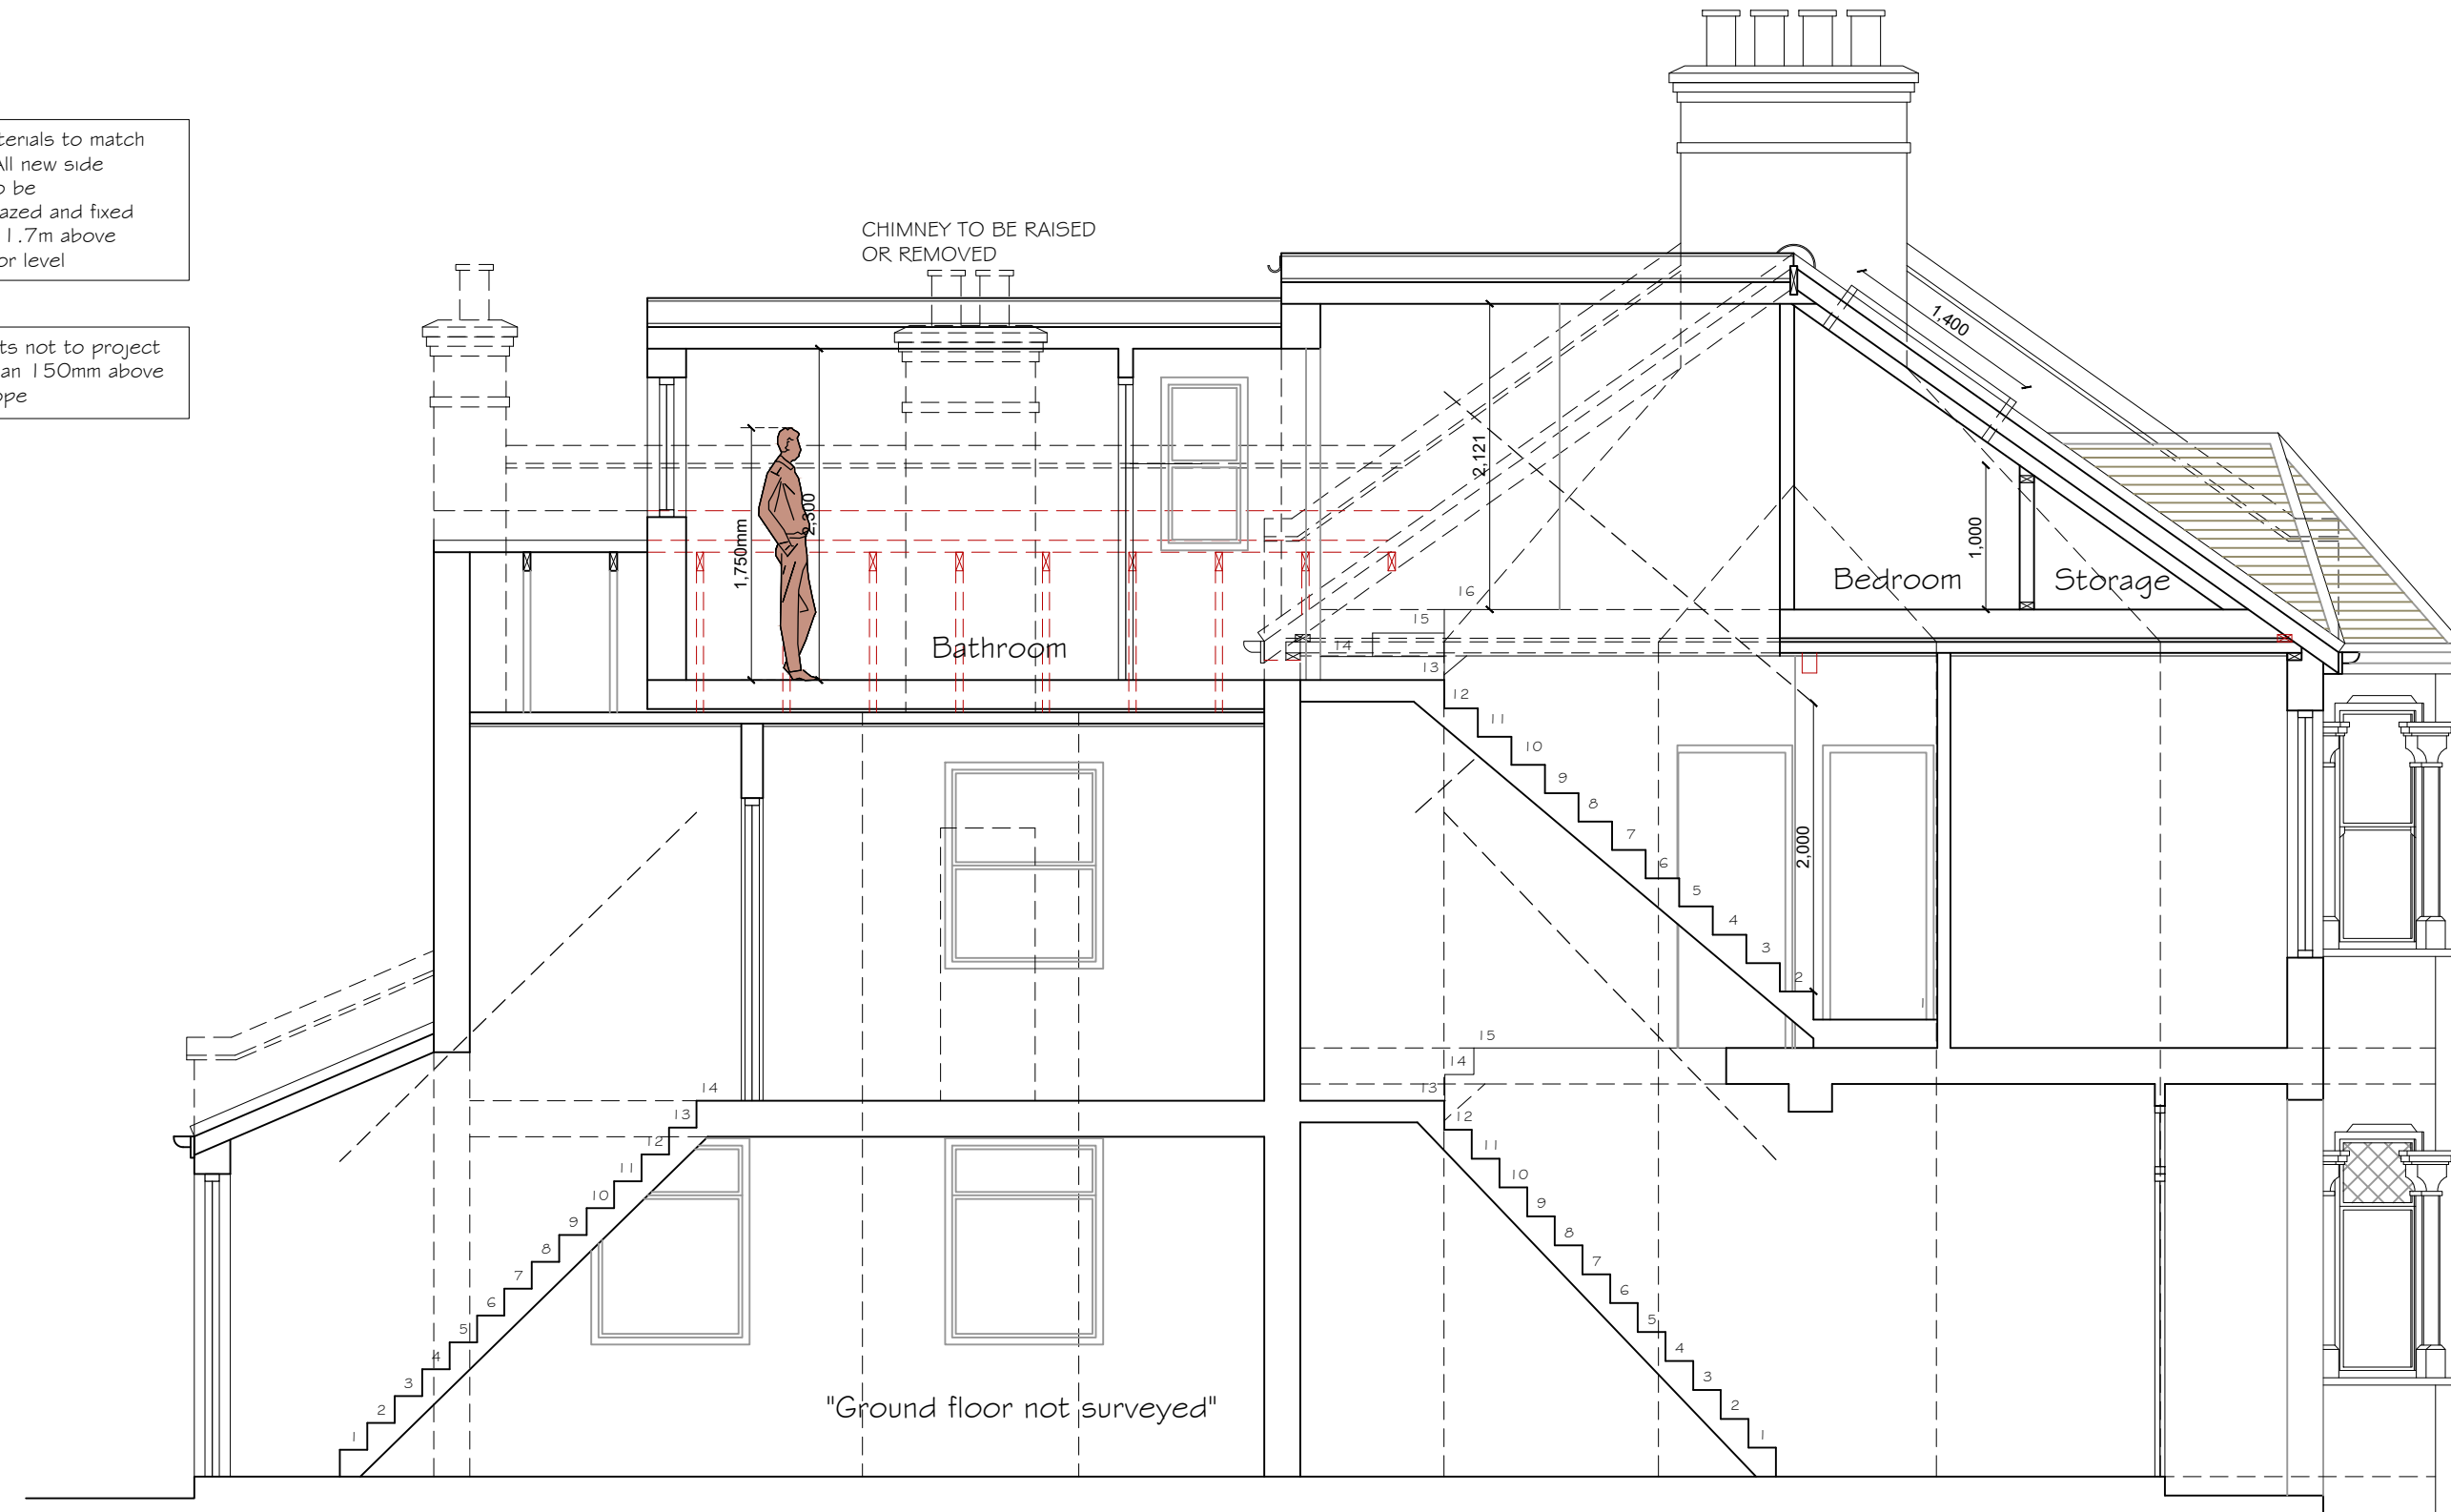

PROPOSED SECTION A-A

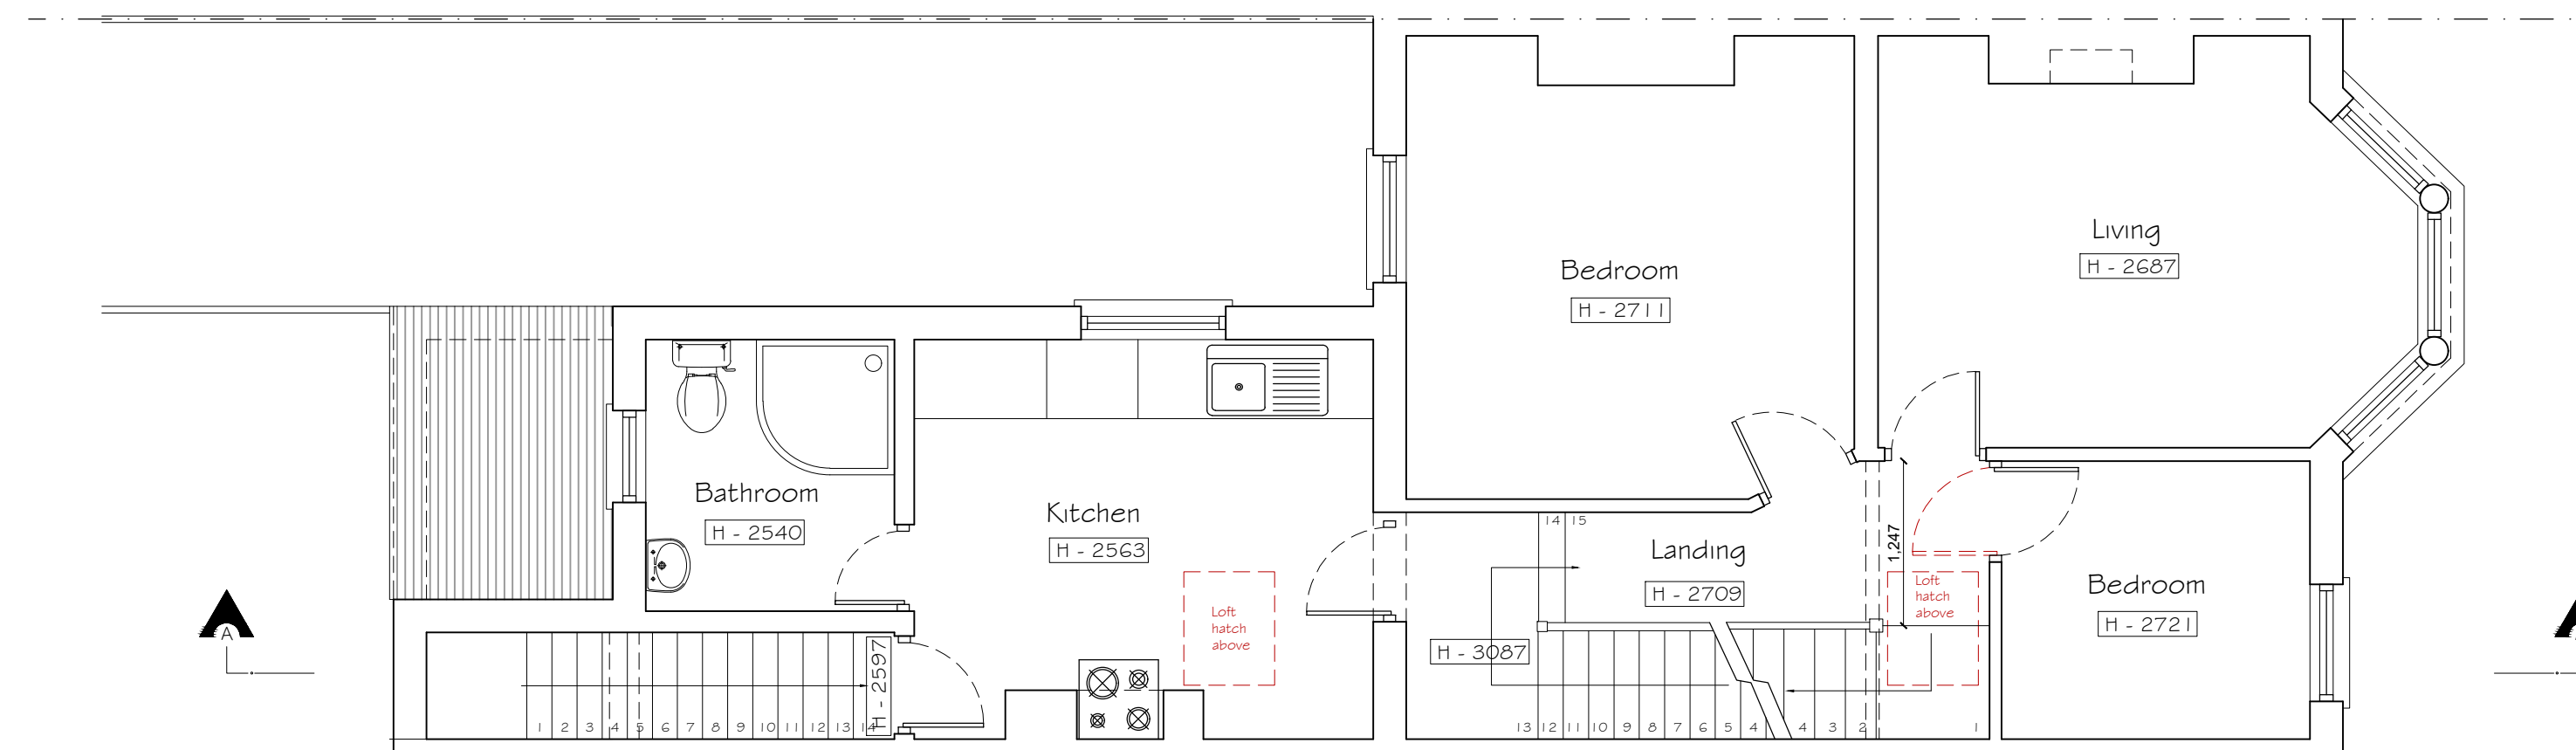

PROPOSED FIRST FLOOR PLAN

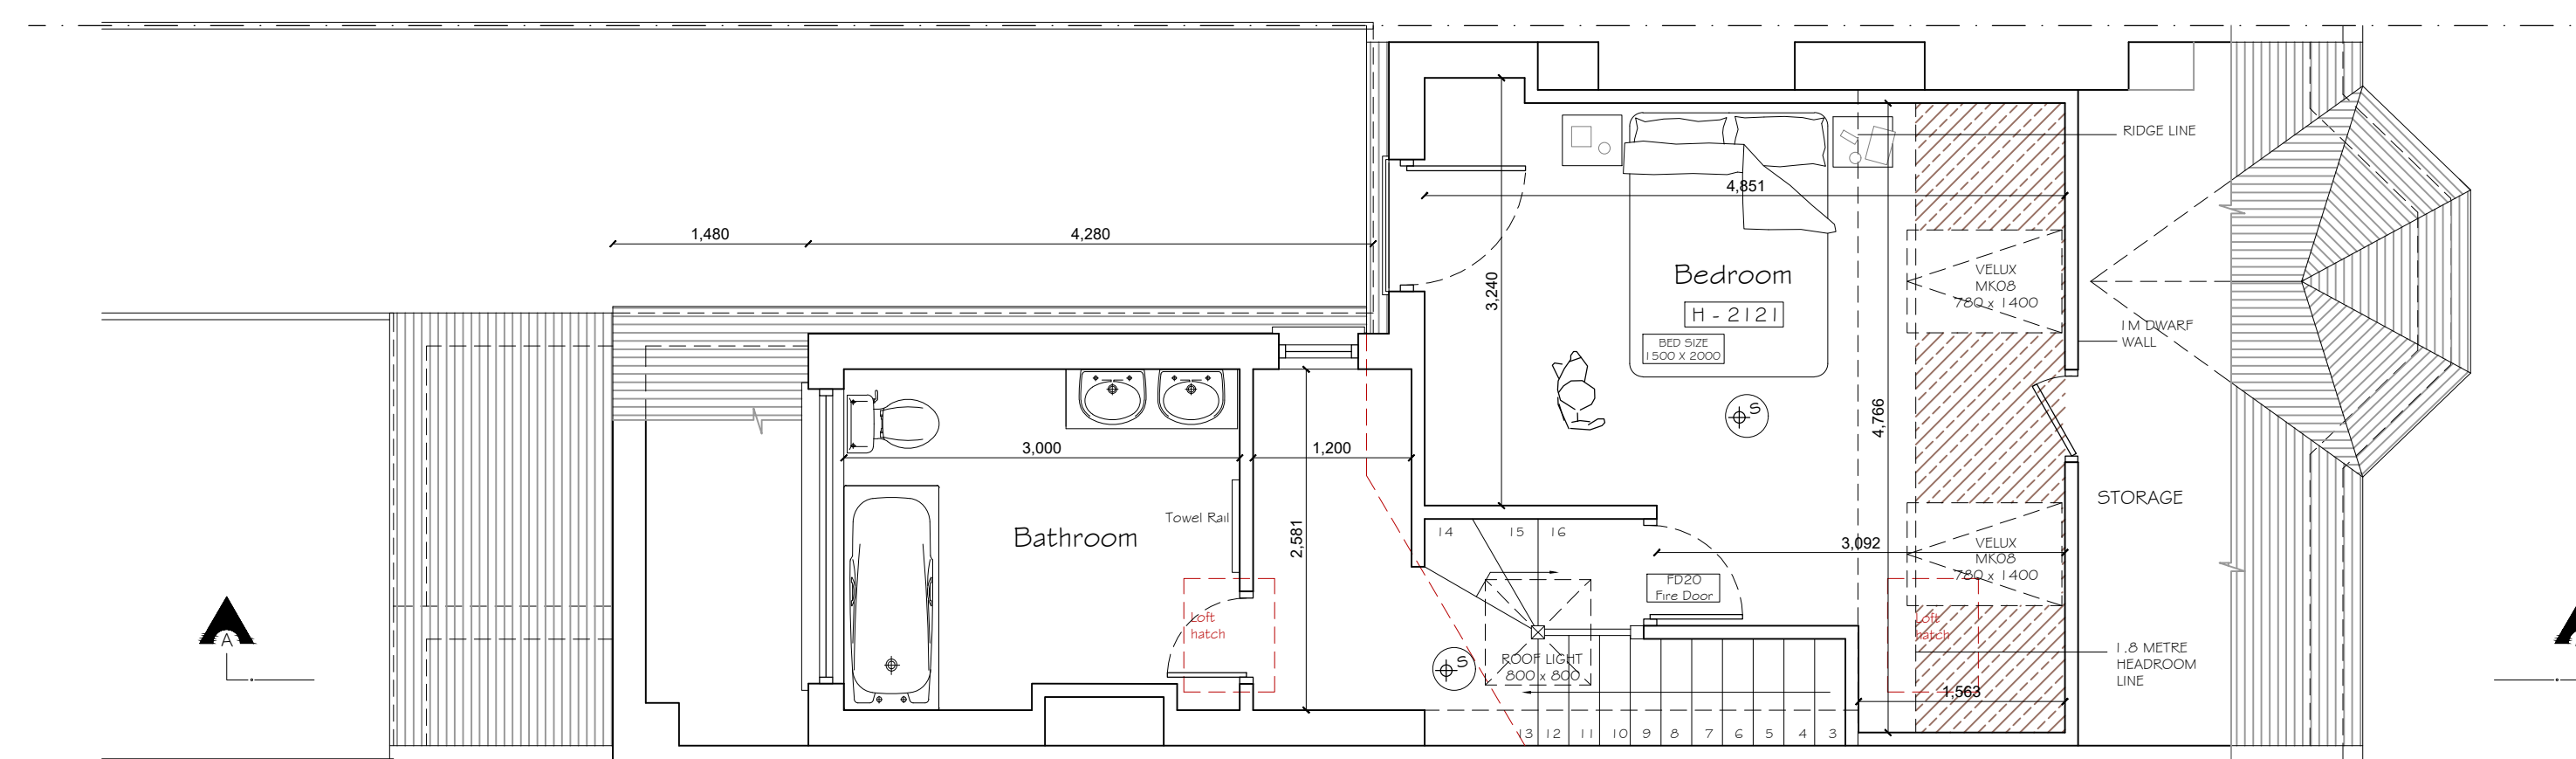

PROPOSED LOFT PLAN

Copyright © Studio 136 Architects Ltd
This drawing which is the property of Studio 136 Architects Ltd is the subject of Intellectual Property Rights including copyright and design right and shall not be reproduced, copied, loaned or submitted to any other party without the written consent of Studio 136 Architects Ltd

This drawing is not to be scaled. Only figured dimensions to be taken. Any discrepancies to be reported to the Studio 136 Architects Ltd prior to setting out or ordering of any materials



Project

LOFT CONVERSION AT
101 SHELBOURNE ROAD

N17 9YL

Client
MR. SPELMAN & MS. RODRIGES
101 SHELBOURNE ROAD

N17 9YL

Drawing Title
PROPOSED PLANS
SECTION & ELEVATIONS

Scale	Drawn	Checked	Authorised
1:100 / 1:50 @ A1		--	--
	AUGUST 2026	--	--

Drawing Number	Rev
ST_AUG 26_101 SHE_002	C