

General Notes
Do not scale from this drawing. Drawings are for the purpose of the stage stated at the base of the drawing and therefore not for construction unless specifically stated. All dimensions to be verified on site prior to construction.
For information only unless indicated in status.
All structure to Structural Engineer's design.
All services to be Contractor's design.
All works to be in accordance with current Building Regulation requirements an current construction legislation.
It is the contractor's responsibility to cross-reference all design documents and notify the architect of any inadequacy, discrepancy or divergence in or between the full drawing package/design information.
Drawings to be read in conjunction with full drawing package issued by Architect and other consultants information.
Copyright © Flower Michelin Architects LLP 2025


NOTES

- 01. EXISTING SANITARY TO BE REMOVED SERVICES TO BE CAPPED OFF AND MADE REDUNDANT.
- 02. NON ORIGINAL RADIATORS TO BE REMOVED AND REPLACED WITH SYMPATHETIC DESIGN
- 03. MODERN LOW LEVEL BOXING REMOVED AND WALL MADE GOOD. (REFER TO IMAGE 01)
- 04. EXISTING JOINERY DEMOLISHED
- 05. EXISTING JOINERY DOOR REMOVED
- 06. EXISTING KITCHEN JOINERY REMOVED AND RELOCATED. ALL SERVICES TO BE EXTENDED TO ACCOMMODATE NEW KITCHEN LOCATION.
- 07. OPENING MADE INTO EXISTING EXTERNAL SIDE WALL INCLUDING REMOVAL AND CAREFUL RELOCATION OF EXISTING WINDOW
- 11. EXISTING UTILITY JOINERY REMOVED, REPLACED AND RECONFIGURATION.
- 12. EXISTING PARTITION WALL AND STRUCTURE TO BE DEMOLISHED.
- 13. PARTIAL DEMOLITION OF EXISTING EXTERNAL WALL TO CREATE OPENINGS FOR NEW DOUBLE DOORS.
- 14. OPENING FORMED IN EXISTING EXTERNAL WALL TO ALLOW EXISTING WINDOW FROM EAST ELEVATION TO BE RELOCATED TO WEST ELEVATION.
- 17. EXISTING SASH BOX FRAMES TO BE RETAINED. EXISTING NON-ORIGINAL SASHES TO BE REPLACED WITH NEW TIMBER SASHES INCORPORATING SLIMLINE HERITAGE DOUBLE GLAZING.

IMAGE 01



REDACTED DENOTES EXTENT OF DEMOLITION

 

Revision	Date	Description
----------	------	-------------

FLOWER MICHELIN

+44(0)20 7751 0444
studio@flowermichelin.com


Unit 7-8, 27 Ackmar Road, London, SW6 4UR
flowermichelin.com



Project	Albion Lodge, Fortis Green, London, N2
Title	Demolition Ground Floor Plan

Number	339_31_10.1
---------------	-------------

Status	Planning	Scale	1:100 A3/1:50 A1
---------------	----------	--------------	------------------

 

General Notes

Do not scale from this drawing. Drawings are for the purpose of the stage stated at the base of the drawing and therefore not for construction unless specifically stated. All dimensions to be verified on site prior to construction.

For information only unless indicated in status.
All structure to Structural Engineer's design.
All services to be Contractor's design.
It is the contractor's responsibility to cross-reference all design documents and notify the architect of any inadequacy, discrepancy or divergence in or between the full drawing package/design information.
Drawings to be read in conjunction with full drawing package issued by Architect and other consultants information.
Copyright © Flower Michelin Architects LLP 2025


NOTES

01. OPENING FORMED IN EXISTING INTERNAL PARTITION TO ACCOMMODATE NEW DOOR OPENING.
02. NON ORIGINAL RADIATORS TO BE REMOVED AND REPLACED WITH SYMPATHETIC DESIGN
03. DEMOLITION AND RECONFIGURATION OF EXISTING UPPER FLIGHT OF STAIRCASE.
04. EXISTING SPINE WALL TO BE PARTLY DEMOLISHED TO FORM NEW OPENING FOR ENSUITE
05. EXISTING INTERNAL PARTITION REMOVED.
06. EXISTING SANITARY TO BE REMOVED,EXISTING SERVICES BE EXTENDED AND REUSED.
07. EXISTING DOOR TO BE RELOCATED AND REUSED WITHIN PROPOSED SCHEME.
08. EXISTING JOINERY DEMOLISHED
09. EXISTING PARTITION WALL AND STRUCTURE TO BE DEMOLISHED.
10. EXISTING SANITARY TO BE REMOVED AND RECONFIGURATION,EXISTING SERVICES BE EXTENDED AND REUSED.
11. EXISTING DOOR OPENING ALTERED TO AND DOOR SWING FLIPPED.
12. EXISTING SASH BOX FRAMES TO BE RETAINED,EXISTING NON-ORIGINAL SASHES TO BE REPLACED WITH NEW TIMBER SASHES INCORPORATING SLIMLINE HERITAGE DOUBLE GLAZING.
13. THE EXISTING LEAN-TO GLAZED ROOF WILL BE FULLY REPLACED WITH A NEW GLAZED ROOF TO MATCH THE EXISTING IN FORM AND APPEARANCE,THE CURRENT ROOF IS AGED, THERMALLY INEFFICIENT AND POORLY DETAILED AT THE JUNCTION WITH THE TIMBER FACADE, RESULTING IN AIR INFILTRATION,HEAT LOSS AND WATER INGRESS.

THE REPLACEMENT WILL COMPRISE TIMBER FRAMING WITH HIGH-PERFORMANCE DOUBLE-GLAZED UNITS TO IMPROVE THERMAL PERFORMANCE,THE NEW ROOF WILL BE CAREFULLY DETAILED TO ABUT THE TIMBER FACADE CORRECTLY AND ELIMINATE THE EXISTING AIR GAP.

FINAL CONSTRUCTION DETAILS AND SPECIFICATIONS WILL BE CONFIRMED FOLLOWING APPOINTMENT OF THE SPECIALIST SUPPLIER.
14. EXISTING WATER CYLINDERS RELOCATED
15. EXISTING BOILER RELOCATED AND UPGRADES AS NEEDED

REDACTED DENOTES EXTENT OF DEMOLITION

 

Revision	Date	Description
----------	------	-------------

FLOWER MICHELIN

+44(0)20 7751 0444
studio@flowermichelin.com

Unit 7-8,27 Ackmar Road,London,SW6 4UR
flowermichelin.com




Project Albion Lodge, Fortis Green, London, N2

Title Demolition First Floor Plan

Number 339_31_11.1

Status Planning Scale 1:100 A3/1:50 A1

 


General Notes

Do not scale from this drawing. Drawings are for the purpose of the stage stated at the base of the drawing and therefore not for construction unless specifically stated. All dimensions to be verified on site prior to construction.


For information only unless indicated in status.
All structure to Structural Engineer's design.
All services to be Contractor's design.
All works to be in accordance with current Building Regulation requirements an current construction legislation.
It is the contractor's responsibility to cross-reference all design documents and notify the architect of any inadequacy, discrepancy or divergence in or between the full drawing package/design information.
Drawings to be read in conjunction with full drawing package issued by Architect and other consultants information.
Copyright © Flower Michelin Architects LLP 2025

NOTES

01. THE EXISTING LEAN-TO GLAZED ROOF WILL BE FULLY REPLACED WITH A NEW GLAZED ROOF TO MATCH THE EXISTING IN FORM AND APPEARANCE. THE CURRENT ROOF IS AGED, THERMALLY INEFFICIENT AND POORLY DETAILED AT THE JUNCTION WITH THE TIMBER FACADE, RESULTING IN AIR INFILTRATION, HEAT LOSS AND WATER INGRESS.
- THE REPLACEMENT WILL COMPRISE TIMBER FRAMING WITH HIGH-PERFORMANCE DOUBLE-GLAZED UNITS TO IMPROVE THERMAL PERFORMANCE. THE NEW ROOF WILL BE CAREFULLY DETAILED TO ABUT THE TIMBER FACADE CORRECTLY AND ELIMINATE THE EXISTING AIR GAP.
- FINAL CONSTRUCTION DETAILS AND SPECIFICATIONS WILL BE CONFIRMED FOLLOWING APPOINTMENT OF THE SPECIALIST SUPPLIER.
02. OPENINGS FORMED INBETWEEN EXISTING ROOF RAFTERS TO ALLOW INSTALLATION OF CONSERVATION STYLE ROOFLIGHTS.

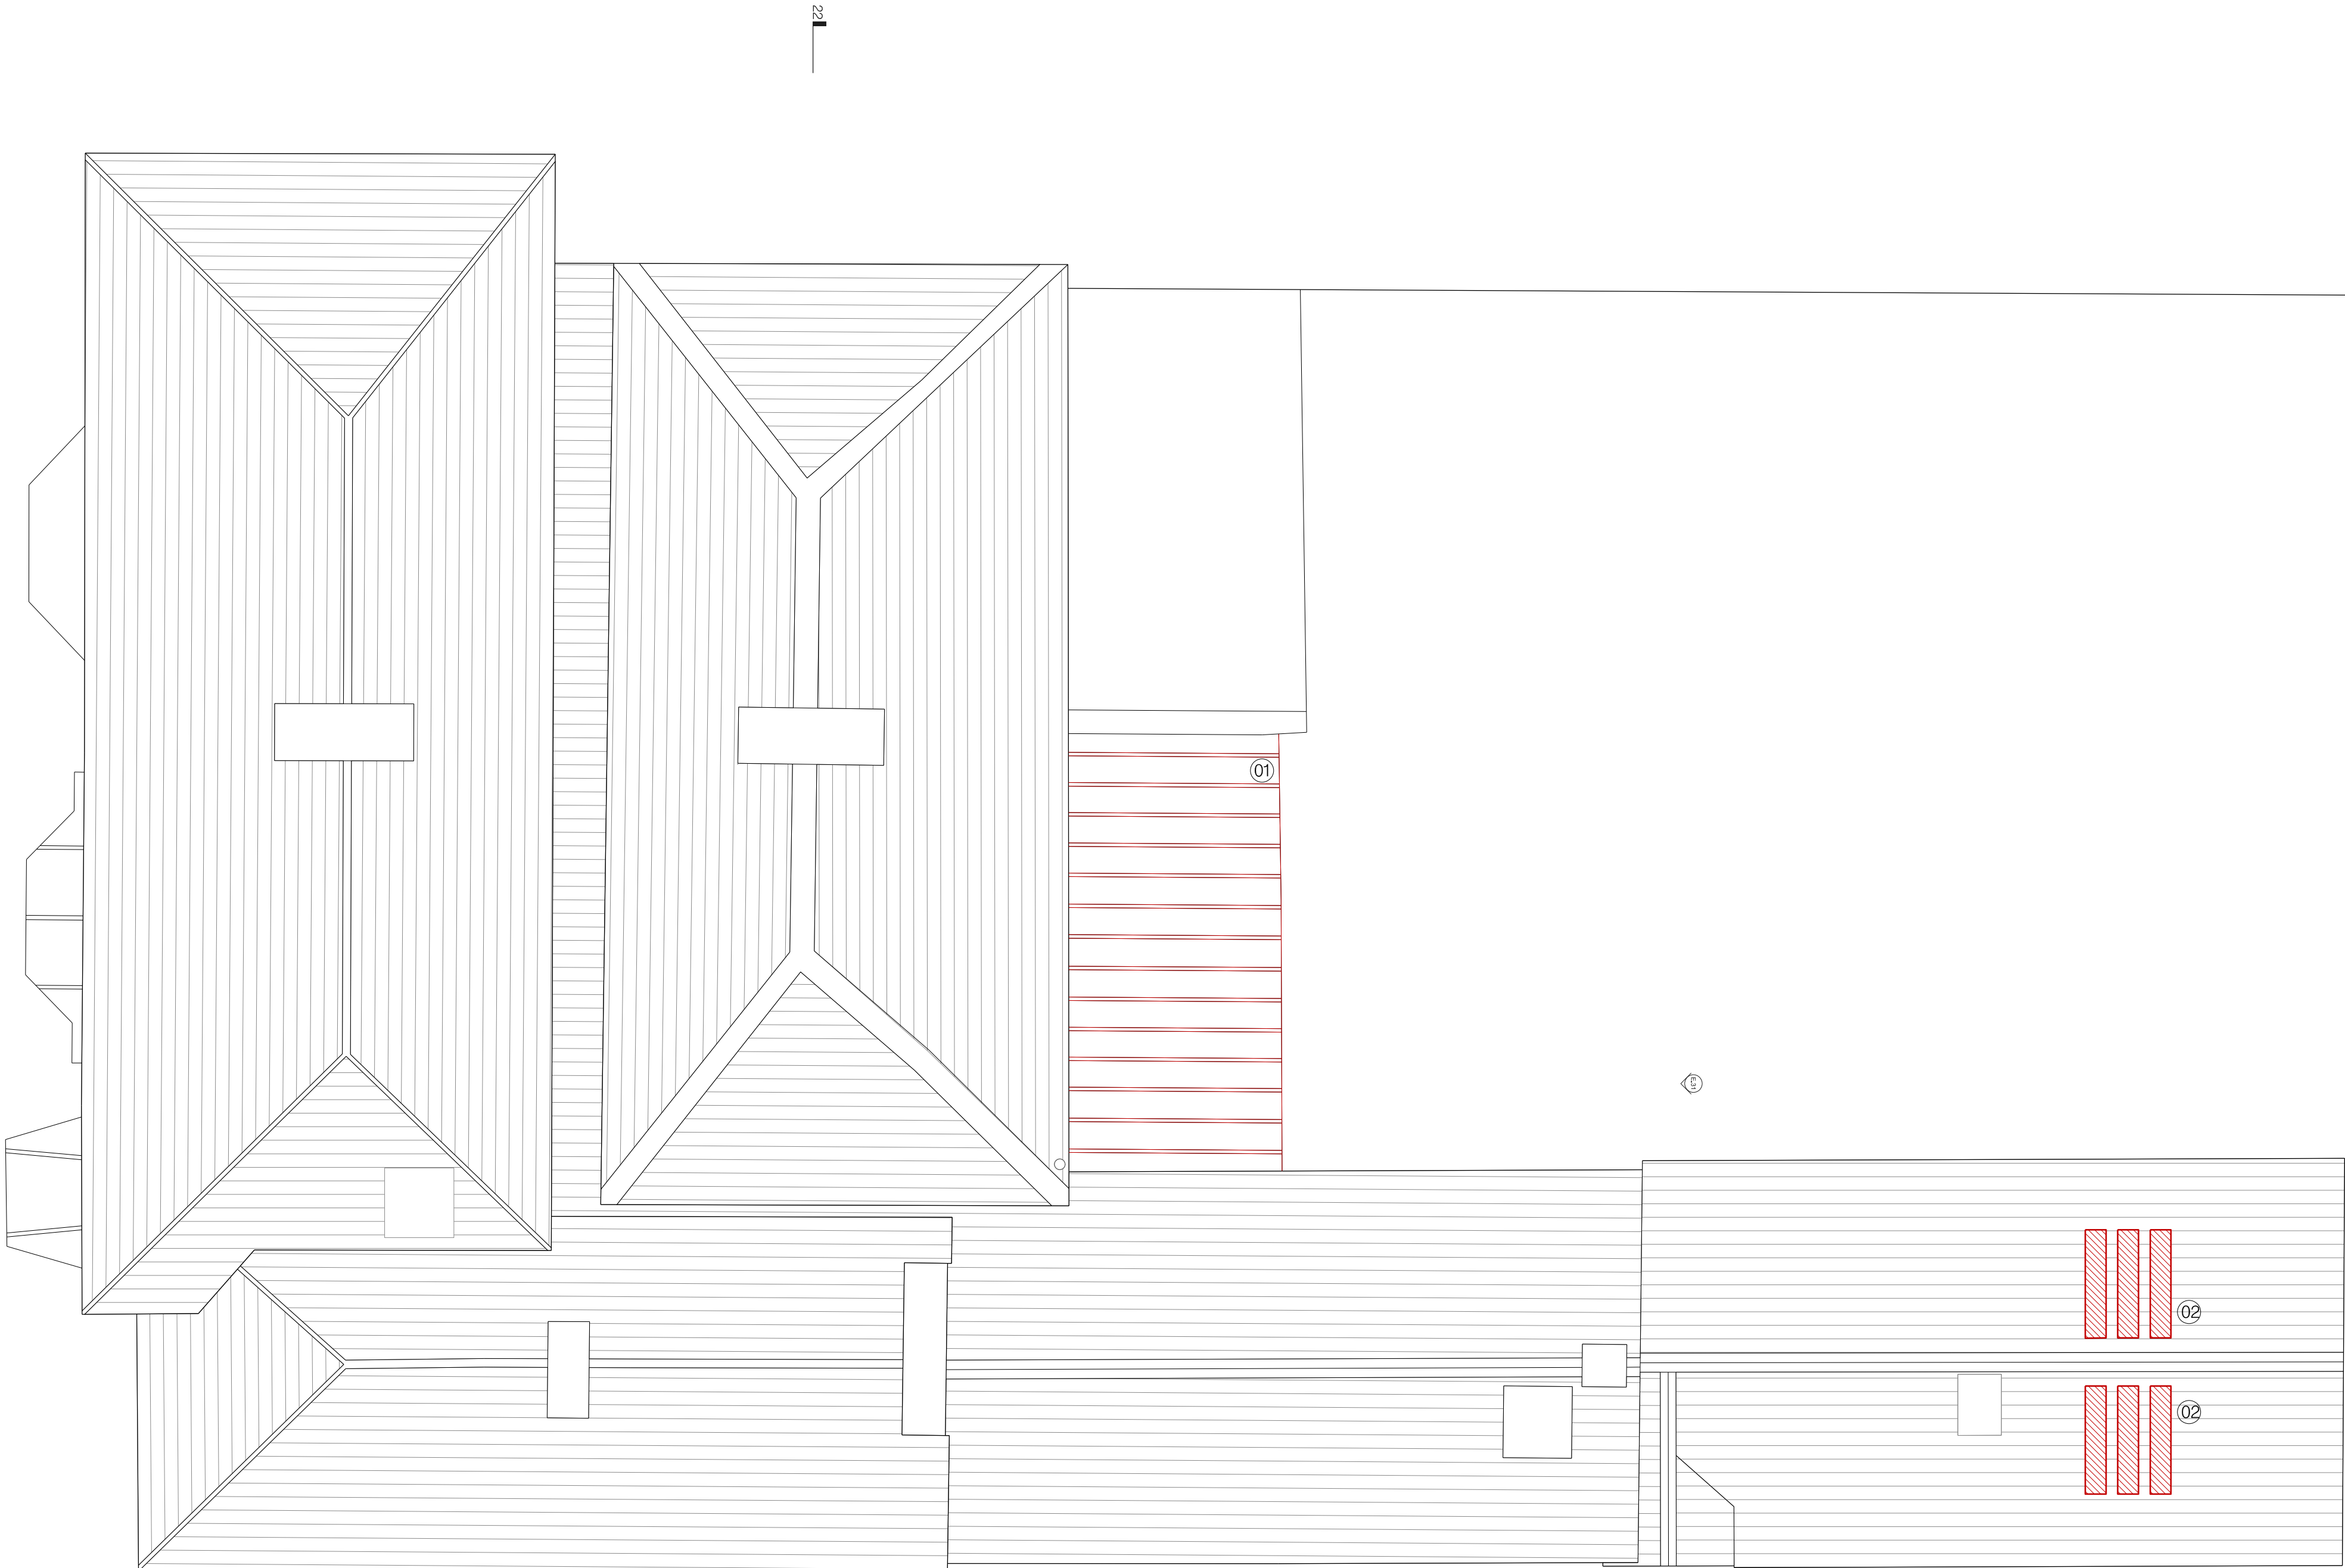

DENOTES EXTENT OF DEMOLITION

 

Revision	Date	Description
----------	------	-------------

FLOWER MICHELIN

+44(0)20 7751 0444
studio@flowermichelin.com

Unit 7-8, 27 Ackmar Road, London, SW6 4UR
flowermichelin.com




Project Albion Lodge, Fortis Green, London, N2

Title Demolition Roof Plan

Number 339_31_12.1

Status Planning Scale 1:100 A3/1:50 A1

 

General Notes

Do not scale from this drawing. Drawings are for the purpose of the stage stated at the base of the drawing and therefore not for construction unless specifically stated. All dimensions to be verified on site prior to construction.

For information only unless indicated in status.

All structure to Structural Engineer's design.

All services to be Contractor's design.

All works to be in accordance with current Building Regulation requirements an current construction legislation.


It is the contractor's responsibility to cross-reference all design documents and notify the architect of any inadequacy, discrepancy or divergence in or between the full drawing package/design information.

Drawings to be read in conjunction with full drawing package issued by Architect and other consultants information.

Copyright © Flower Michelin Architects LLP 2025

NOTES

01. OPENING FORMED IN EXISTING EXTERNAL WALL TO FORM NEW EXTERNAL DOORS.
02. THE EXISTING LEAN-TO GLAZED ROOF WILL BE FULLY REPLACED WITH A NEW GLAZED ROOF TO MATCH THE EXISTING IN FORM AND APPEARANCE. THE CURRENT ROOF IS AGED, THERMALLY INEFFICIENT AND POORLY DETAILED AT THE JUNCTION WITH THE TIMBER FACADE, RESULTING IN AIR INFILTRATION, HEAT LOSS AND WATER INGRESS.
- THE REPLACEMENT WILL COMPRISE TIMBER FRAMING WITH HIGH-PERFORMANCE DOUBLE-GLAZED UNITS TO IMPROVE THERMAL PERFORMANCE. THE NEW ROOF WILL BE CAREFULLY DETAILED TO ABUT THE TIMBER FACADE CORRECTLY AND ELIMINATE THE EXISTING AIR GAP.
- FINAL CONSTRUCTION DETAILS AND SPECIFICATIONS WILL BE CONFIRMED FOLLOWING APPOINTMENT OF THE SPECIALIST SUPPLIER.
03. EXISTING LEAN TO CONSERVATORY RETAINED AND REFURBISHED. WOODWORK TO BE STRIPPED AND STAINED TO MATCH WINDOWS IN LINE WITH SPECIALIST WINDOW JOINER'S RECOMMENDED REPAIRS.
04. OPENING FORMED IN EXISTING EXTERNAL WALL TO ALLOW EXISTING WINDOW FROM EAST ELEVATION TO BE RELOCATED TO WEST ELEVATION.
05. OPENINGS FORMED INBETWEEN EXISTING ROOF RAFTERS TO ALLOW INSTALLATION OF CONSERVATION STYLE ROOFLIGHTS.
06. NEW OPENING MADE IN EXISTING SPINE WALL TO CREATE NEW ENTRANCE TO BEDROOM. SUBSTANTIAL DOWNSTAND AT HEAD TO ALLOW THE HISTORIC PLAN FORM TO REMAIN LEGIBLE.
07. EXISTING SASH BOX FRAMES TO BE RETAINED. EXISTING NON-ORIGINAL SASHES TO BE REPLACED WITH NEW TIMBER SASHES INCORPORATING SLIMLINE HERITAGE DOUBLE GLAZING.

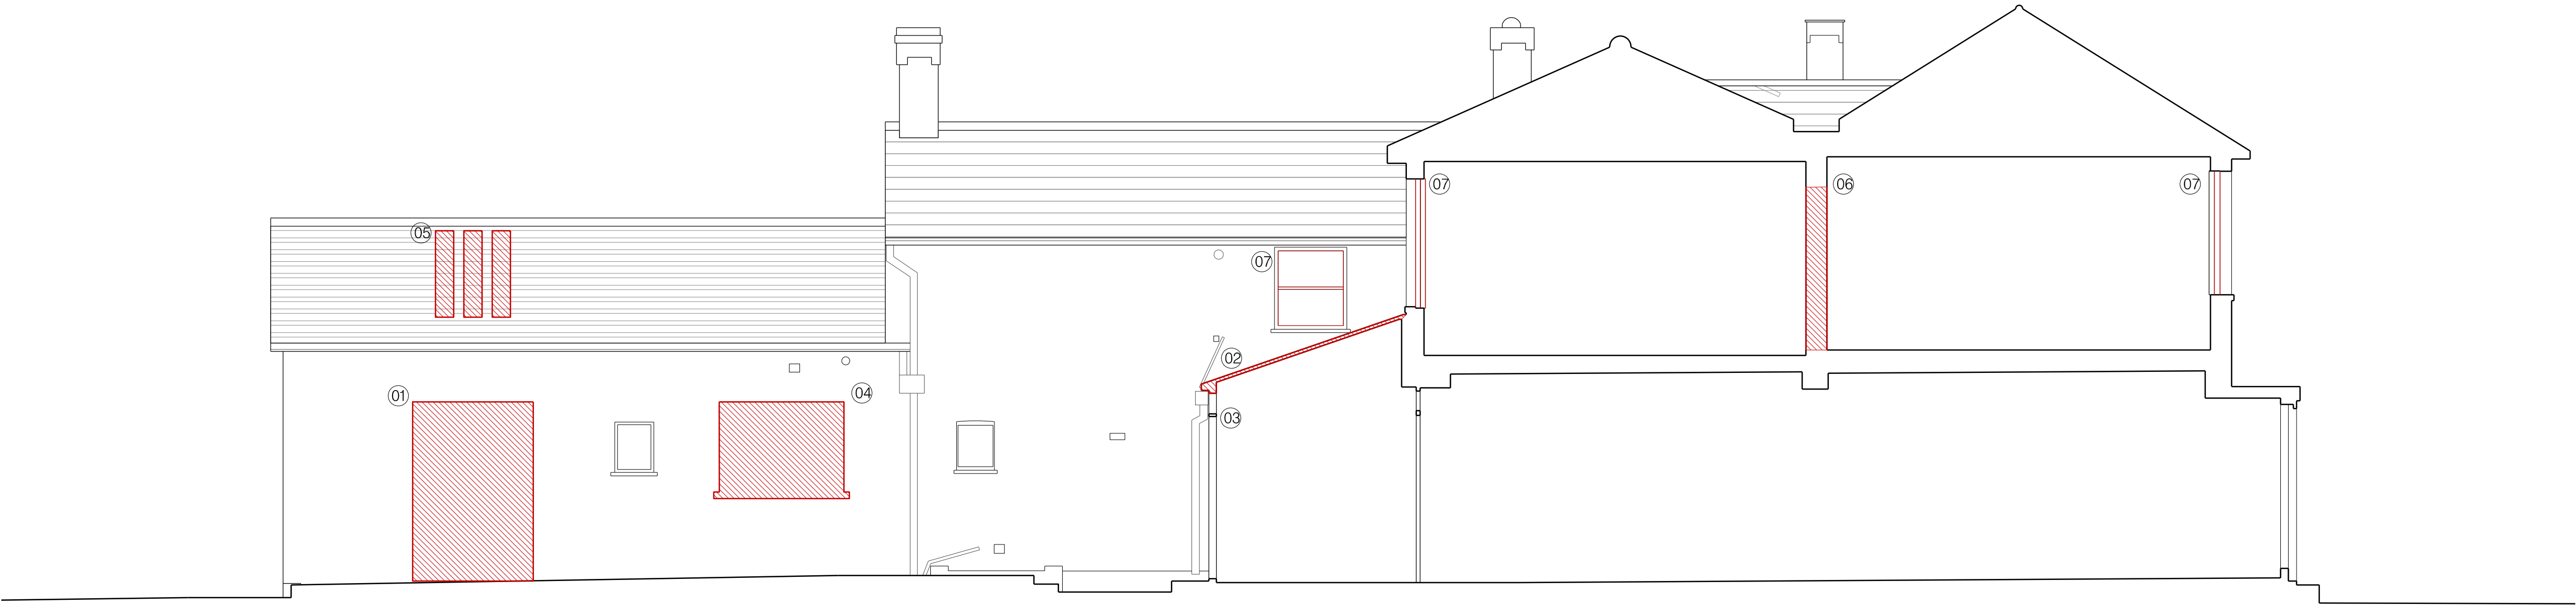

REDACTED DENOTES EXTENT OF DEMOLITION

Revision	Date	Description
----------	------	-------------

FLOWER MICHELIN

+44(0)20 7751 0444
studio@flowermichelin.com

Unit 7-8, 27 Ackmar Road, London, SW6 4UR
flowermichelin.com




Project Albion Lodge, Fortis Green, London, N2

Title Demolition Section

Number 339_31_20.1

Status Planning Scale 1:100 A3/1:50 A1

 

General Notes

Do not scale from this drawing. Drawings are for the purpose of the stage stated at the base of the drawing and therefore not for construction unless specifically stated. All dimensions to be verified on site prior to construction.

For information only unless indicated in status.

All structure to Structural Engineer's design.

All services to be Contractor's design.

All works to be in accordance with current Building Regulation requirements and current construction legislation.


It is the contractor's responsibility to cross-reference all design documents and notify the architect of any inadequacy, discrepancy or divergence in or between the full drawing package/design information.

Drawings to be read in conjunction with full drawing package issued by Architect and other consultants information.


Copyright © Flower Michelin Architects LLP 2025

NOTES

01. REMOVAL OF NON-ORIGINAL CEILING
02. EXISTING NON ORIGINAL JOINERY REMOVED AND WALL MADE GOOD.
03. DEMOLITION OF MODERN PARTITION

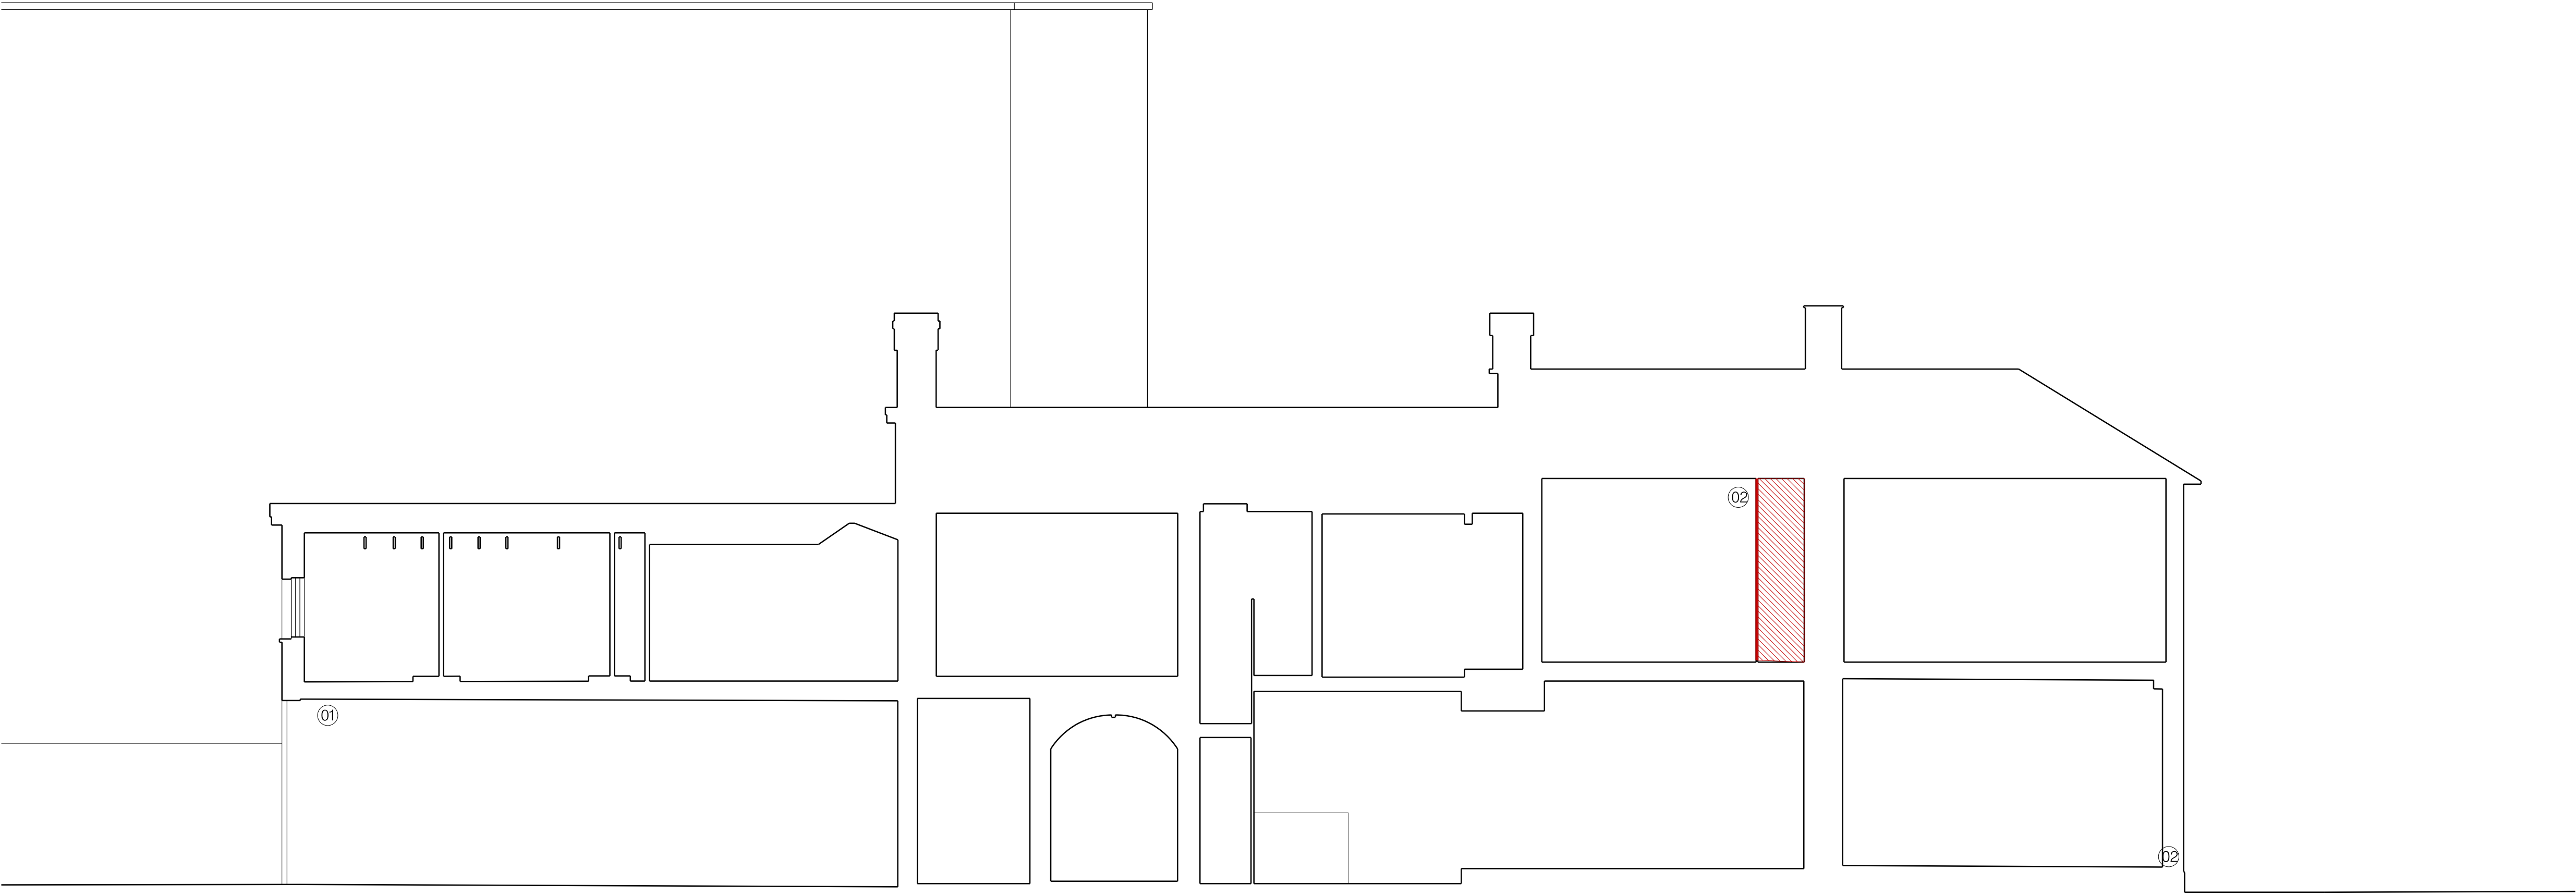

DENOTES EXTENT OF DEMOLITION

 

Revision	Date	Description
----------	------	-------------

FLOWER MICHELIN

+44(0)20 7751 0444
studio@flowermichelin.com

Unit 7-8, 27 Ackmar Road, London, SW6 4UR
flowermichelin.com




Project Albion Lodge, Fortis Green, London, N2

Title Demolition Section

Number 339_31_21.1

Status Planning Scale 1:100 A3/1:50 A1

 

General Notes

Do not scale from this drawing. Drawings are for the purpose of the stage stated at the base of the drawing and therefore not for construction unless specifically stated. All dimensions to be verified on site prior to construction.

For information only unless indicated in status.

All services to be Contractor's design.

All works to be in accordance with current Building Regulation requirements an current construction legislation.


It is the contractor's responsibility to cross-reference all design documents and notify the architect of any inadequacy, discrepancy or divergence in or between the full drawing package/design information.

Drawings to be read in conjunction with full drawing package issued by Architect and other consultants information.

Copyright © Flower Michelin Architects LLP 2025

NOTES

01. DEMOLITION OF MODERN STUD WALL.

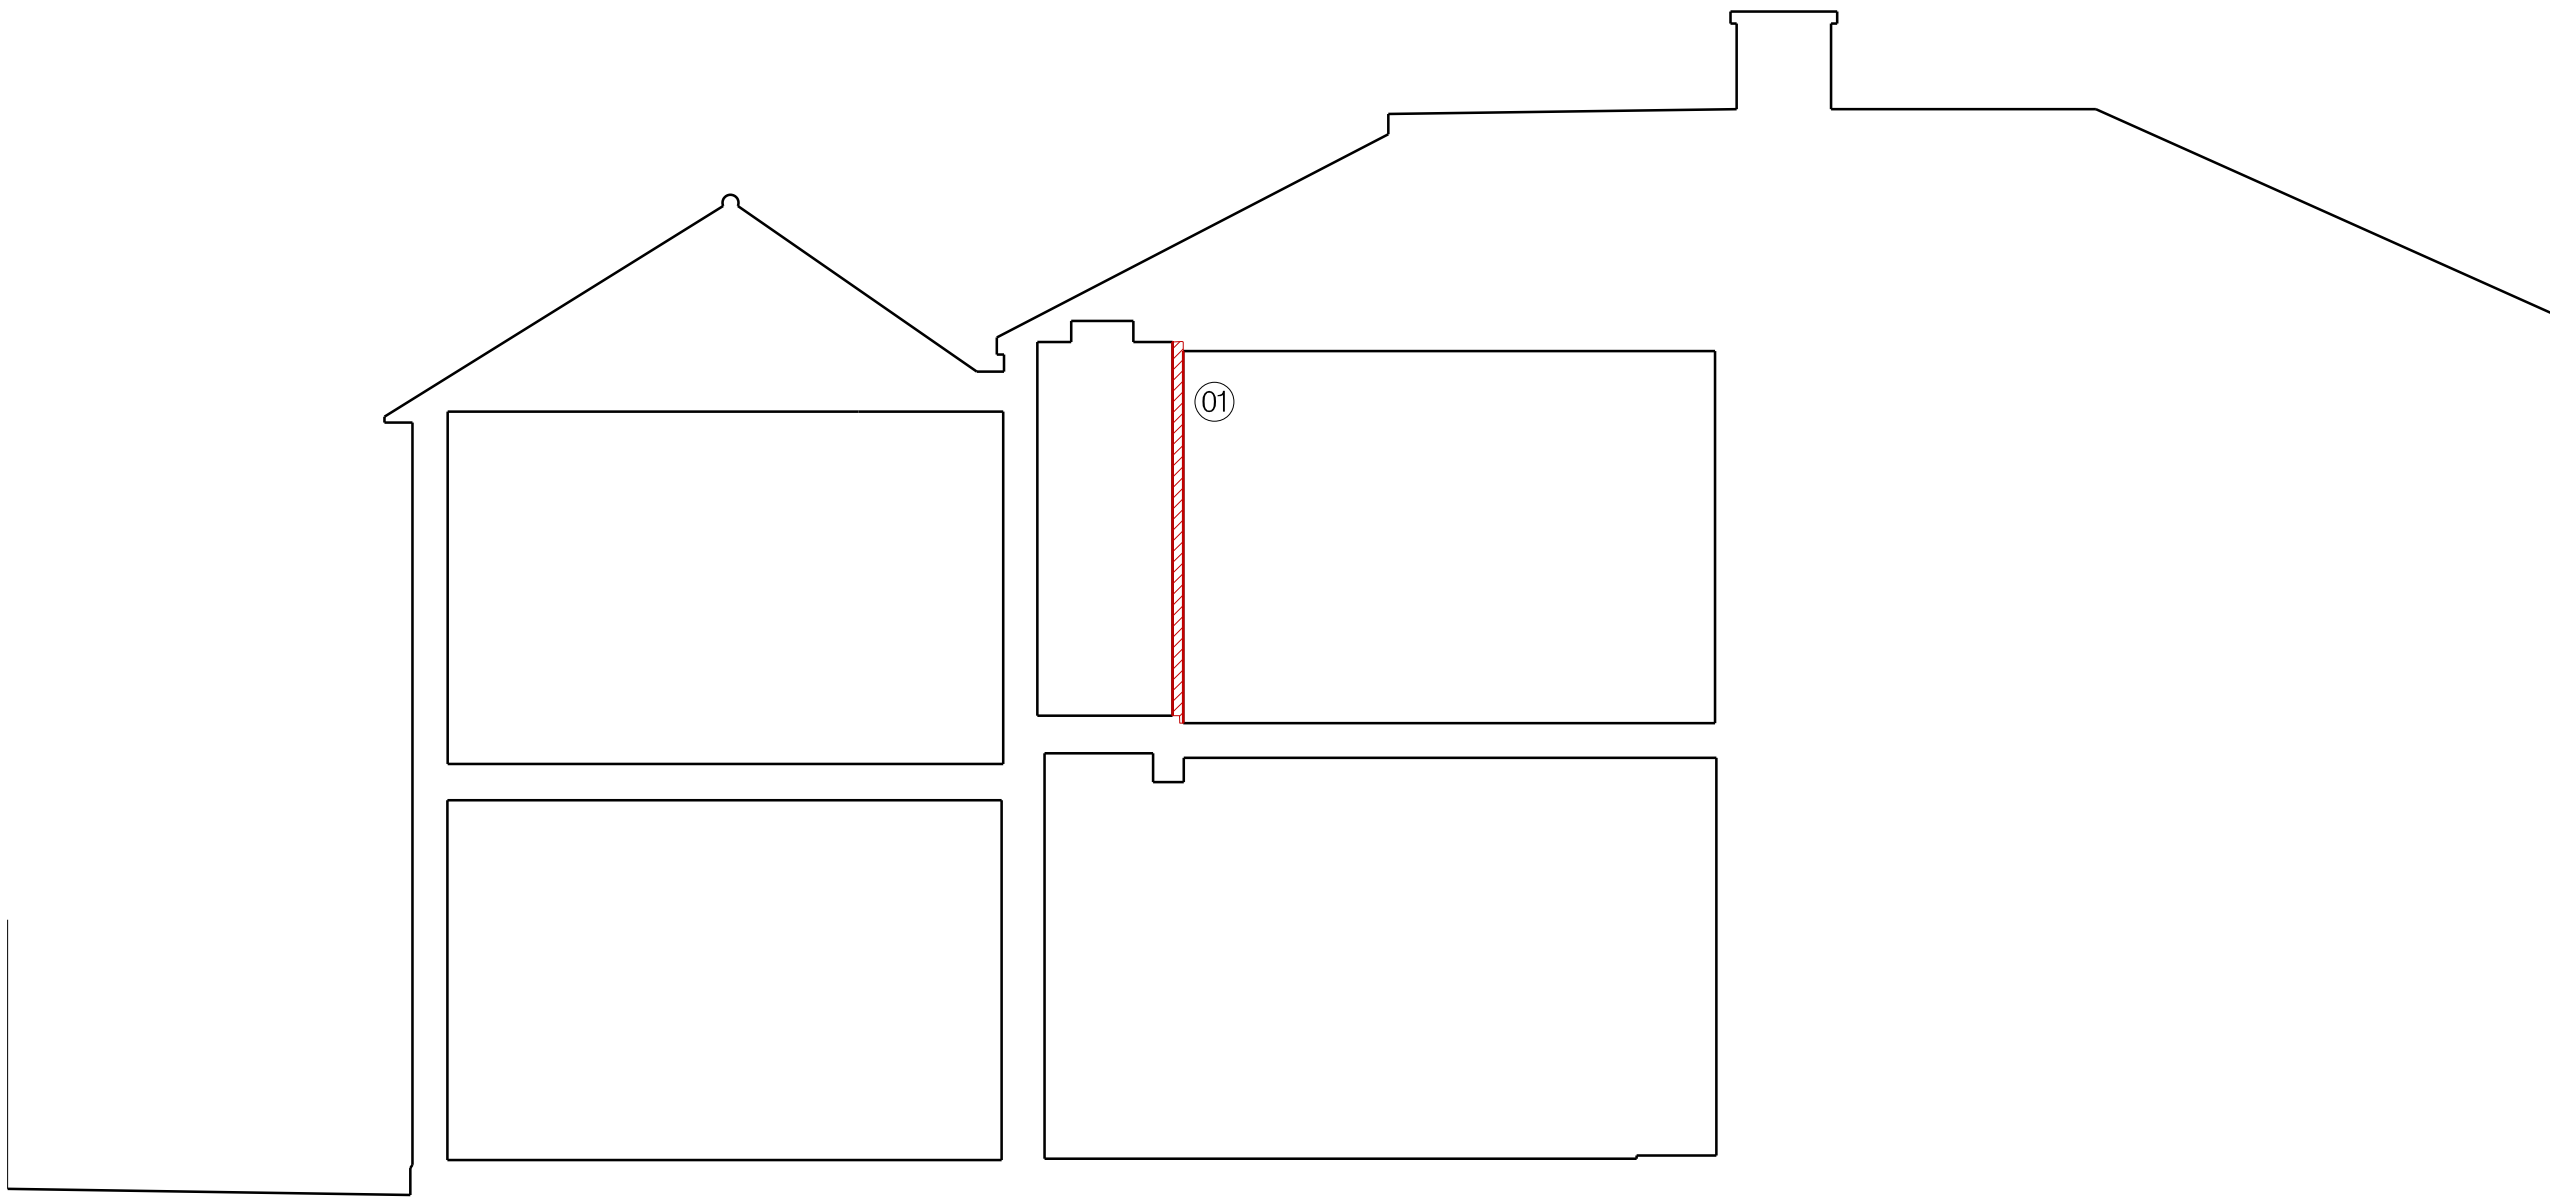

DENOTES EXTENT OF DEMOLITION

Revision	Date	Description
----------	------	-------------

FLOWER MICHELIN

+44(0)20 7751 0444
studio@flowermichelin.com

Unit 7-8, 27 Ackmar Road, London, SW6 4UR
flowermichelin.com




Project Albion Lodge, Fortis Green, London, N2

Title Demolition Section

Number 339_31_22.1

Status Planning Scale 1:100 A3/1:50 A1

 


General Notes

Do not scale from this drawing. Drawings are for the purpose of the stage stated at the base of the drawing and therefore not for construction unless specifically stated. All dimensions to be verified on site prior to construction.

For information only unless indicated in status.
All structure to Structural Engineer's design.
All services to be Contractor's design.
It is the contractor's responsibility to cross-reference all design documents and notify the architect of any inadequacy, discrepancy or divergence in or between the full drawing package/design information.
Drawings to be read in conjunction with full drawing package issued by Architect and other consultants information.
Copyright © Flower Michelin Architects LLP 2025

NOTES

01. OPENING MADE INTO EXISTING EXTERNAL SIDE WALL, INCLUDING REMOVAL AND RELOCATION OF EXISTING WINDOW
02. THE EXISTING LEAN-TO GLAZED ROOF WILL BE FULLY REPLACED WITH A NEW GLAZED ROOF TO MATCH THE EXISTING IN FORM AND APPEARANCE. THE CURRENT ROOF IS AGED, THERMALLY INEFFICIENT AND POORLY DETAILED AT THE JUNCTION WITH THE TIMBER FACADE, RESULTING IN AIR INFILTRATION, HEAT LOSS AND WATER INGRESS.
- THE REPLACEMENT WILL COMPRISE TIMBER FRAMING WITH HIGH-PERFORMANCE DOUBLE-GLAZED UNITS TO IMPROVE THERMAL PERFORMANCE. THE NEW ROOF WILL BE CAREFULLY DETAILED TO ABUT THE TIMBER FACADE CORRECTLY AND ELIMINATE THE EXISTING AIR GAP.
- FINAL CONSTRUCTION DETAILS AND SPECIFICATIONS WILL BE CONFIRMED FOLLOWING APPOINTMENT OF THE SPECIALIST SUPPLIER.
03. EXISTING LEAN TO CONSERVATORY RETAINED AND REFURBISHED. WOODWORK TO BE STRIPPED AND STAINED TO MATCH WINDOWS IN LINE WITH SPECIALIST WINDOW JOINER'S RECOMMENDED REPAIRS.
04. EXISTING SASH BOX FRAMES TO BE RETAINED. EXISTING NON-ORIGINAL SASHES TO BE REPLACED WITH NEW TIMBER SASHES INCORPORATING SLIMLINE HERITAGE DOUBLE GLAZING.

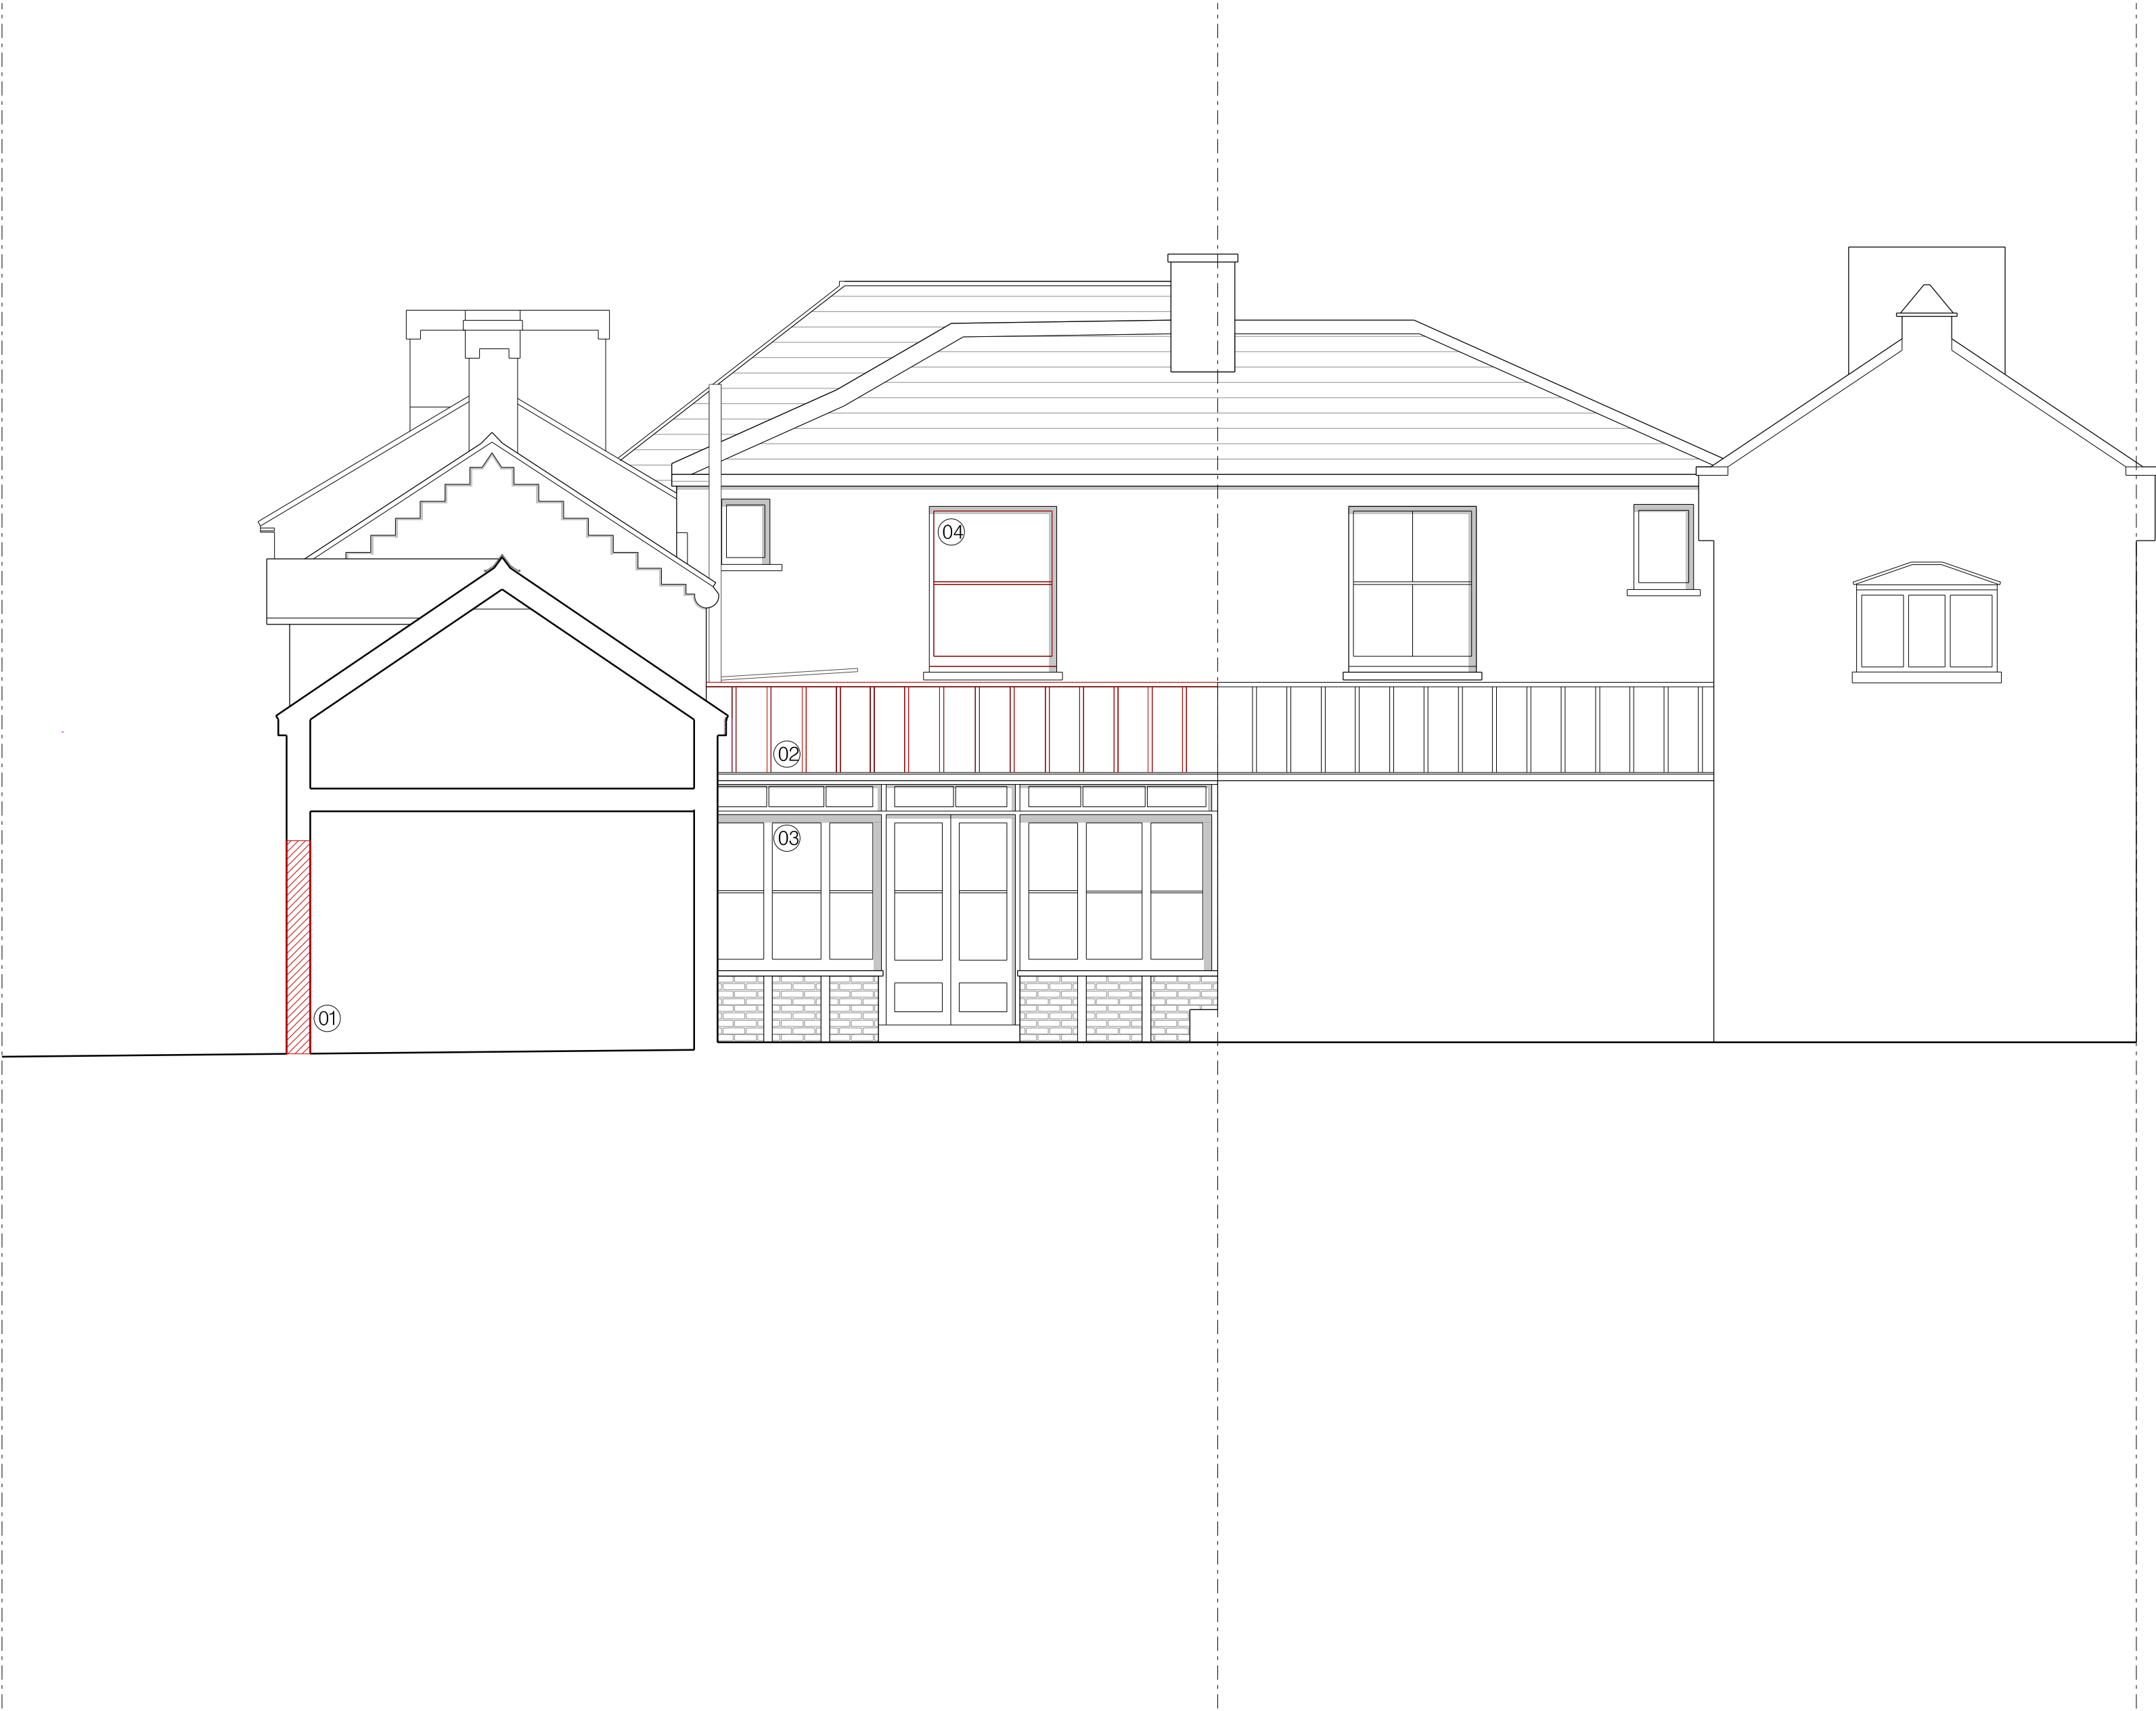

DENOTES EXTENT OF DEMOLITION

Revision	Date	Description
----------	------	-------------

FLOWER MICHELIN

+44(0)20 7751 0444
studio@flowermichelin.com

Unit 7-8, 27 Ackmar Road, London, SW6 4UR
flowermichelin.com




Project Albion Lodge, Fortis Green, London, N2

Title Demolition Section

Number 339_31_23.1

Status Planning Scale 1:100 A3/1:50 A1

 

General Notes

Do not scale from this drawing. Drawings are for the purpose of the stage stated at the base of the drawing and therefore not for construction unless specifically stated. All dimensions to be verified on site prior to construction.

For information only unless indicated in status.

All services to be Contractor's design.

All works to be in accordance with current Building Regulation requirements an current construction legislation.

It is the contractor's responsibility to cross-reference all design documents and notify the architect of any inadequacy, discrepancy or divergence in or between the full drawing package/design information.

Drawings to be read in conjunction with full drawing package issued by Architect and other consultants information.

Copyright © Flower Michelin Architects LLP 2025

NOTES

01. EXISTING SASH BOX FRAMES TO BE RETAINED.EXISTING NON-ORIGINAL SASHES TO BE REPLACED WITH NEW TIMBER SASHES INCORPORATING SLIMLINE HERITAGE DOUBLE GLAZING.

DENOTES EXTENT OF DEMOLITION

Revision	Date	Description
----------	------	-------------

FLOWER MICHELIN


+44(0)20 7751 0444
studio@flowermichelin.com

Unit 7-8, 27 Ackmar Road, London, SW6 4UR
flowermichelin.com



Project Albion Lodge, Fortis Green, London, N2
Title Demolition Front Elevation
Number 339_31_30.1

Status Planning **Scale** 1:100 A3/1:50 A1

 

General Notes

Do not scale from this drawing. Drawings are for the purpose of the stage stated at the base of the drawing and therefore not for construction unless specifically stated. All dimensions to be verified on site prior to construction.

For information only unless indicated in status.
All structure to Structural Engineer's design.
All services to be Contractor's design.
All works to be in accordance with current Building Regulation requirements an current construction legislation.
It is the contractor's responsibility to cross-reference all design documents and notify the architect of any inadequacy, discrepancy or divergence in or between the full drawing package/design information.
Drawings to be read in conjunction with full drawing package issued by Architect and other consultants information.
Copyright © Flower Michelin Architects LLP 2025

NOTES

01. THE EXISTING LEAN-TO GLAZED ROOF WILL BE FULLY REPLACED WITH A NEW GLAZED ROOF TO MATCH THE EXISTING IN FORM AND APPEARANCE. THE CURRENT ROOF IS AGED, THERMALLY INEFFICIENT AND POORLY DETAILED AT THE JUNCTION WITH THE TIMBER FACADE, RESULTING IN AIR INFILTRATION, HEAT LOSS AND WATER INGRESS.
- THE REPLACEMENT WILL COMPRISE TIMBER FRAMING WITH HIGH-PERFORMANCE DOUBLE-GLAZED UNITS TO IMPROVE THERMAL PERFORMANCE. THE NEW ROOF WILL BE CAREFULLY DETAILED TO ABUT THE TIMBER FACADE CORRECTLY AND ELIMINATE THE EXISTING AIR GAP.
- FINAL CONSTRUCTION DETAILS AND SPECIFICATIONS WILL BE CONFIRMED FOLLOWING APPOINTMENT OF THE SPECIALIST SUPPLIER.
02. EXISTING SASH BOX FRAMES TO BE RETAINED. EXISTING NON-ORIGINAL SASHES TO BE REPLACED WITH NEW TIMBER SASHES INCORPORATING SLIMLINE HERITAGE DOUBLE GLAZING.



DENOTES EXTENT OF DEMOLITION

Revision Date Description

FLOWER MICHELIN

+44(0)20 7751 0444
studio@flowermichelin.com

Unit 7-8, 27 Ackmar Road, London, SW6 4UR
flowermichelin.com




Project Albion Lodge, Fortis Green, London, N2

Title Demolition Rear Elevation

Number 339_31_31.1

Status Planning

Scale 1:100 A3/1:50 A1

 

General Notes

Do not scale from this drawing. Drawings are for the purpose of the stage stated at the base of the drawing and therefore not for construction unless specifically stated. All dimensions to be verified on site prior to construction.

For information only unless indicated in status.
All structure to Structural Engineer's design.
All services to be Contractor's design.
All works to be in accordance with current Building Regulation requirements an current construction legislation.
It is the contractor's responsibility to cross-reference all design documents and notify the architect of any inadequacy, discrepancy or divergence in or between the full drawing package/design information.
Drawings to be read in conjunction with full drawing package issued by Architect and other consultants information.
Copyright © Flower Michelin Architects LLP 2025

NOTES

01. EXISTING WINDOW CAREFULLY REMOVED AND RELOCATED FROM EAST ELEVATION TO WEST ELEVATION.
02. OPENING FORMED IN EXISTING EXTERNAL SIDE WALL.
03. OPENINGS FORMED INBETWEEN EXISTING ROOF RAFTERS TO ALLOW INSTALLATION OF CONSERVATION STYLE ROOFLIGHTS.
04. EXISTING SASH BOX FRAMES TO BE RETAINED.EXISTING NON-ORIGINAL SASHES TO BE REPLACED WITH NEW TIMBER SASHES INCORPORATING SLIMLINE HERITAGE DOUBLE GLAZING.



DENOTES EXTENT OF DEMOLITION

Revision	Date	Description
----------	------	-------------

FLOWER MICHELIN

+44(0)20 7751 0444
studio@flowermichelin.com

Unit 7-8, 27 Ackmar Road, London, SW6 4UR
flowermichelin.com



Project Albion Lodge, Fortis Green, London, N2

Title Demolition Side Elevation

Number 339_31_32.1

Status Planning

Scale 1:100 A3/1:50 A1

