


1 Check All Dimensions On Site
2 Scale for Planning Purposes Only
3 All Dimensions in Millimetres
4 Drawing for the purpose stated. No other use authorised



Front Elevation
Scale - 1:100

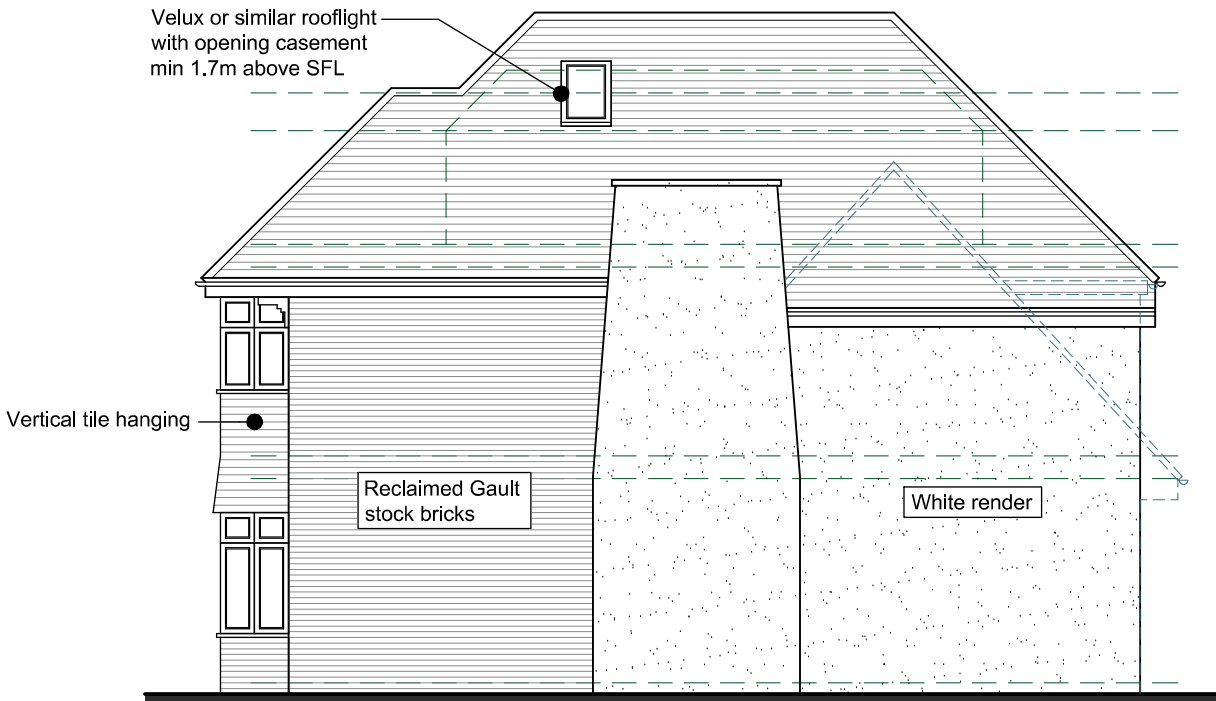


Side Elevation (facing 48 Creighton Ave)
Scale - 1:100

LEGEND


--- Outline of original building



Rear Elevation
Scale - 1:100

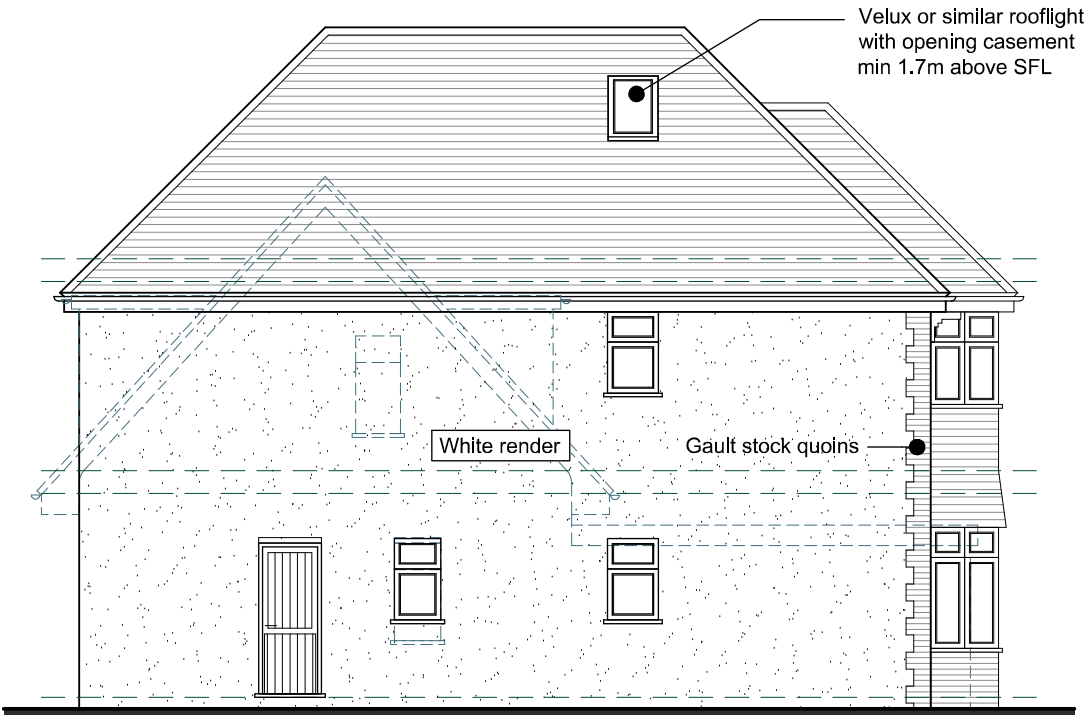

Side Elevation (facing 14 Coppetts Road)
Scale - 1:100

 

Rev.	Date	Description
Rev.	Date	Description



Aubrey Technical Services
Architectural Design Consultants
The Loft 41A Belwains Lane
Hemel Hempstead
Hertfordshire
HP3 9PP
Tel: 01442 247935
info@aubreytechnicalservices.co.uk
www.aubreytechnicalservices.co.uk

Project:
Proposed two storey front extension, new roof and alterations at
14a Coppetts Road, London N10 1JY

Drawing Title:
**Elevations as Proposed
(with existing structure shown)**

Date: June 26	Scale: 1:100 @ A3	Drawing No: L1251/54	Revision: Rev. -
------------------	----------------------	-------------------------	---------------------