

 


- 1 Check All Dimensions On Site
- 2 Scale for Planning Purposes Only
- 3 All Dimensions in Millimetres
- 4 Drawing for the purpose stated. No other use authorised

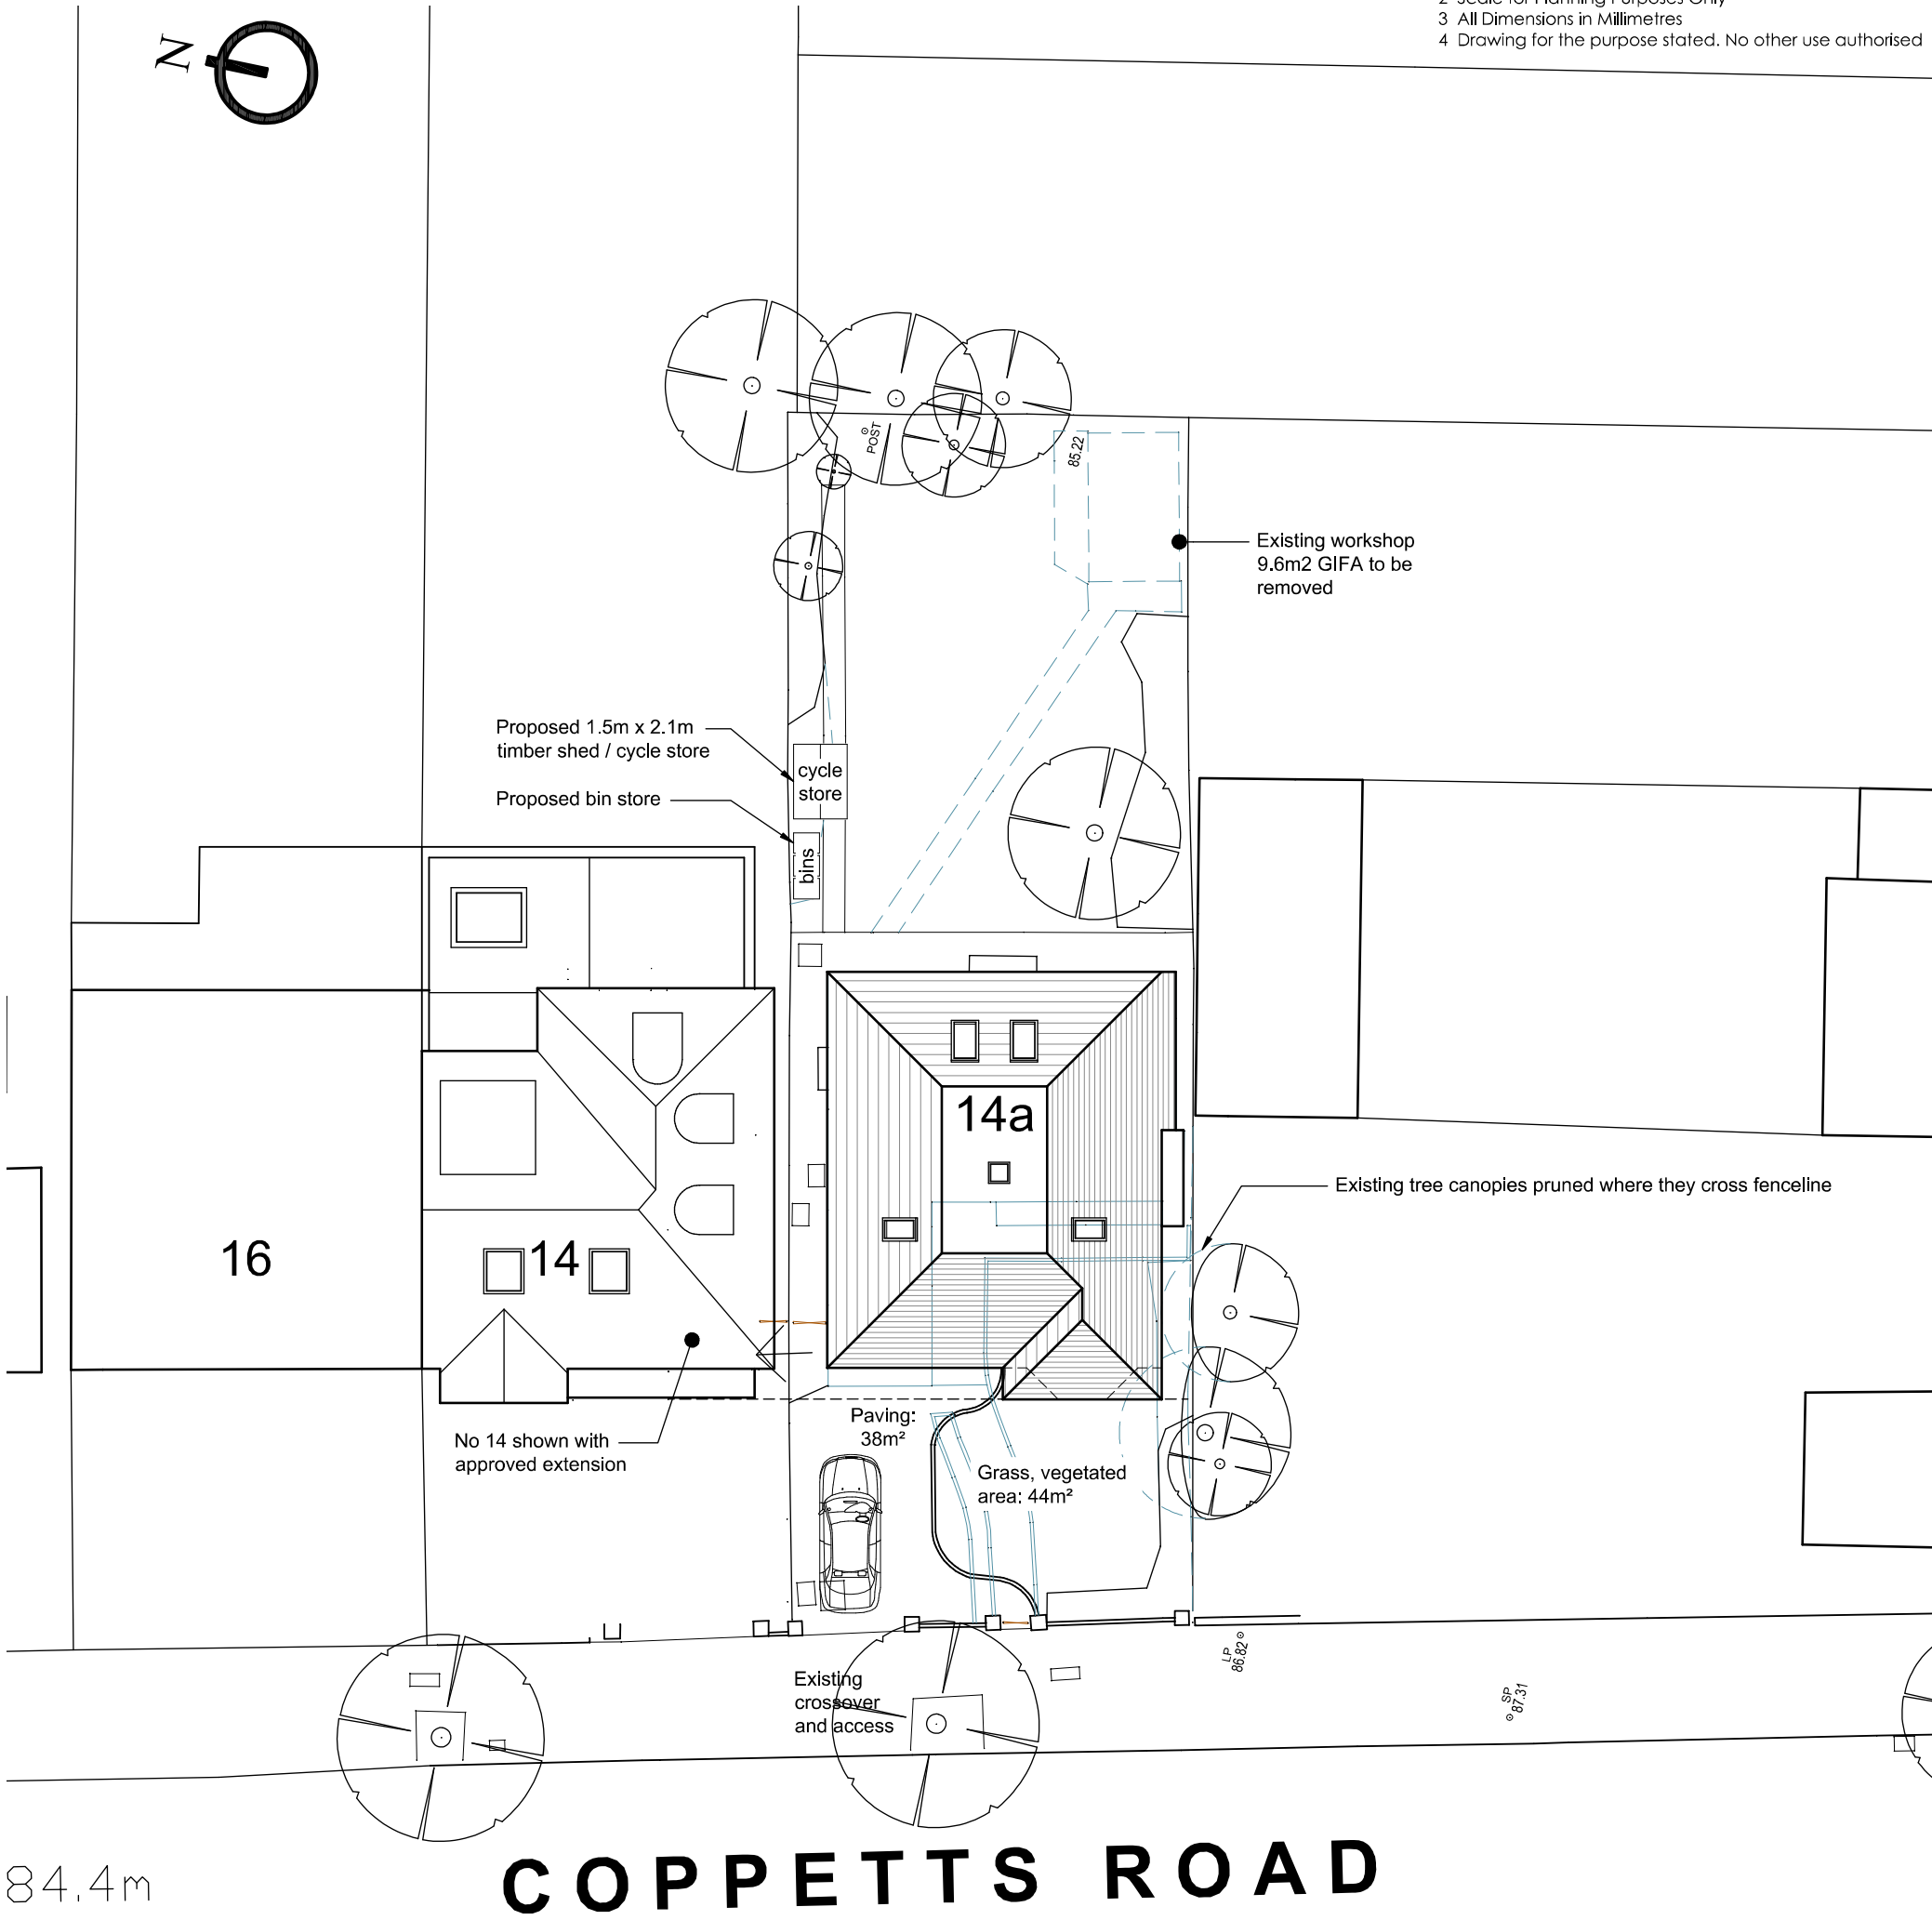

Rev.	Date	Description
------	------	-------------

 

Aubrey Technical Services
Architectural Design Consultants
The Loft 61A Belwains Lane
Hemel Hempstead
Hertfordshire
HP3 9PP
Tel: 01442 247935
info@aubreytechnicalservices.co.uk
www.aubreytechnicalservices.co.uk

Project:
Proposed two storey front extension, new roof and alterations at 14a Coppetts Road, London N10 1JY

Drawing Title:
Site Plan with Roof Plan as Proposed Based on 'ASC' Topographical Survey

Date: June 26	Scale: 1:200 @ A3	Drawing No: L1251/41	Revision: Rev. -
-------------------------	-----------------------------	--------------------------------	----------------------------