



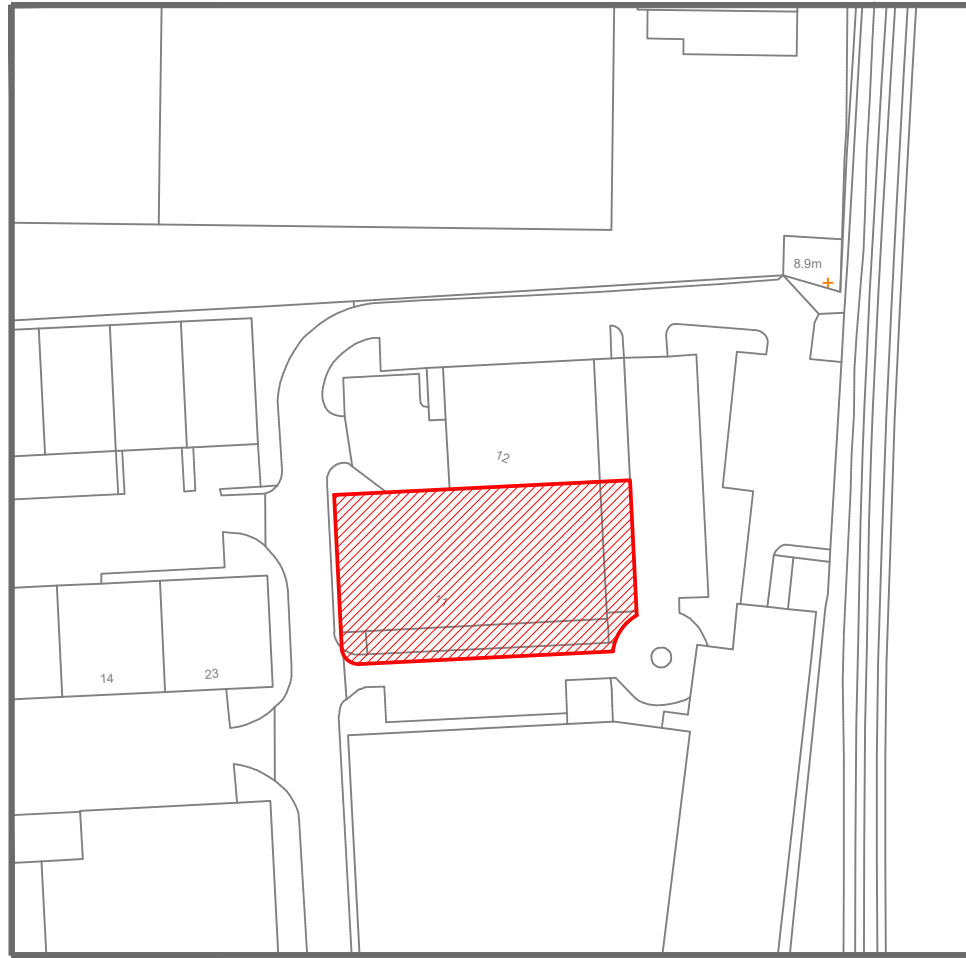

LOCATION PLAN
1:1250 @ A3

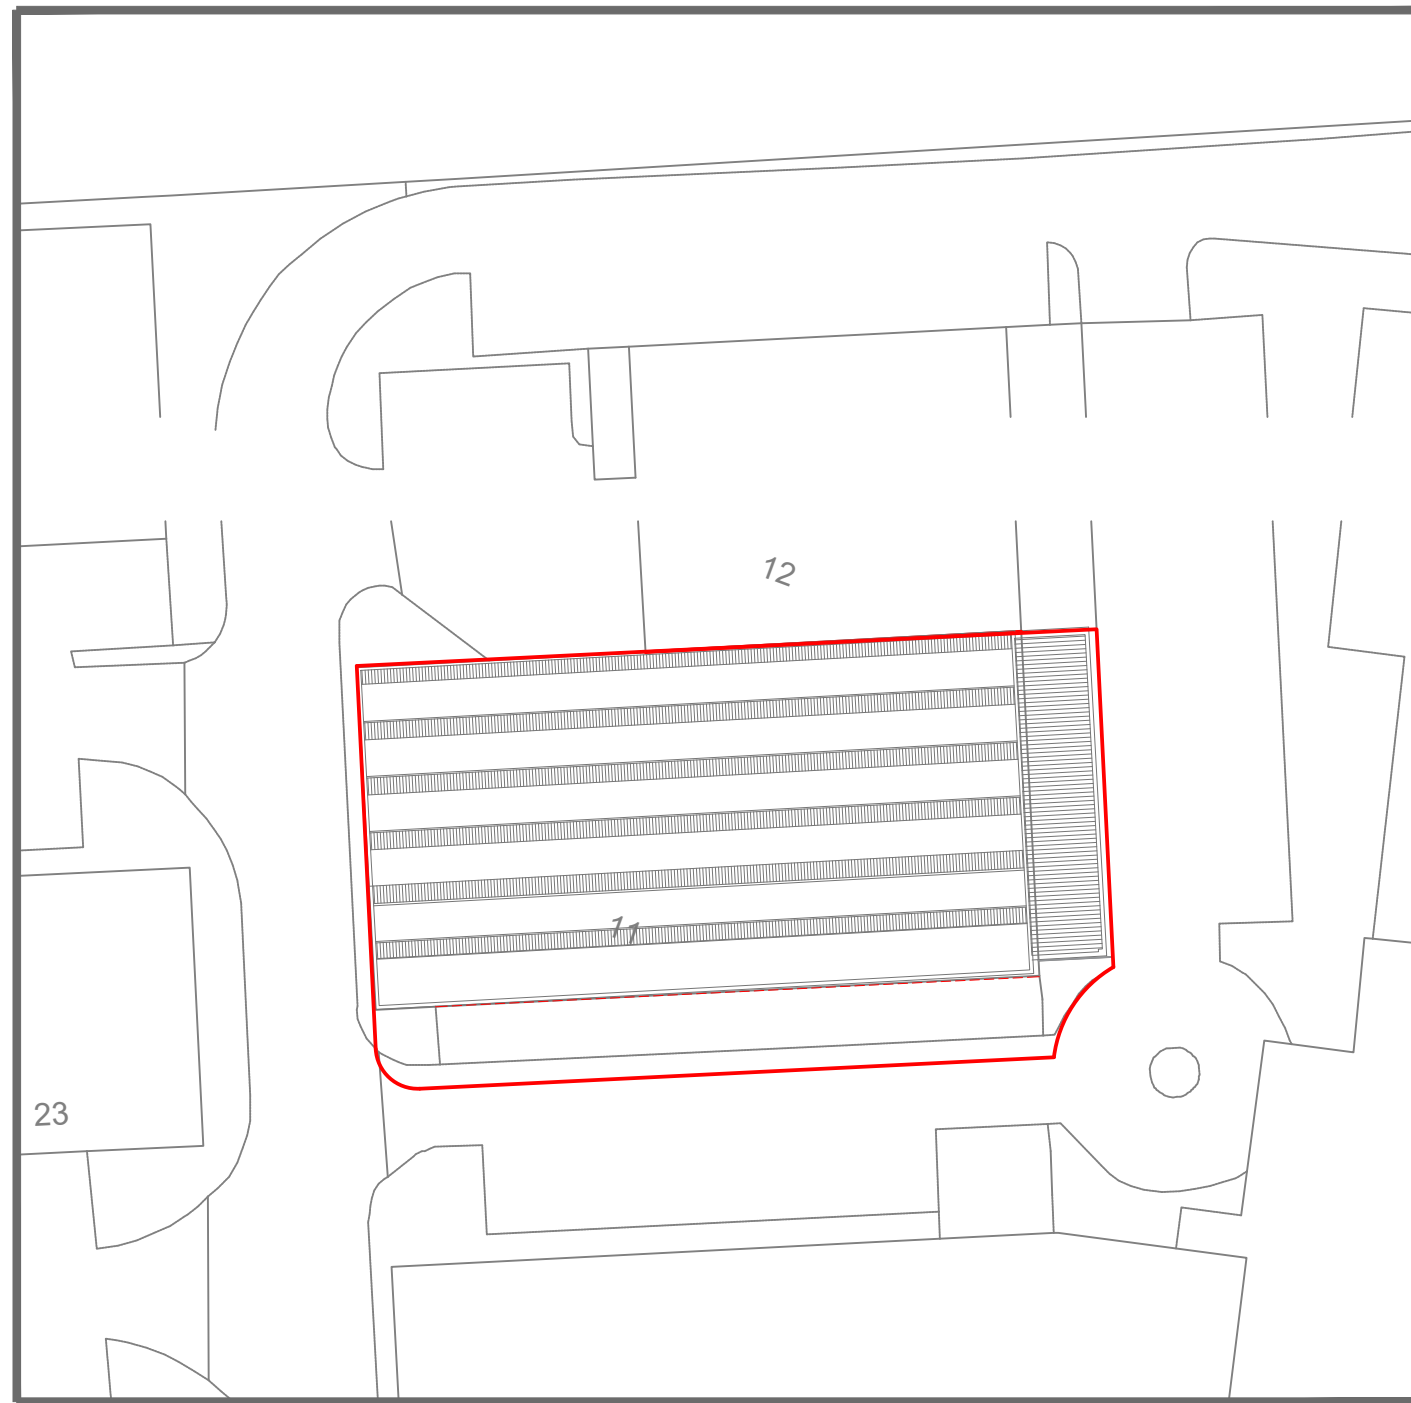

BLOCK SITE PLAN
1:500 @ A3



Prestige Planning Ltd.
Unit 6 Grosvenor Way
London
E5 9ND

T: 020 3935 3434
E: Planning@thepgroups.co.uk

PROJECT DETAILS

SITE BOUNDARY

PROPERTY ADDRESS

UNIT 11 THE HIGH CROSS
CENTRE, FOUNTAYNE ROAD
N15 4QN

DRAWING TITLE

LOCATION AND BLOCK PLAN

REVISION


R00

DRAWING NO.


EXOS

SCALE

0 1 2 scale
1:100 @A3

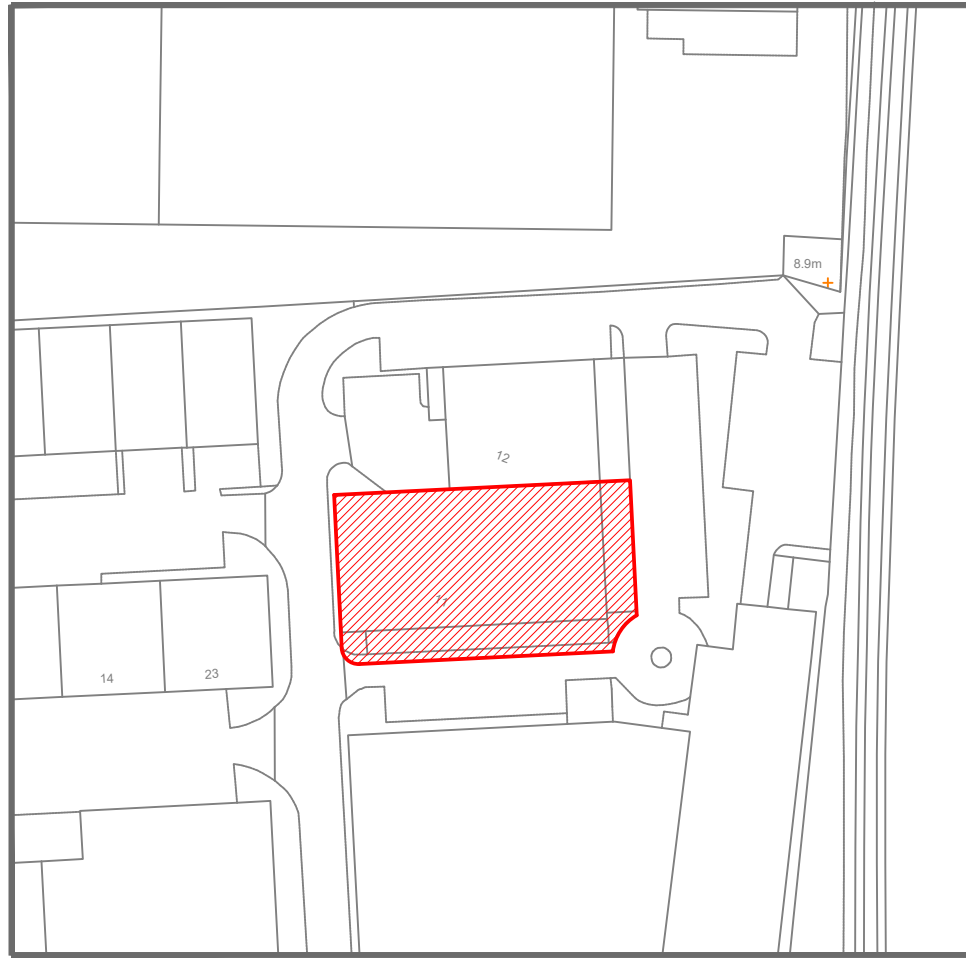

LOCATION PLAN
1:1250 @ A3

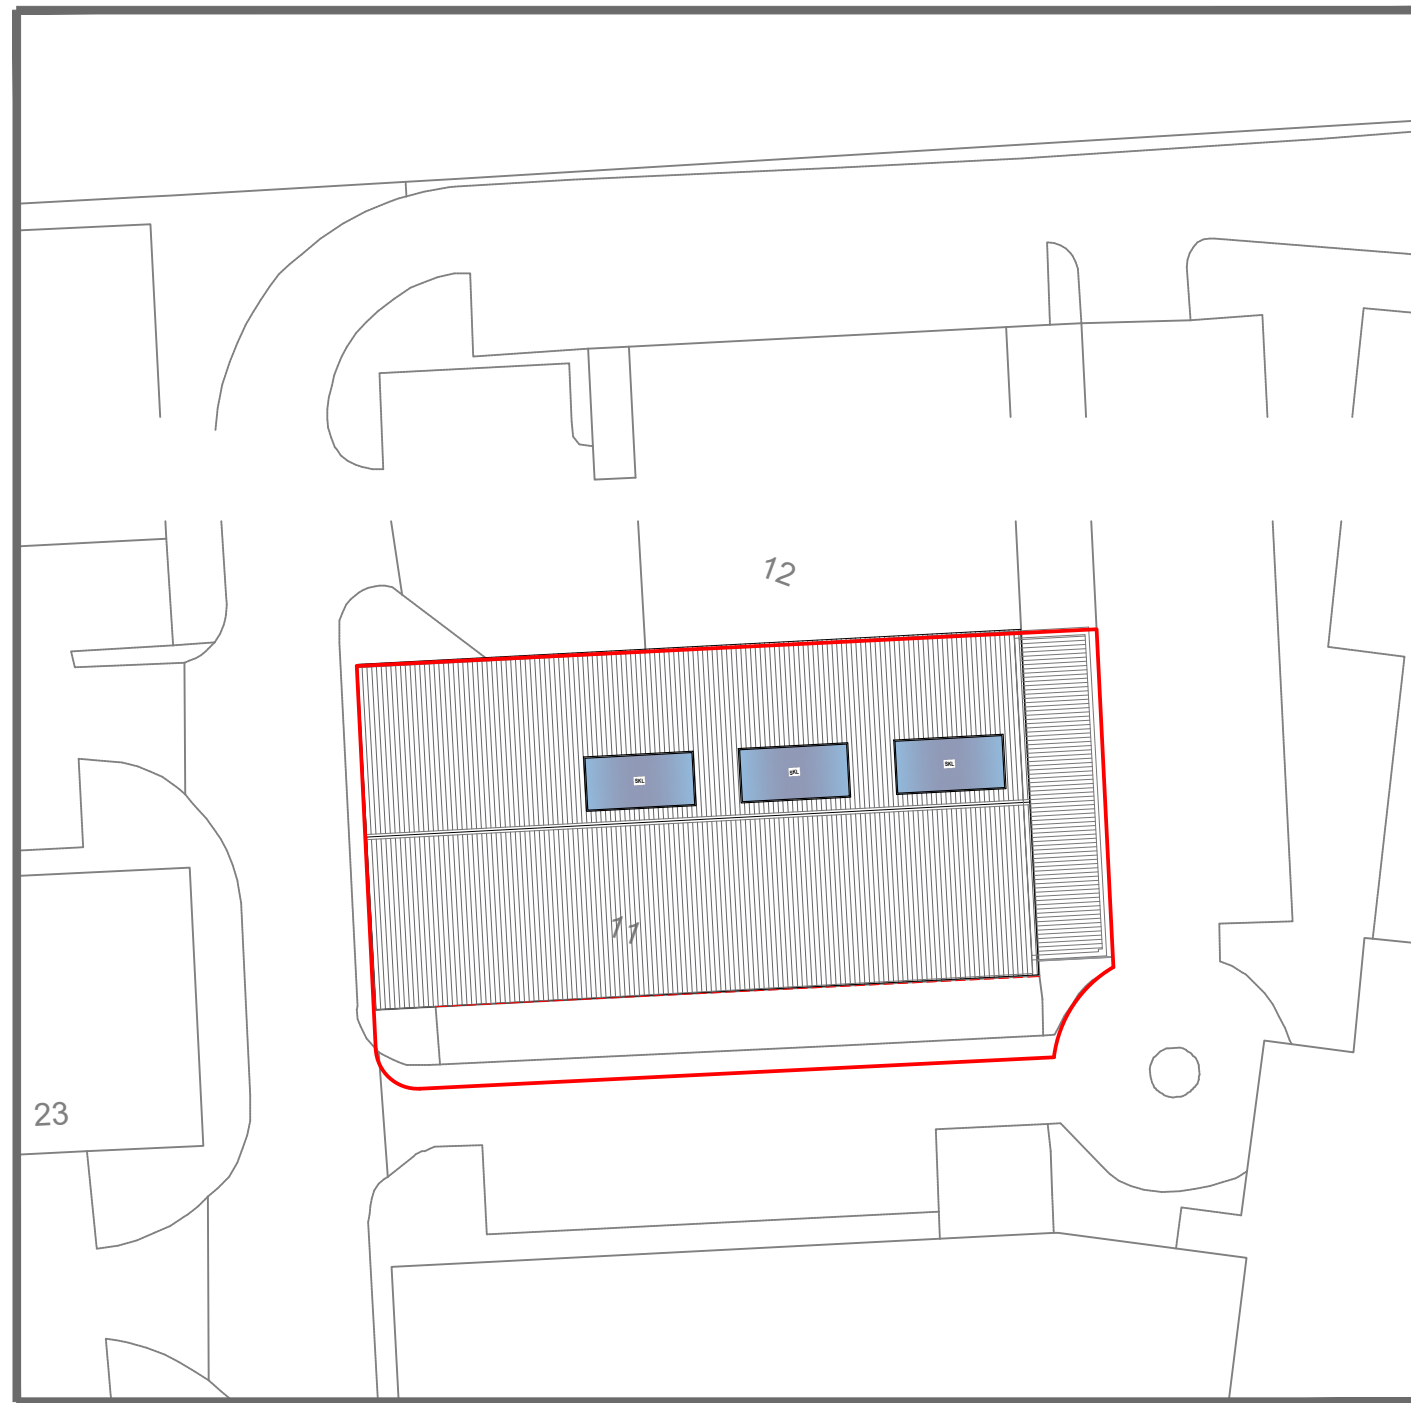

BLOCK SITE PLAN
1:500 @ A3



Prestige Planning Ltd.
Unit 6 Grosvenor Way
London
E5 9ND

T: 020 3935 3434
E: Planning@thepgroups.co.uk

PROJECT DETAILS

SITE BOUNDARY

PROPERTY ADDRESS

UNIT 11 THE HIGH CROSS
CENTRE, FOUNTAYNE ROAD
N15 4QN

DRAWING TITLE

LOCATION AND BLOCK PLAN

REVISION

R00

DRAWING NO.

PROS

SCALE

0 1 2 scale
1:100 @A3