

LEGENDS

- PROPERTY BOUNDARY
- ACCESS ROUTE
- TYPICAL SEDAN / SUV VEHICLE



EXISTING
BLOCK SITE PLAN

P
PRESTIGE
PLANNING & BUILDING SERVICES

Prestige Planning Ltd.
Unit 6 Grosvenor Way
London
E8 9ND
T: 0203 935 3434
M: 0782 4628403
E: davidmccormack@gmail.com

PROJECT DETAILS
PARKING AND CYCLE
STORAGE DETAILS

PROPERTY ADDRESS
UNIT 11 THE HIGH CROSS
CENTRE FOUNTAIN ROAD
N15 4QR

DRAWING TITLE
SITE PLAN
EXISTING GROUND FLOOR

REVISION	DRAWING NO.
	001

SCALE
0 10M 20M 30M 40M 50M 60M 70M 80M 90M 100M

LEGENDS

--- PROPERTY BOUNDARY

 ACCESS ROUTE




TYPICAL SEDAN / SUV VEHICLE


PEDESTAL MOUNTED ELECTRIC
CAR CHARGING POINT - 5 UNITS
(SEE SPECIFICATIONS DETAILS BELOW)



5 UNITS - ACTIVE ECVP
(ELECTRIC VEHICLE CHARGING POINT)

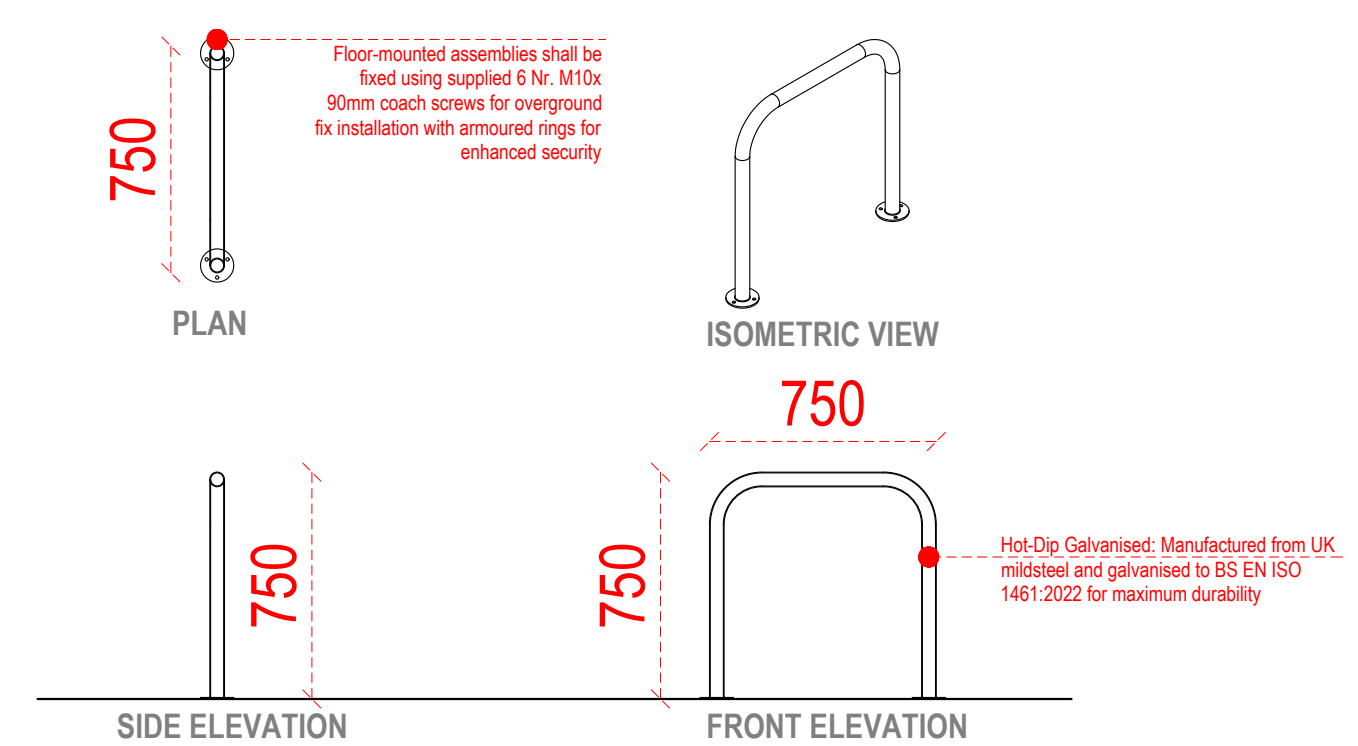

8 LONG-STAY CYCLE CAPACITY (SHEFFIELD STANDS)

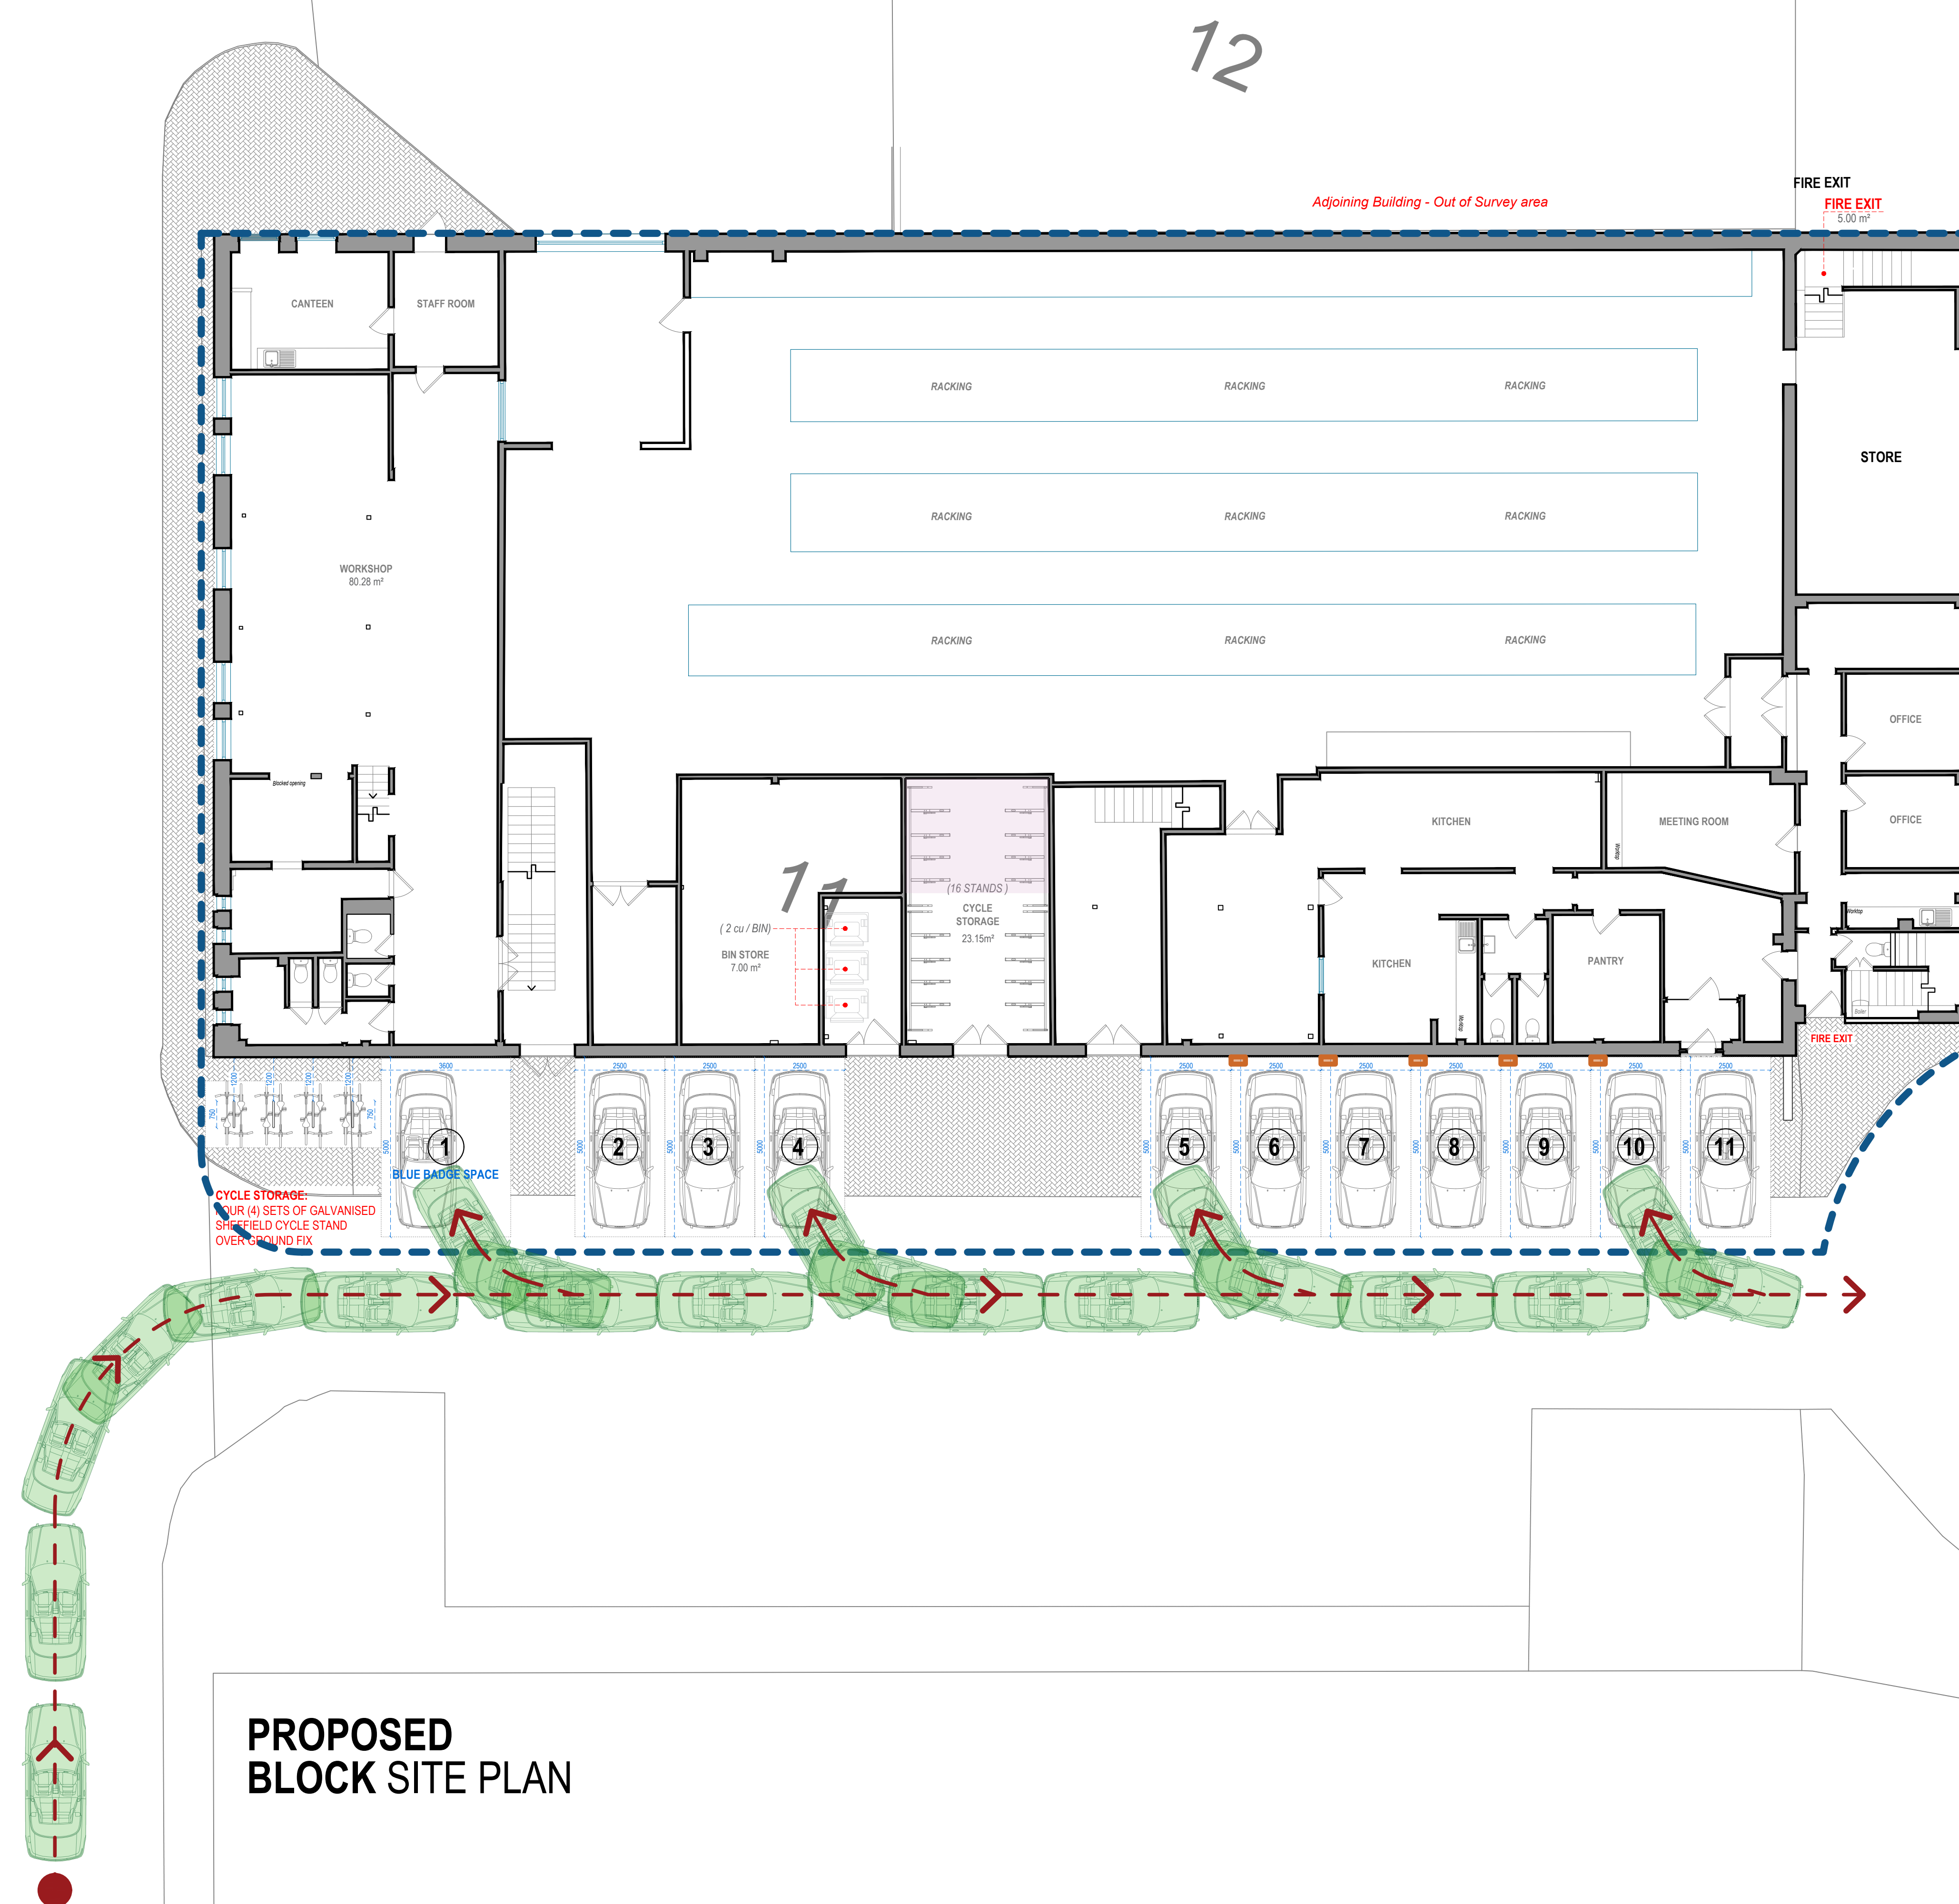

PROPOSED BLOCK SITE PLAN


PRESTIGE
ANNING & BUILDING SERVICES
Prestige Planning Ltd.
Unit 6 Grosvenor Way
London
E5 9ND

0203 935 3434
t: 07824628403
davidmotzen@gmail.com

PROJECT DETAILS
PARKING AND CYCLE
STORAGE DETAILS

PROPERTY ADDRESS
UNIT 11 THE HIGH CROSS
CENTRE, FOUNTAINE ROAD
M15 4QN

DRAWING TITLE
SITE PLAN
PROPOSED GROUND FLOOR

REVISION	DRAWING NO. D02
-----------------	---------------------------

SCALE



0 1 2

scale
1:100 @A0