


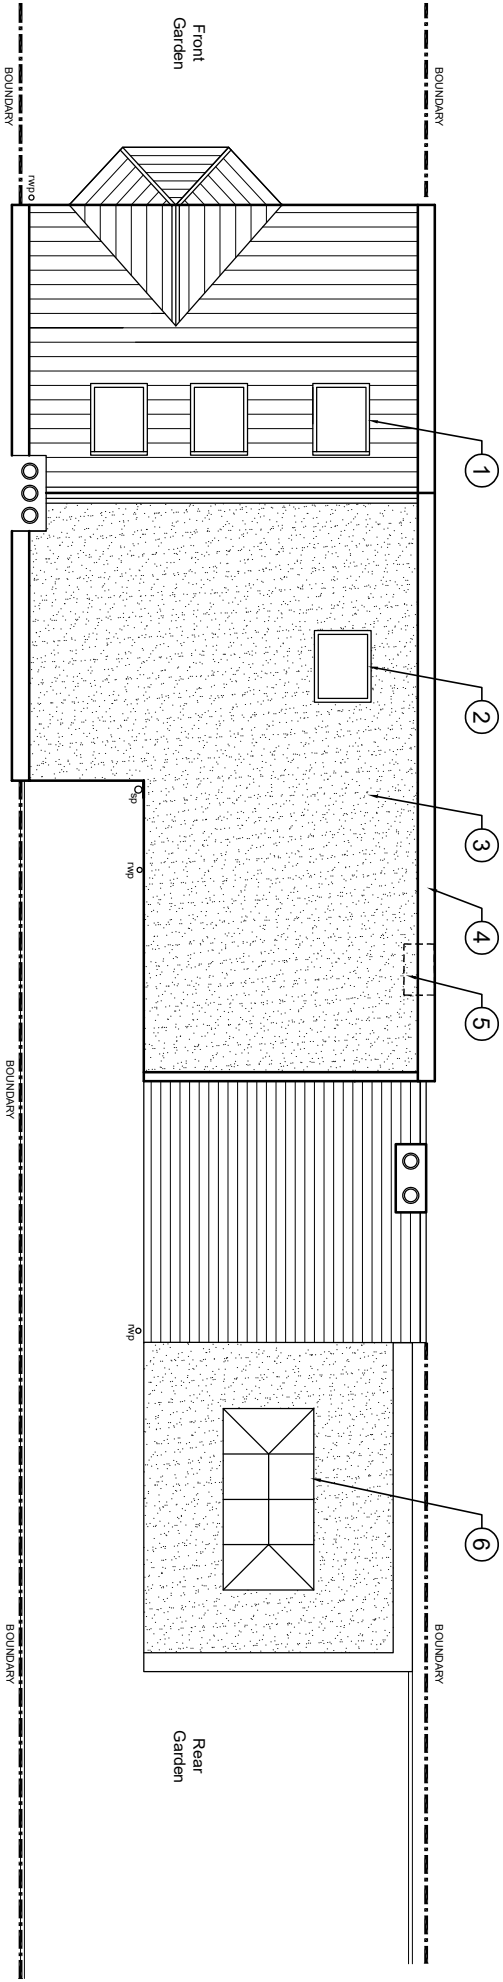

1 PROPOSED ROOF PLAN
SCALE 1:100 @ A3

- LEGEND**
- 1) New velux rooflights to loft conversion.
 - 2) New rooflight in new flat roof, above new internal stairs.
 - 3) New flat roof, forming new loft extension.
 - 4) Existing parapet wall extended with masonry to match existing, to form loft extension.
 - 5) Existing chimney removed externally. To be agreed with neighbours at no.16.
 - 6) New aluminum framed double glazed rooflightern, installed in refurbished existing flat roof.



2 PROPOSED BLOCK PLAN
SCALE 1:500 @ A3
= Site Boundary



A		Second floor extension Bedroom 5 reduced by 500mm.
Revision	Date	Description
TM DESIGNS		
The Pridges, 2 Redhill Court, Old Northamptonshire, NN6 9QR - Tel: 07757571500		
Project		
Proposed Alterations, Loft Conversion & Extension		
14 Rutland Gardens		
London, N4 1JN		
Drawing Title		
Proposed Roof Plan & Block Plan		
Drawn By LRT		Job TMD 073
Scale 1:100 & 1:500@A3		Date 26.05.26
Dwg No SK02		Rev A