




1 Check All Dimensions On Site
2 Scale for Planning Purposes Only
3 All Dimensions in Millimetres
4 Drawing for the purpose stated. No other use authorised

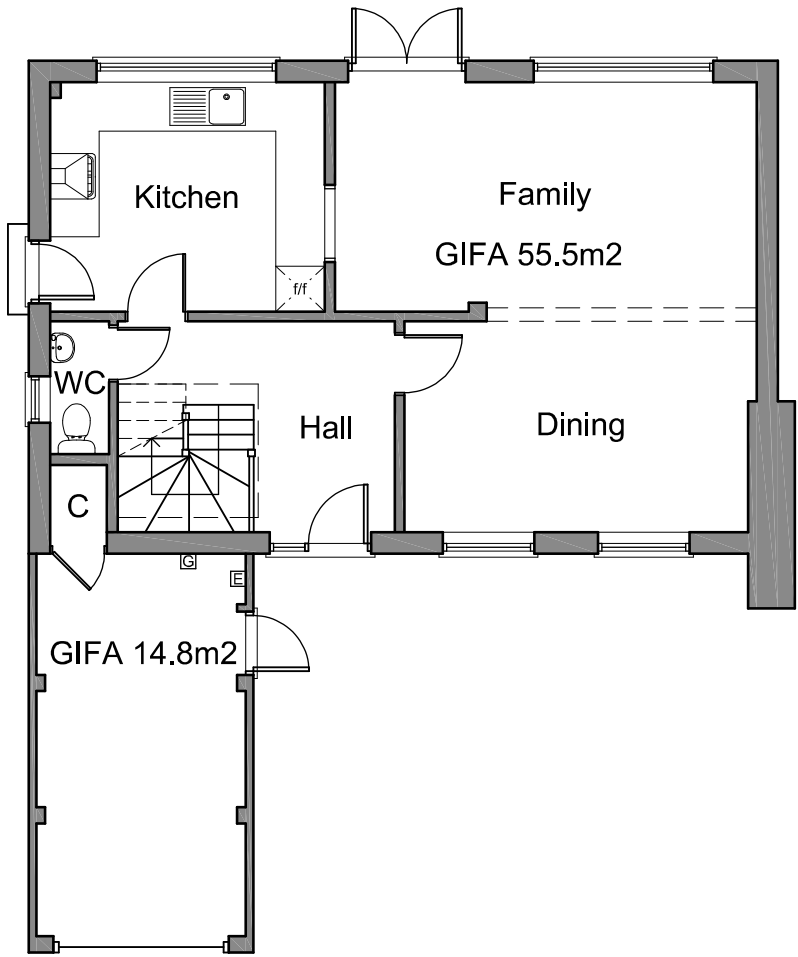

Ground Floor Plan
Scale - 1:100

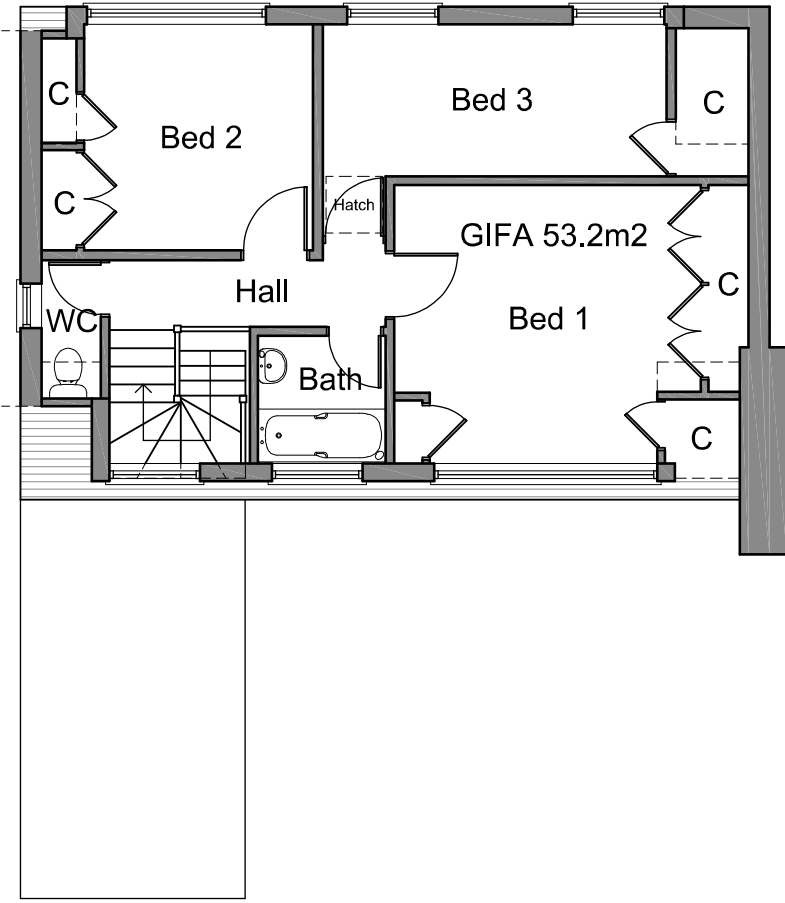


First Floor Plan
Scale - 1:100

 

Roof Plan
Scale - 1:100

Total GIFA (incl. garage): 123.5m² (1329sq.ft)
Detached Workshop = 9.6m² (103sq.ft)

Total GIFA = 133.1m² (1432sq.ft)

 

Rev.	-	-
Rev.	Date	Description



Aubrey Technical Services[®]
Architectural Design Consultants
The Loft 41A Belwains Lane
Hemel Hempstead
Hertfordshire
HP3 9PP
Tel: 01442 247935
info@aubreytechnicalservices.co.uk
www.aubreytechnicalservices.co.uk

Project:
14a Coppetts Road
London
N10 1JY

Drawing Title:
Floor Plans as Existing

Date: Oct 25	Scale: 1:100 @ A3	Drawing No: L1251/03	Revision: Rev. -
------------------------	-----------------------------	--------------------------------	----------------------------

EXISTING