




- 1 Check All Dimensions On Site
- 2 Scale for Planning Purposes Only
- 3 All Dimensions in Millimetres
- 4 Drawing for the purpose stated. No other use authorised

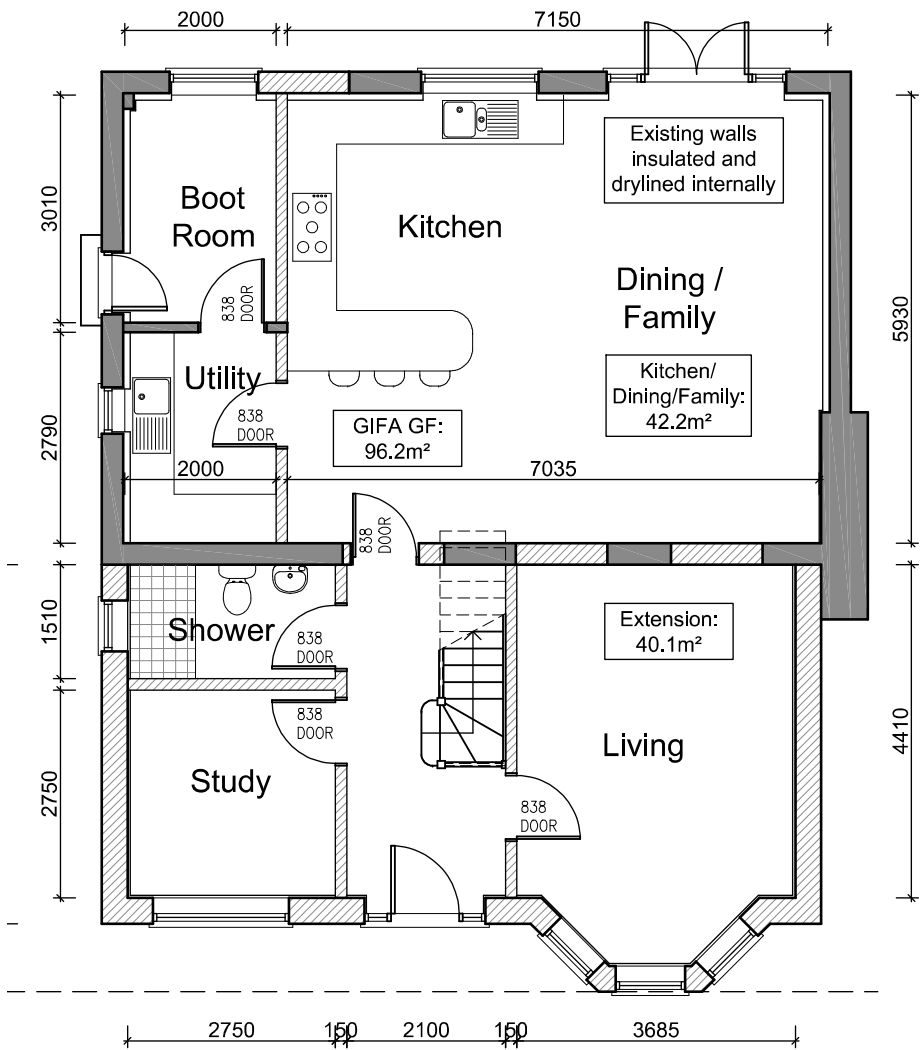

Ground Floor Plan
Scale - 1:100

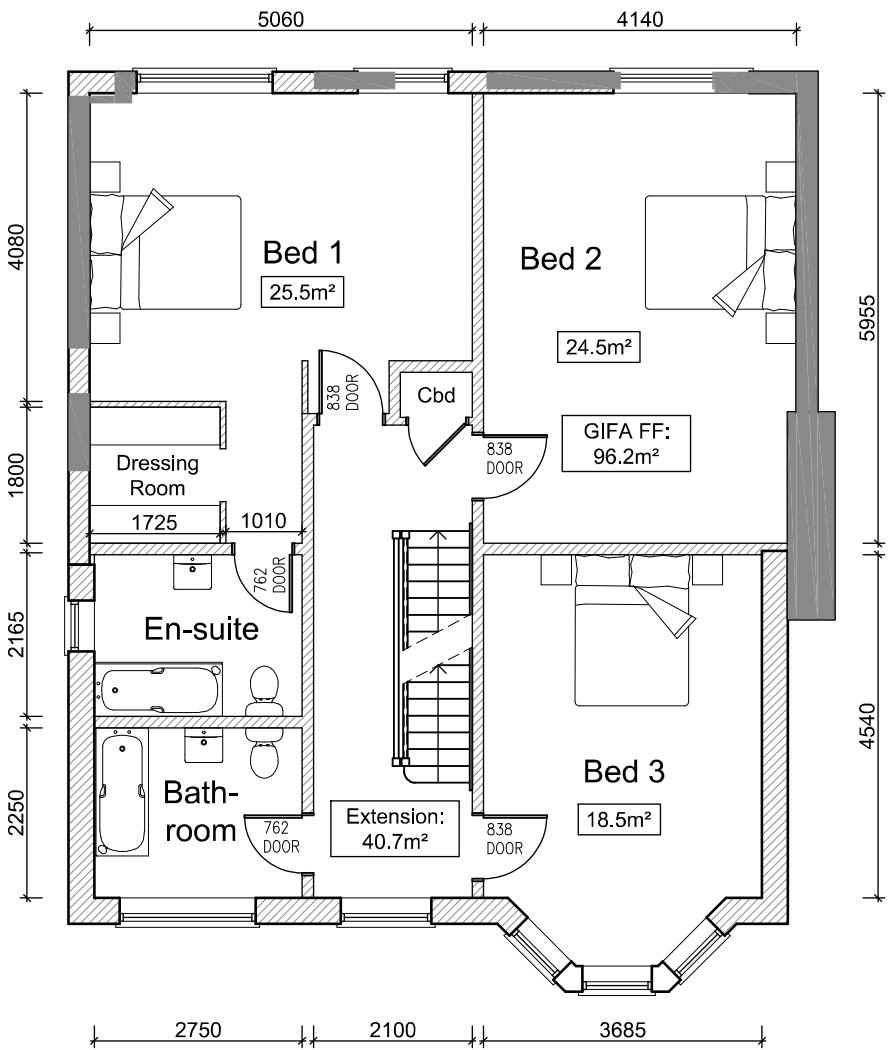


First Floor Plan
Scale - 1:100

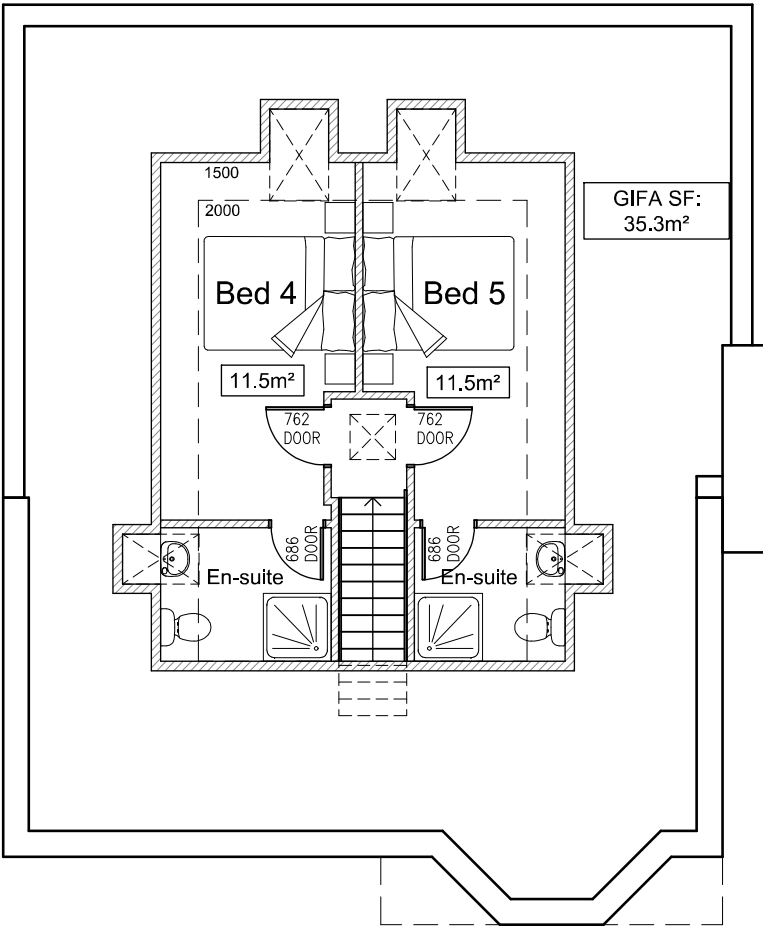

Second Floor Plan
Scale - 1:100

Existing GIFA: 133.1m² (1432 ft²)
Proposed GIFA: 227.7m² (2451 ft²)
Total Increase: 94.6m² (1018 ft²)

 

Rev.	-	-
Rev.	Date	Description

Aubrey Technical Services
Architectural Design Consultants
The Loft 41A Belwains Lane
Hemel Hempstead
Hertfordshire
HP3 9PP
Tel: 01442 247935
info@aubreytechnicalservices.co.uk
www.aubreytechnicalservices.co.uk

Project:
Proposed two storey front extension, new roof and alterations at 14a Coppetts Road, London N10 1JY

Drawing Title:
Floor Plans as Proposed

Date: June 26	Scale: 1:100 @ A3	Drawing No: L1251/43	Revision: Rev. -
-------------------------	-----------------------------	--------------------------------	----------------------------